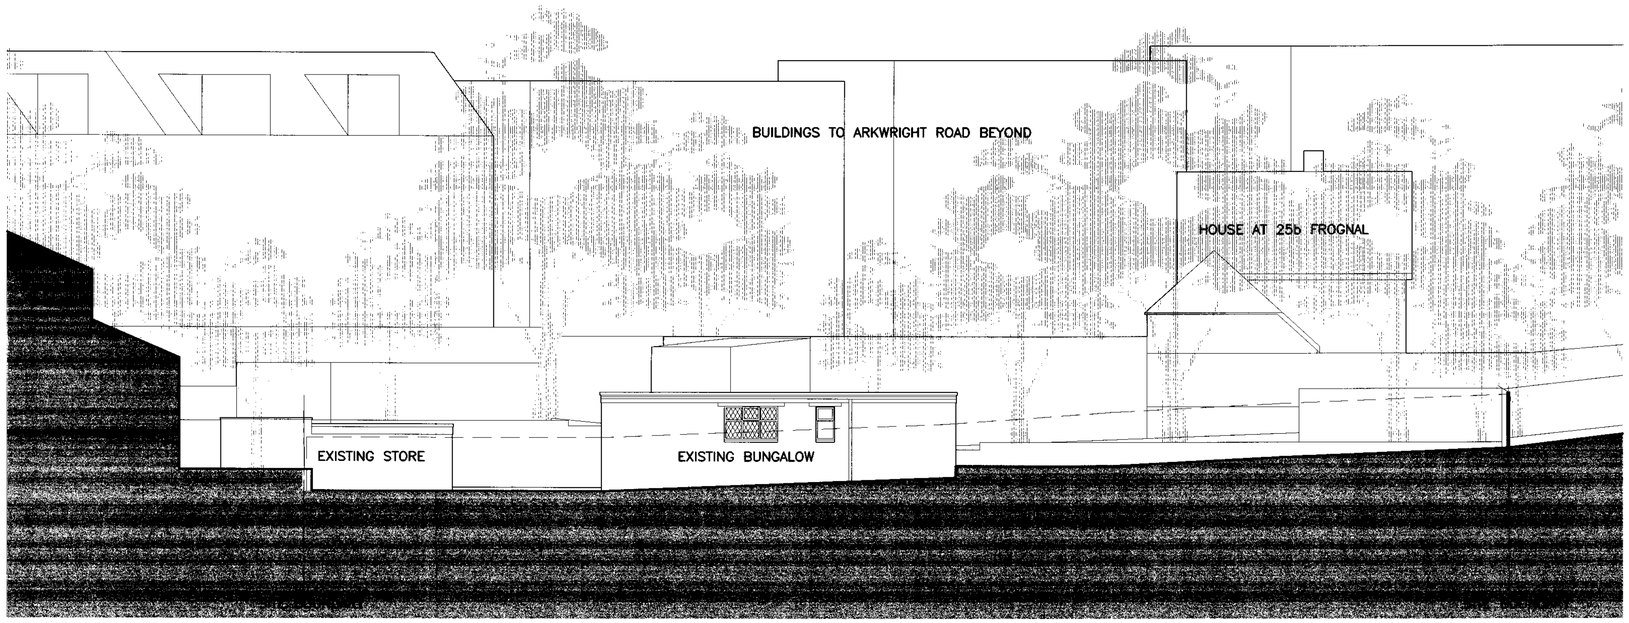

A 0111 EXISTING SOUTH ELEVATION
1:100

0 2 4 6m

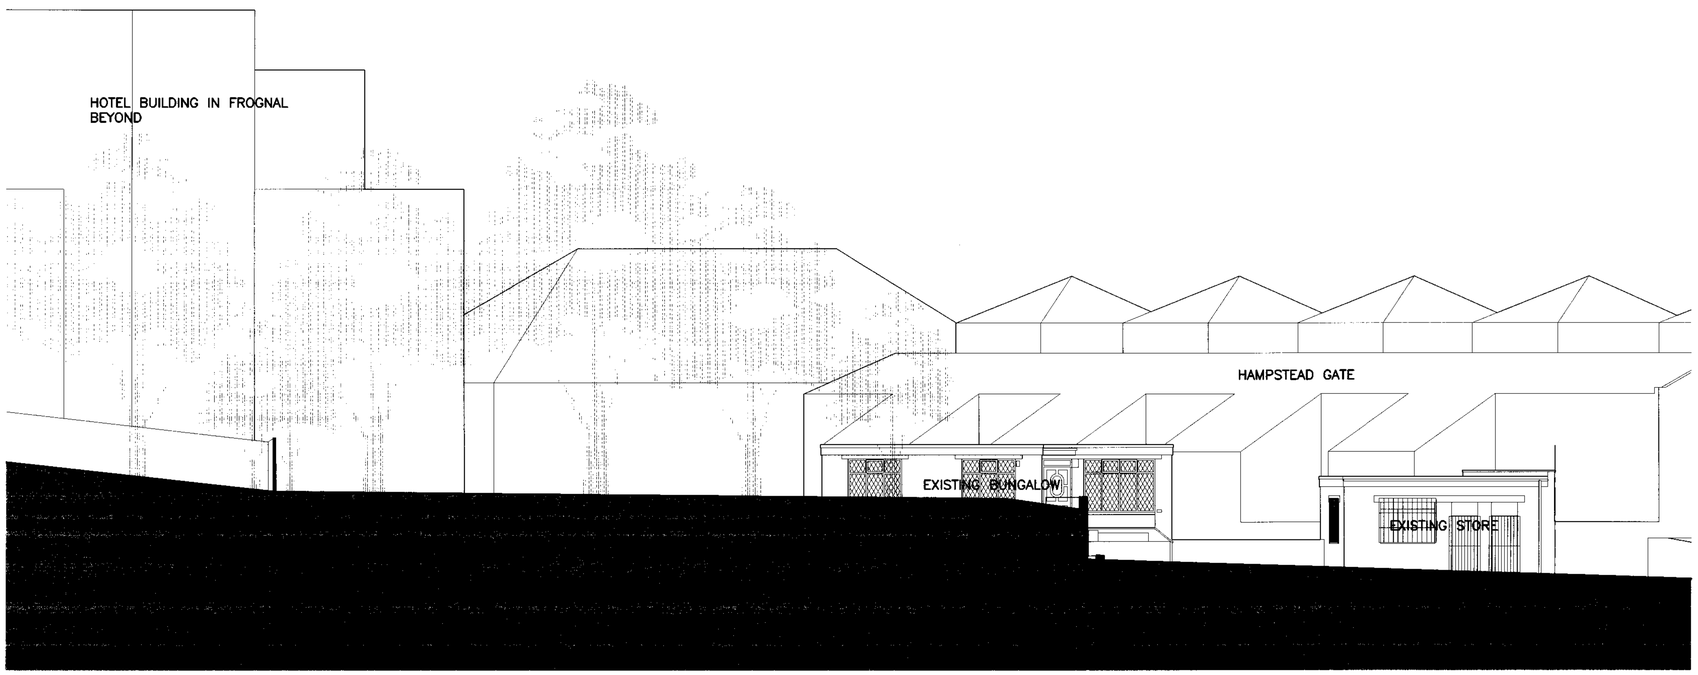

B 0111 EXISTING NORTH ELEVATION
1:100

0 2 4 6m

DO NOT SCALE OFF THIS DRAWING
ALL DIMENSIONS MUST BE CHECKED ON SITE
INFORM THE ARCHITECT OF ANY
DISCREPANCIES PRIOR TO CONSTRUCTION

PLOT SIZE: A1
PLOT FILE REF:
F:\CAD\2069\PAPER\0001-0499\2069-0111
X-REF FILES:
F:\cad\2069\Model\Dwn\2069-e-ex.dwg
F:\cad\2069\Model\Dwn\2069-e-ss.dwg

NOTES:

REV	DATE	DESCRIPTION	DRN	CHK
P2	21.12.07	ISSUED FOR PLANNING APPLICATION	CM	AC
P1	20.07.07	ISSUED FOR PLANNING APPLICATION	CM	AC

REVISION HISTORY

©

JESTICO + WHILES

1 Cobourg Street, London NW1 2HP
Tel:+44 20 7380 0382
Fax:+44 20 7380 0511
E mail: jw@jesticowhiles.com
ARCHITECTS LONDON + PRAGUE

PROJECT:
PROJECT OASIS
PRIME HOUSE REAR SITE

CLIENT:
TINDALL OVERSEAS

DRAWING TITLE:
EXISTING NORTH ELEVATION
EXISTING SOUTH ELEVATION

SCALE @ A1: 1:100
DRAWING NO: 2069-0111
REV: P2

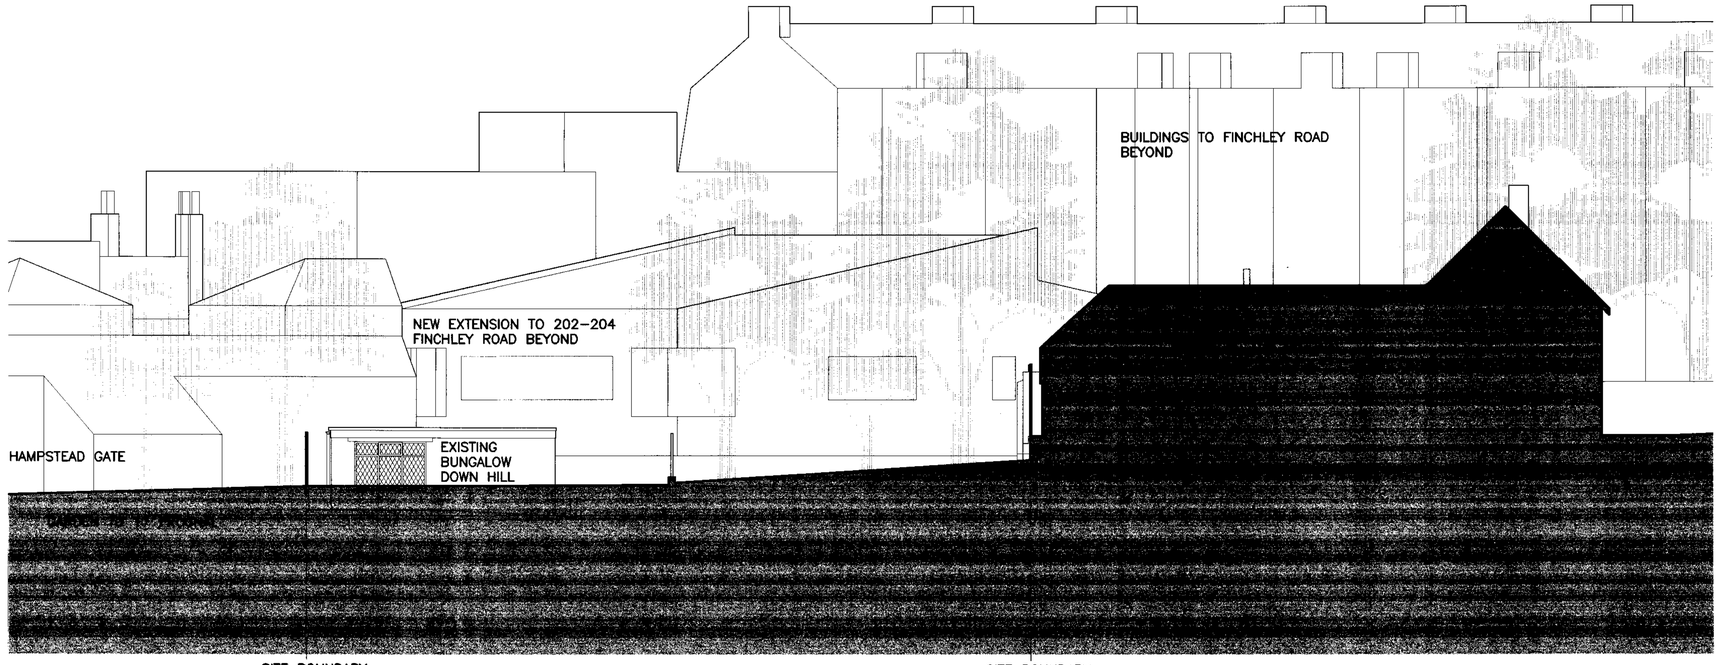

A 0112 EXISTING EAST ELEVATION
1:100

0 2 4 6m

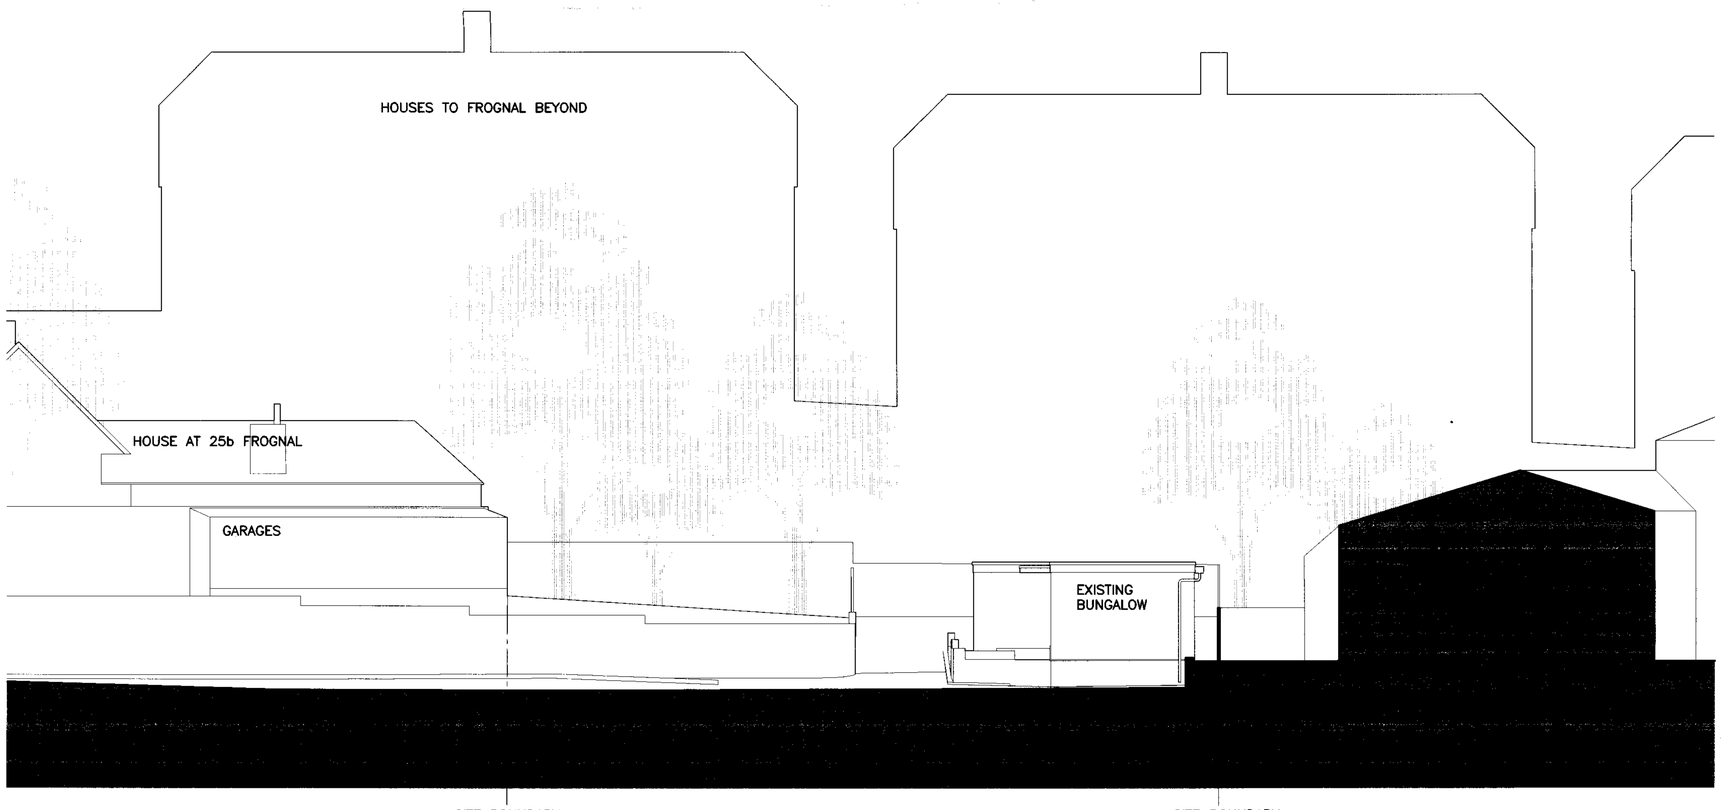

B 0112 EXISTING WEST ELEVATION
1:100

0 2 4 6m

DO NOT SCALE OFF THIS DRAWING
ALL DIMENSIONS MUST BE CHECKED ON SITE
INFORM THE ARCHITECT OF ANY
DISCREPANCIES PRIOR TO CONSTRUCTION

PLOT SIZE: A1
PLOT FILE REF: F:\CAD\2069\PAPER\0001-0499\2069-0112
X-REF FILES:
F:\cad\2069\Model\Ele\2069-e-ex.dwg
F:\cad\2069\Model\Ele\2069-e-wx.dwg

NOTES:

REV	DATE	DESCRIPTION	DRN	CHK
P2	21.12.07	ISSUED FOR PLANNING APPLICATION	CM	AC
P1	20.07.07	ISSUED FOR PLANNING APPLICATION	CM	AC

REVISION HISTORY

©

JESTICO + WHILES

1 Cobourg Street, London NW1 2HP
Tel:+44 20 7380 0382
Fax:+44 20 7380 0511
E mail: jw@jesticowhiles.com
ARCHITECTS LONDON + PRAGUE

PROJECT:
PROJECT OASIS
PRIME HOUSE REAR SITE

CLIENT:
TINDALL OVERSEAS

DRAWING TITLE:
EXISTING WEST ELEVATION
EXISTING EAST ELEVATION

SCALE @ A1: 1:100

DRAWING NO: 2069–0112

REV: P2