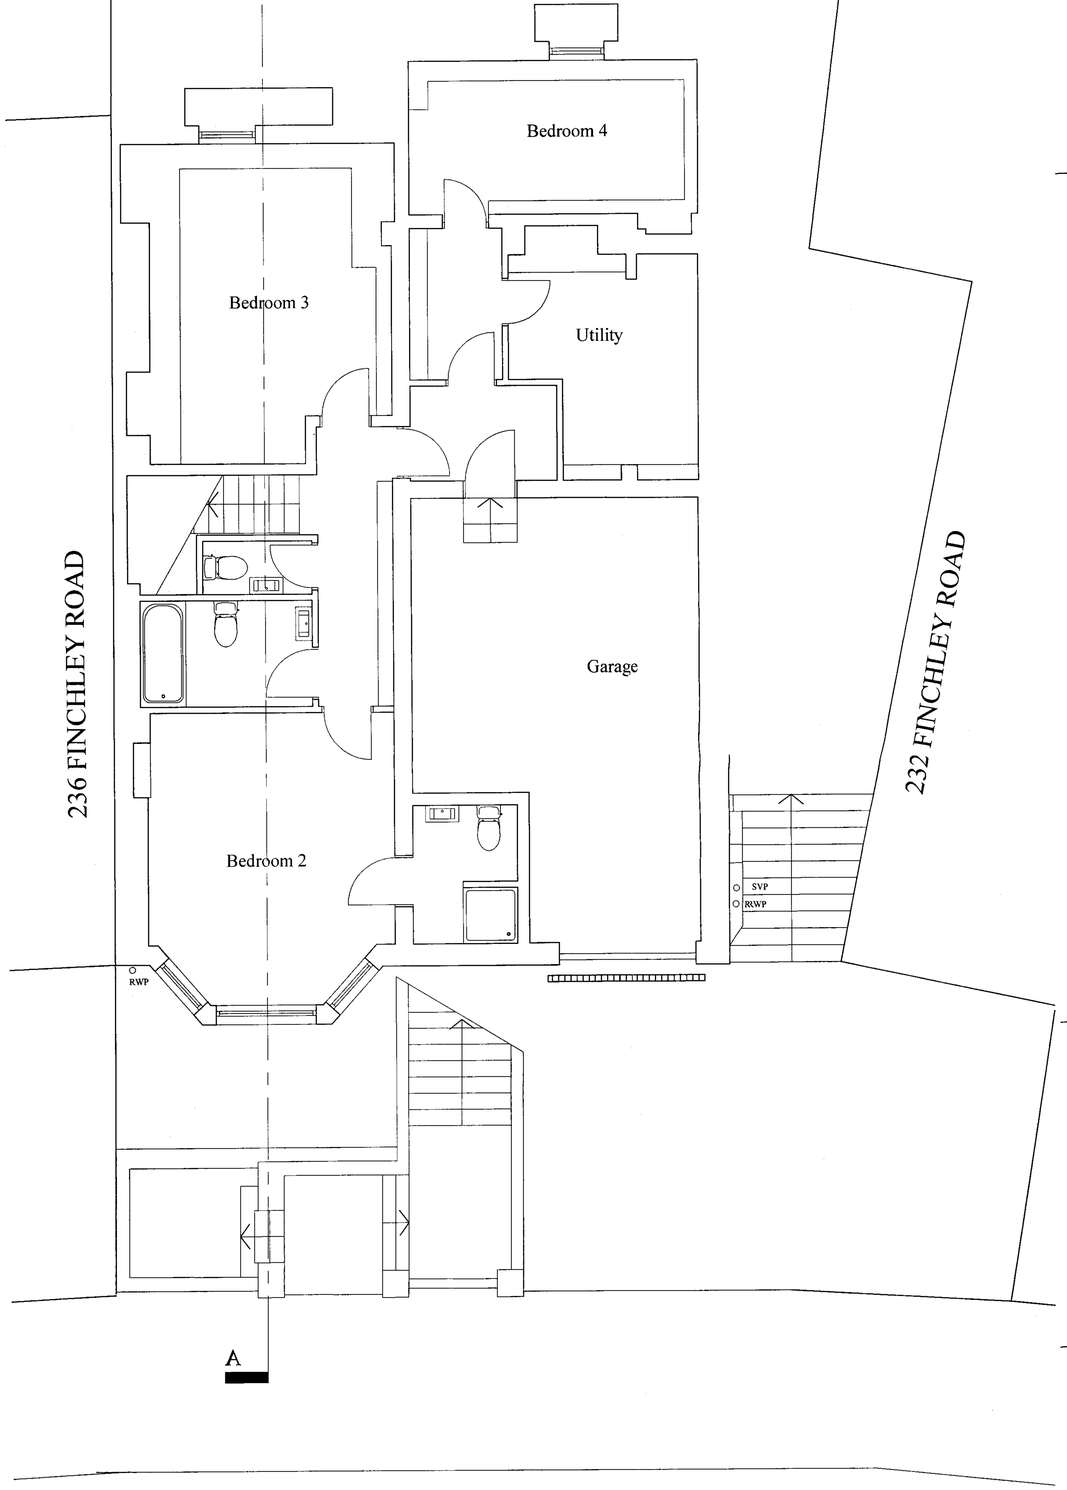

LOWER GROUND FLOOR

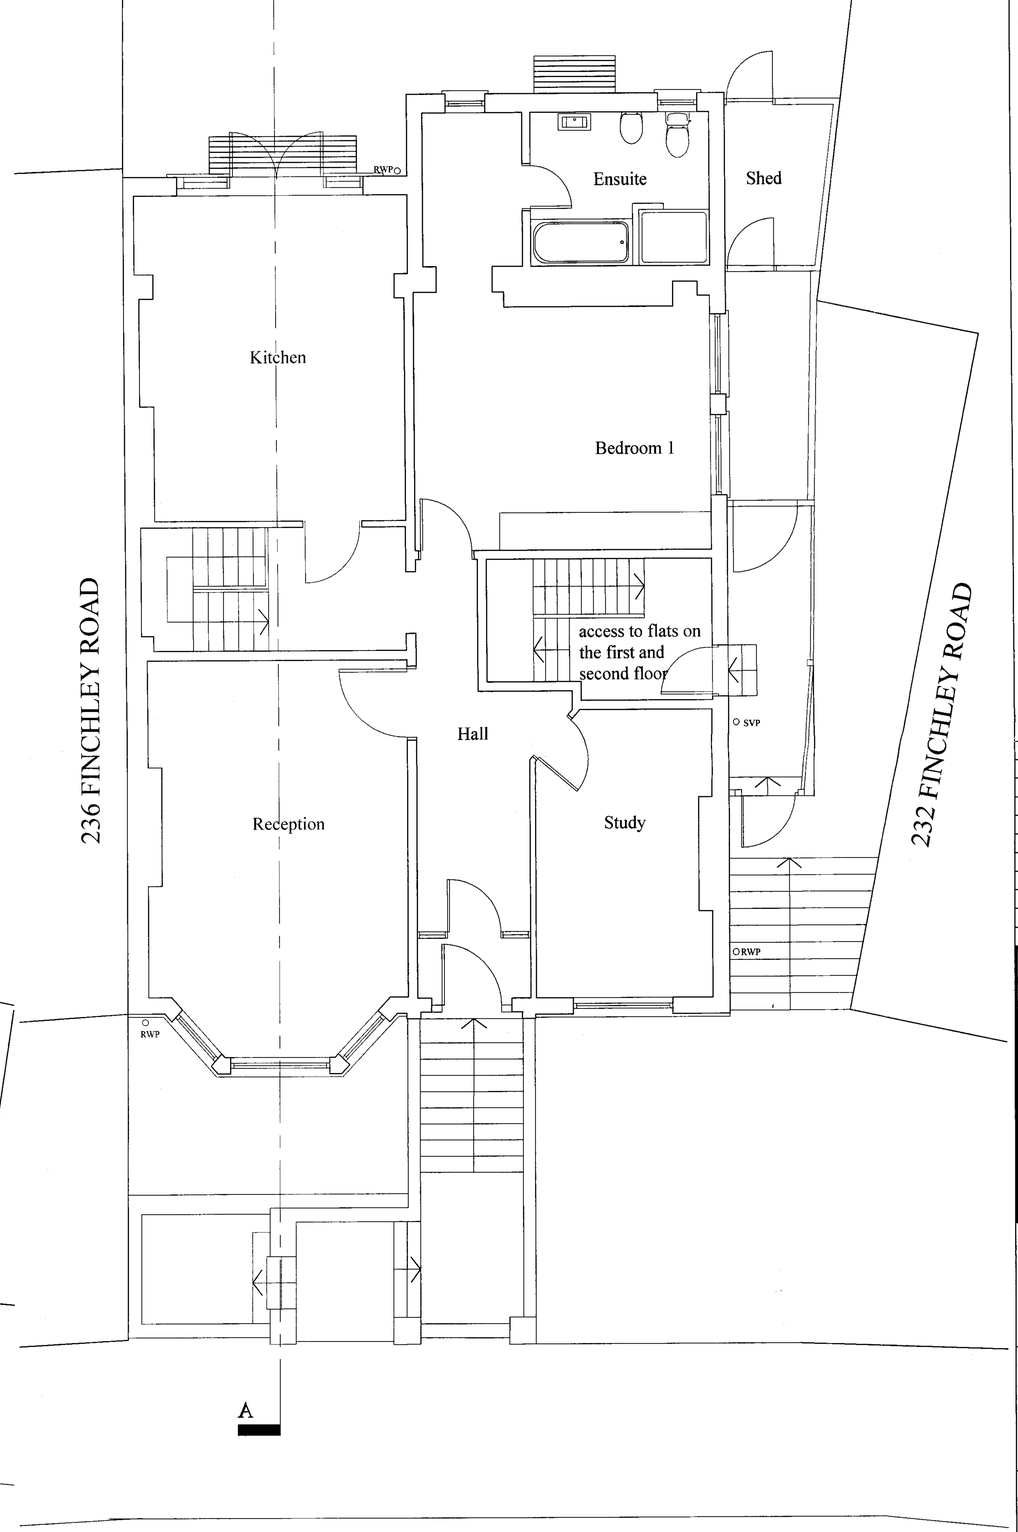

GROUND FLOOR

No scaled dimensions to be taken from this drawing.
All dimensions to be site checked.

PLANNING

Rev	Date	Revision

METROPOLITAN
DEVELOPMENT
CONSULTANCY

66 Bickenhall Mansions,
Bickenhall Street,London, W1U 6BX
Telephone: 020 7486 6675
Fax: 020 7486 7206
Email: surveyors@mdclondon.com

client

project
234 Finchley Road
London NW3 6DJ

drawing
EXISTING LOWER GROUND
& GROUND FLOOR PLANS

date	scale	drawn	checked
10/06	1:50	JF	JE

no	drawing no	rev
'303	01	

FRONT ELEVATION

REAR ELEVATION

Notes

No scaled dimensions to be taken from this drawing.
All dimensions to be site checked.

PLANNING

Rev	Date	Revision

METROPOLITAN
DEVELOPMENT
CONSULTANCY

66 Bickenhall Mansions,
Bickenhall Street,London, W1U 6BX
Telephone: 020 7486 6675
Fax: 020 7486 7206
Email: surveyors@mdclondon.com

client

project
234 Finchley Road
London NW3 6DJ

drawing
EXISTING
FRONT and REAR
ELEVATIONS

date	scale	drawn	checked
10/06	1:50	JF	JE
job no 7303	drawing no 02		rev

SIDE ELEVATION

No scaled dimensions to be taken from this drawing.
All dimensions to be site checked.

PLANNING

Rev	Date	Revision

METROPOLITAN
DEVELOPMENT
CONSULTANCY

66 Bickenhall Mansions,
Bickenhall Street,London, W1U 6BX
Telephone: 020 7486 6675
Fax: 020 7486 7206
Email: surveyors@mdclondon.com

client

project
234 Finchley Road
London NW3 6DJ

drawing
EXISTING SIDE ELEVATION

date	scale	drawn	checked
10/06	1:100@A3	JF	JE
job no 7303	drawing no 03		rev

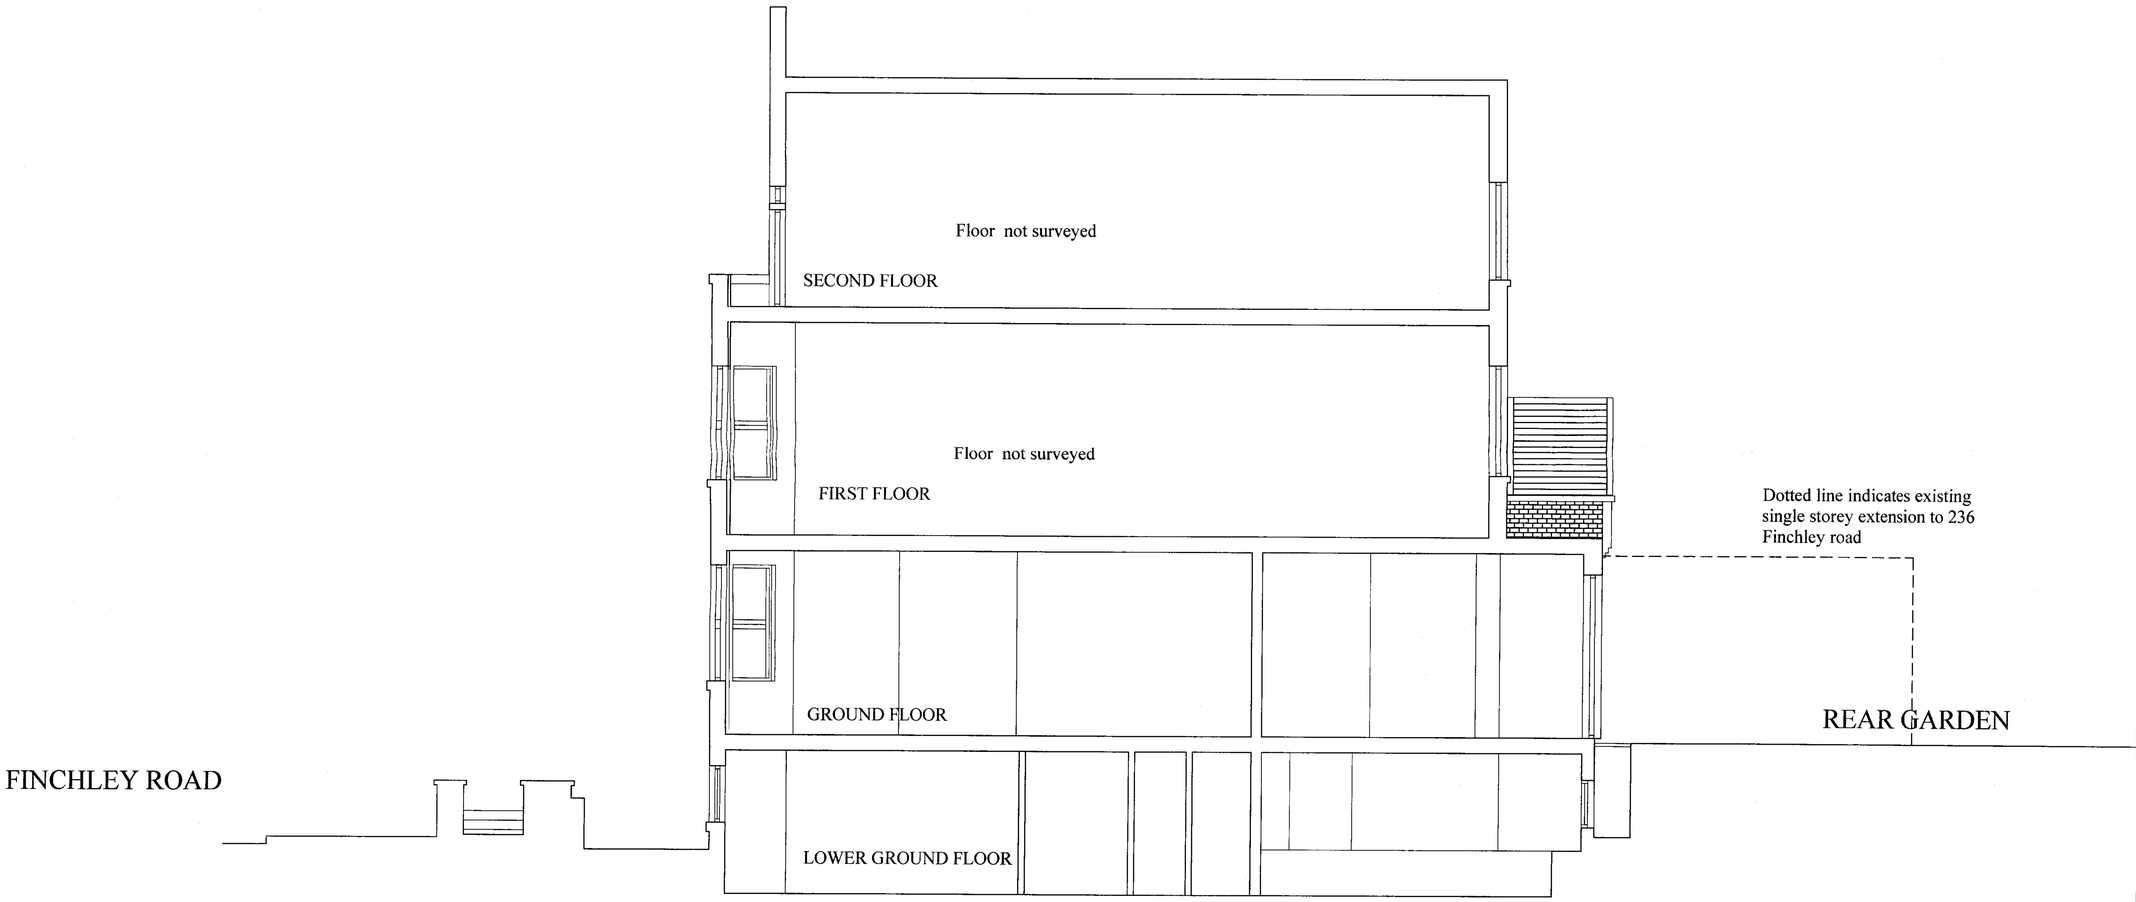

SECTION A-A

Notes

No scaled dimensions to be taken from this drawing.
All dimensions to be site checked.

PLANNING

Rev	Date	Revision

METROPOLITAN
DEVELOPMENT
CONSULTANCY

66 Bickenhall Mansions,
Bickenhall Street,London, W1U 6BX
Telephone: 020 7486 6675
Fax: 020 7486 7206
Email: surveyors@mdclondon.com

client

project
234 Finchley Road
London NW3 6DJ

drawing
EXISTING
SECTION A-A

date	scale	drawn	checked
10/06	1:50	JF	JE

job no	drawing no	rev
7303	04	