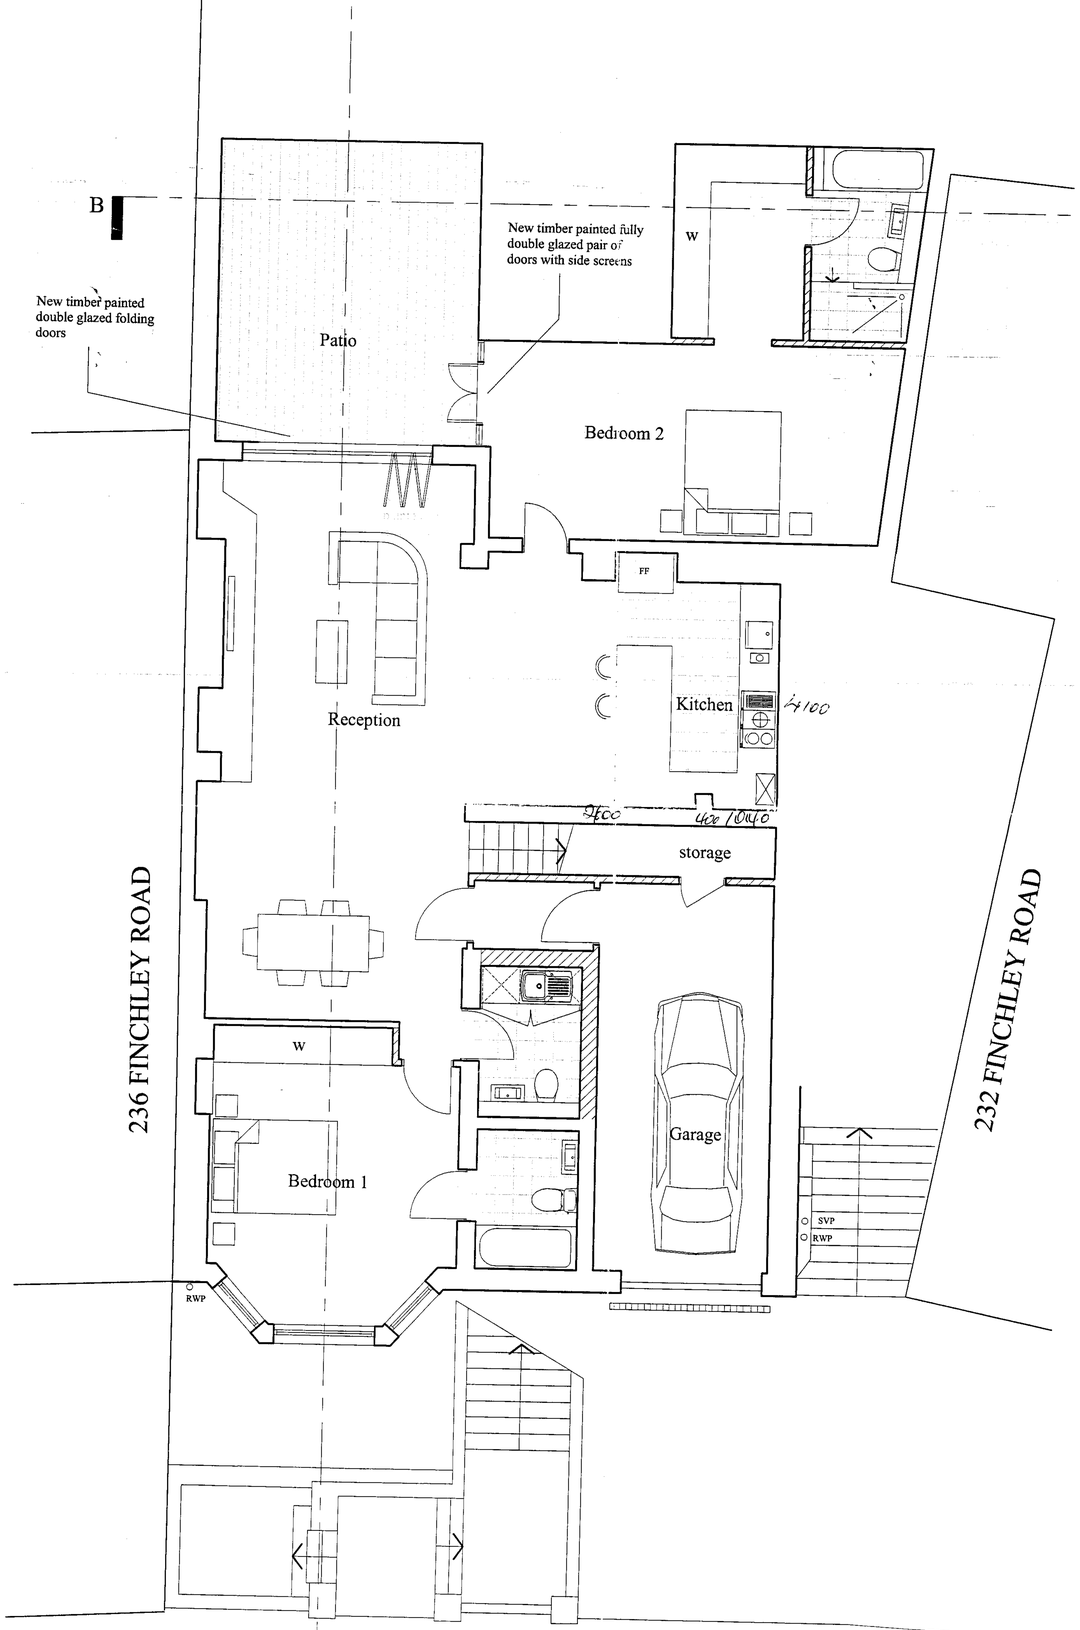

LOWER GROUND FLOOR

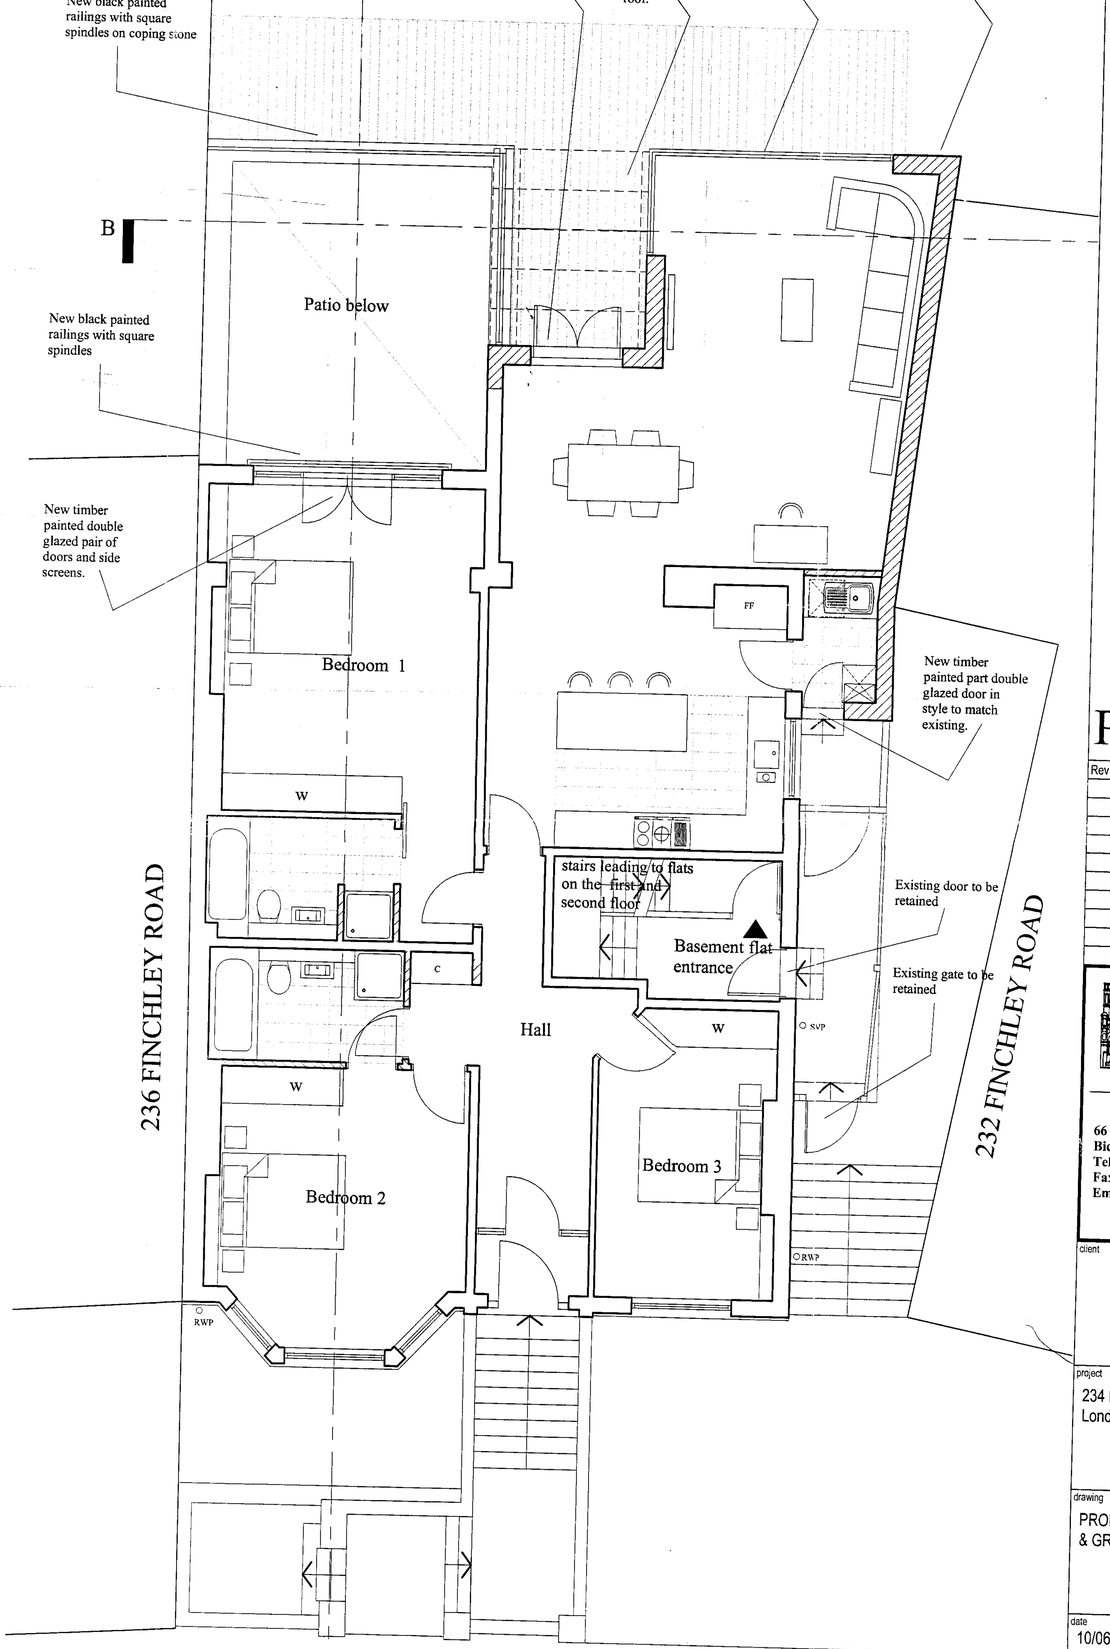

GROUND FLOOR

No scaled dimensions to be taken from this drawing.
All dimensions to be site checked.

N

PLANNING

Rev	Date	Revision

METROPOLITAN DEVELOPMENT CONSULTANCY

66 Bickenhall Mansions,
Bickenhall Street,London, W1U 6BX
Telephone: 020 7486 6675
Fax: 020 7486 7206
Email: surveyors@mdclondon.com

client

project
234 Finchley Road
London NW3 6DJ

drawing
PROPOSED LOWER GROUND & GROUND FLOOR PLANS

date	scale	drawn	checked
10/06	1:50	JF	JE
job no 7303	drawing no 05		rev

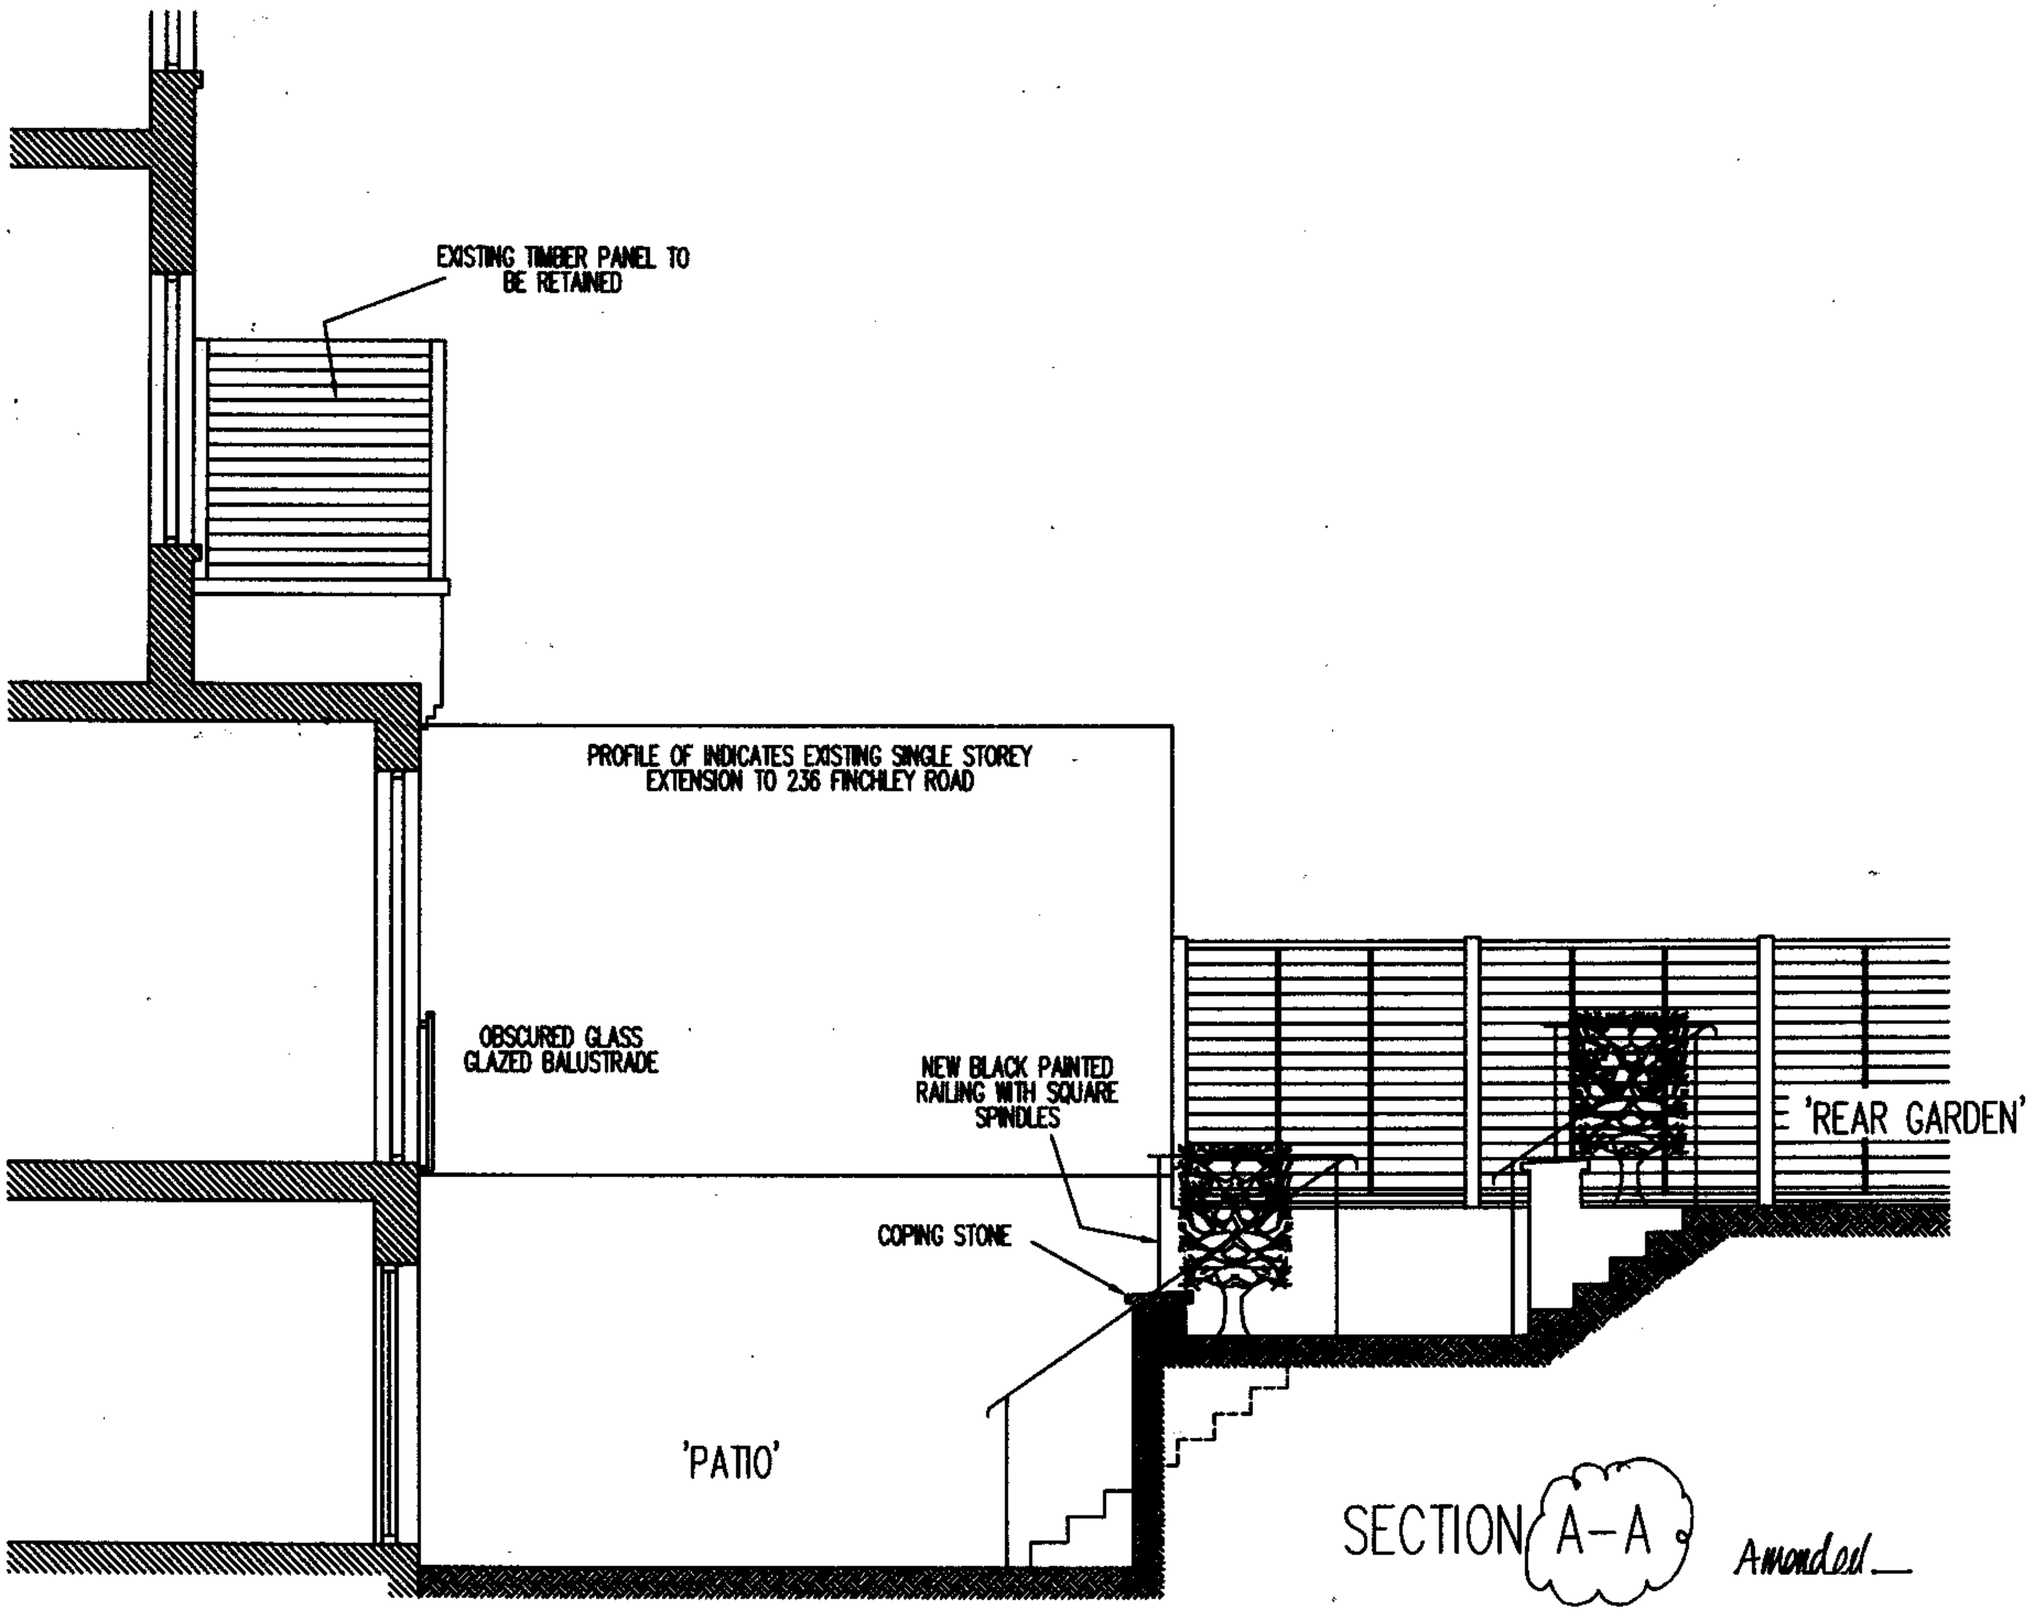
EXISTING TIMBER PANEL TO BE RETAINED
PROFILE OF INDICATES EXISTING SINGLE STOREY EXTENSION TO 236 FINCHLEY ROAD
OBSCURED GLASS GLAZED BALUSTRADE
NEW BLACK PAINTED RAILING WITH SQUARE SPINDLES
COPING STONE
'PATIO'
'REAR GARDEN'
SECTION A-A
Amended

FRONT ELEVATION

REAR ELEVATION

Notes

No scaled dimensions to be taken from this drawing.
All dimensions to be site checked.

PLANNING

Rev	Date	Revision

METROPOLITAN
DEVELOPMENT
CONSULTANCY

66 Bickenhall Mansions,
Bickenhall Street,London, W1U 6BX
Telephone: 020 7486 6675
Fax: 020 7486 7206
Email: surveyors@mdclondon.com

client

project
234 Finchley Road
London NW3 6DJ

drawing
PROPOSED
FRONT & REAR
ELEVATION

date	scale	drawn	checked
10/06	1:50	JF	JE
job no	drawing no		rev

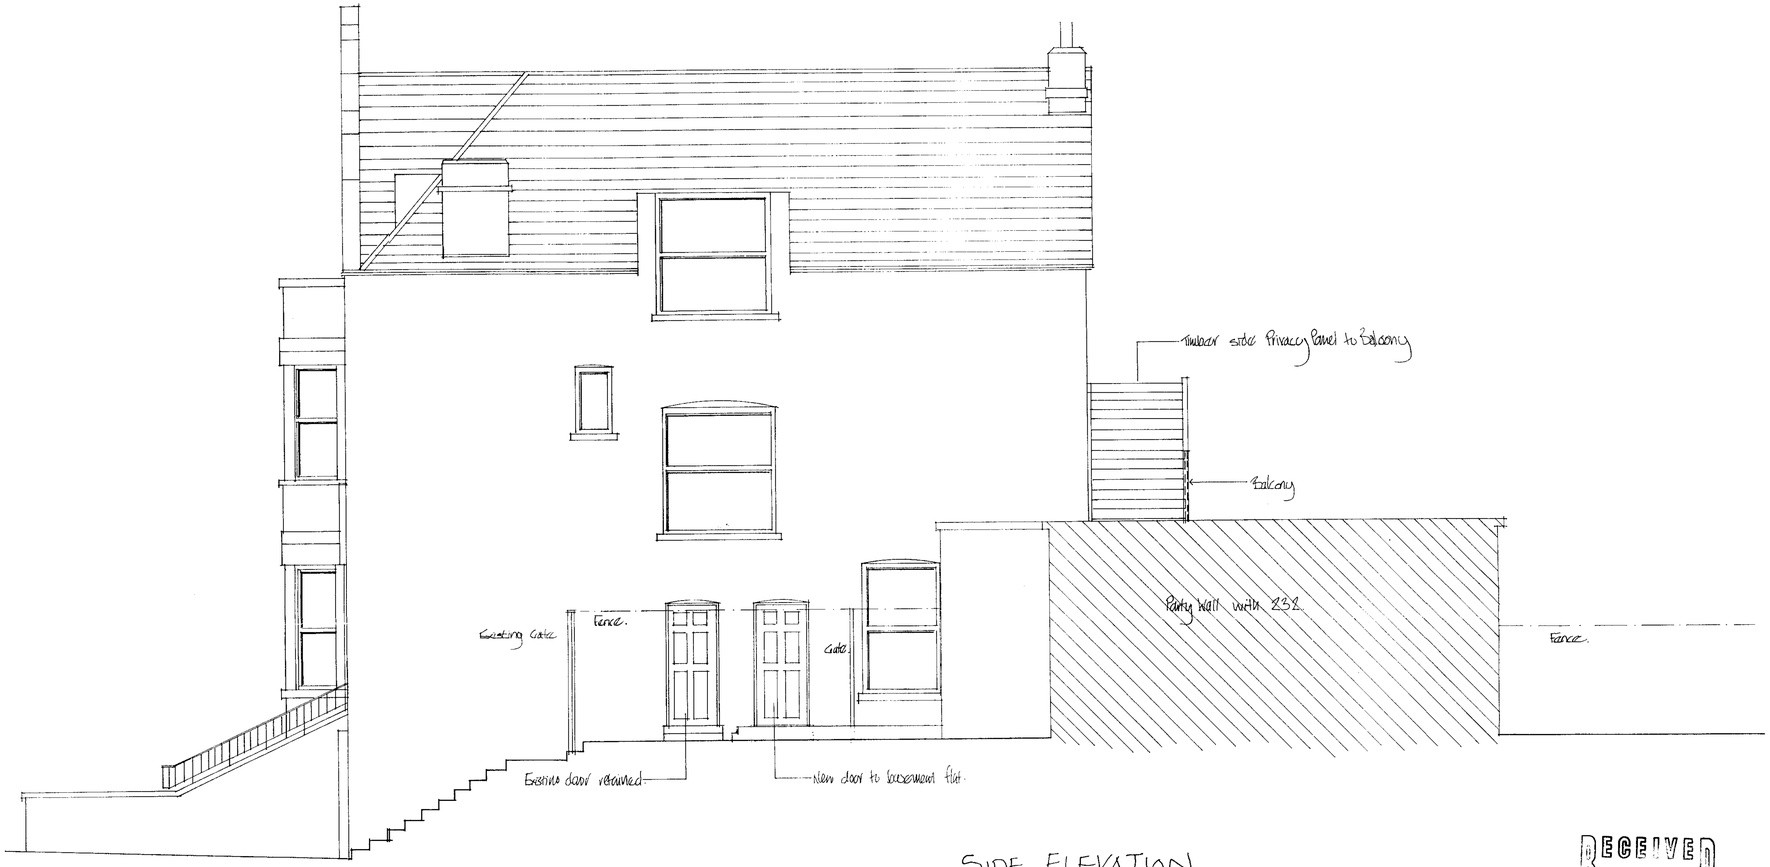

SIDE ELEVATION.
1:50.

RECEIVED
- 5 FEB 2008

234 FINCHLEY ROAD
LONDON
NW3 6DL

PROPOSED SIDE ELEVATION

CLIENT

Mrs P. Pugh

2007.10 03

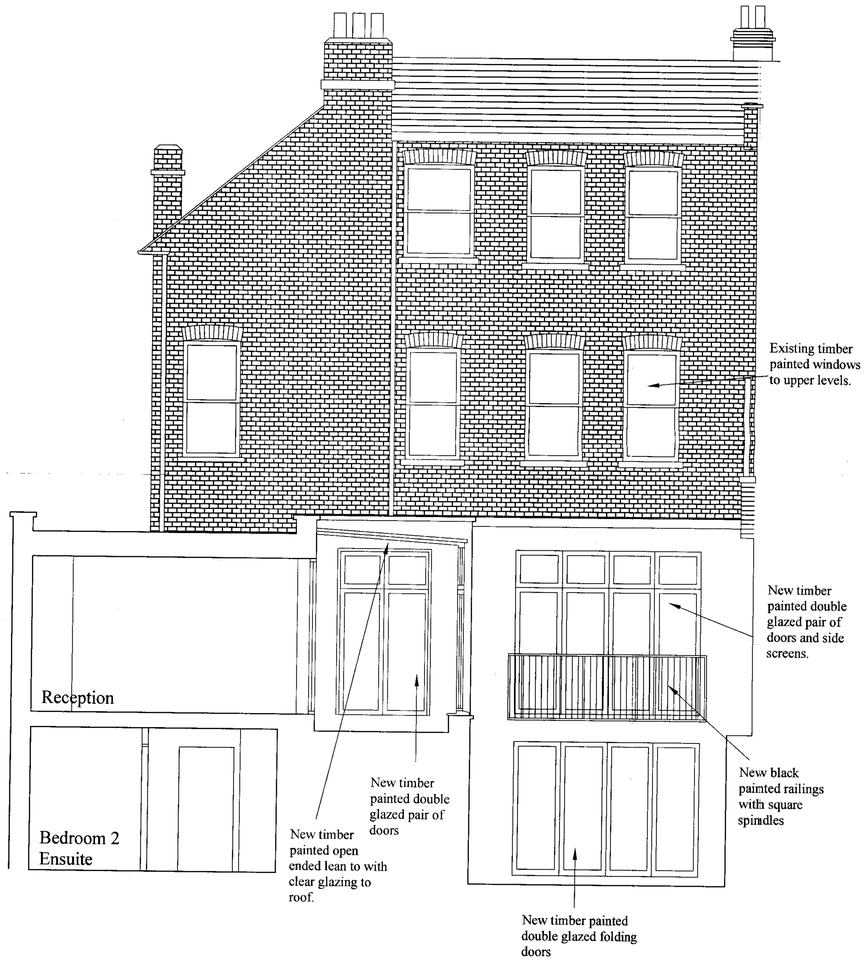

PROPOSED SECTIONAL ELEVATION B - B

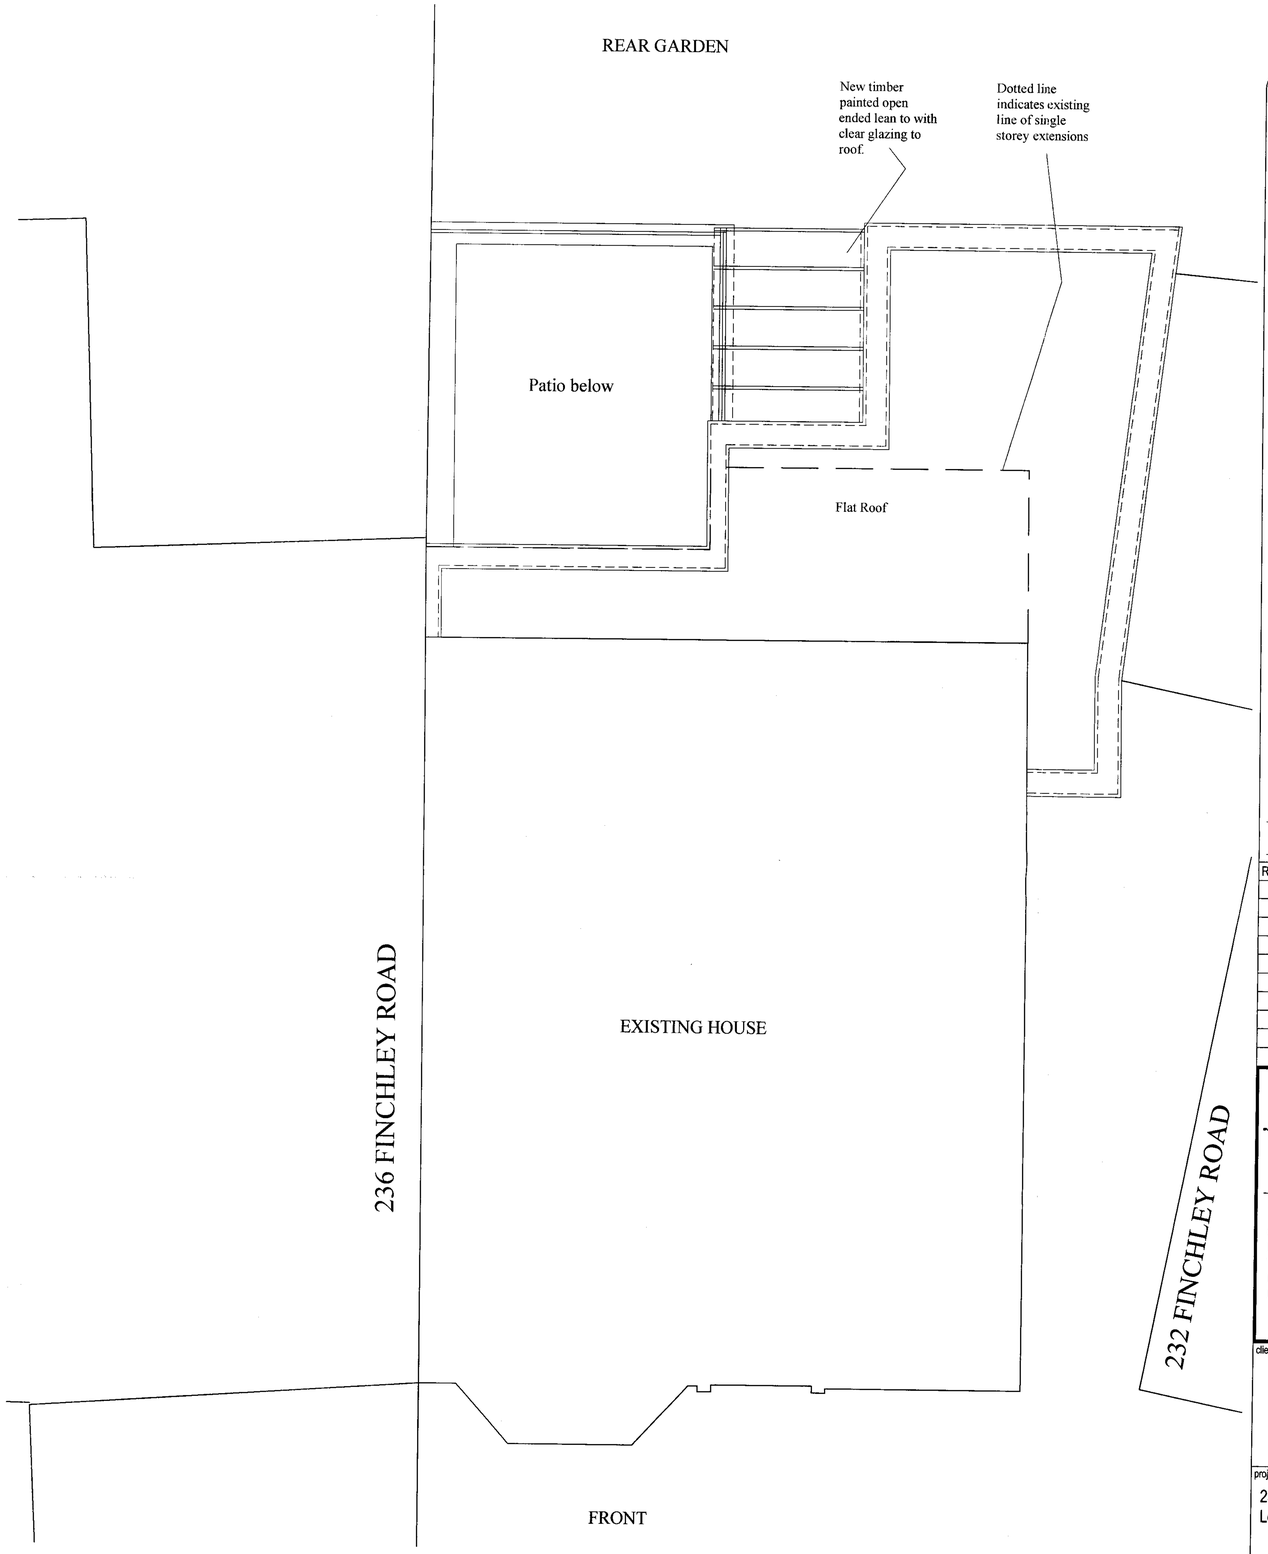

PROPOSED ROOF EXTENSION PLAN

Notes

No scaled dimensions to be taken from this drawing.
All dimensions to be site checked.

PLANNING

Rev	Date	Revision

METROPOLITAN DEVELOPMENT CONSULTANCY

66 Bickenhall Mansions,
Bickenhall Street,London, W1U 6BX
Telephone: 020 7486 6675
Fax: 020 7486 7206
Email: surveyors@mdclondon.com

client

project
234 Finchley Road
London NW3 6DJ

drawing
PROPOSED
SECTIONAL ELEVATION B - B and
ROOF EXTENSION PLAN

date	scale	drawn	checked
10/06	1:50	JF	JE

job no	drawing no	rev
	00	