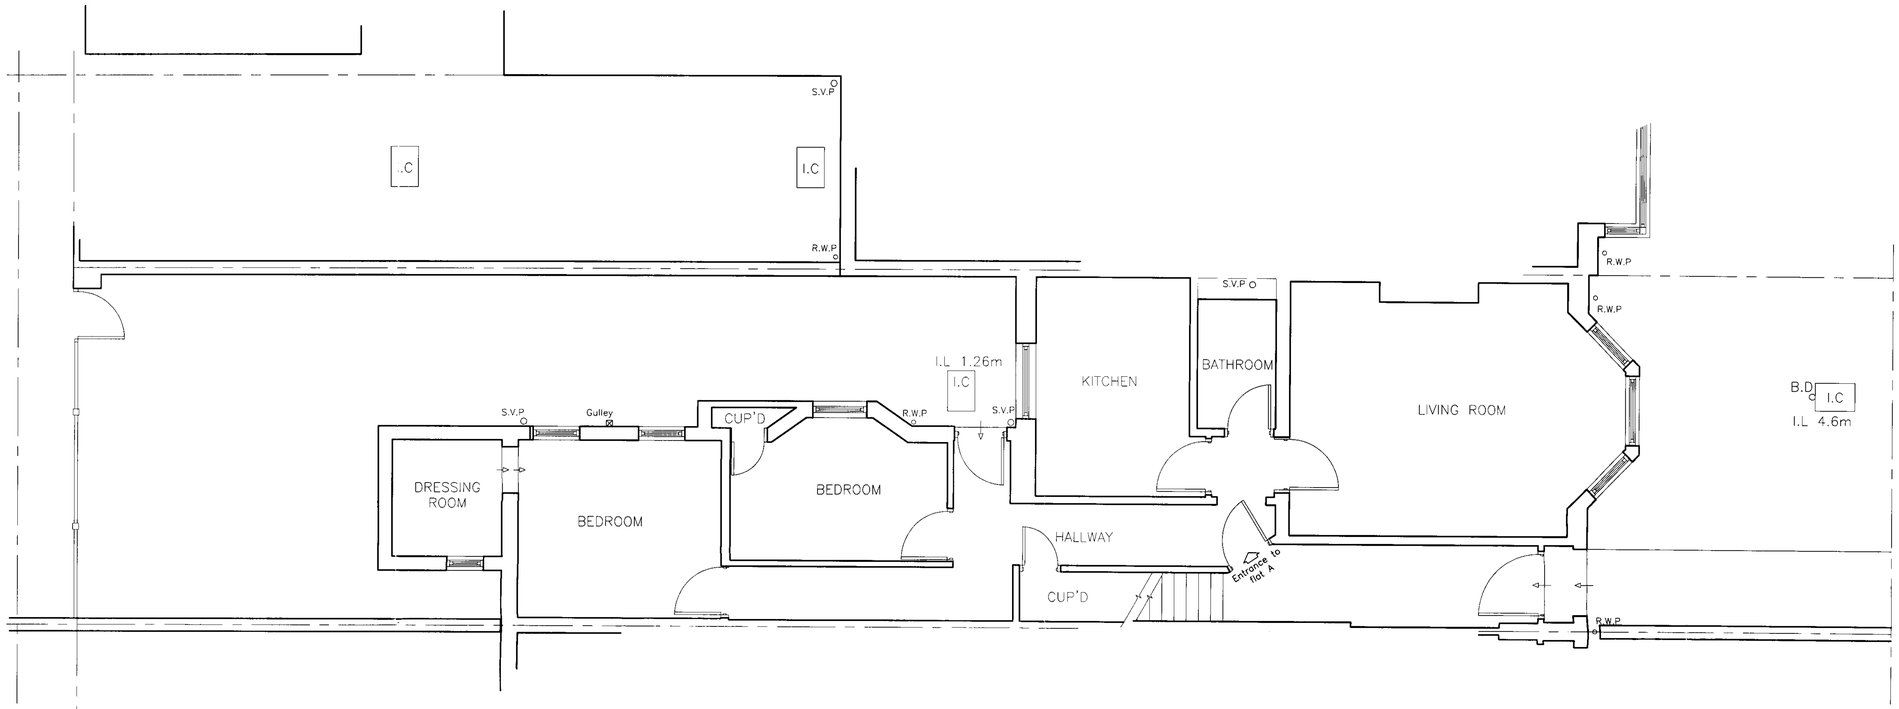

GROUND FLOOR PLAN 1:50

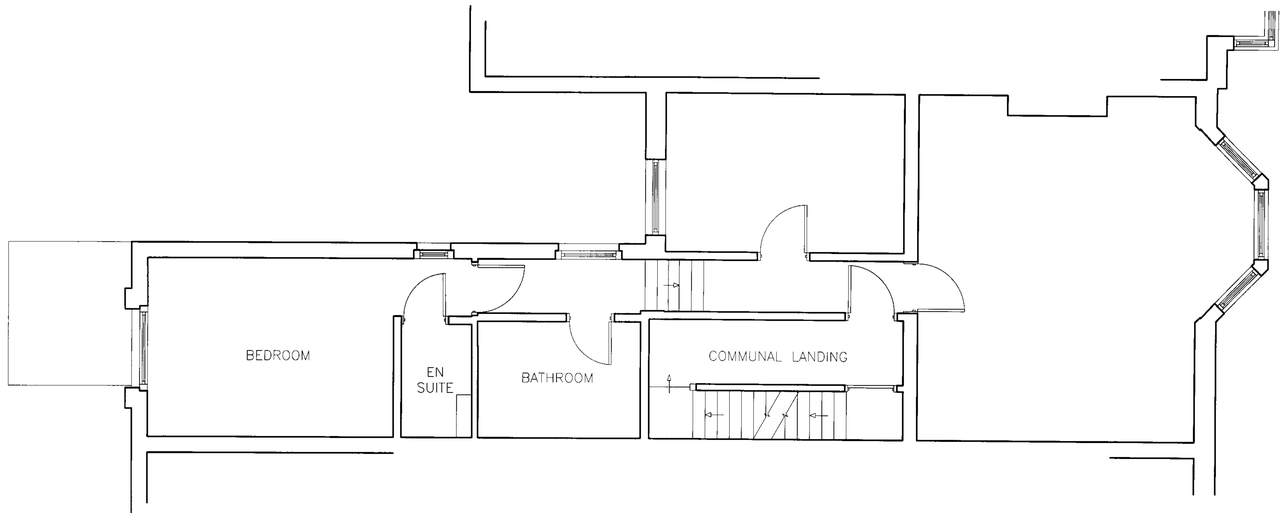

FIRST FLOOR PLAN 1:50

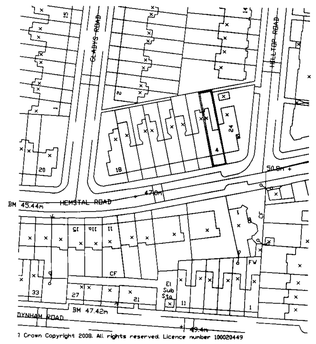

LOCATION PLAN 1:1250

REVISIONS	DATE

Arthur J Ferryman & Associates
ENGINEERS • SURVEYORS
128 HIGH STREET • BUSHEY • HERTS • WD23 3DE
Tel: 020 8950 0508
Email: office@ajferryman.co.uk

TITLE
EXISTING FLOOR PLANS

ADDRESS
4a Hemstal Road
London
NW6 2AN

CLIENT
Cloygate Limited

SCALE	DRAWN	DATE
AS SHOWN	BMc	11/07

DRAWING
204116/2

REV.