Notes:

Do NOT scale from this drawing.

Any descrepencies should be reported immediately

All dimensions should be checked on site prior to commencement of work

Site/Survey based on Ordnance Survey information provided by
Prodat Systems Plc, (www.promap.co.uk)
Prodat does not guarantee that all past or current uses or features will be identified in the product

The product does not give details about the actual state or condition of the Site nor should it be used or taken to indicate or exclude actual suitability or unsuitability of the Site for any particular purpose, or relied upon for determining saleability or value, or used as a substitute for any physical investigation or inspection.

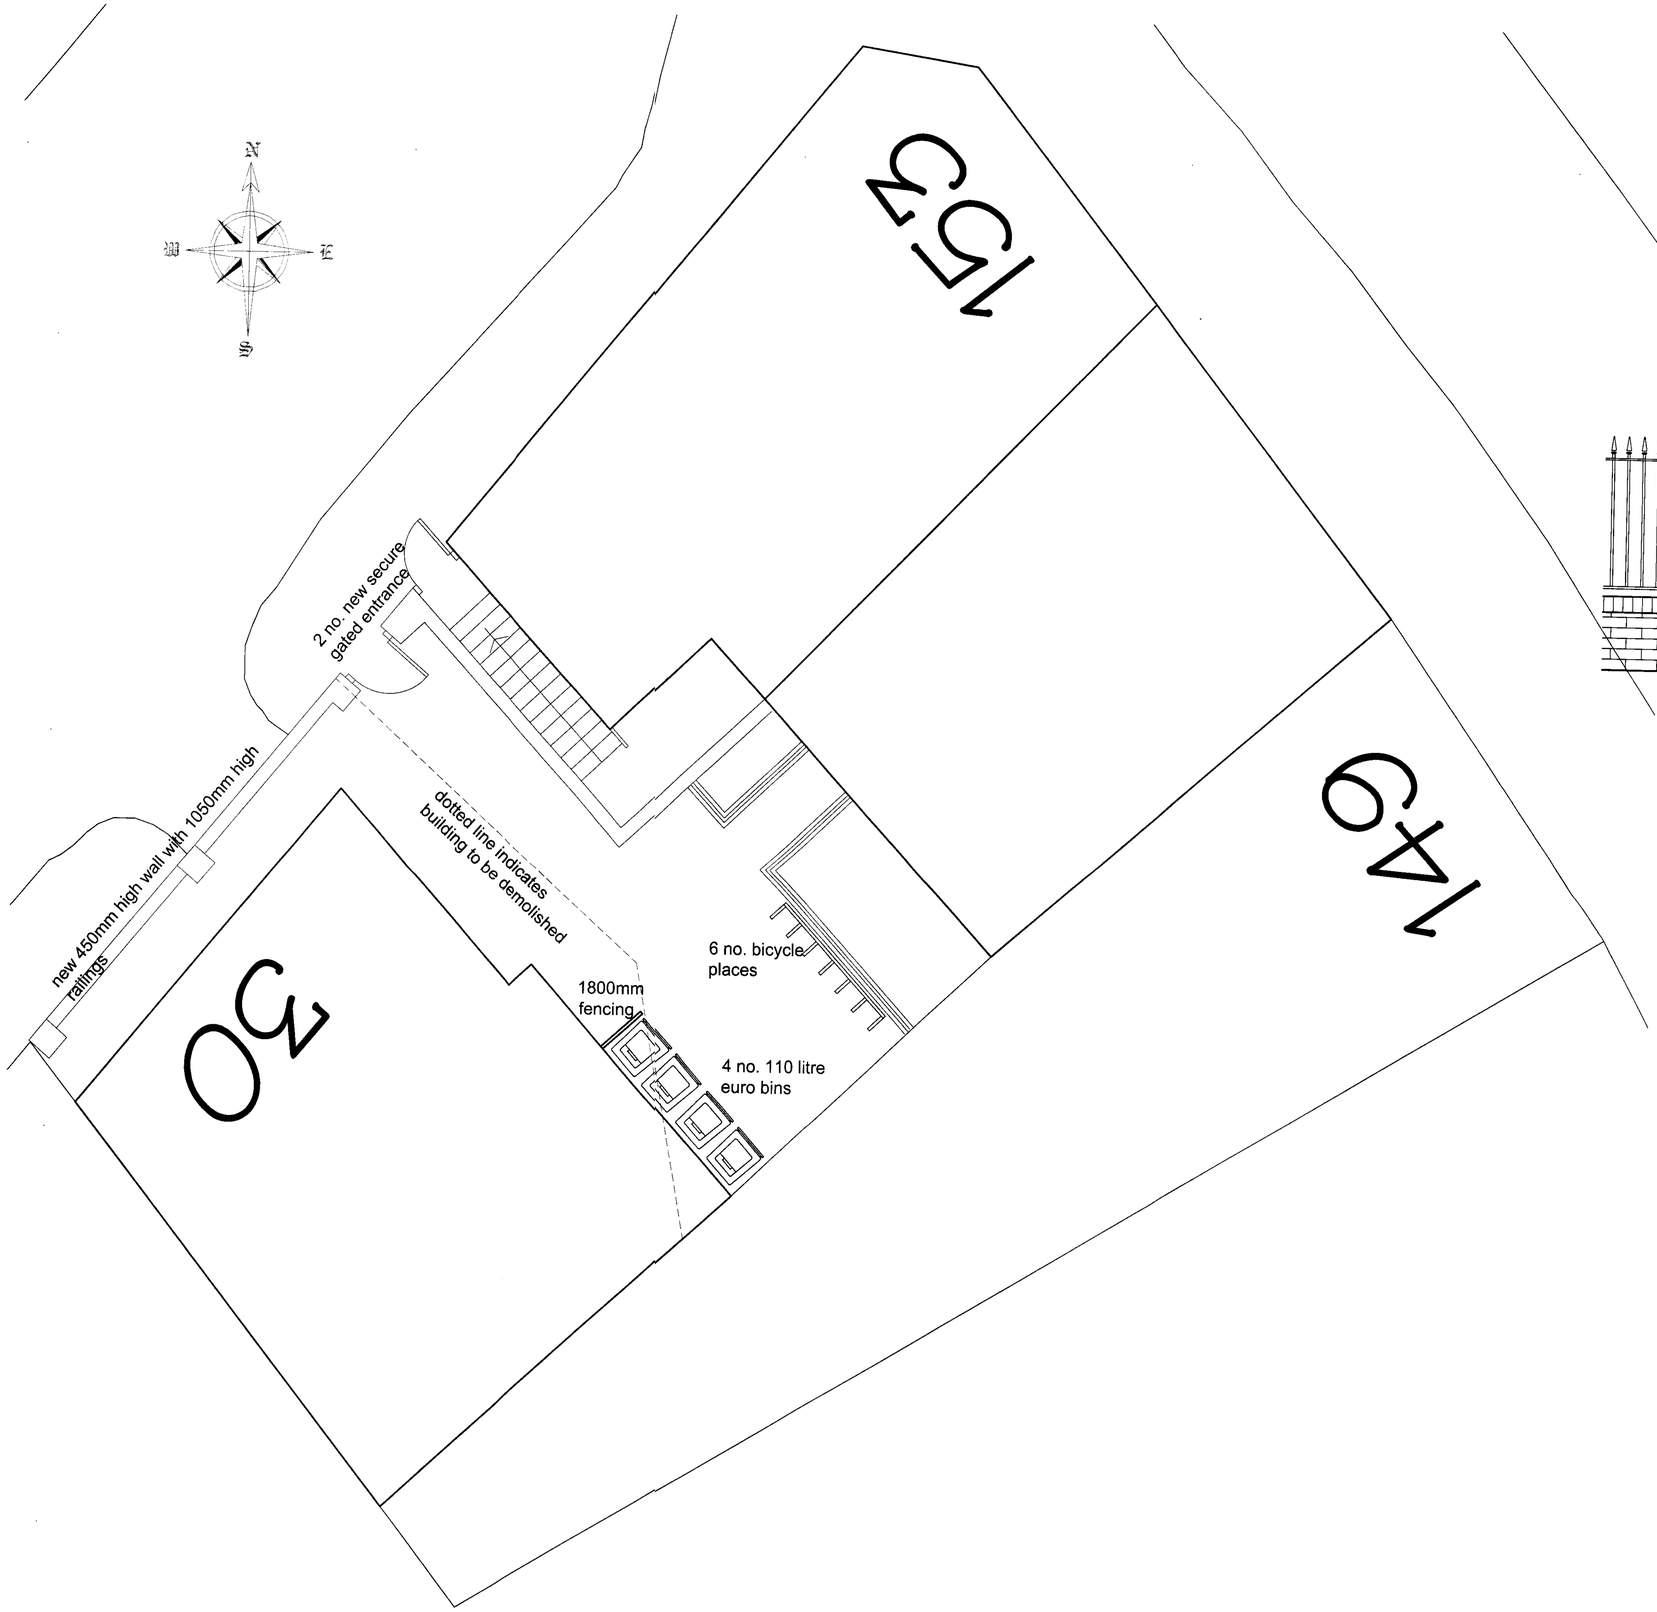

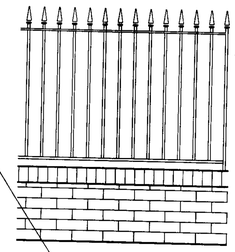

typical wall and railing elevation

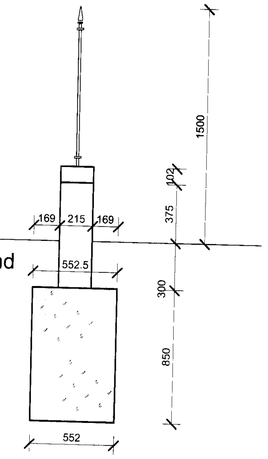

typical wall and railing section

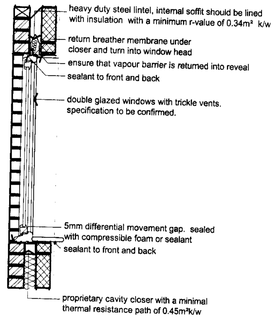

window detail

BOWYER BRYCE
Chartered Surveyors
Commercial Property Consultants
96 Silver Street, Enfield EN1 3TW
T: 020 8367 5511 F: 020 8366 0818
Web: www.bowyerbryce.co.uk

Date	Description	Rev
Oct 07	cycle, refuse provisions, railing detail, window detail and notes added	A

hps Architecture & Planning
Hertford Planning Service
Westgate House, 37-41 Castle Street, Hertford, Herts SG14 1HH
Tel: 01992 552173 Fax: 01992 587643
Email: contact@hertfordplanning.co.uk

Project 151-153 York Way
London

Drawing External Works & Details