SCALE 1 : 100 0m 1m 2m 4m 6m 8m 10m
SCALE 1 : 1 0m 10mm 20mm 40mm 60mm 80mm 100mm

THE CONTRACTOR MUST VERIFY ALL DIMENSIONS ON SITE BEFORE MAKING SHOP DRAWINGS OR COMMENCING WORK OF ANY KIND.
NO DIMENSIONS TO BE SCALED FROM THIS DRAWING.

REV.	DATE	REVISION
A	27.06.07	6th & 7th floors amended; floor levels amended
B	19.07.07	General amendments.
C	14.01.08	General amendments.
D	18.01.08	General amendments.
E	30.01.08	Ground floor layout amended for bin store requirements.

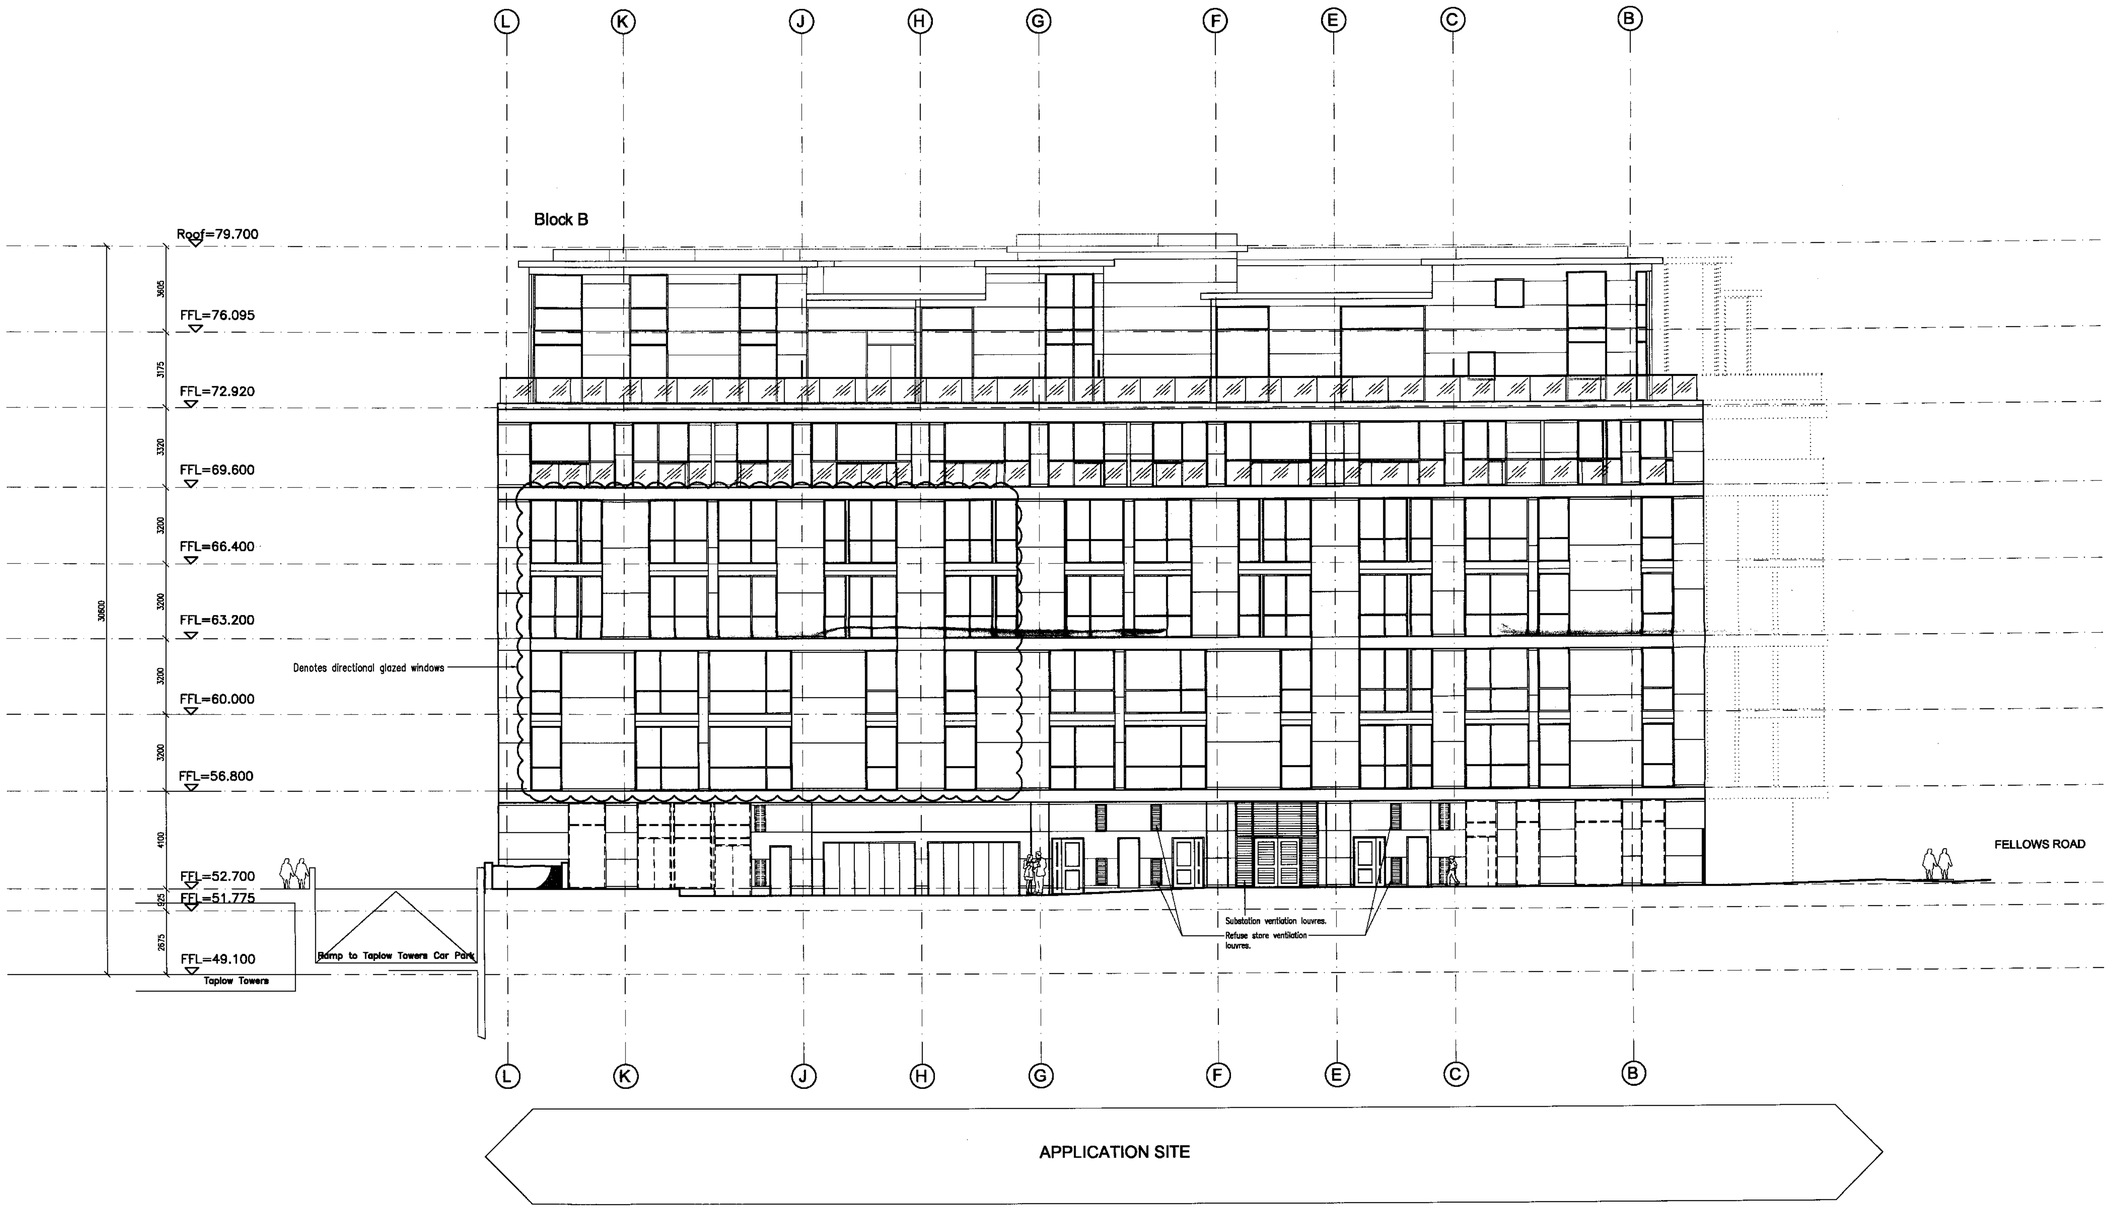

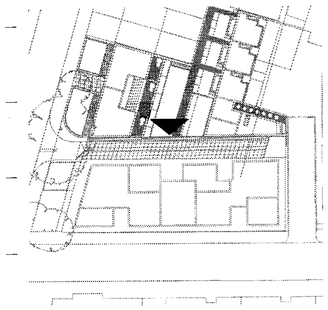

ISSUED FOR APPROVAL
DATE:30.01.08

Osel architects and development consultants

PROJECT:
PROPOSED DEVELOPMENT
2-20 WINCHESTER ROAD
LONDON NW 3

CLIENT:
YEWACRE LIMITED

DRAWING:
PROPOSED EAST ELEVATION
REAR OF BLOCK B

DRAWING No.: 2716-D014
REV: E

SCALE: 1:125,250@ A1
DRAWN: MM DATE: MAY 2007
CHECKED: DATE:

26 Oldbury Place, London W1U 5PR Tel: 020 7224 2447 Fax: 020 7224 2997
E-mail: admin@oselarch.co.uk Web: www.oselarchitecture.co.uk
©COPYRIGHT EXISTS ON THE DESIGNS AND INFORMATION SHOWN ON THIS DRAWING

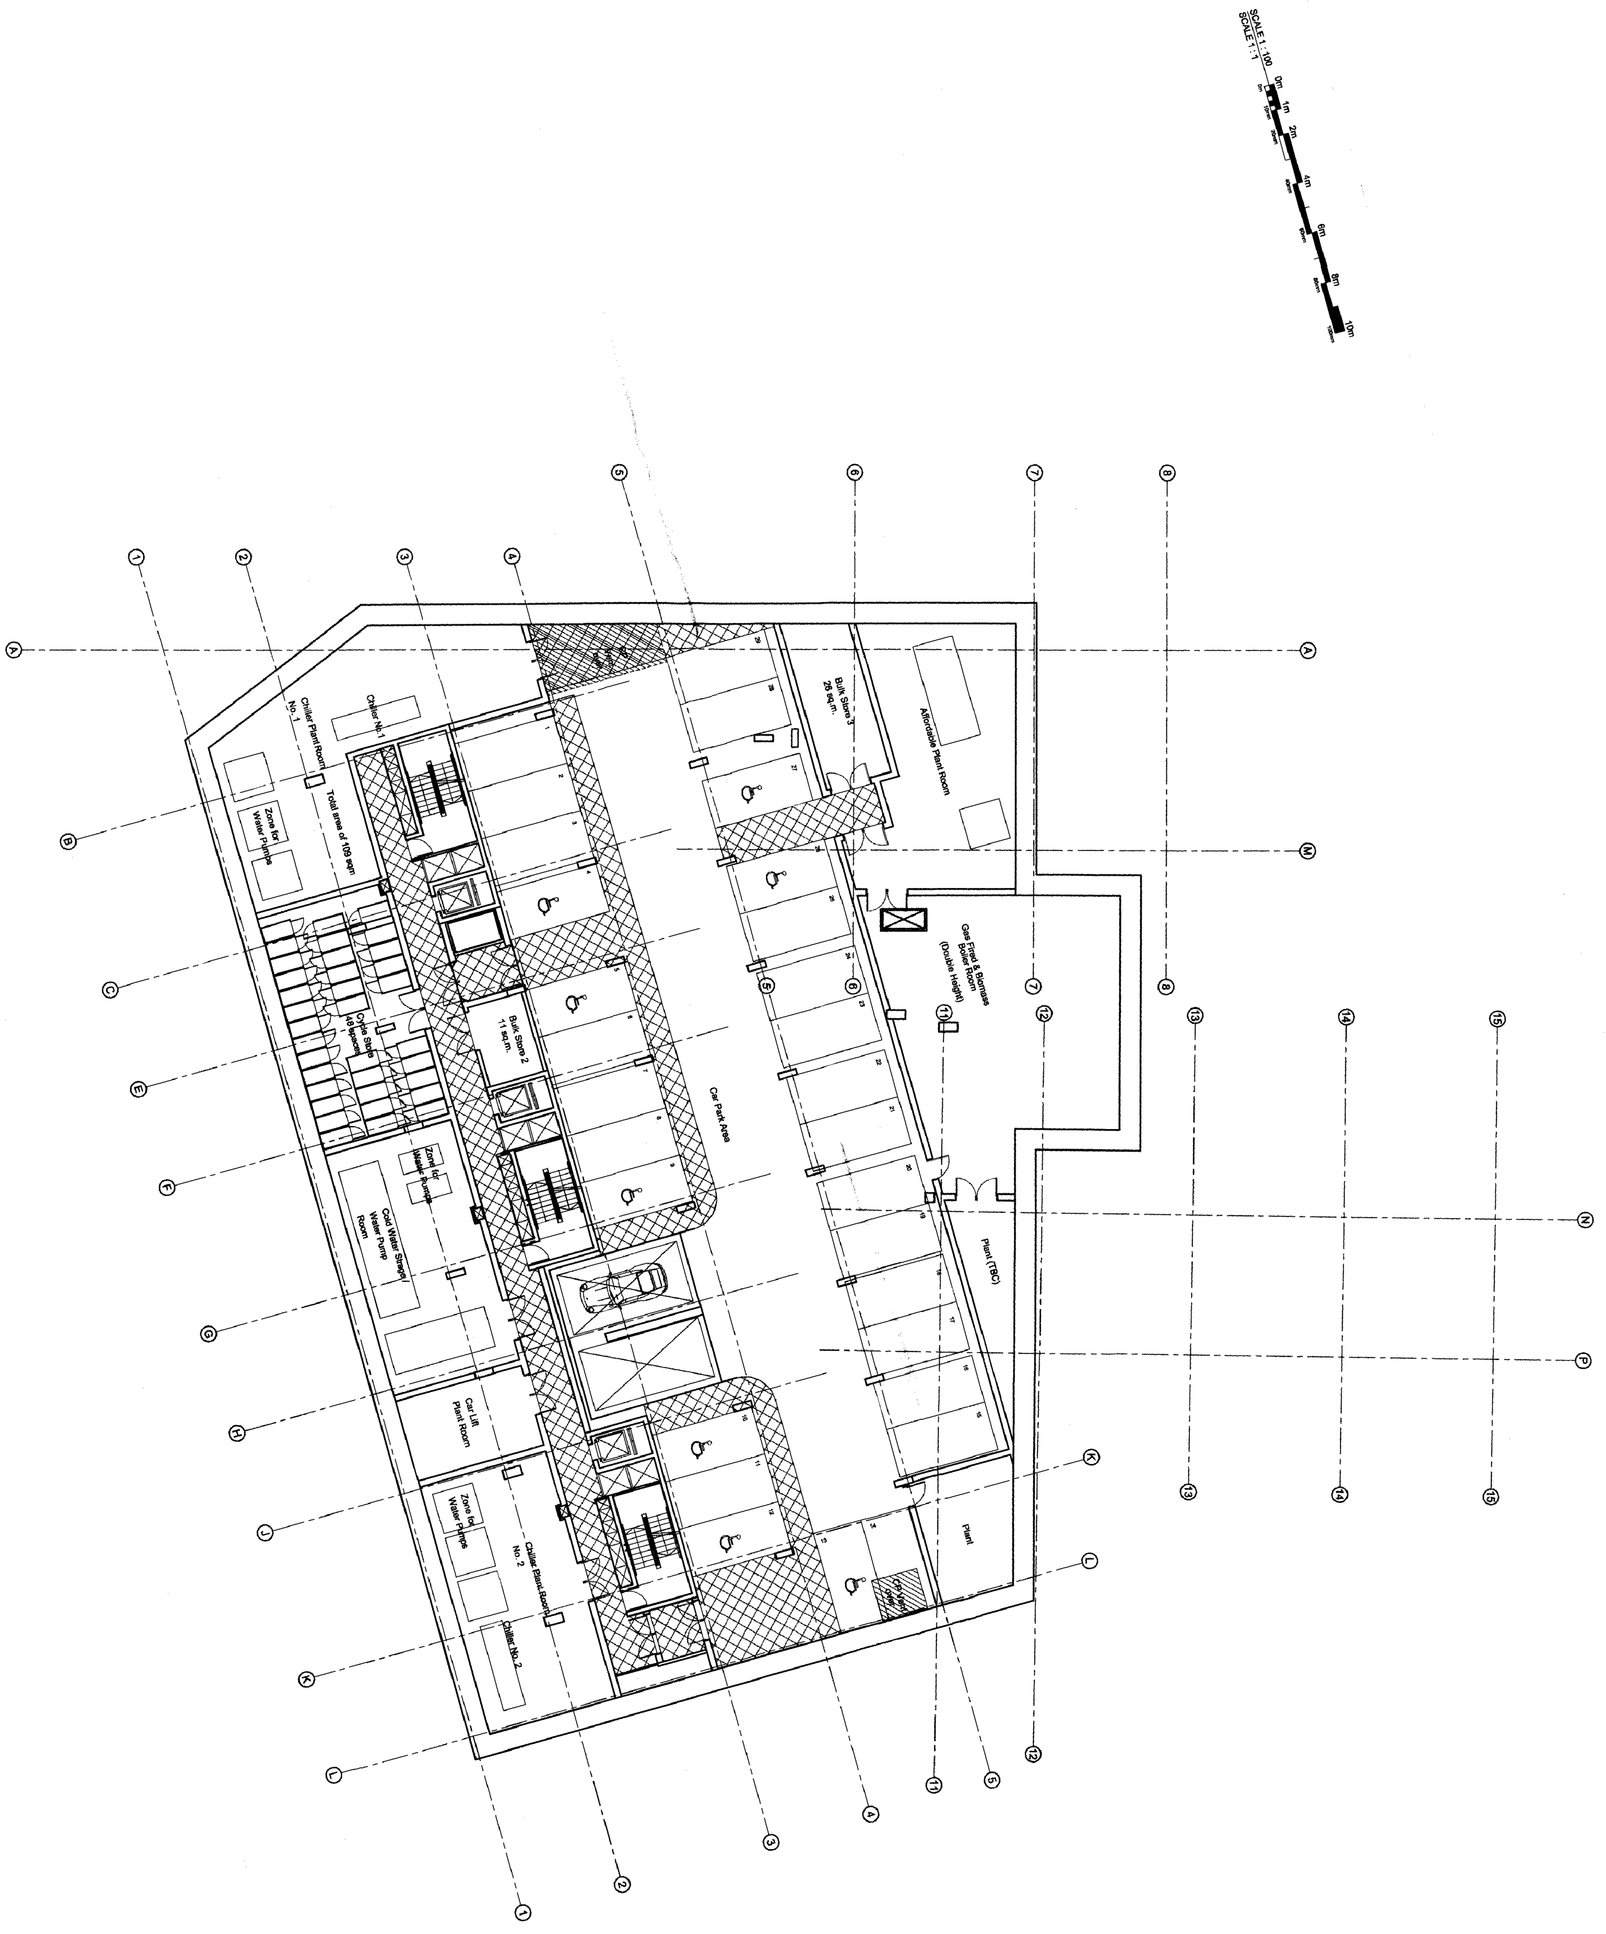

THE CONTRACTOR MUST VERIFY ALL DIMENSIONS ON SITE BEFORE MAKING SHOP DRAWINGS OR COMMENCING WORK OF ANY KIND. NO DEPARTURE TO BE MADE FROM THIS DRAWING.

REV.	DATE	REVISION
A	04.11.08	Issued for comment
B	20.01.09	Issued for approval

ISSUED FOR APPROVAL
DA:20.01.09

Osel architects and development consultants

PROJECT: PROPOSED DEVELOPMENT
120 WINCHESTER ROAD
LONDON NW3

CLIENT: YEWCREE LIMITED
PO BOX 2041, LOUGHTON
ESSEX, IG10 1PL

DRAWING: GENERAL ARRANGEMENT
BASEMENT 2

REV: B

DRAWING No.: 2716-D018

SCALE: 1:125@ A1

DATE: MAY 2007

DRAWN: MN

CHECKED:

26 Osborn Place, London N1 1QN. Tel: 020 7354 3447 Fax: 020 7354 2997
E-mail: admin@oselarchitects.co.uk Web: www.oselarchitects.co.uk

© Copyright Osel Architects and Development Consultants Limited. All rights reserved.

SCALE 1 : 100
SCALE 1 : 1

0m 1m 2m 4m 6m 8m 10m

THE CONTRACTOR MUST VERIFY ALL DIMENSIONS ON SITE BEFORE MAKING SHOP DRAWINGS OR COMMENCING WORK OF ANY KIND.
NO DIMENSIONS TO BE SCALED FROM THIS DRAWING.

REV.	DATE	REVISION
A	14.01.08	General amendments.
B	30.01.08	Bulk storage rooms shown.

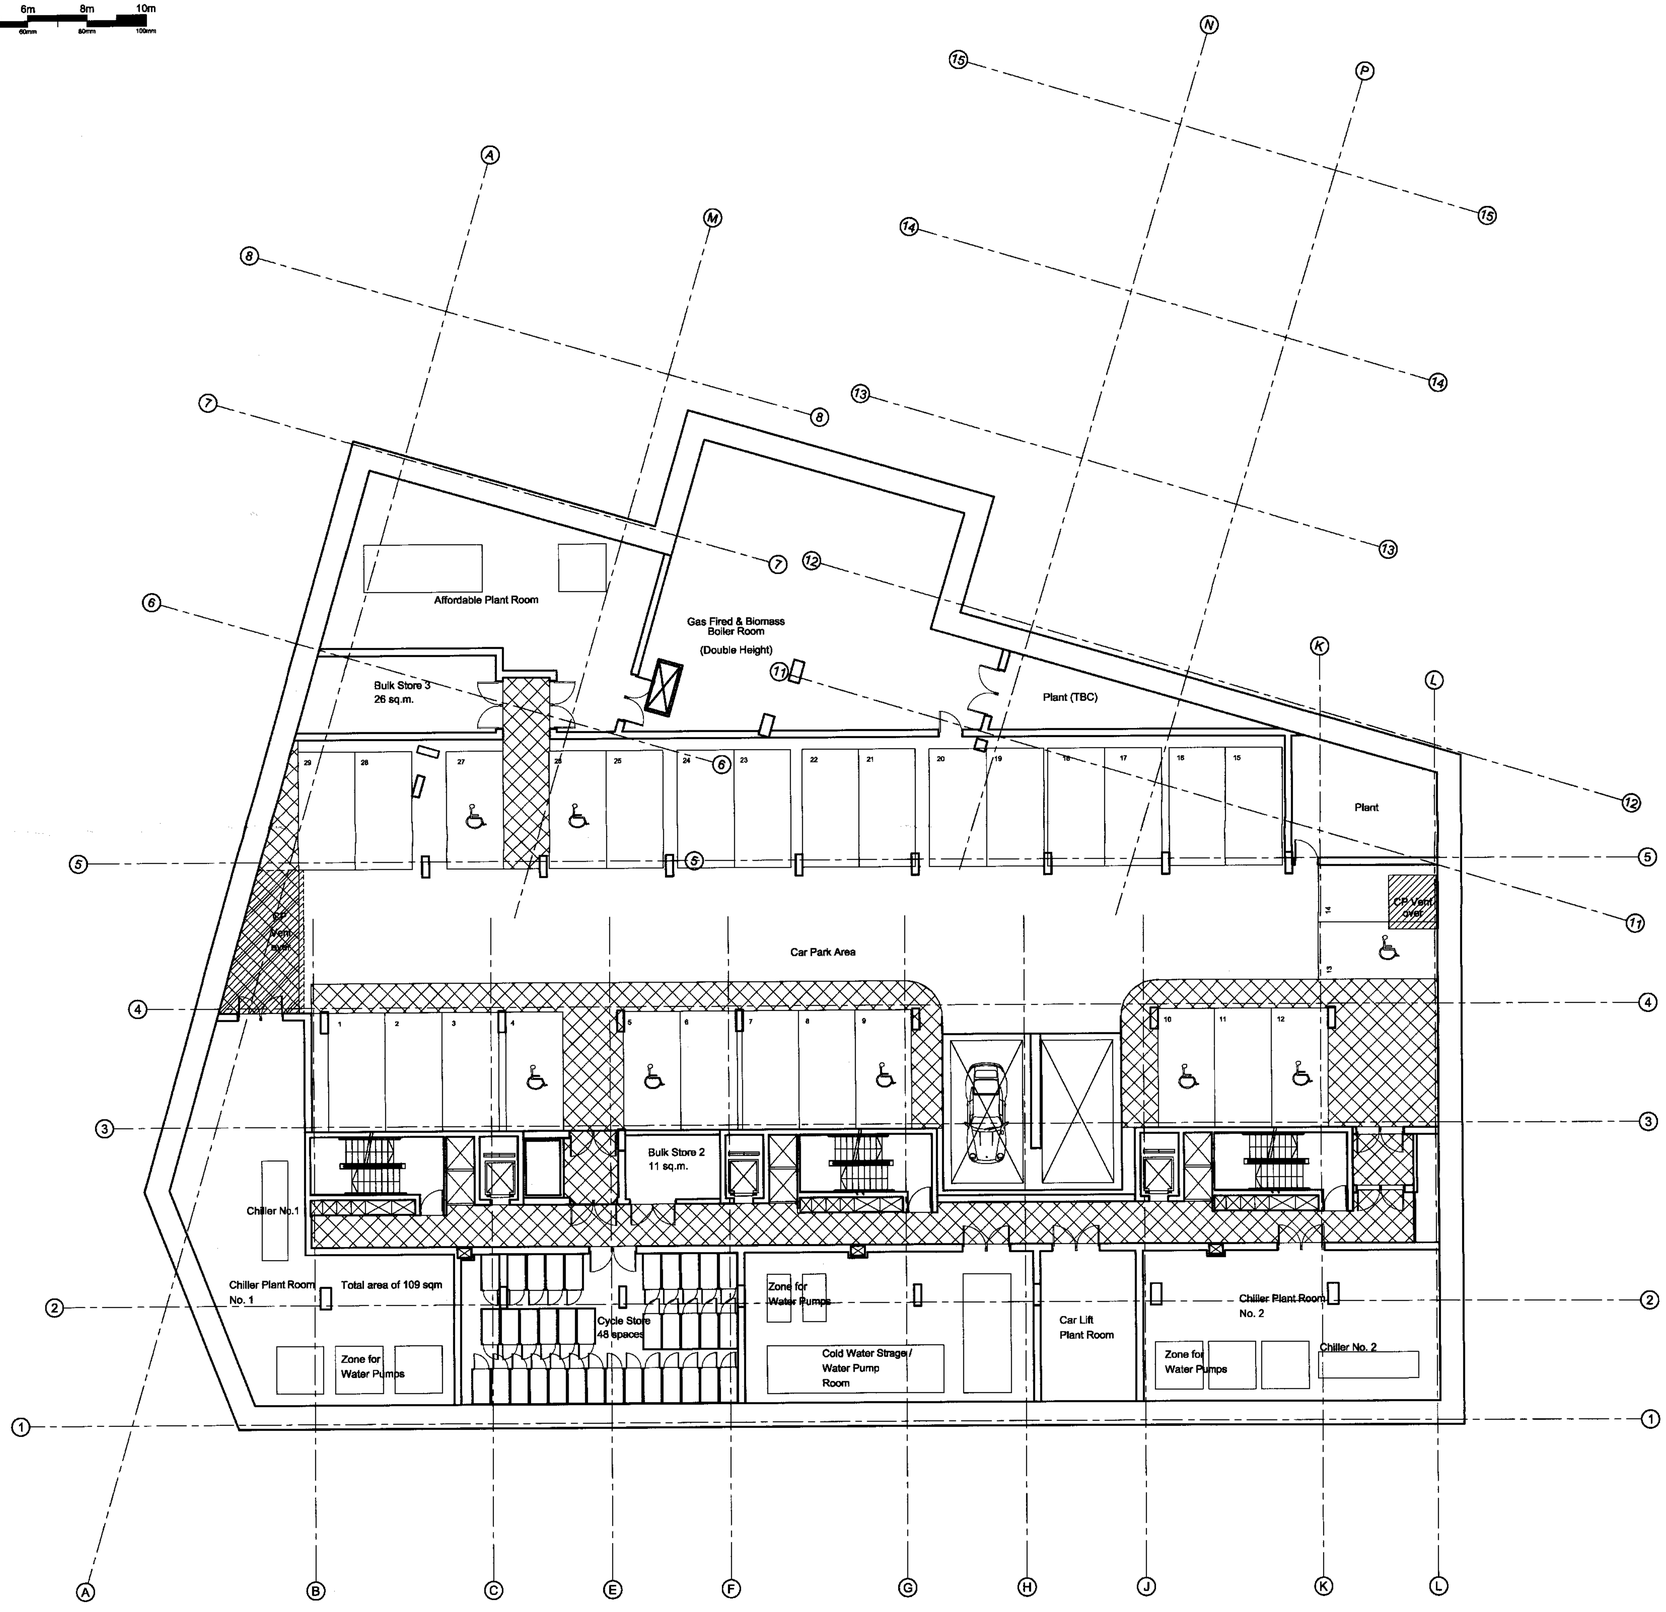

ISSUED FOR APPROVAL
DATE:30.01.08

Osel architects and development consultants

PROJECT:
PROPOSED DEVELOPMENT
2-20 WINCHESTER ROAD
LONDON NW 3

CLIENT:
YEWACRE LIMITED
PO BOX 206, LOUGHTON
ESSEX, IG10 1PL

DRAWING:
GENERAL ARRANGEMENT
BASEMENT 2

DRAWING No.: 2716-D018
REV: B

SCALE: 1:125@ A1

DRAWN: MM
DATE: MAY 2007

CHECKED:
DATE:

26 Oldbury Place, London W1U 5PR Tel: 020 7224 2447 Fax: 020 7224 2997
E-mail: admin@oselarch.co.uk Web: www.oselarchitecture.co.uk
©COPYRIGHT EXISTS ON THE DESIGNS AND INFORMATION SHOWN ON THIS DRAWING

SCALE 1 : 100
SCALE 1 : 1

0m 1m 2m 4m 6m 8m 10m

THE CONTRACTOR MUST VERIFY ALL DIMENSIONS ON SITE BEFORE MAKING SHOP DRAWINGS OR COMMENCING WORK OF ANY KIND.
NO DIMENSIONS TO BE SCALED FROM THIS DRAWING.

REV.	DATE	REVISION
A	14.01.08	General amendments.
B	30.01.08	Bulk store shown. Doors shown between carpark and affordable store.

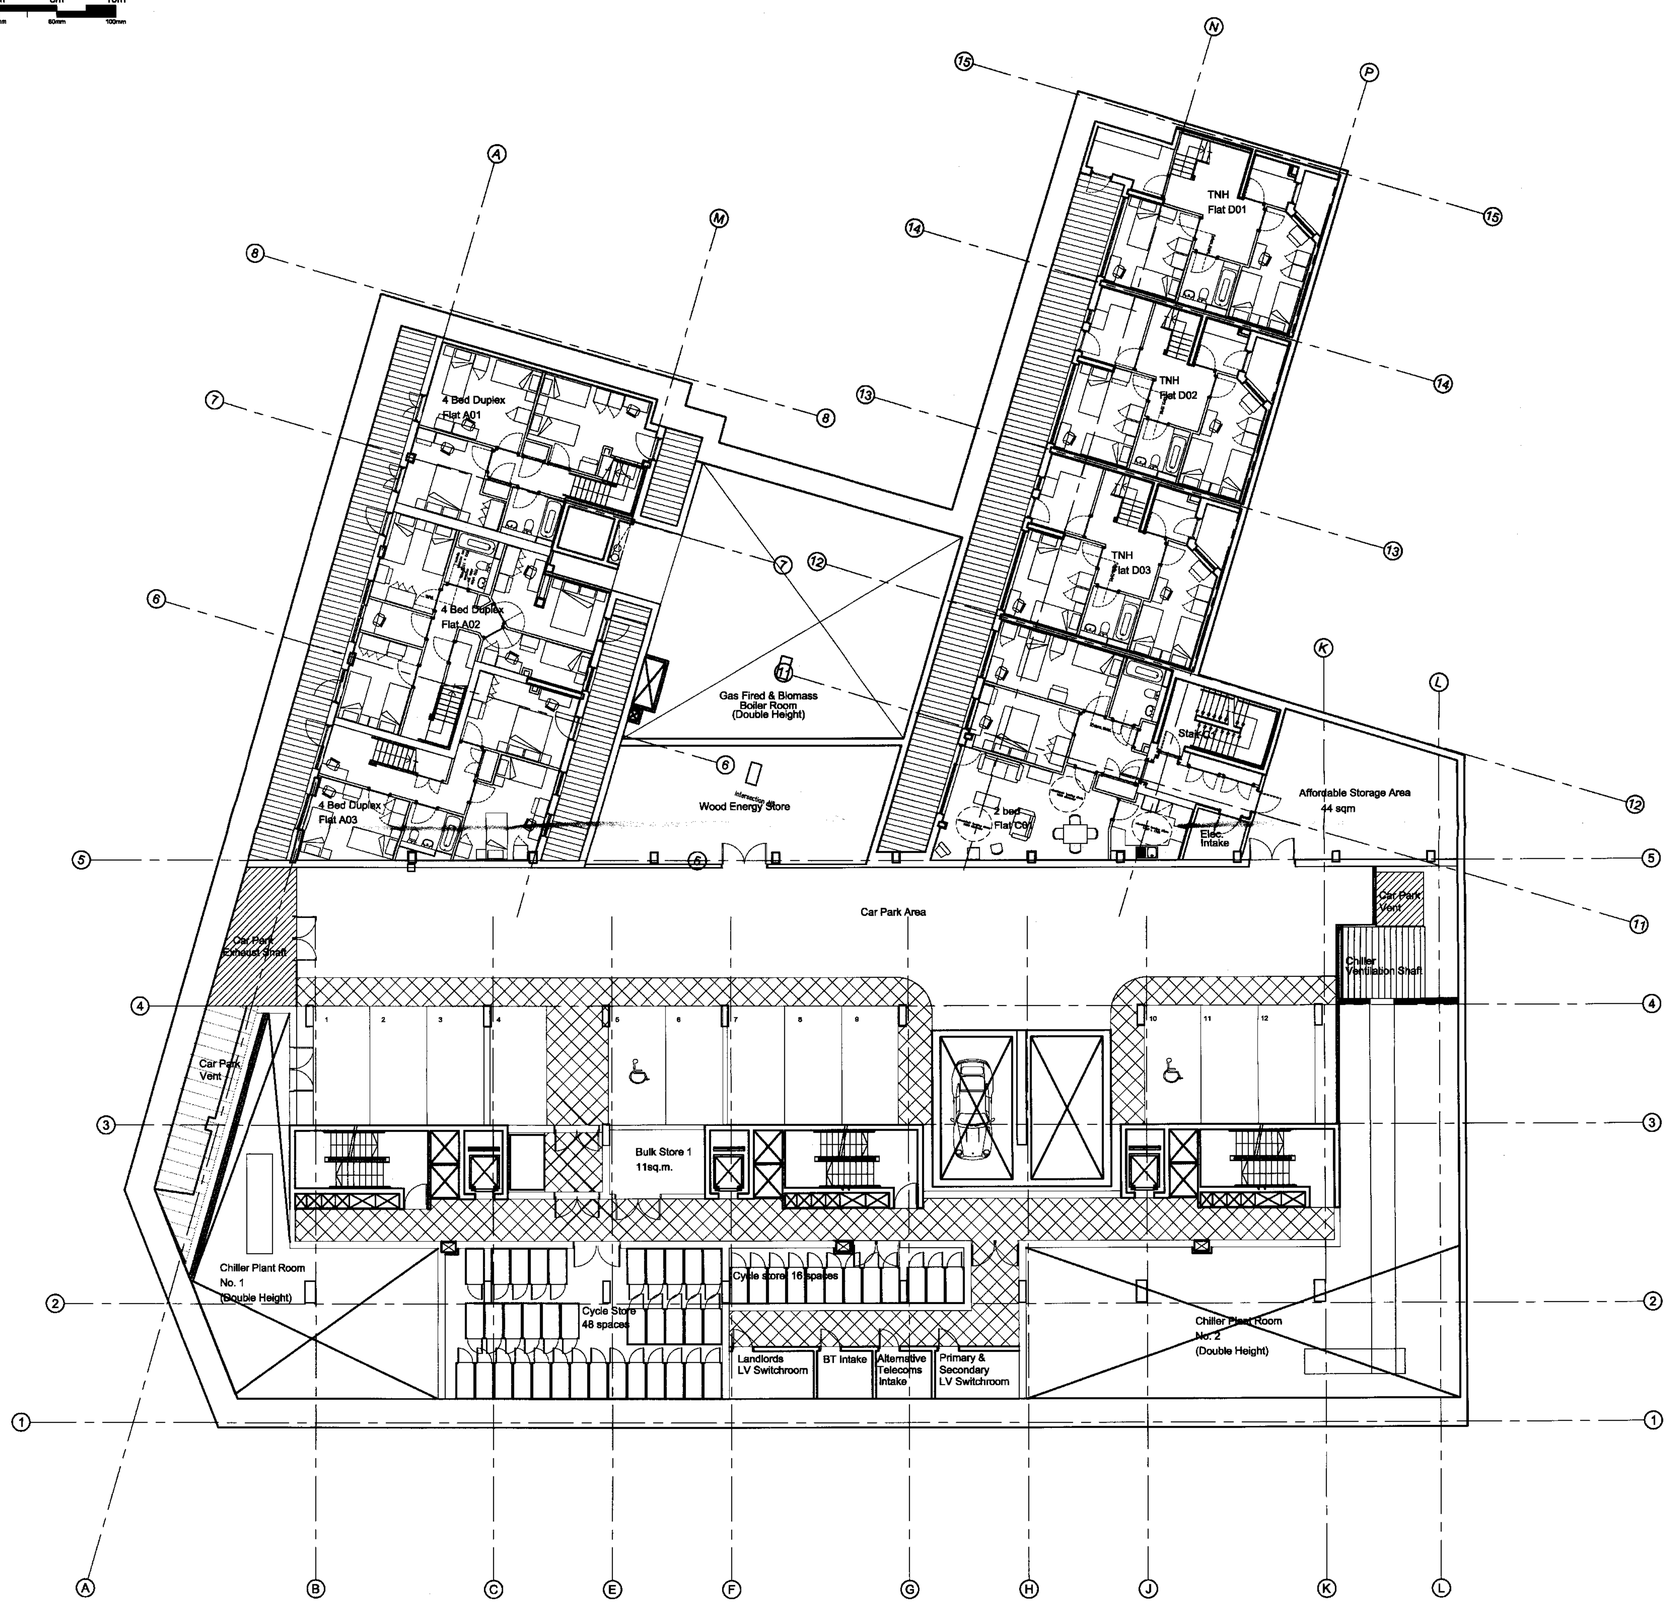

ISSUED FOR APPROVAL
DATE:30.01.08

Osel architects and development consultants

PROJECT:
PROPOSED DEVELOPMENT
2-20 WINCHESTER ROAD
LONDON NW 3

CLIENT:
YEWACRE LIMITED
PO BOX 206, LOUGHTON
ESSEX, IG10 1PL

DRAWING:
GENERAL ARRANGEMENT
BASEMENT 1

DRAWING No.: 2716-DO19
REV: B

SCALE: 1:125@ A1
DRAWN: MM
DATE: MAY 2007
CHECKED:
DATE:

26 Oldbury Place, London W1U 5PR Tel: 020 7224 2447 Fax: 020 7224 2997
E-mail: admin@oselarch.co.uk Web: www.oselarchitecture.co.uk
©COPYRIGHT EXISTS ON THE DESIGNS AND INFORMATION SHOWN ON THIS DRAWING

THE CONTRACTOR MUST VERIFY ALL DIMENSIONS ON SITE BEFORE MAKING SHOP DRAWINGS OR COMMENCING WORK OF ANY KIND.
NO DIMENSIONS TO BE SCALED FROM THIS DRAWING.

REV.	DATE	REVISION
A	14.01.08	General amendments.
B	30.01.08	Landscaping amended. Commercial bin stores shown.

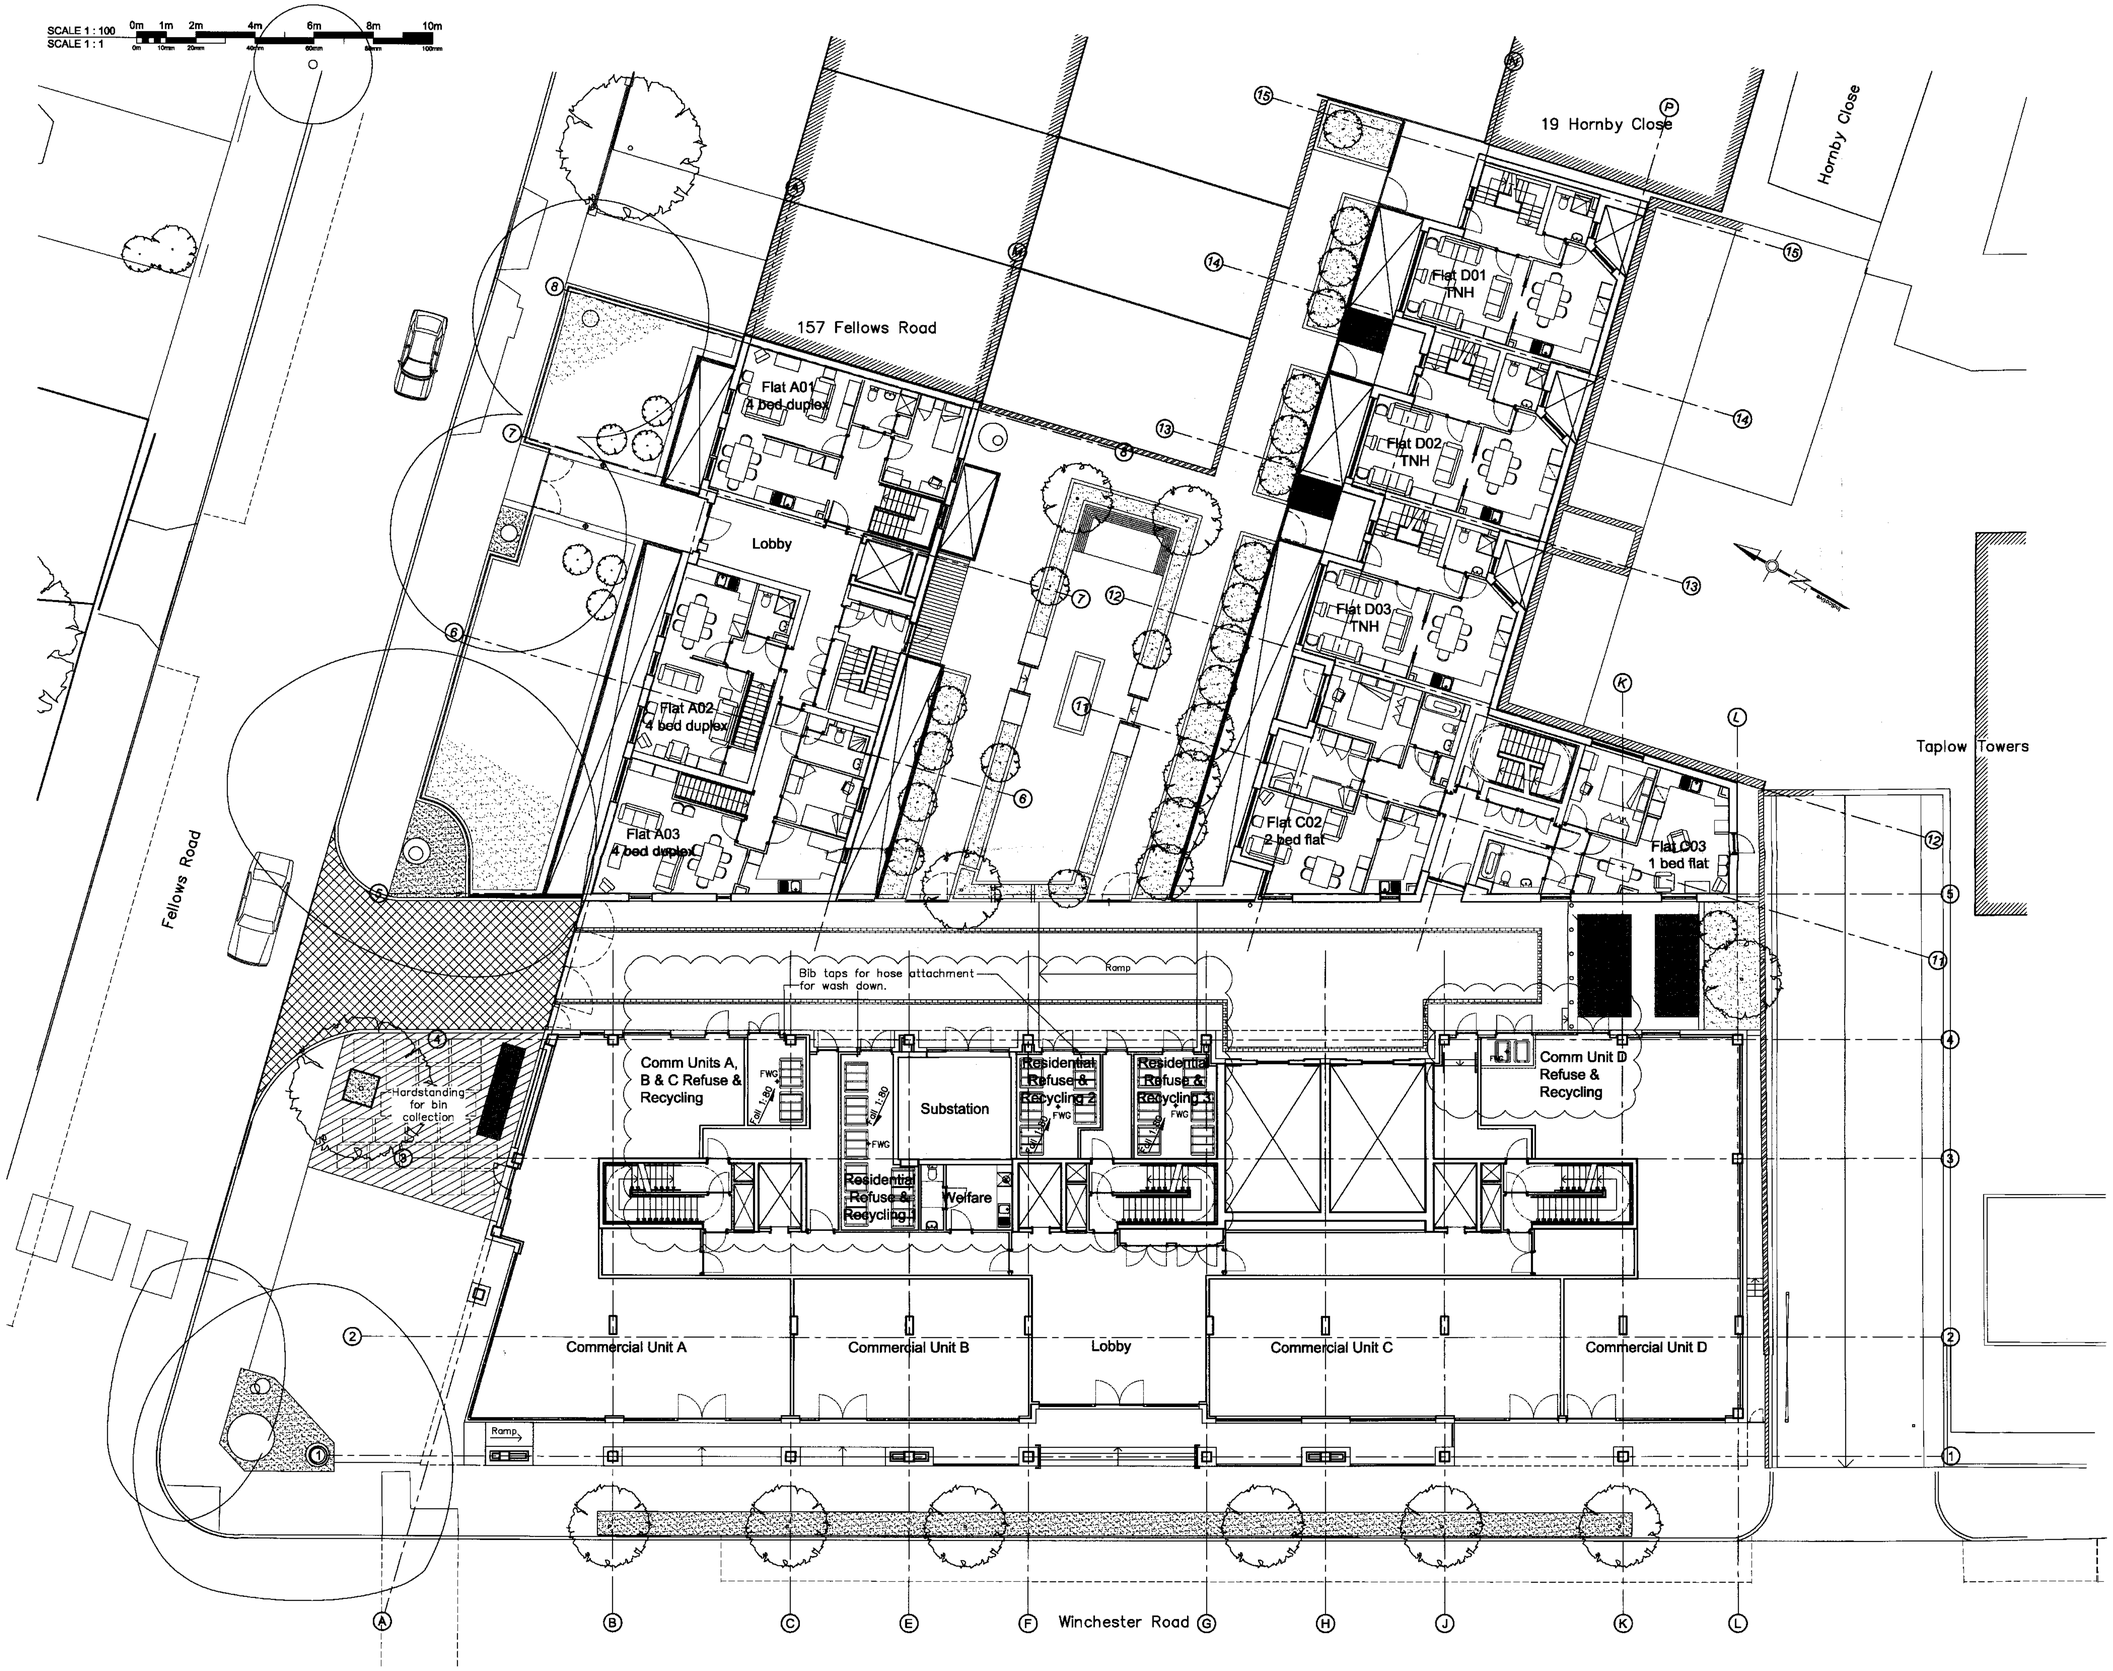

ISSUED FOR APPROVAL
DATE:30.01.08

Osel architects and development consultants

PROJECT:
PROPOSED DEVELOPMENT
2-20 WINCHESTER ROAD
LONDON NW 3

CLIENT:
YEWACRE LIMITED
PO BOX 206, LOUGHTON
ESSEX, IG10 1PL

DRAWING:
GENERAL ARRANGEMENT
GROUND FLOOR PLAN

DRAWING No.: 2716-D020
REV: B

SCALE: 1:125@ A1
DRAWN: MM
DATE: MAY 2007
CHECKED:
DATE:

26 Oldbury Place, London W1U 5PR Tel: 020 7224 2447 Fax: 020 7224 2997
E-mail: admin@oselarch.co.uk Web: www.oselarchitecture.co.uk
©COPYRIGHT EXISTS ON THE DESIGNS AND INFORMATION SHOWN ON THIS DRAWING