DO NOT SCALE
REPORT ERRORS AND OMISSIONS TO THE ARCHITECT
CHECK ALL DIMENSIONS BEFORE FABRICATION

REVISION		DRAWN	CHK'D	DATE
PL1	Submitted to comply with planning conditions	TP	DR	17.12.07

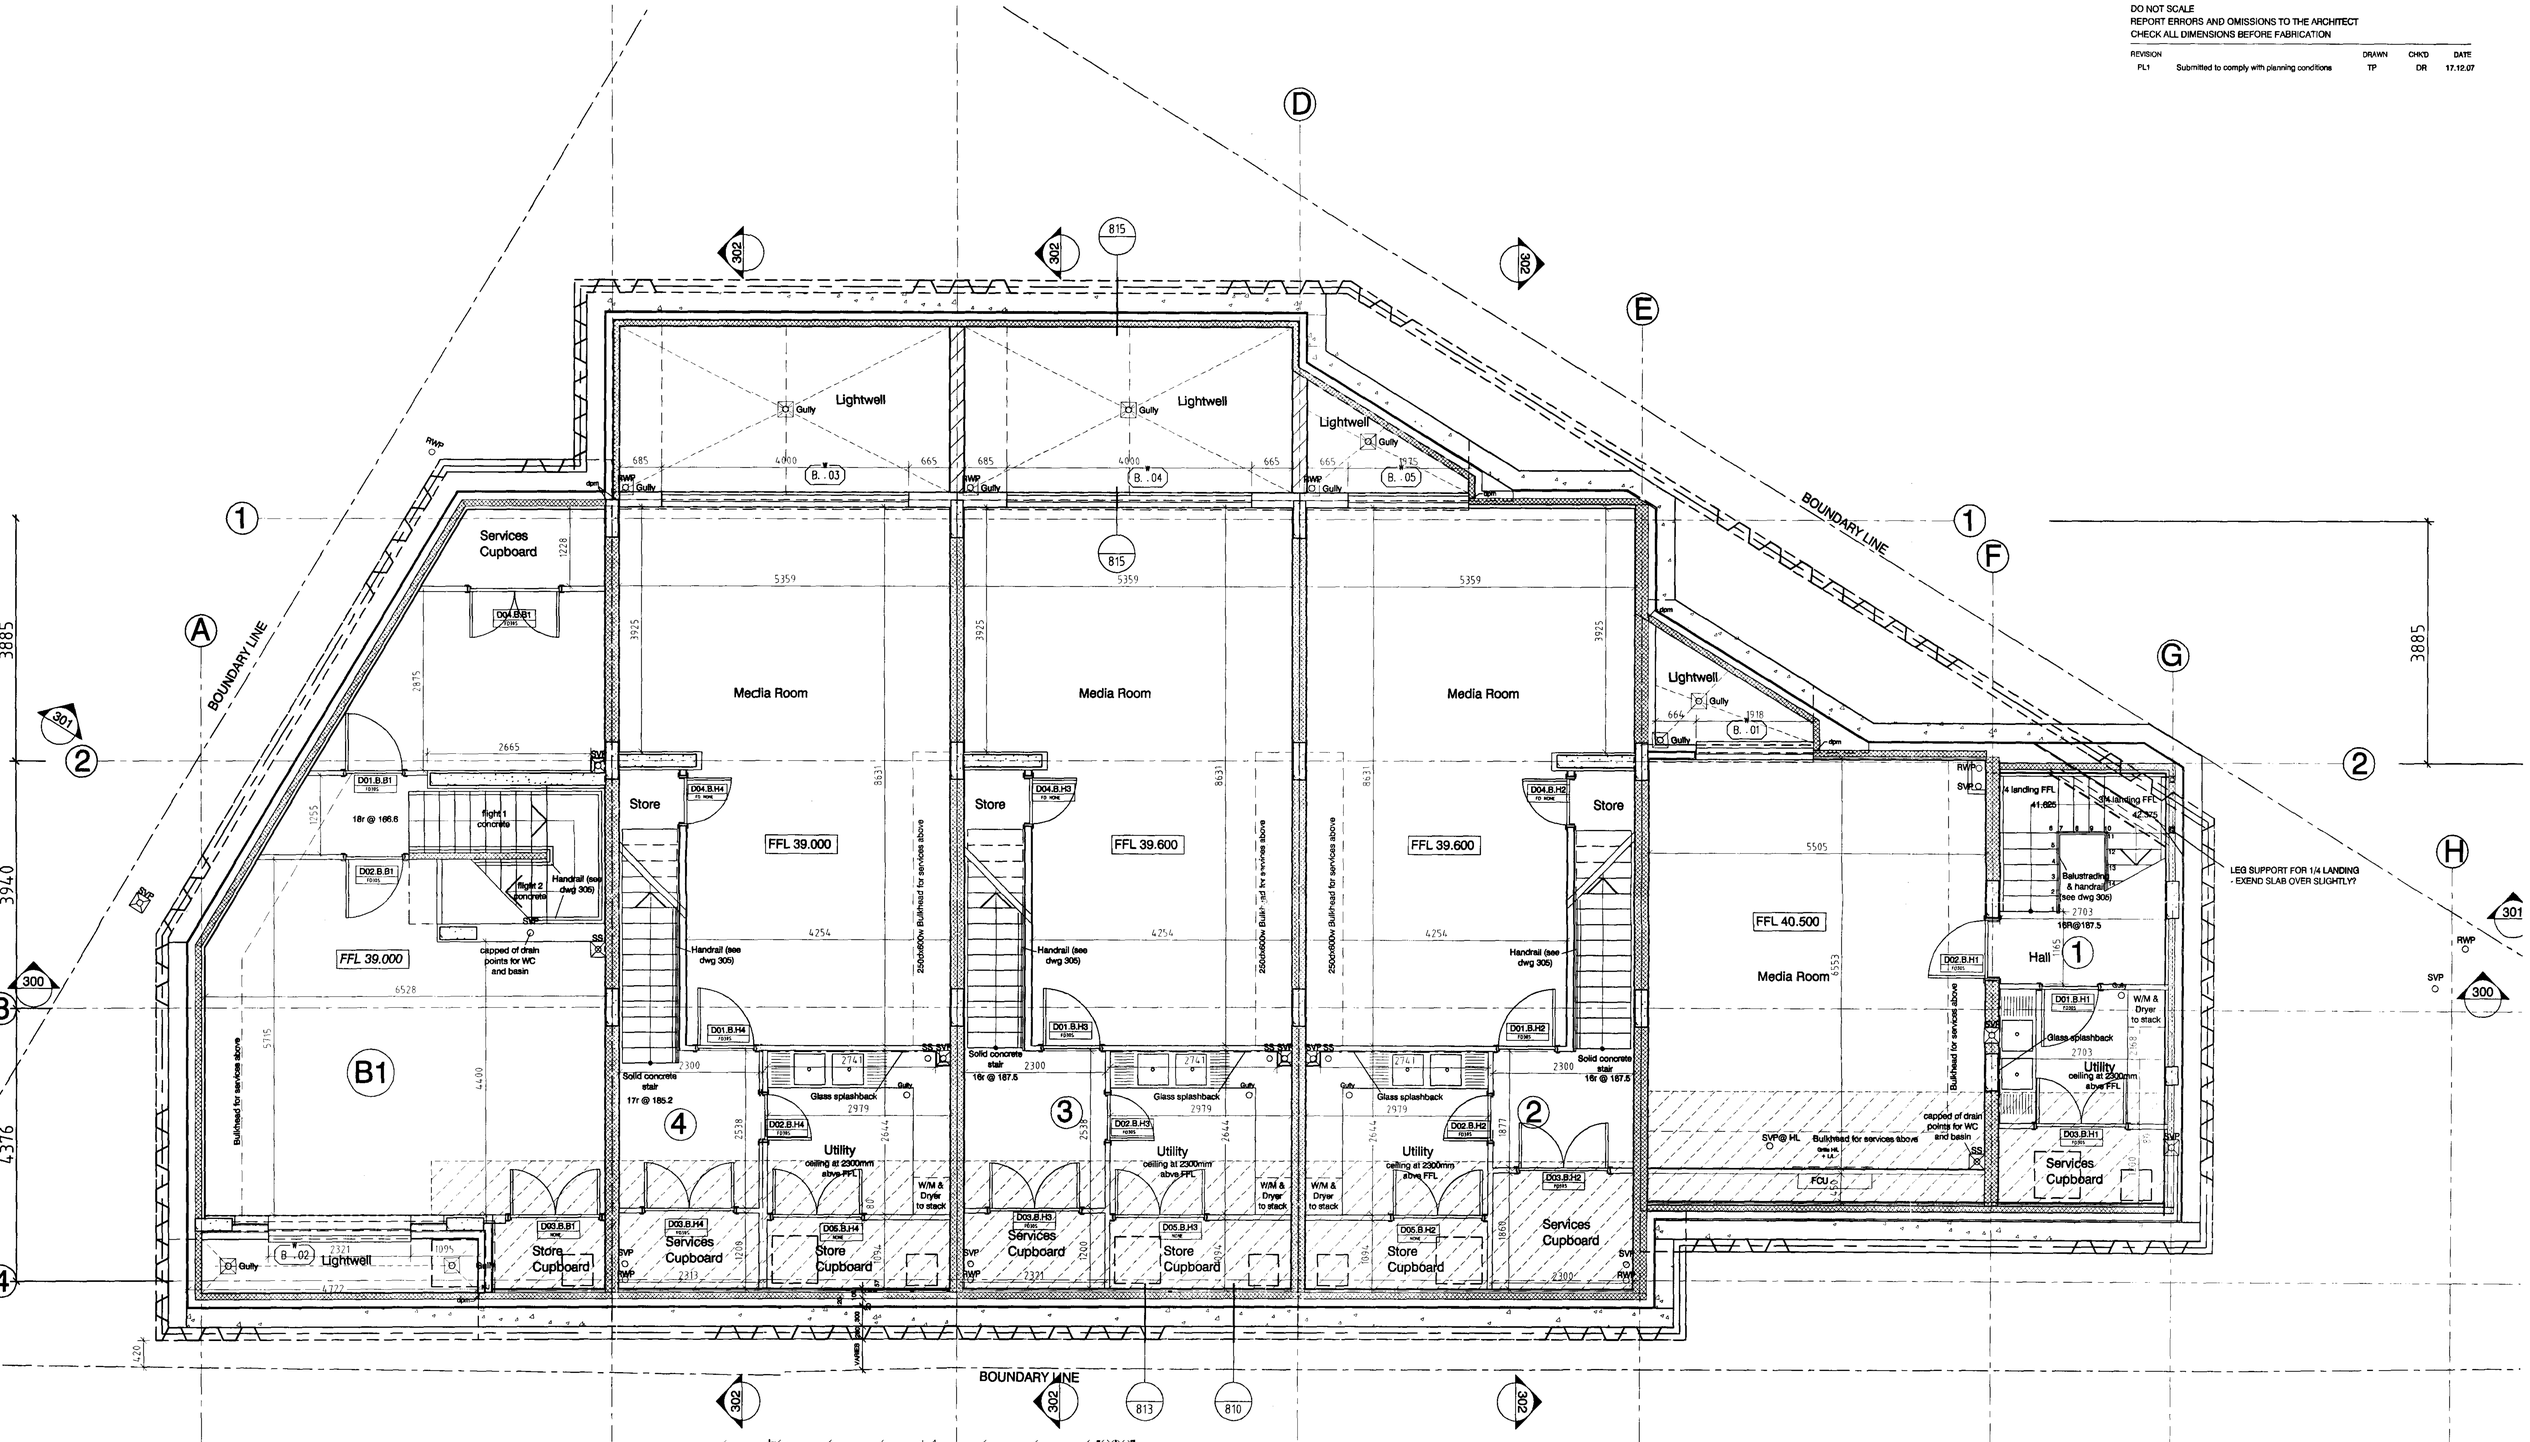

CONTRACT	SCALE	1:50 @A1
150 LOUDOUN ROAD	DATE	17.12.07
	DRAWN	TP
	CHECKED	DR
TITLE	DRAWING No	07.187/605
Basement Floor Plan	REVISION	PL1

ATP Group
Architects & Building Surveyors
Brook House Coventry Road Ilford Essex IG1 4QR

DO NOT SCALE
REPORT ERRORS AND OMISSIONS TO THE ARCHITECT
CHECK ALL DIMENSIONS BEFORE FABRICATION

REVISION		DRAWN	CHK'D	DATE
PL1	Submitted to comply with planning conditions	TP	DR	17.12.07

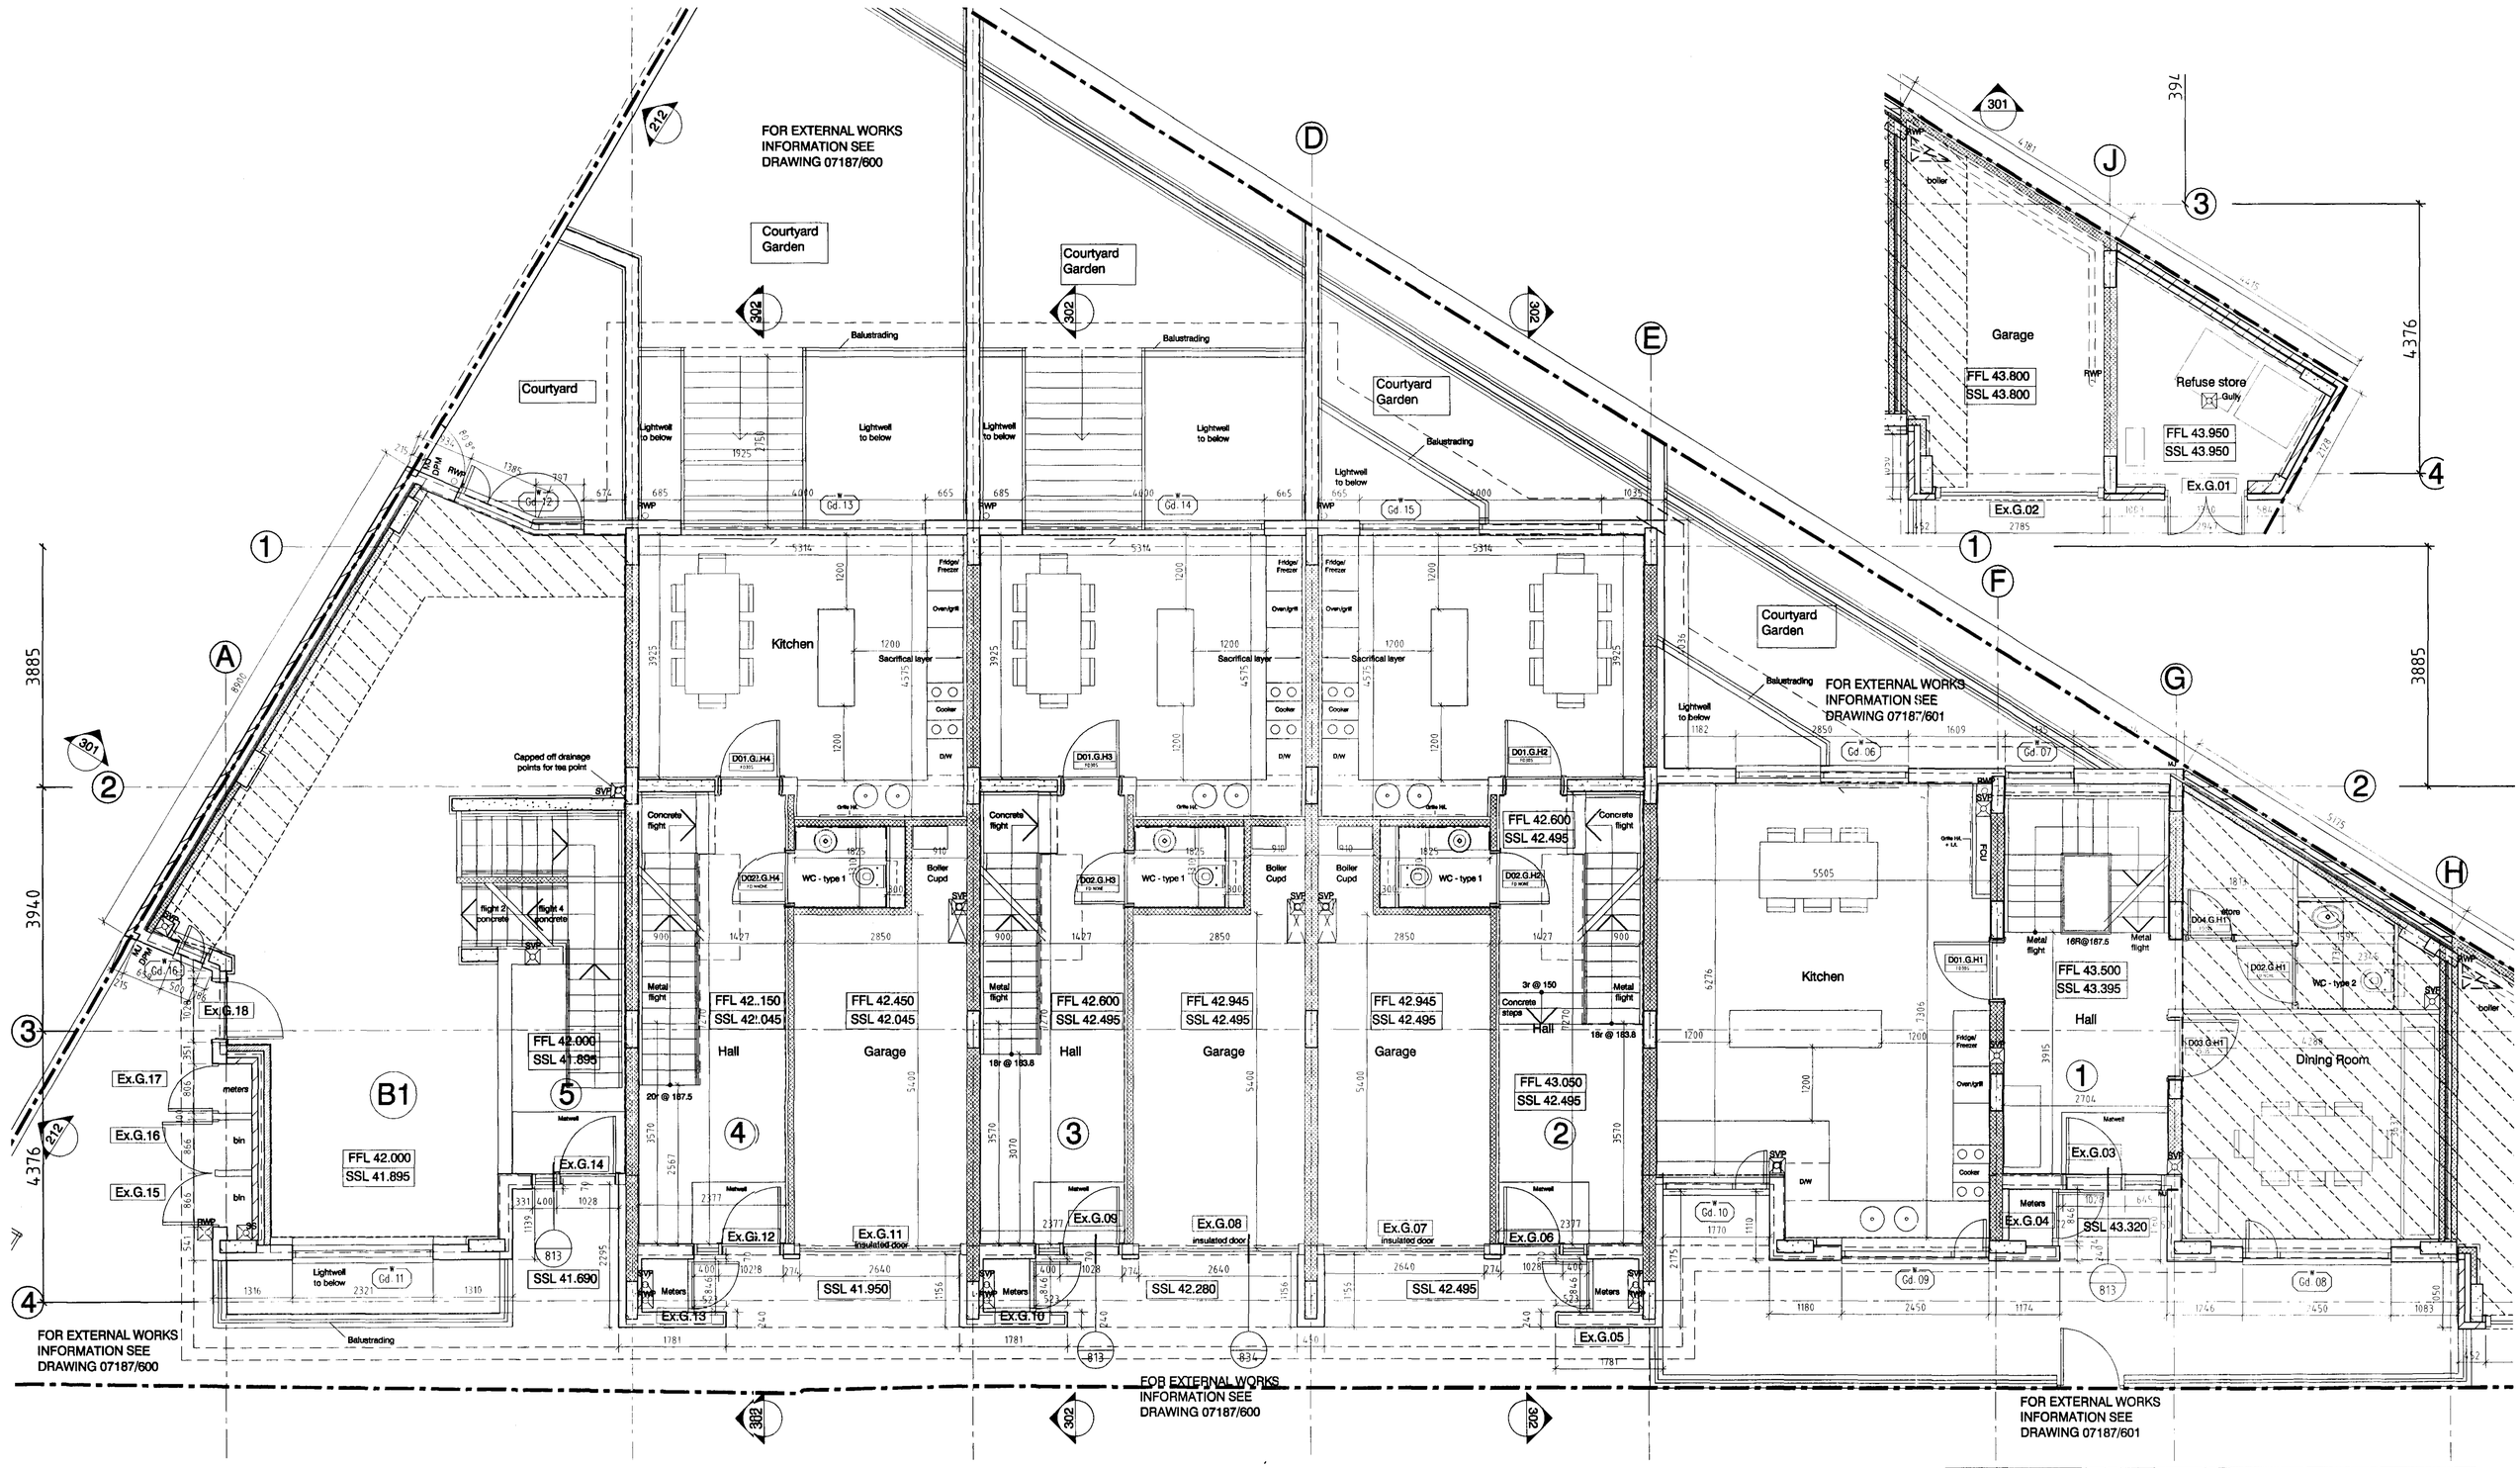

Key:

Zone of thermal insulation to underside of slab. (see dwg 812)

CONTRACT	150 LOUDOUN ROAD
SCALE	1:50 @A1
DATE	17.12.07
DRAWN	TP
CHECKED	DR
TITLE	Ground Floor Plan
DRAWING No	07.187/606
REVISION	PL1

ATP Group
Architects & Building Surveyors
Brook House Coventry Road Ilford Essex IG1 4QR
T 020 8532 4141 F 020 8532 4140 E atp.ilford@atpgroup.co.uk