ground floor as proposed:

total B1 area : basement and ground floors
= 171m2 gross external

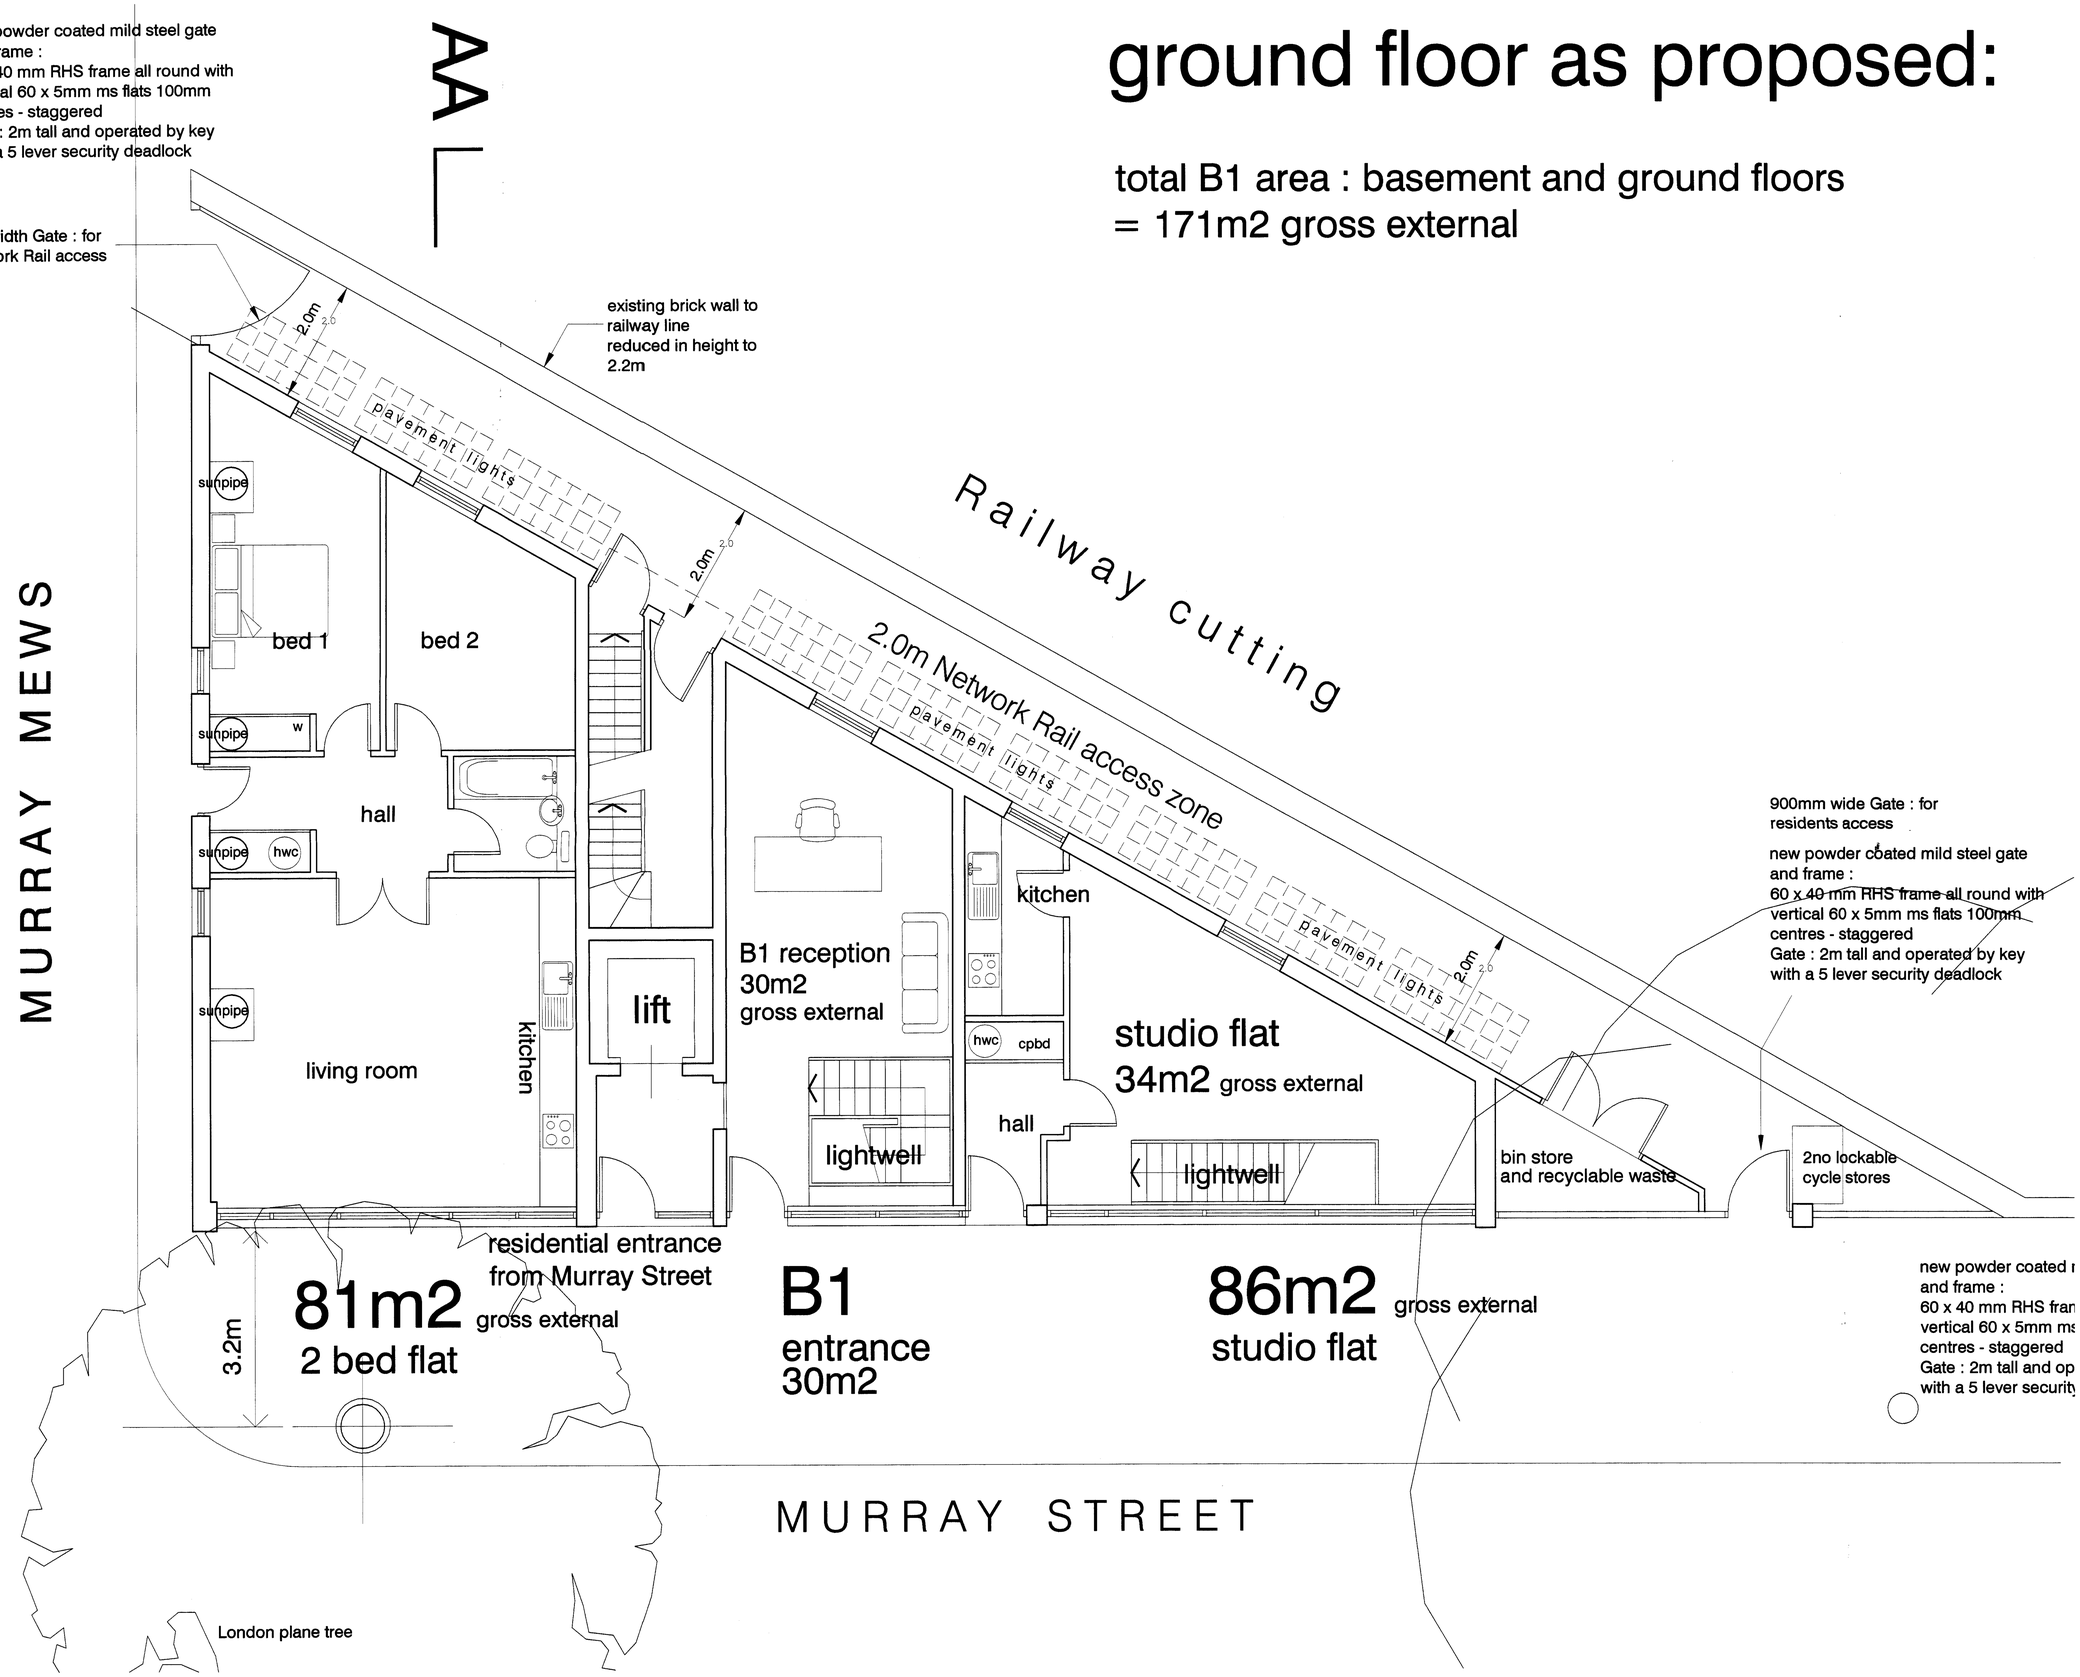

2007/5335/PR

scales 1:50 @ A1
1:100 @ A3

rev B 31.07.07 : details of gates added

DVM
ARCHITECTS
4a Murray Street . London . NW1 9RE
Telephone 0207 485 2121 . Facsimile 0207 267 2527
e-mail: studio@dvmarch.com

Client: Damsonetti

Project: 17a Murray Street London NW1

Title: Ground Floor as proposed

Scale	Date	Job No.
1:50	27.11.07	1674

Drawing No.	Rev.
1674/04 Damsonetti	B

All dimensions are to checked on site.

● This drawing is copyright and remains the property of David & Victoria Mercer at all times and may not be reproduced in part or whole without written consent.

lift overrun

guard rail set back min 1200mm from parapet

precast concrete coping

1200mm

brick string course

300

1100

FFL

2500

FFL

2650

FFL

3000

FFL

yellow facing brickwork to gable and rear walls and front elevation

velfac windows and doors to first and second floors with clear glass flat balcony guard

columns of projecting yellow London stock brickwork to street elevation for vertical emphasis

obscure glass

handrail

yellow brick projecting column

solid panel obscure glass

yellow aluminium shopfront fascia

clear glass

grey aluminium-framed clear glass shopfront

half height obscure glass

Railtrack boundary wall

Murray Mews

yellow aluminium stall riser panel

stall-riser in yellow stock brick

grey aluminium-framed glass door assembly

entrance to B1/B8

entrance to studio

stall riser in yellow stock bricks

grey aluminium louvred panel

controlled access gate to residential scheme

steel railings

residential entrance

South Elevation to Murray Street as proposed

2007/5335/PR.

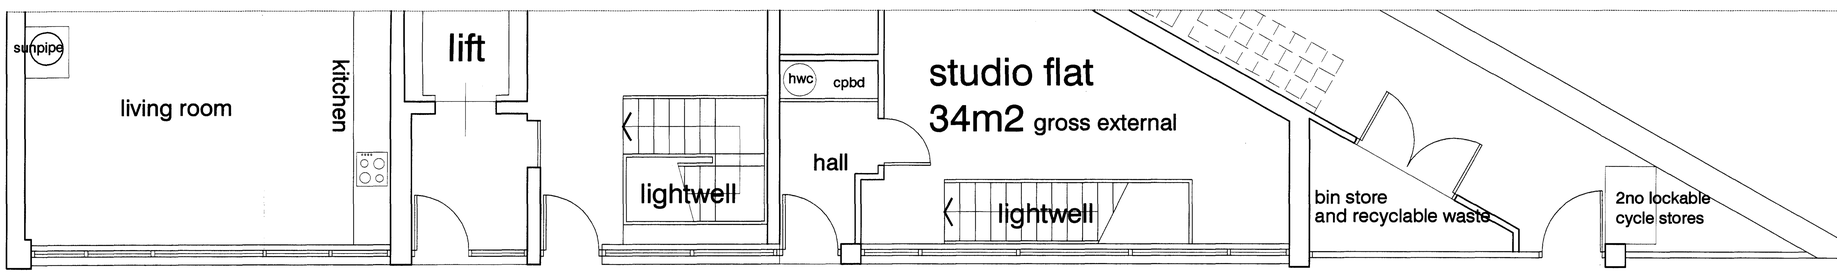

part ground floor plan

scales 1:50 @ A1
1:100 @ A3

DVM
ARCHITECTS
4a Murray Street . London . NW1 9RE
Telephone 0207 485 2121 . Facsimile 0207 267 2527
e-mail: studio@dvmarch.com

Client: Damsonetti

Project: 17a Murray Street London NW1

Title: Elevation to Murray Street as proposed

Scale	Date	Job No.
1:50	27.11.07	1674

Drawing No.		Rev.
1674/10	Damsonetti	B

All dimensions are to checked on site.

© This drawing is copyright and remains the property of David & Victoria Mercer at all times and may not be reproduced in part or whole without written consent.

scales 1:50 @ A1
1:100 @ A3

Rev A 31.07.07 details of gates added

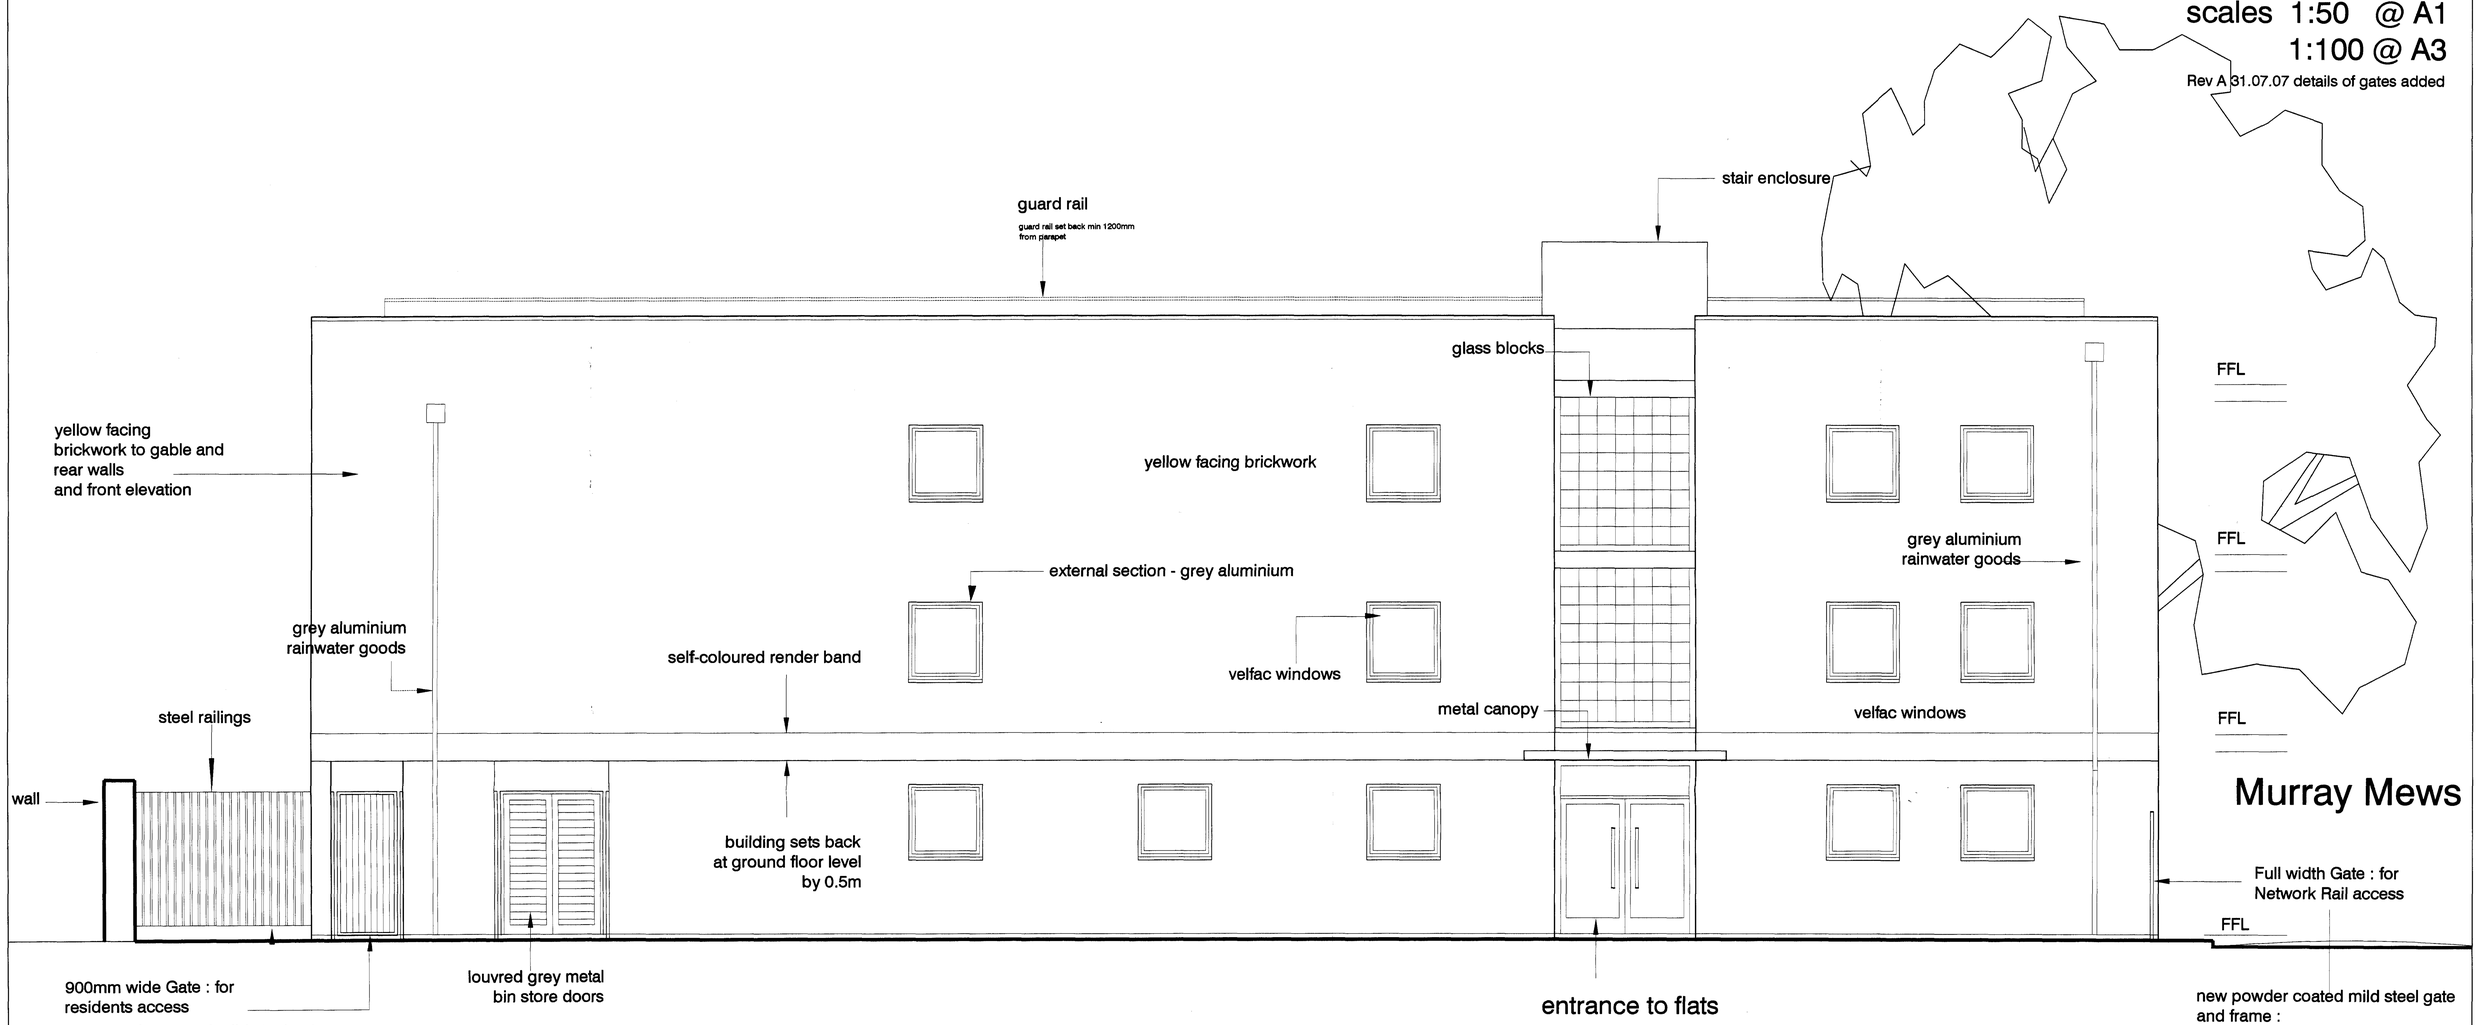

North elevation to railway lines as proposed

For further materials notes see front elevation;
yellow facing brickwork with precast concrete coping
velfac windows
grey aluminium doors binstore doors
green roof, with gunmetal colour aluminium trims
and fascia with matching rainwater goods

2007/5335/PR

DVM
ARCHITECTS
4a Murray Street . London . NW1 9RE
Telephone 0207 485 2121 . Facsimile 0207 267 2527
e-mail: studio@dvmarch.com

Client
Damsonetti

Project
17a Murray Street
London NW1

Title
Elevation to railway lines as proposed

Scale	Date	Job No.
1:50	27.11.07	1674

Drawing No.		Rev.
1674/11	Damsonetti	B

All dimensions are to checked on site.

© This drawing is copyright and remains the property of David & Victoria Mercer

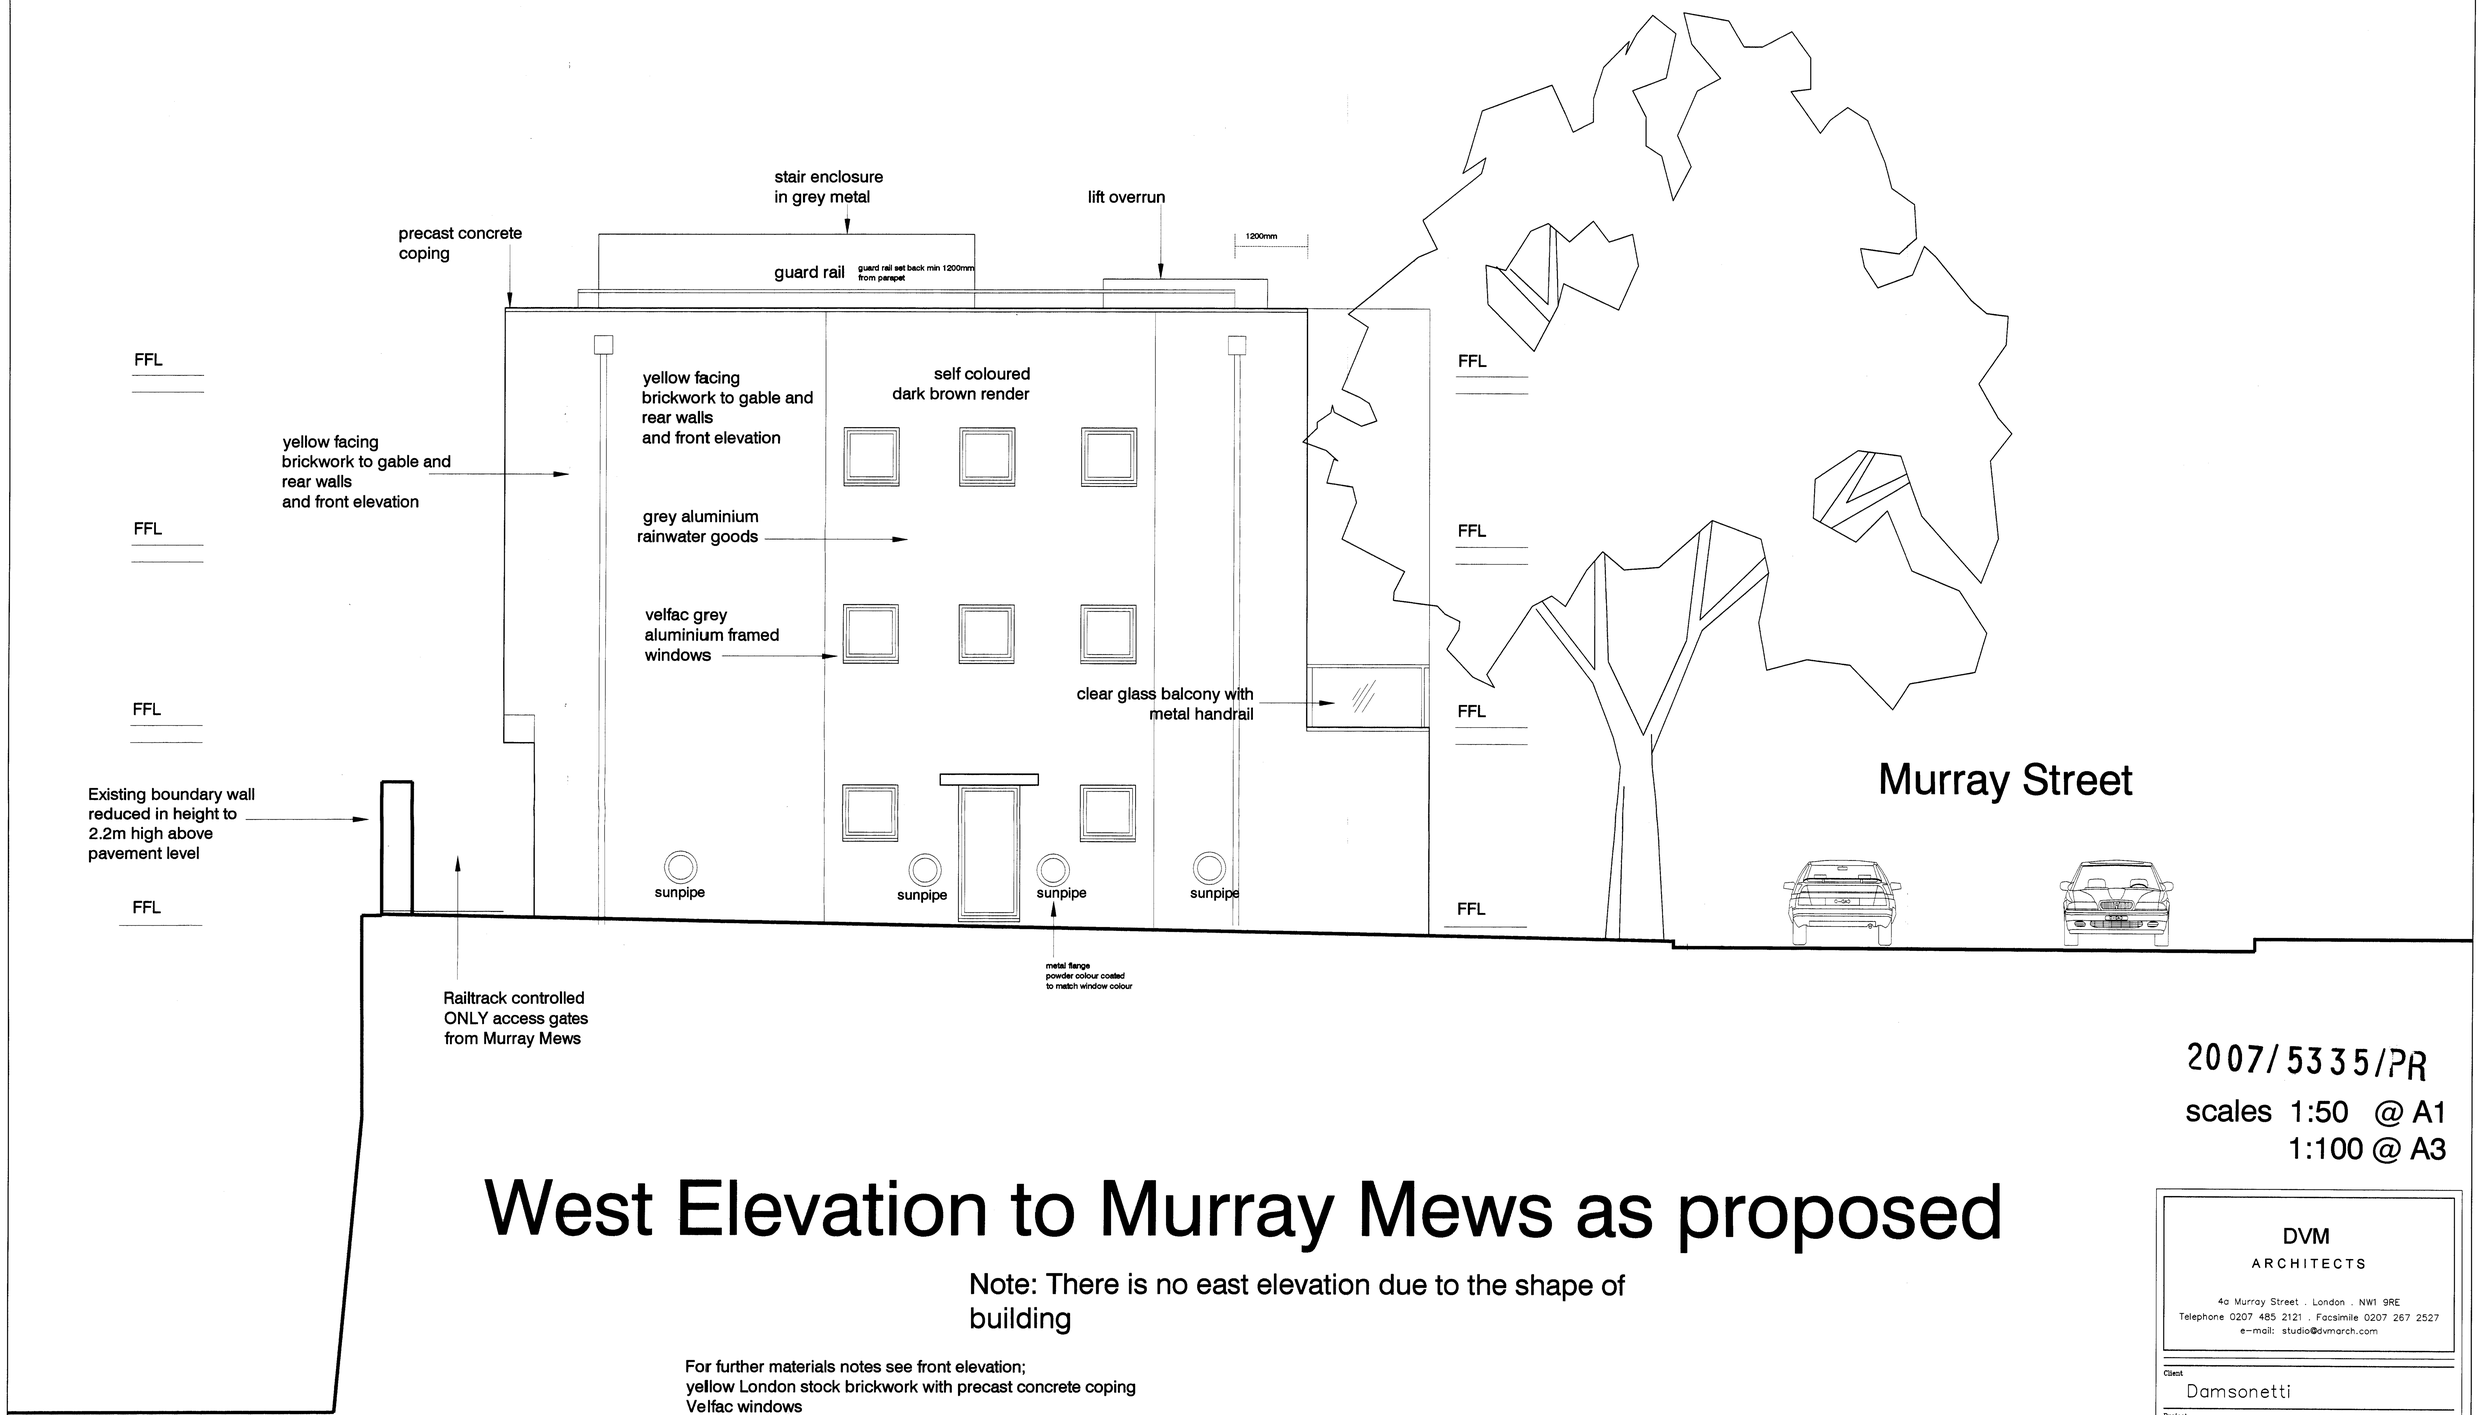

2007/5335/PR

scales 1:50 @ A1
1:100 @ A3

West Elevation to Murray Mews as proposed

Note: There is no east elevation due to the shape of building

For further materials notes see front elevation;
yellow London stock brickwork with precast concrete coping
Velfac windows
natural cedar doors and binstore doors
green roof, with gunmetal colour aluminium trims

DVM
ARCHITECTS
4a Murray Street . London . NW1 9RE
Telephone 0207 485 2121 . Facsimile 0207 267 2527
e-mail: studio@dvmarch.com

Client
Damsonetti

Project
17a Murray Street
London NW1

Title
Elevation to Murray Mews
as proposed

Scale	Date	Job No.
1:50	27.11.07	1674

Drawing No.	Rev.
1674/12 Damsonetti	B

All dimensions are to checked on site.

This drawing is copyright and remains the property of David & Victoria Mercer at all times and may not be reproduced in part or whole without written consent.

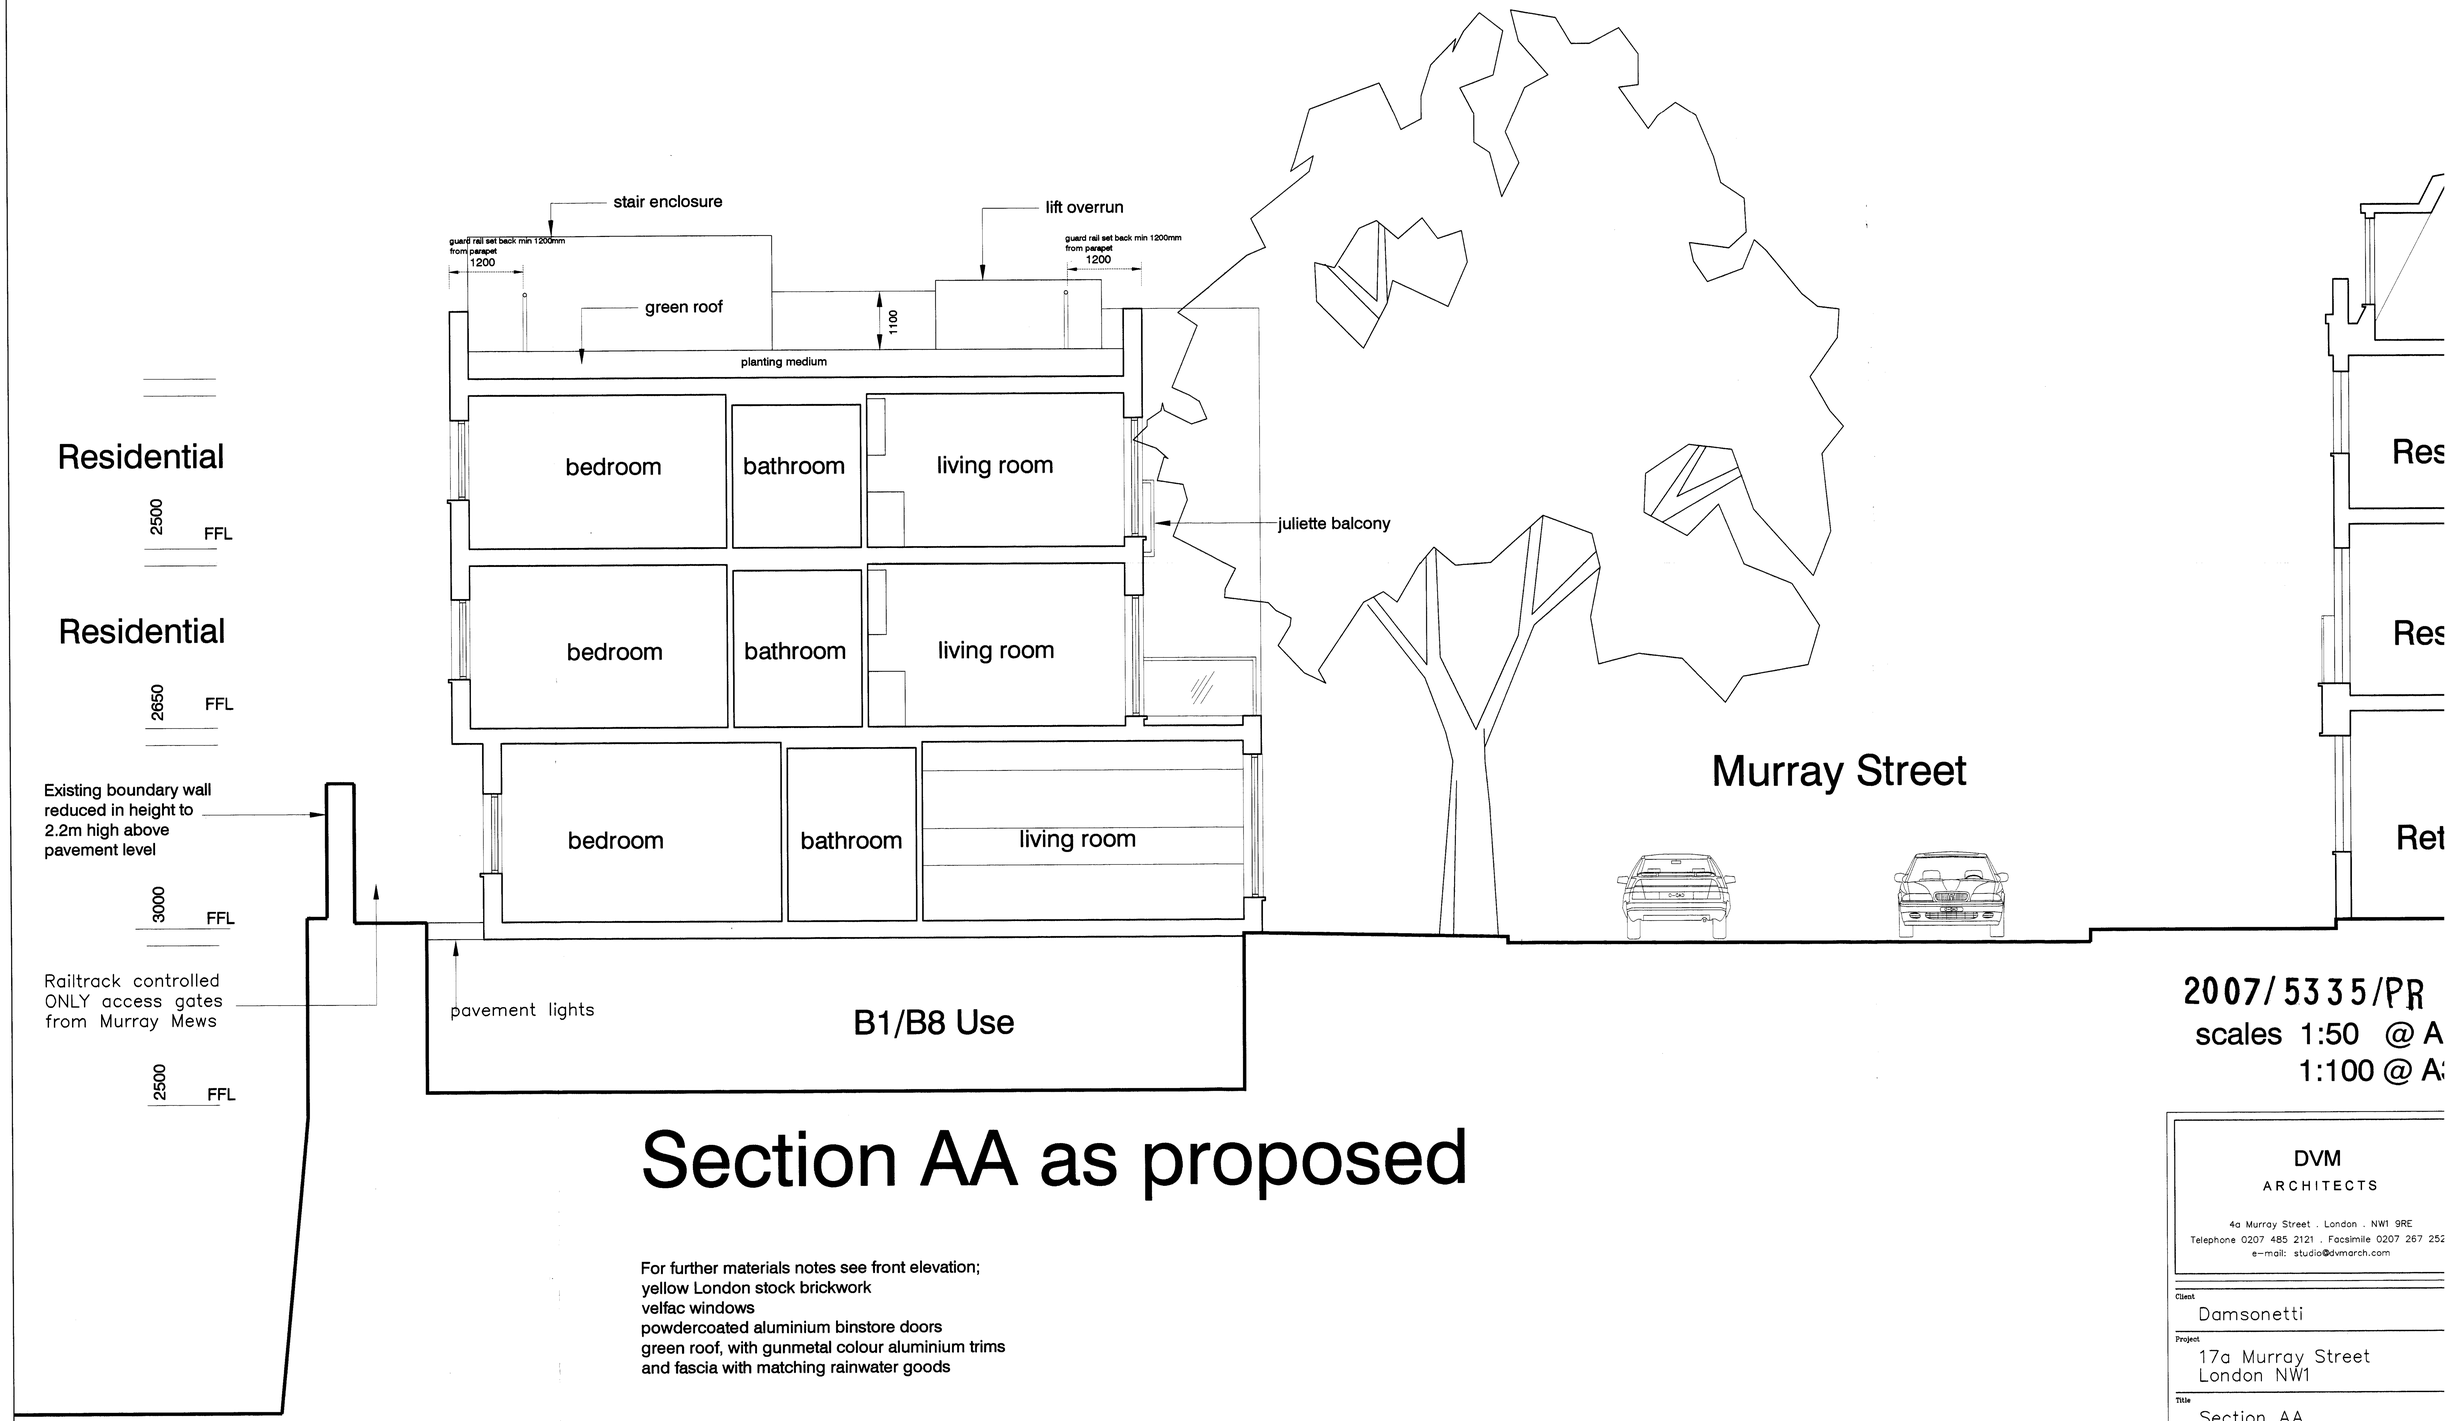

Section AA as proposed

For further materials notes see front elevation;
yellow London stock brickwork
velfac windows
powdercoated aluminium binstore doors
green roof, with gunmetal colour aluminium trims
and fascia with matching rainwater goods

2007/5335/PR
scales 1:50 @ A
1:100 @ A

DVM
ARCHITECTS
4a Murray Street . London . NW1 9RE
Telephone 0207 485 2121 . Facsimile 0207 267 252
e-mail: studio@dvmarch.com

Client
Damsonetti

Project
17a Murray Street
London NW1

Title
Section AA
as proposed

Scale	Date	Job No.
1:50	27.11.07	1674

Drawing No.	Rev.
1674/13 Damsonetti	E

All dimensions are to checked on site.

© This drawing is copyright and remains the property of David & Victoria
at all times and may not be reproduced in part or whole without written