Project: 19 CHESTER TERRACE LONDON NW1	Drawing: LOCATION PLAN	Scale: 1:1250
		Date: September 2007
		Drawn: JK
Client: MR & MRS FAIMAN		No.: 405/LP
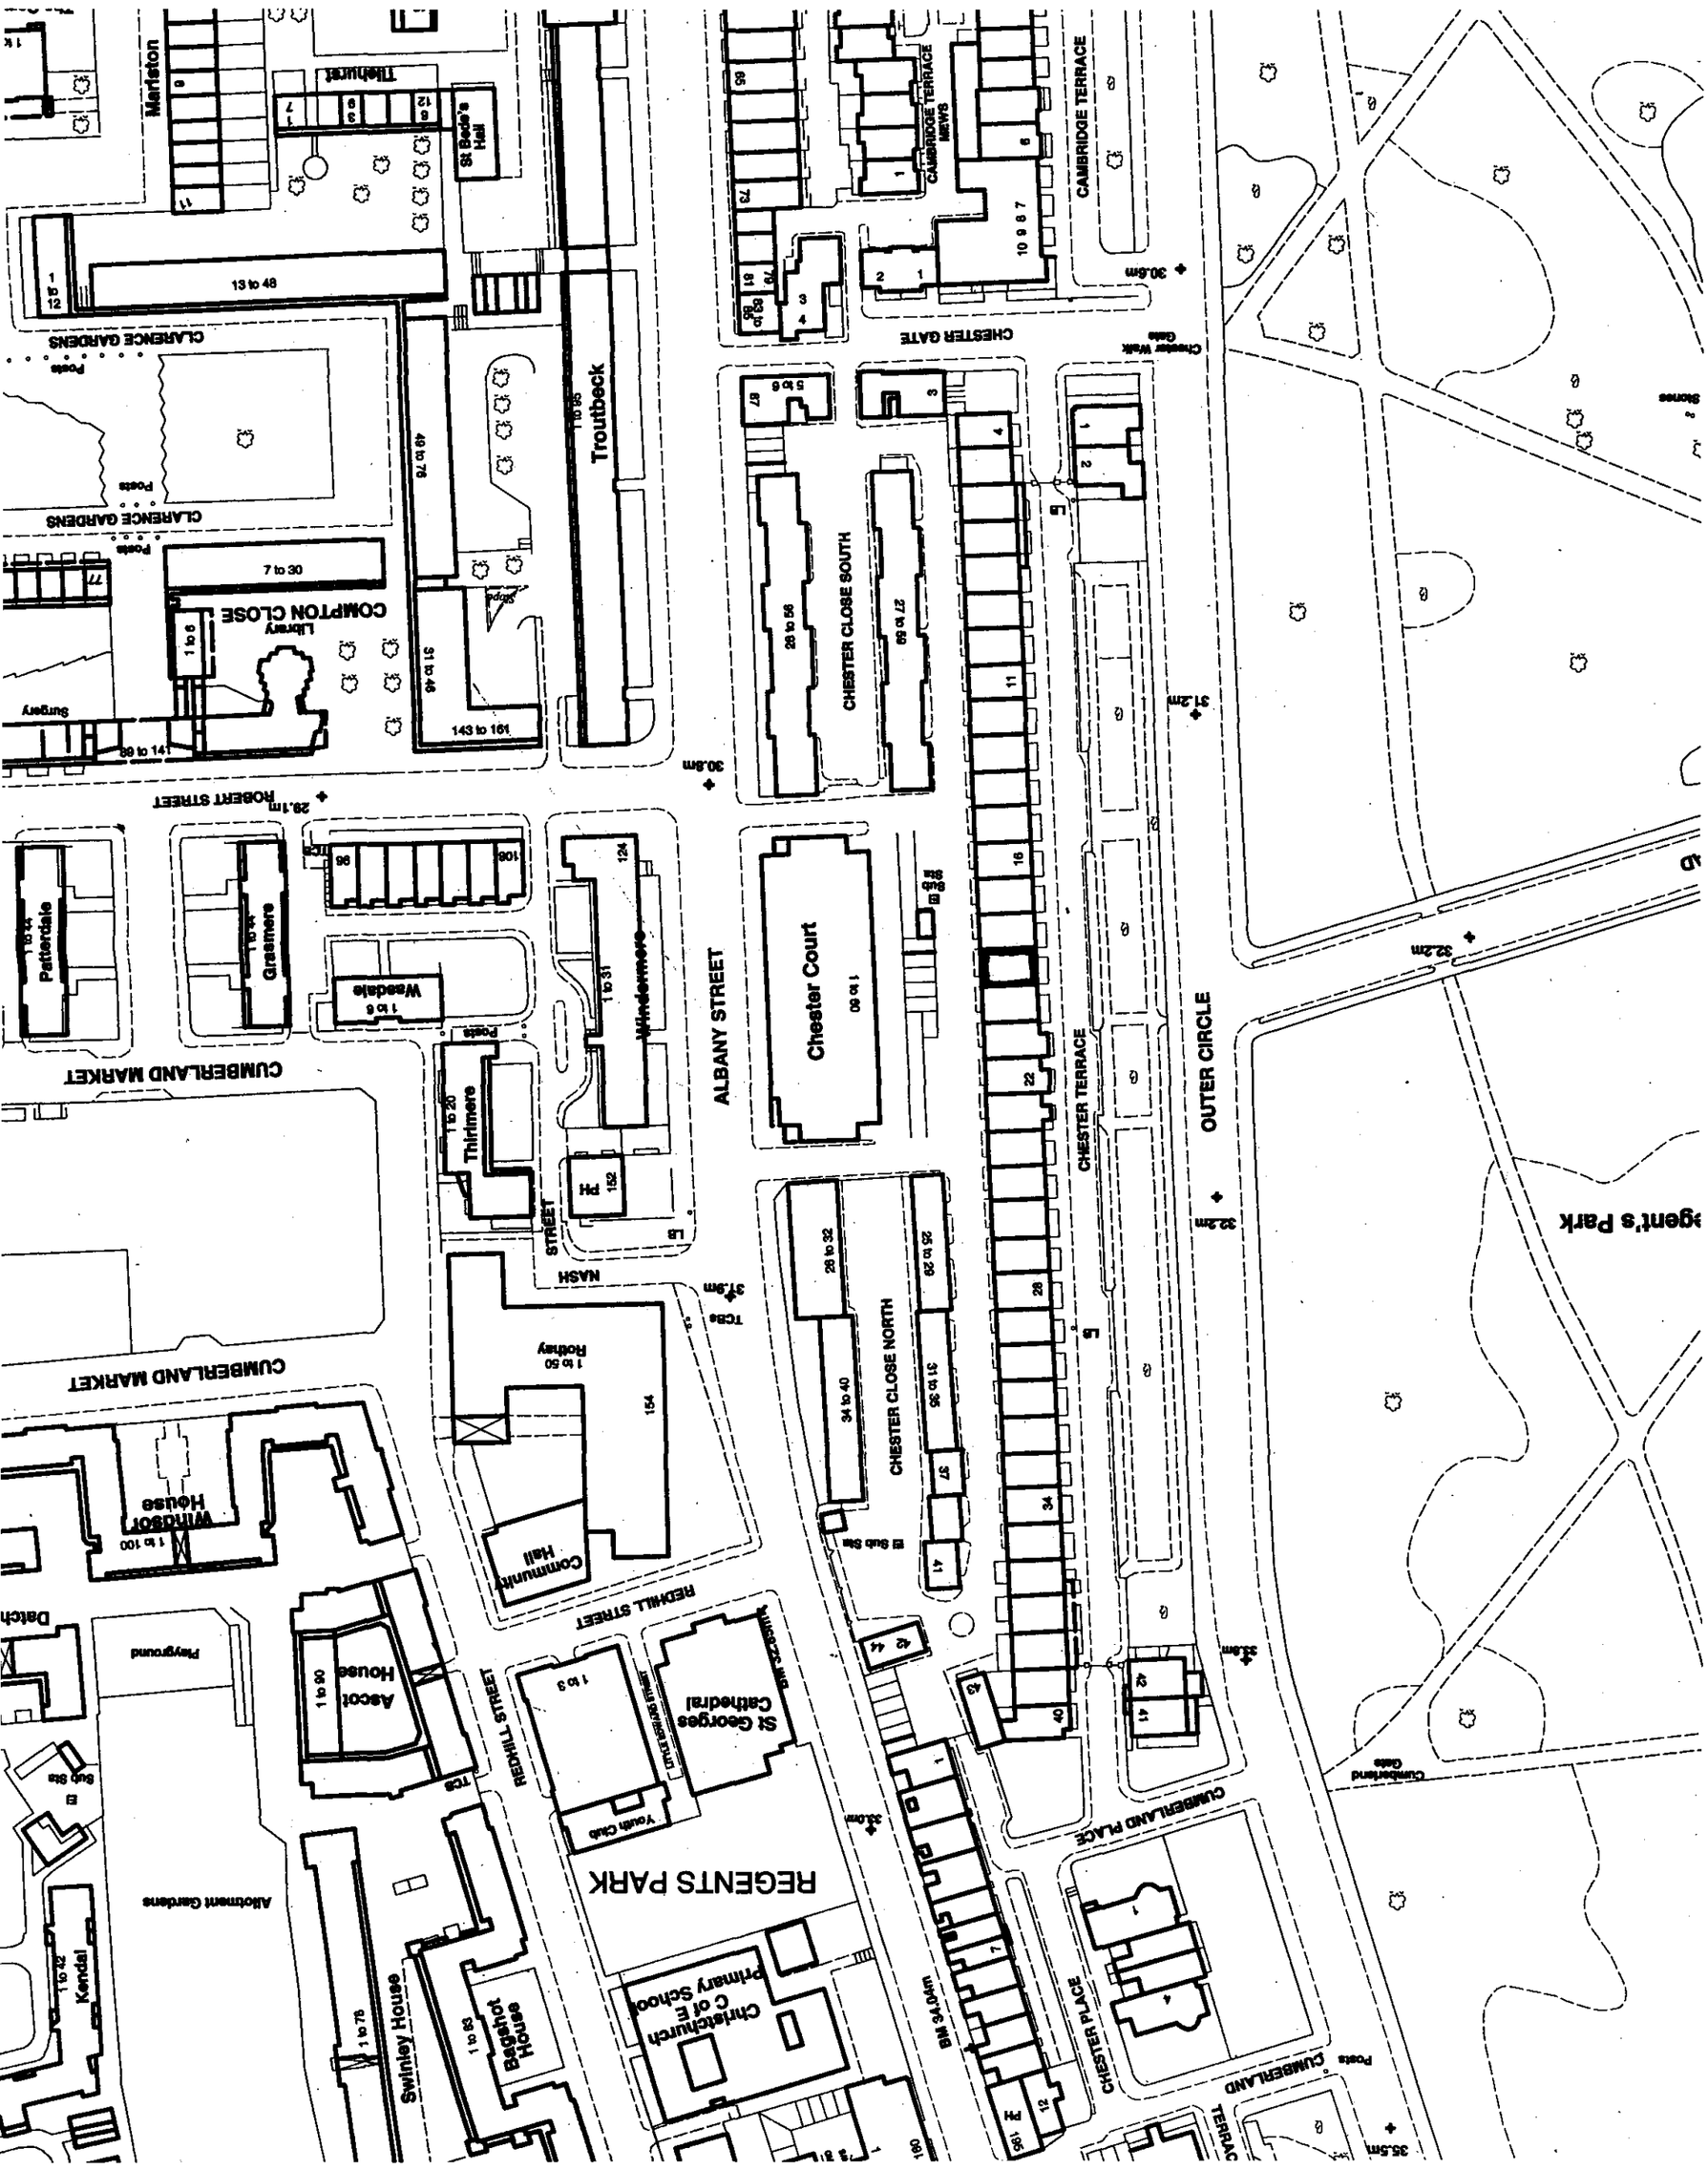
JOHN KIRRI ASSOCIATES 57 CAMDEN MEWS LONDON NW1 9BY Tel: 020 7209 2784 Fax: 020 7209 2786