NOTE

DOOR DS10 TO BE PANELLED AND HAVE ARCHITRAVES AS EXISTING AND BE PAINTED
DOOR DS1 TO BE A GIB DOOR, FINISHED AS THE WALLS
CUPBOARD DOORS ALSO TO BE GIB DOORS, FINISHED AS THE WALLS
FRAME PROFILES TO BE 44MM X DEPTH TO SUIT EXISTING WALL THICKNESSES
DOOR LEAF THICKNESSES TO BE 44MM

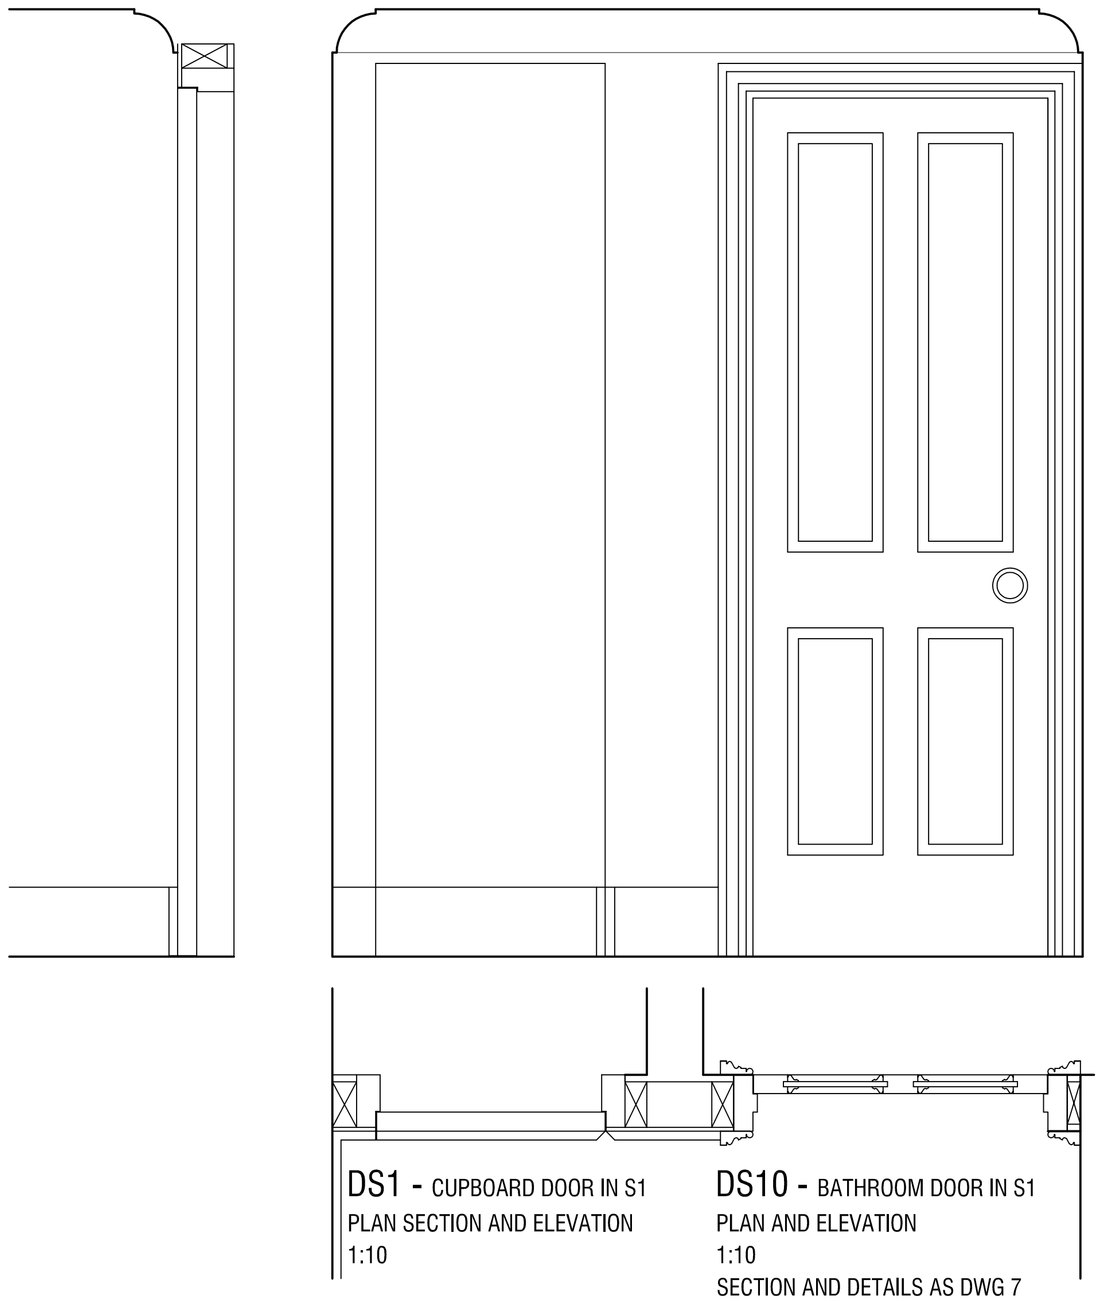

DS1 - CUPBOARD DOOR IN S1
PLAN SECTION AND ELEVATION
1:10

DS10 - BATHROOM DOOR IN S1
PLAN AND ELEVATION
1:10
SECTION AND DETAILS AS DWG 7
DF1.1

NOTE

PROPOSED DETAIL AT HEAD OF NEW BOOKSHELVES

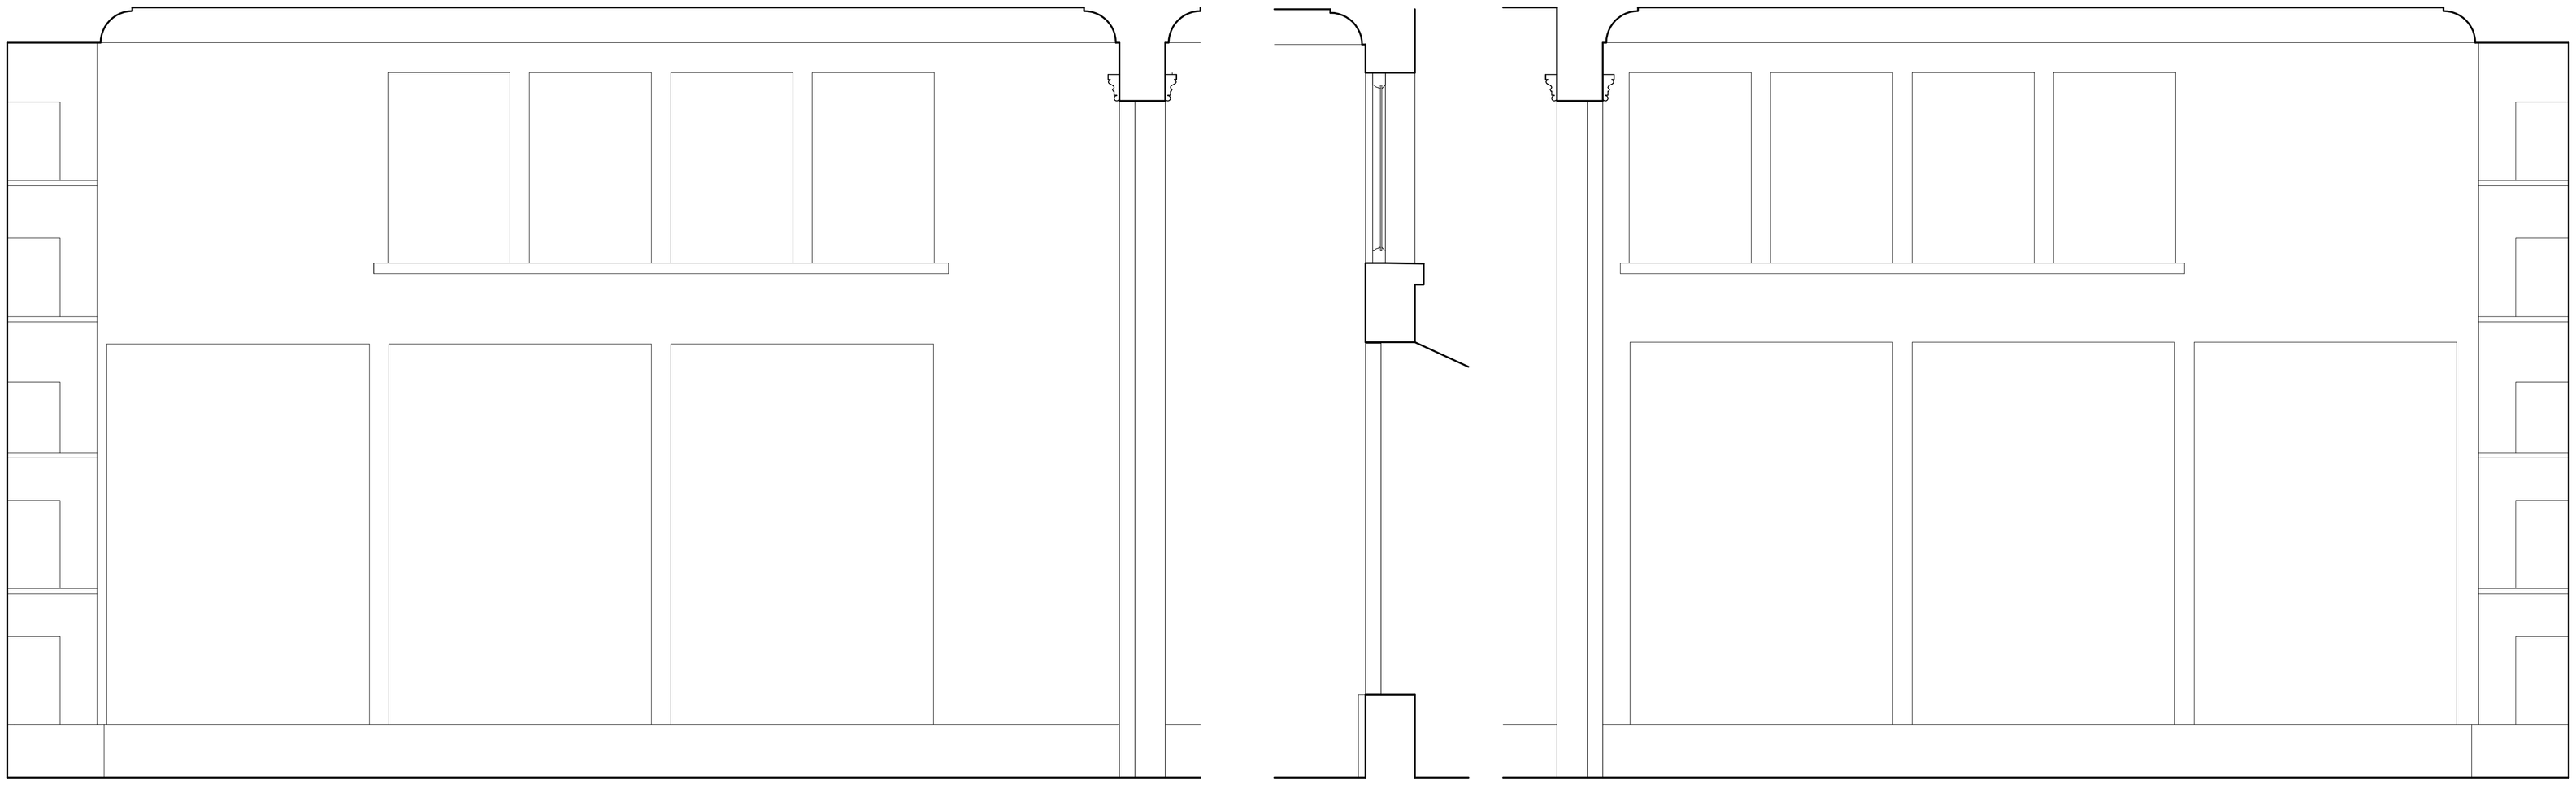

S3
ELEVATION FACING STREET

S3
ELEVATION FACING GARDEN

PLAN SECTION AND ELEVATIONS OF CUPBOARD DOORS IN ROOM S3
1:10

Rev.	Date	Reason For Issue	Check

Key Plan

URBAN EXCHANGE LONDON
UNIT UG04, 14 GREVILLE STREET
LONDON EC1N 8SB
P 020 7025 3800
info@urbanexchangelondon.com

Client
MR & MRS R ROBINOW

Project
28 PARK VILLAGE EAST
LONDON NW1 7PZ

Title
NEW DOORS IN ROOMS S1 AND S3
AS PROPOSED

Job No.	Originator	Scale	Number	Revision
2000		1:10 @A1	8	
Date	Location	Drawn by		
10-12-07				