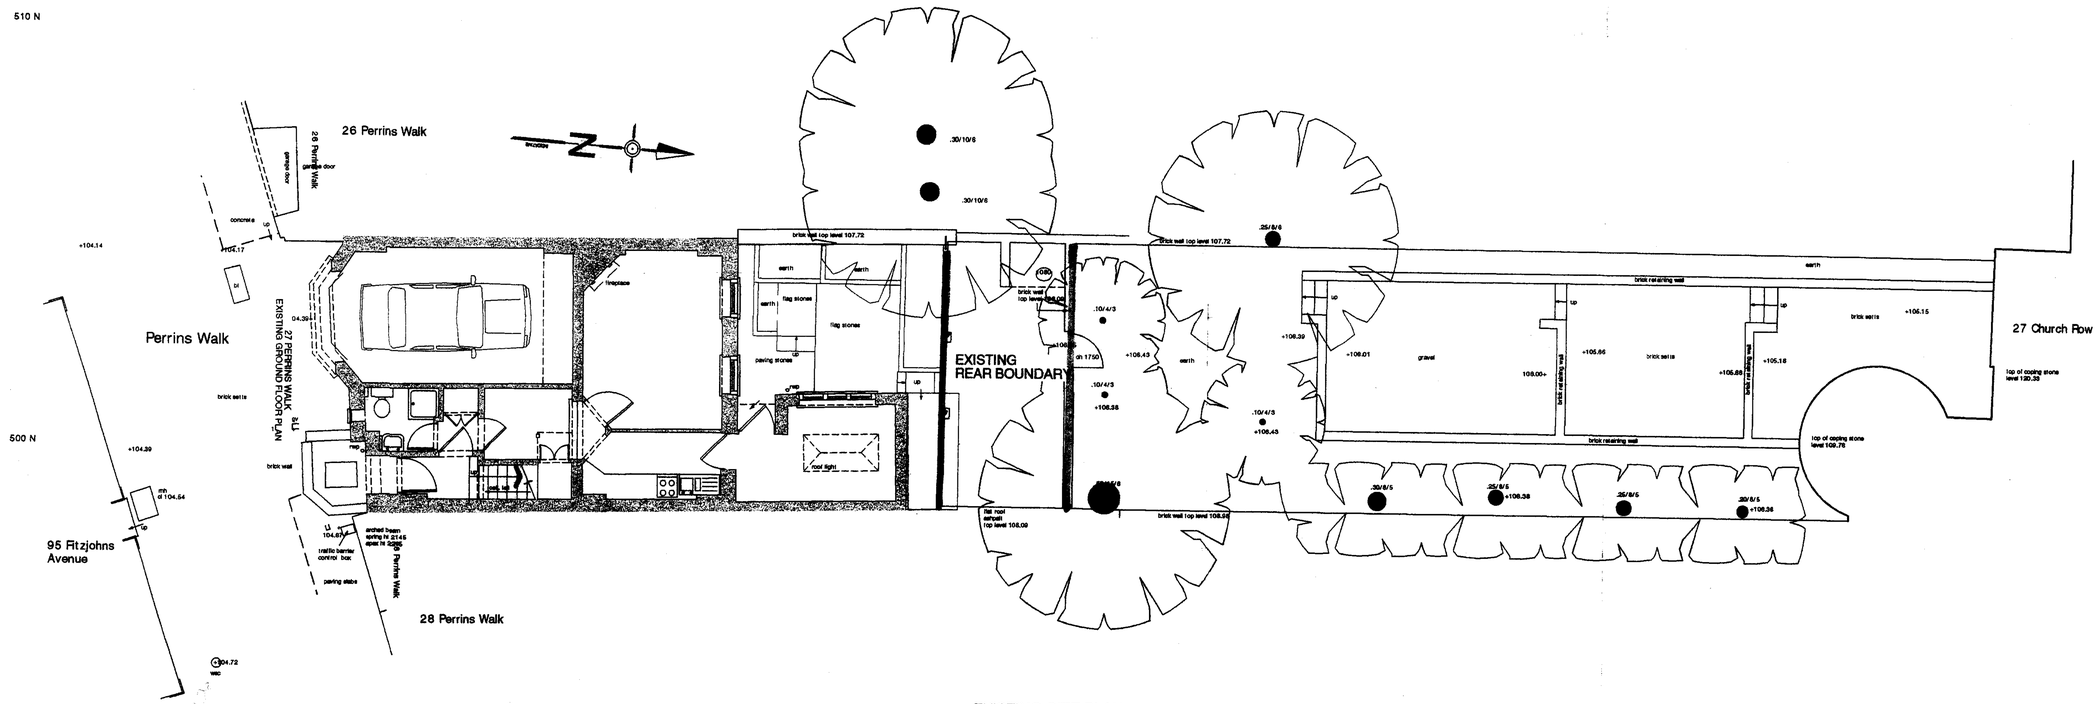

EXISTING SITE PLAN

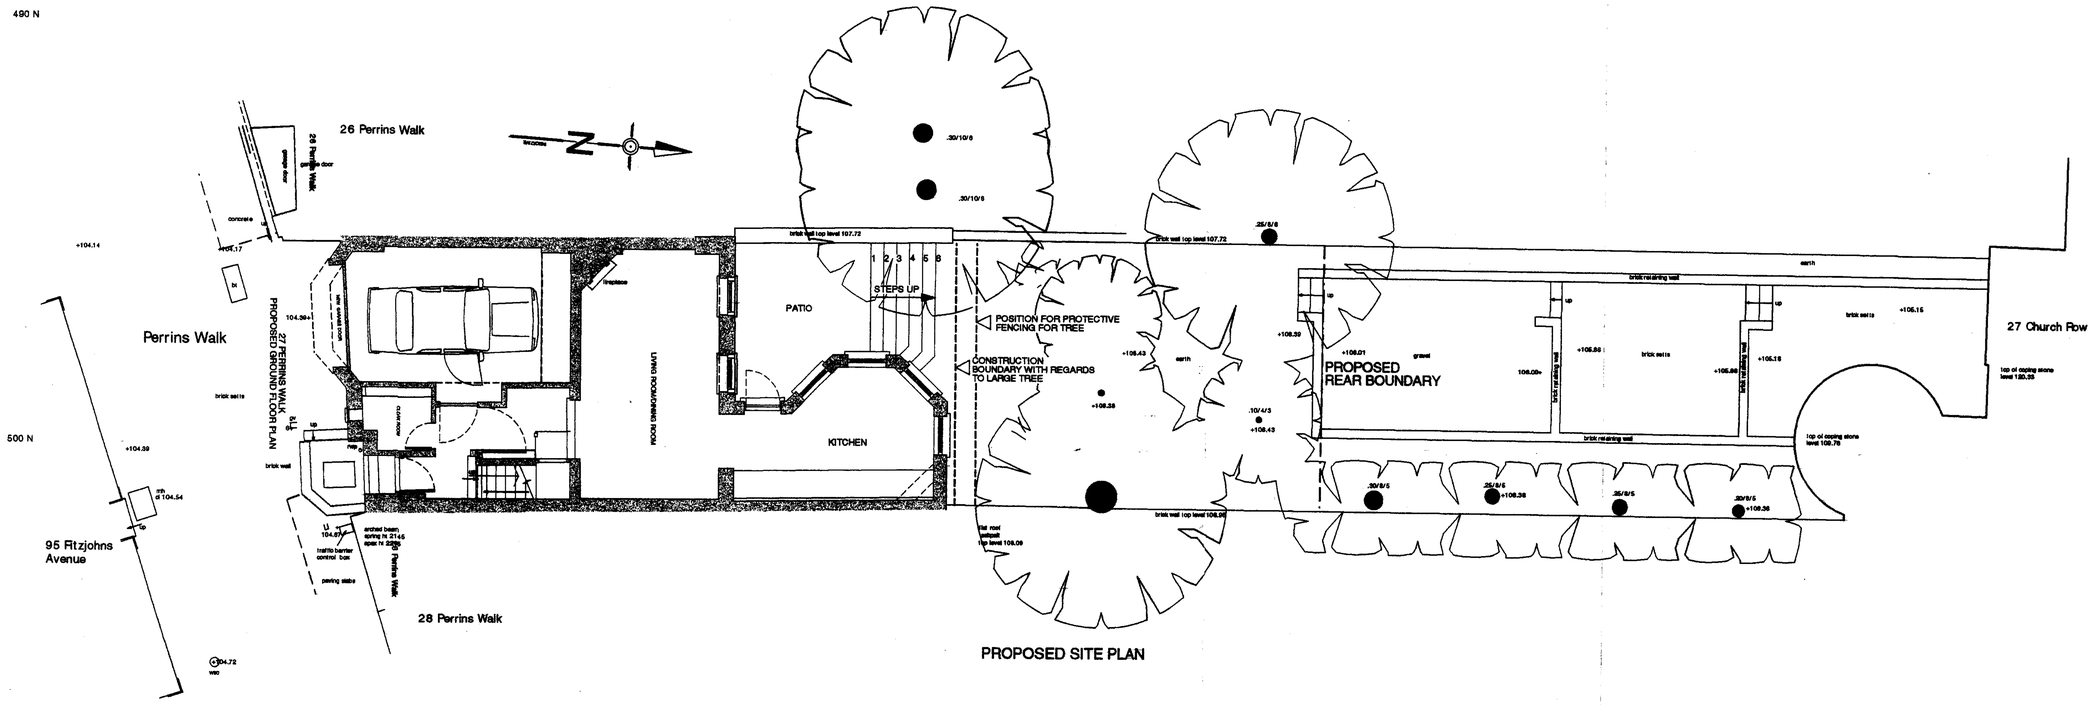

PROPOSED SITE PLAN

workshop

THIS DRAWING AND DESIGN IS SUBJECT TO COPYRIGH
MAY NOT BE REPRODUCED WITHOUT PRIOR WRITTEN
CONSENT.
CONTRACTOR TO VERIFY ALL DIMENSIONS ON SITE BE
COMMENCING WORK.
FIGURED DIMENSIONS TO BE TAKEN IN PREFERENCE T
SCALED DRAWINGS.

RECEIVED
12 NOV 2007

rev	date	amendment

client
D. DAVIS

project
27 PERRINS WALK, LONDON NV

scale 1:100

date JUNE 2007

drawing
SITE PLAN-
EXISTING & PROPOSED

drawing no.
0610/ P/ 01

WORKSHOP ARCHITECTS LTD
121c Cleveland Street,
London W1T 6PZ
tel: +44 020 7631 1161
fax: +44 020 7631 1191
ws.architects@btconnect.com