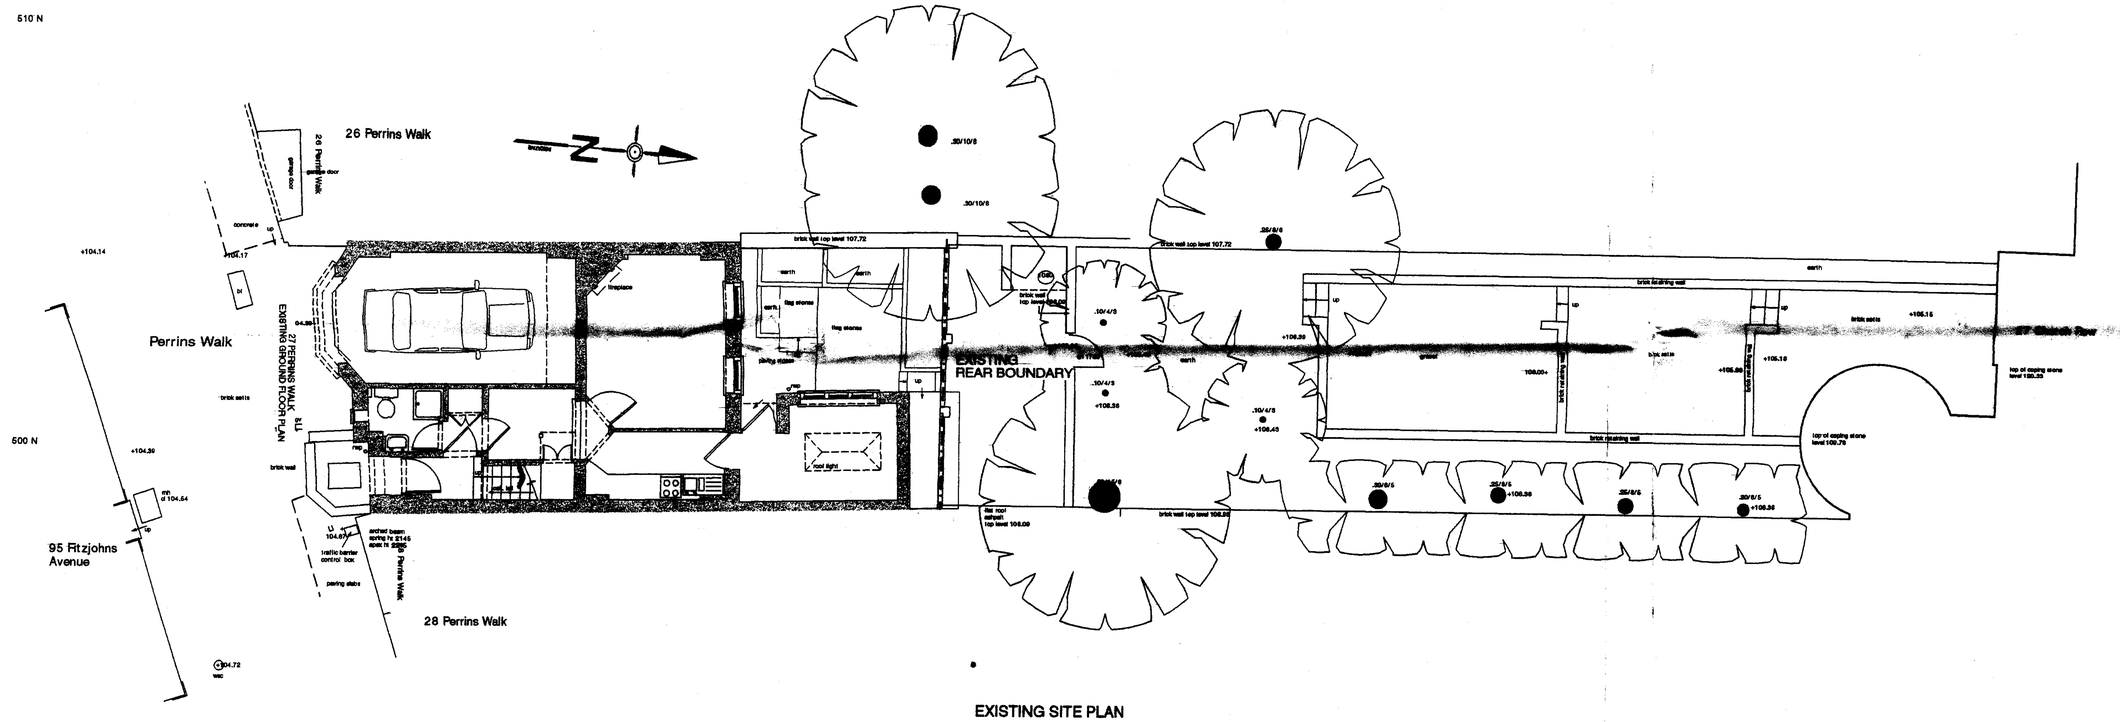

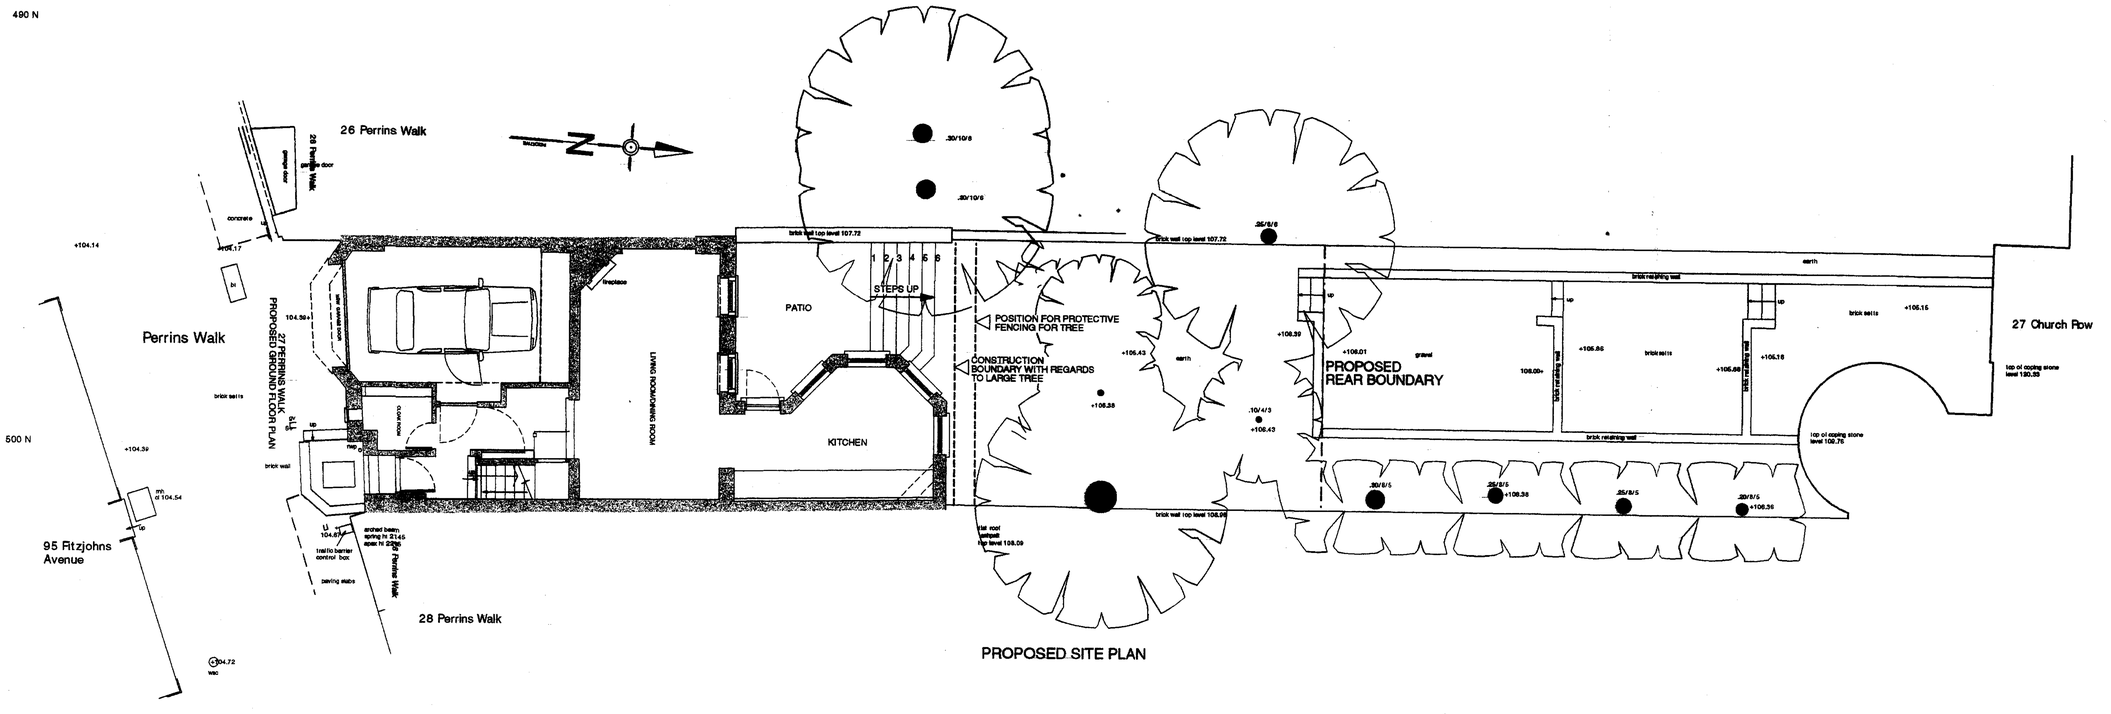

THIS DRAWING AND DESIGN IS SUBJECT TO COPYRIG
MAY NOT BE REPRODUCED WITHOUT PRIOR WRITTE
CONSENT.
CONTRACTOR TO VERIFY ALL DIMENSIONS ON SITE B
COMMENCING WORK.
FIGURED DIMENSIONS TO BE TAKEN IN PREFERENCE
SCALED DRAWINGS.

rev date amendment

client
D. DAVIS

project
27 PERRINS WALK, LONDON N

scale
1:100

date
JUNE 200

drawing
SITE PLAN-
EXISTING & PROPOSED

drawing no.
0610/ P/ 01

WORKSHOP ARCHITECTS LT
121c Cleveland Street,
London W1T 6PZ
tel: +44 020 7631 1161
fax: +44 020 7631 1191
ws.architects@btconnect.com

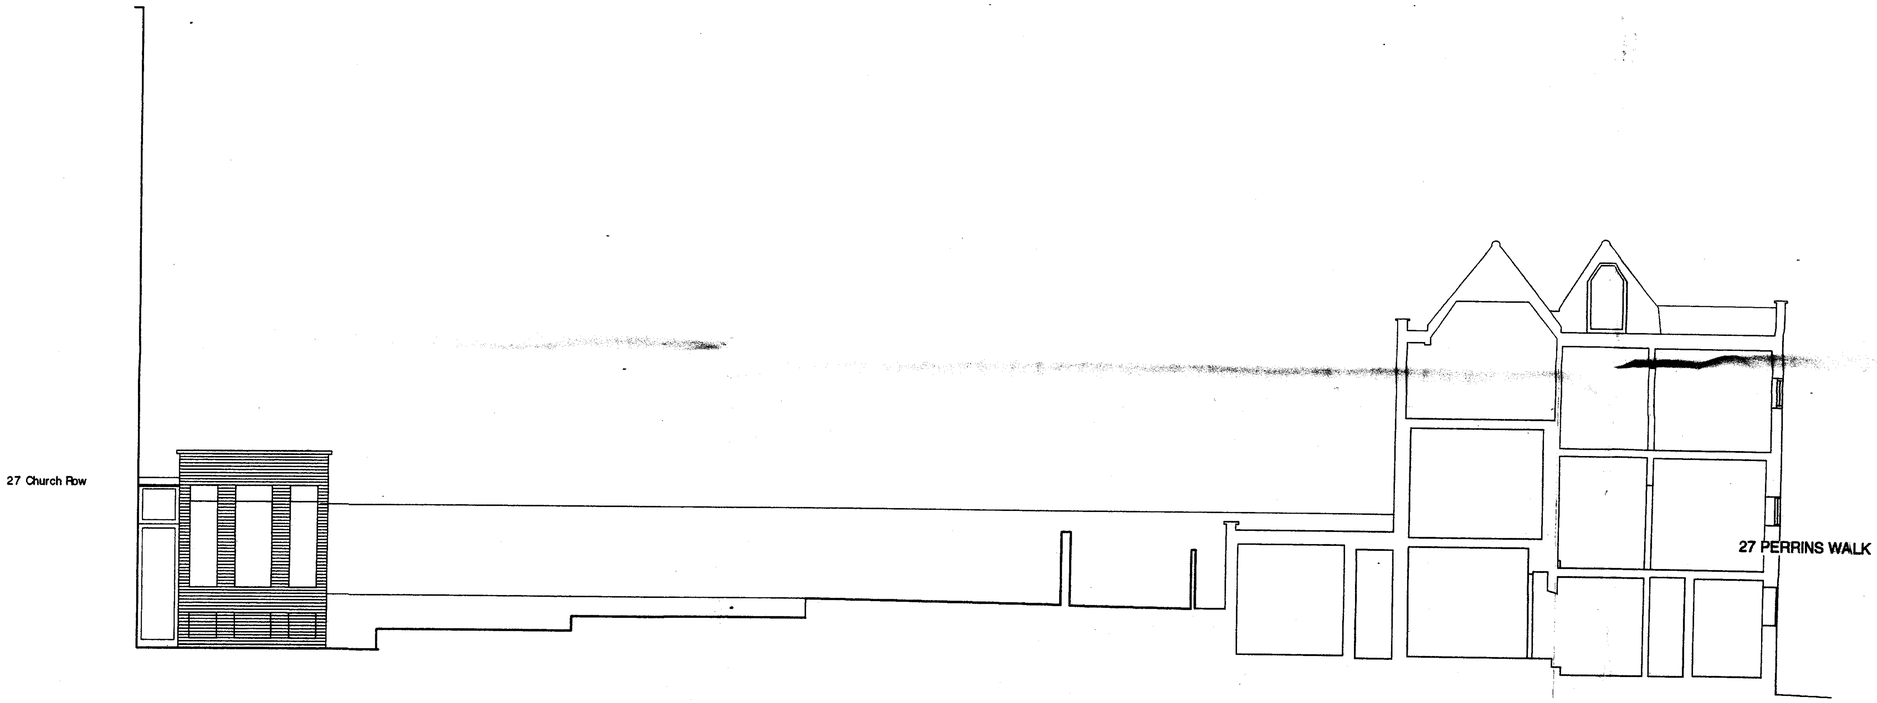

EXISTING SECTION

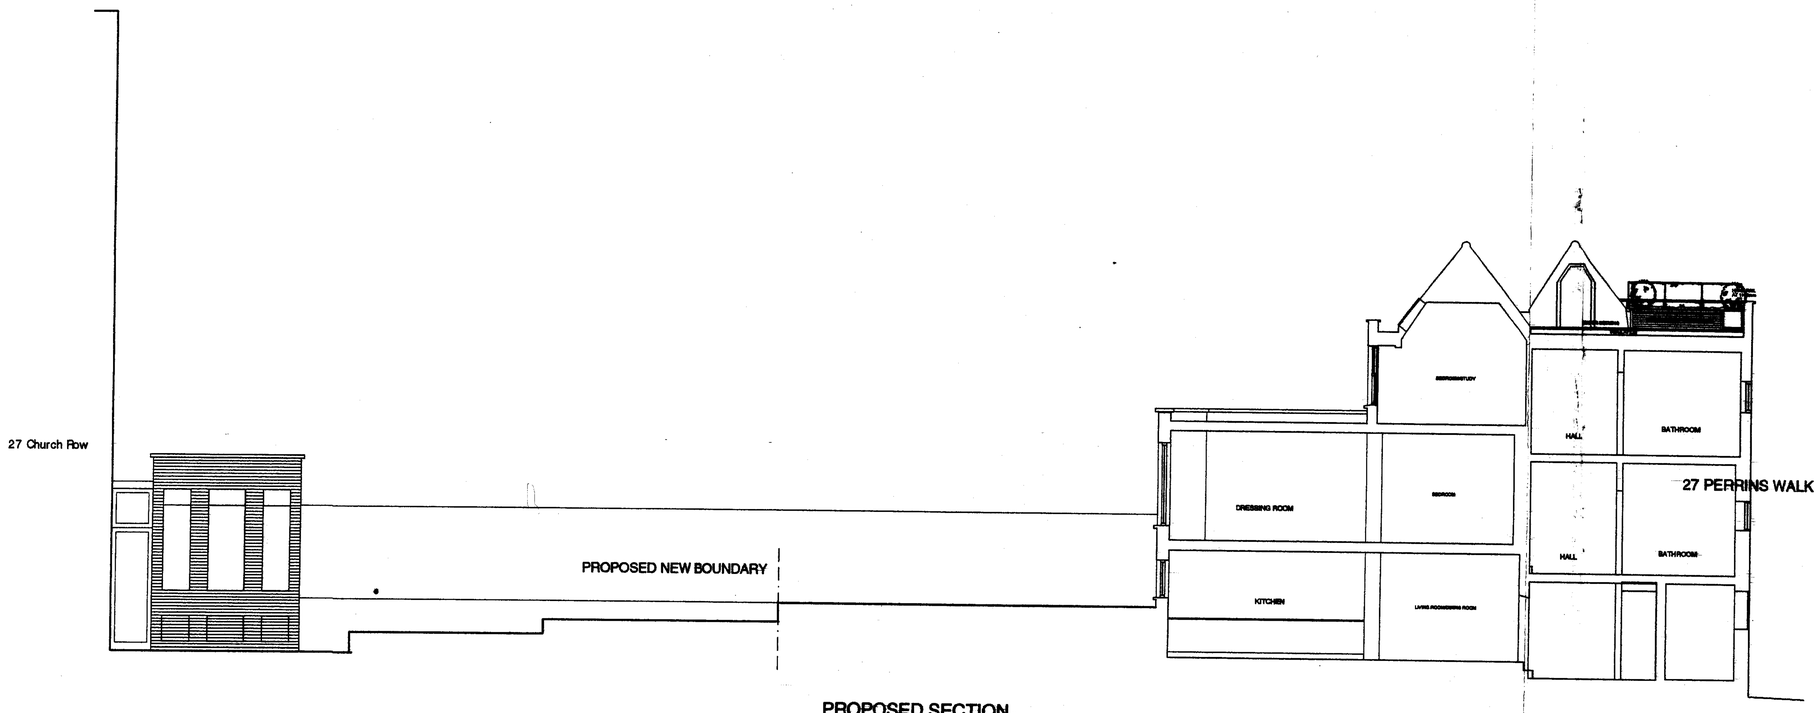

PROPOSED SECTION

THIS DRAWING AND DESIGN IS SUBJECT TO COPYRIGHT
MAY NOT BE REPRODUCED WITHOUT PRIOR WRITTEN CONSENT.
CONTRACTOR TO VERIFY ALL DIMENSIONS ON SITE BEFO
COMMENCING WORK.
FIGURED DIMENSIONS TO BE TAKEN IN PREFERENCE TO
SCALED DRAWINGS.

rev date amendment

client
D. DAVIS

project
27 PERRINS WALK, LONDON NW3

scale
1:100

date
MAY 2007

drawing
SITE SECTION
EXISTING & PROPOSED

drawing no.
0610/ P/ 02

WORKSHOP ARCHITECTS LTD.
121 a Cleveland Street,
London W1T 6PZ
tel: +44 020 7631 1161
fax: +44 020 7631 1191
we.architects@btconnect.com

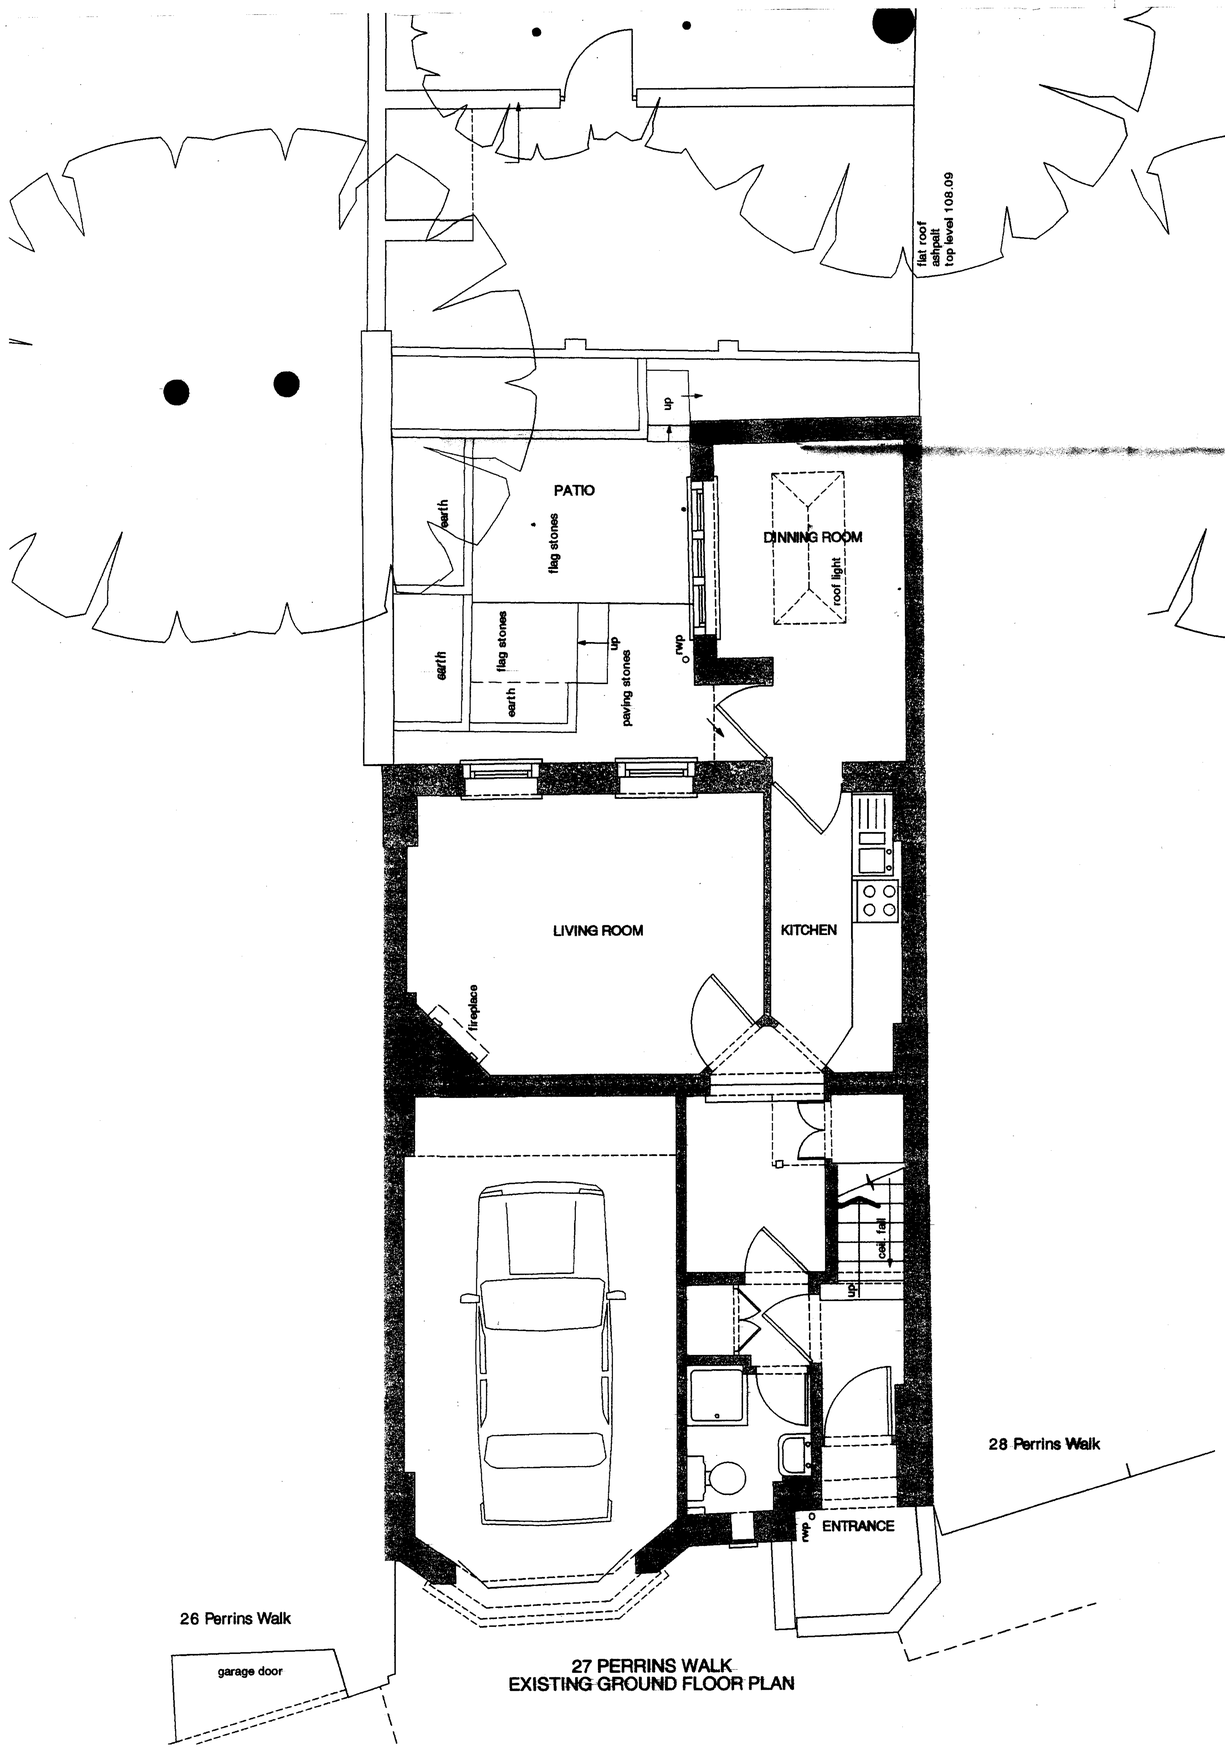

27 PERRINS WALK
EXISTING GROUND FLOOR PLAN

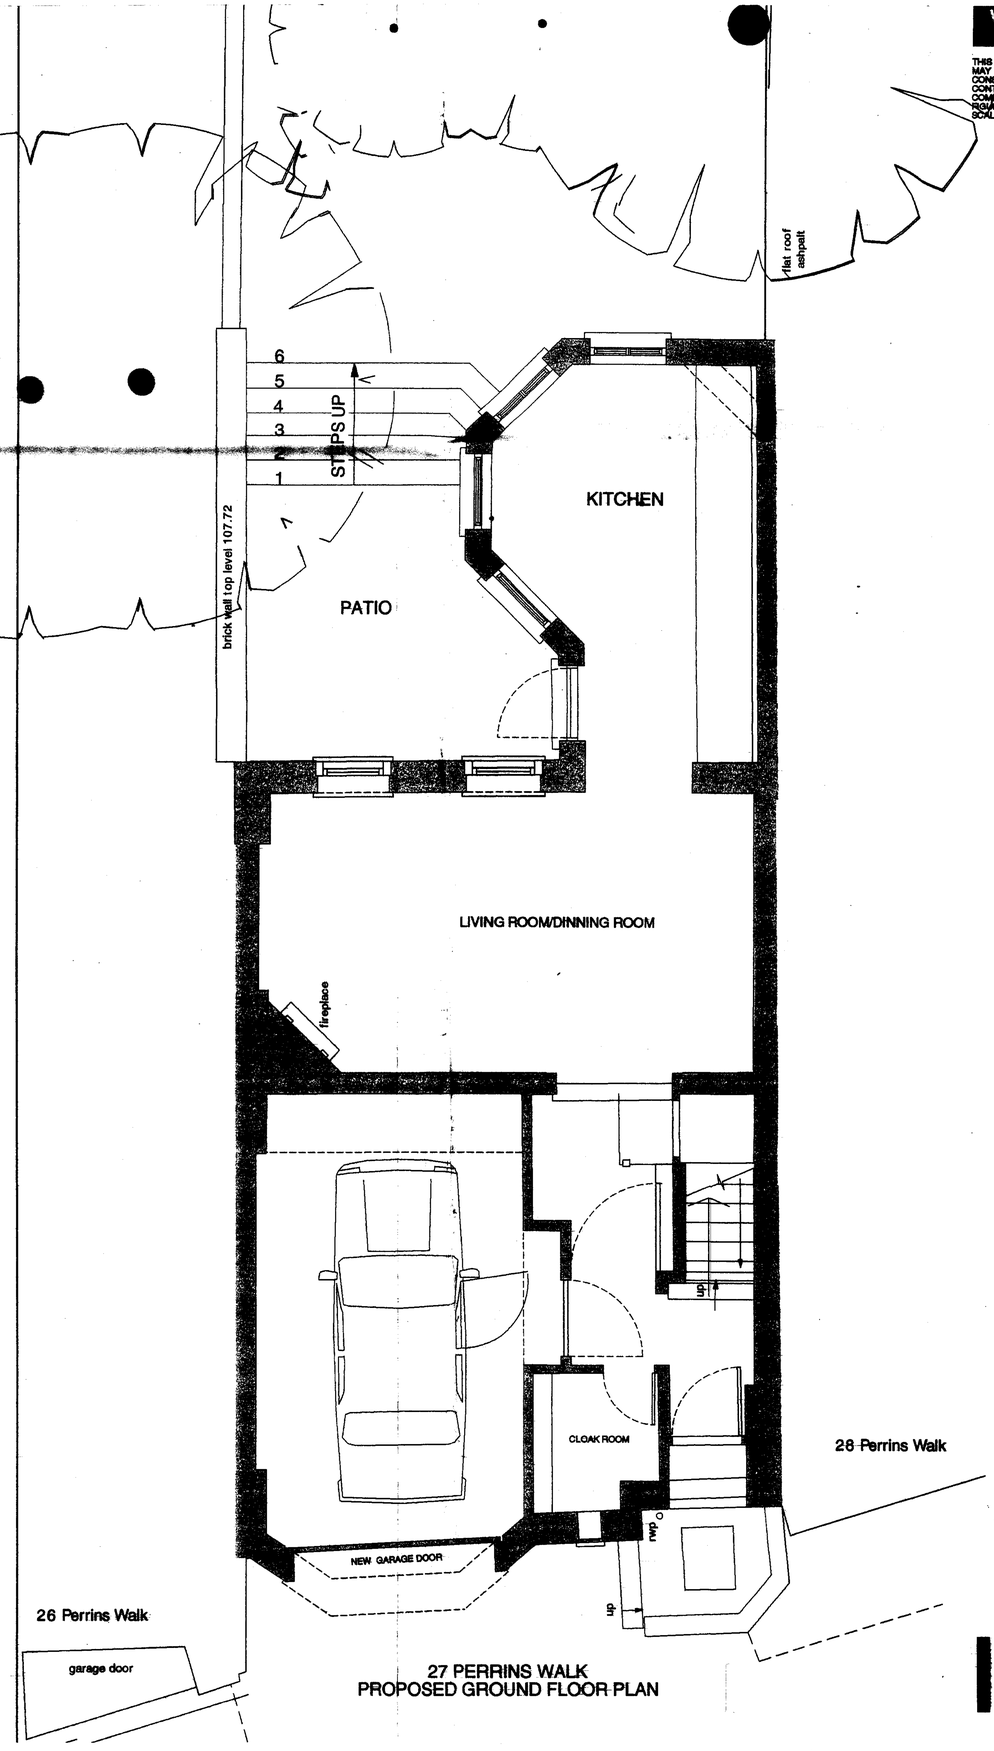

27 PERRINS WALK
PROPOSED GROUND FLOOR PLAN

N

workshop

THIS DRAWING AND DESIGN IS SUBJECT TO COPYRIGHT AND MAY NOT BE REPRODUCED WITHOUT PRIOR WRITTEN CONSENT.
CONTRACTOR TO VERIFY ALL DIMENSIONS ON SITE BEFORE COMMENCING WORK.
FIGURED DIMENSIONS TO BE TAKEN IN PREFERENCE TO SCALED DRAWINGS.

rev date amendment

client
D. DAVIS

project
27 PERRINS WALK, LONDON NW3

scale 1:50
date JUNE 2007

drawing
GROUND FLOOR PLAN-
EXISTING & PROPOSED

drawing no.
0610/ P/ 03

WORKSHOP ARCHITECTS LTD.
121 c Cleveland Street,
London W1T 6PZ
tel: +44 020 7631 1161
fax: +44 020 7631 1191
ws.architects@btconnect.com

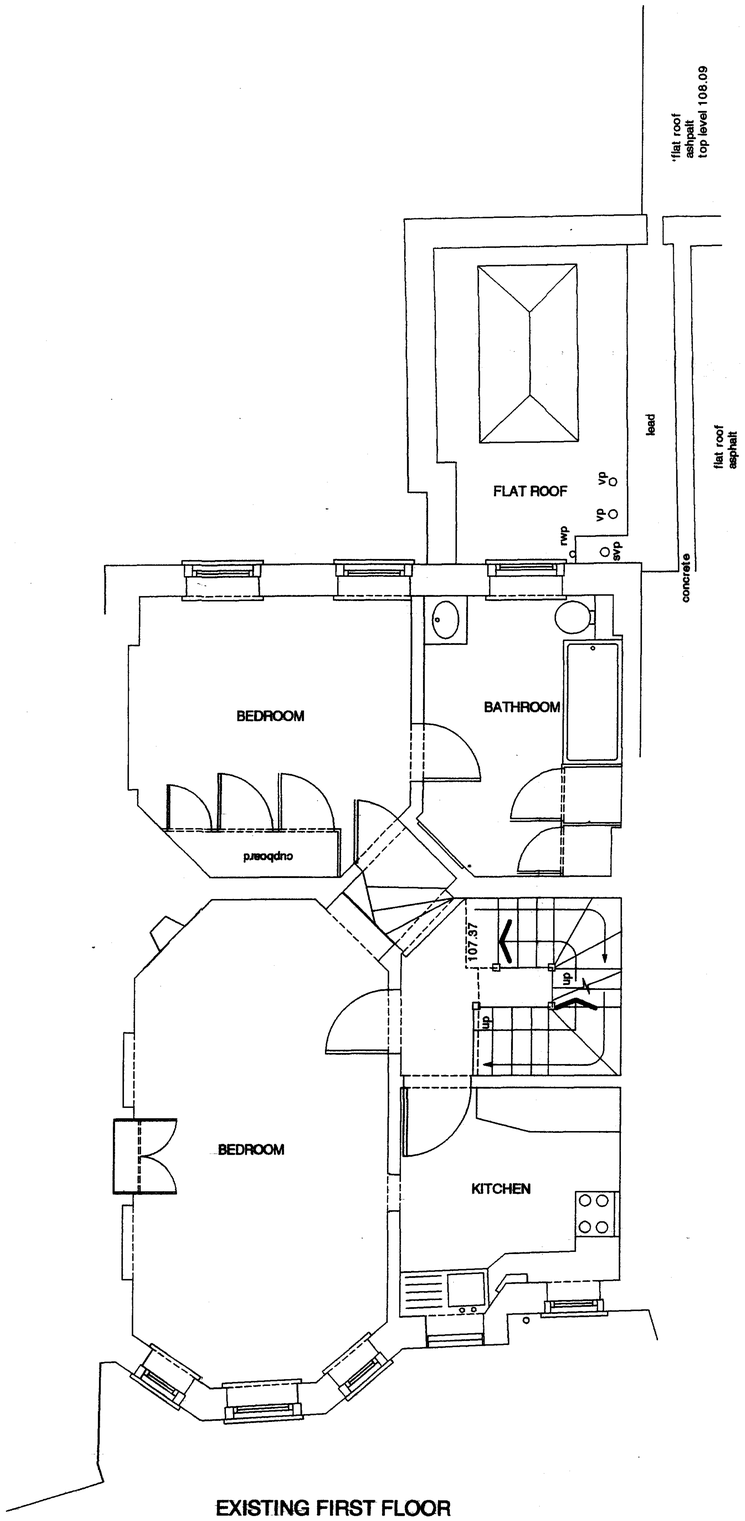

EXISTING FIRST FLOOR

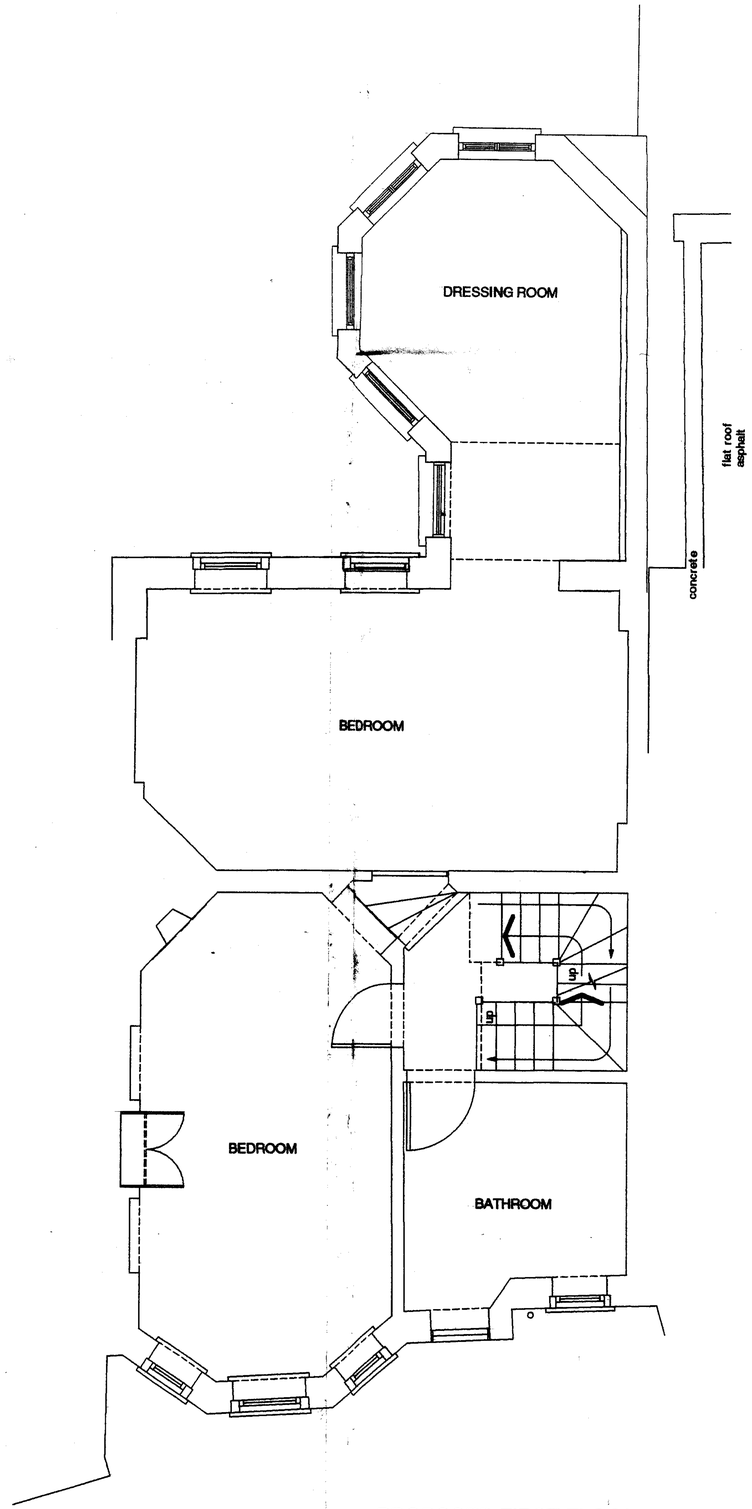

PROPOSED FIRST FLOOR

workshop

THIS DRAWING AND DESIGN IS SUBJECT TO COPYRIGHT AN
MAY NOT BE REPRODUCED WITHOUT PRIOR WRITTEN
CONSENT.
CONTRACTOR TO VERIFY ALL DIMENSIONS ON SITE BEFOR
COMMENCING WORK.
FIGURED DIMENSIONS TO BE TAKEN IN PREFERENCE TO
SCALED DRAWINGS.

rev date amendment

client
D. DAVIS

project
27 PERRINS WALK, LONDON NW3

scale
1:50

date
MAY 2007

drawing
FIRST FLOOR PLAN-
EXISTING & PROPOSED

drawing no.
0610/ P/ 04

WORKSHOP ARCHITECTS LTD.
121 a Cleveland Street,
London W1T 6PZ
tel: +44 020 7631 1161
fax: +44 020 7631 1191
ws.architects@btconnect.com

workshop

THIS DRAWING AND DESIGN IS SUBJECT TO COPYRIGHT AND MAY NOT BE REPRODUCED WITHOUT PRIOR WRITTEN CONSENT.
CONTRACTOR TO VERIFY ALL DIMENSIONS ON SITE BEFORE COMMENCING WORK.
FIGURED DIMENSIONS TO BE TAKEN IN PREFERENCE TO SCALED DRAWINGS.

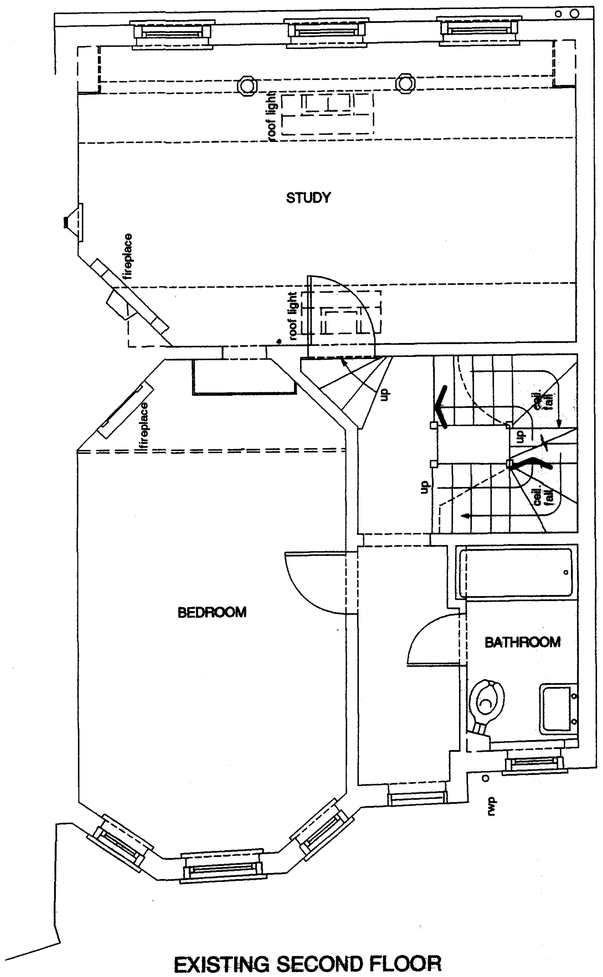

EXISTING SECOND FLOOR

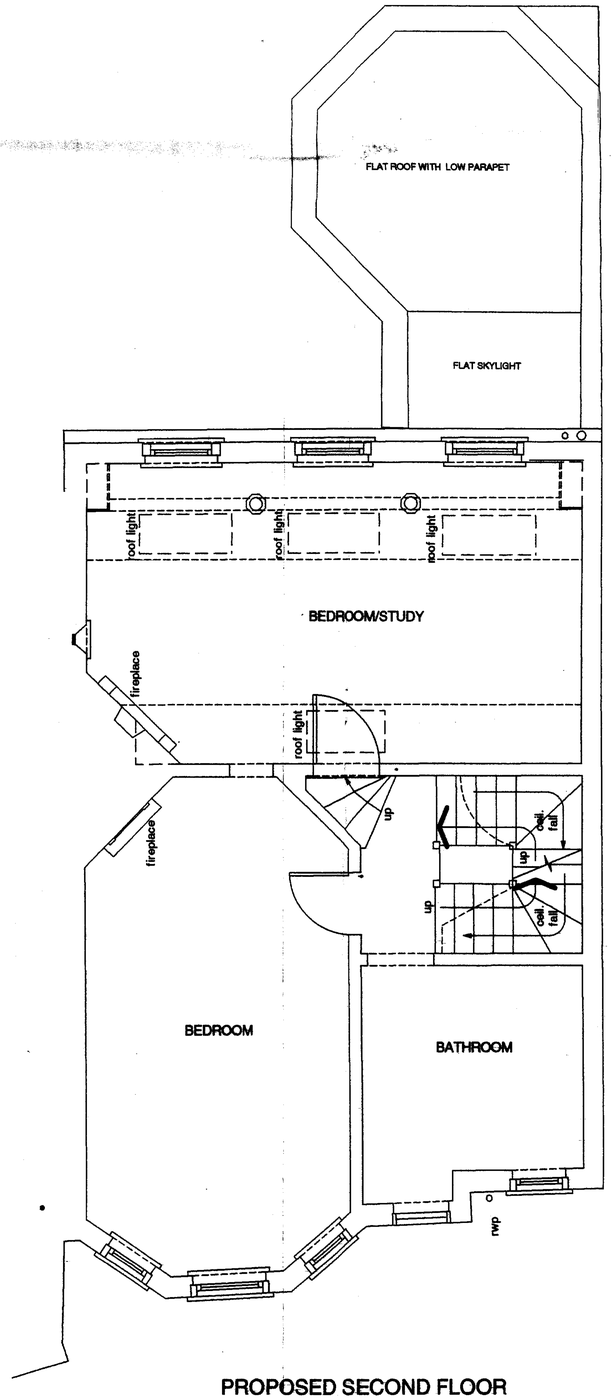

PROPOSED SECOND FLOOR

rev date amendment

client
D. DAVIS

project
27 PERRINS WALK, LONDON NW3

scale
1:50

date
JUNE 2007

drawing
FIRST SECOND PLAN-
EXISTING & PROPOSED

drawing no.
0610/ P/ 05

WORKSHOP ARCHITECTS LTD.
121 a Cleveland Street,
London W1T 6PZ
tel: +44 020 7631 1161
fax: +44 020 7631 1191
ws.architects@btconnect.com

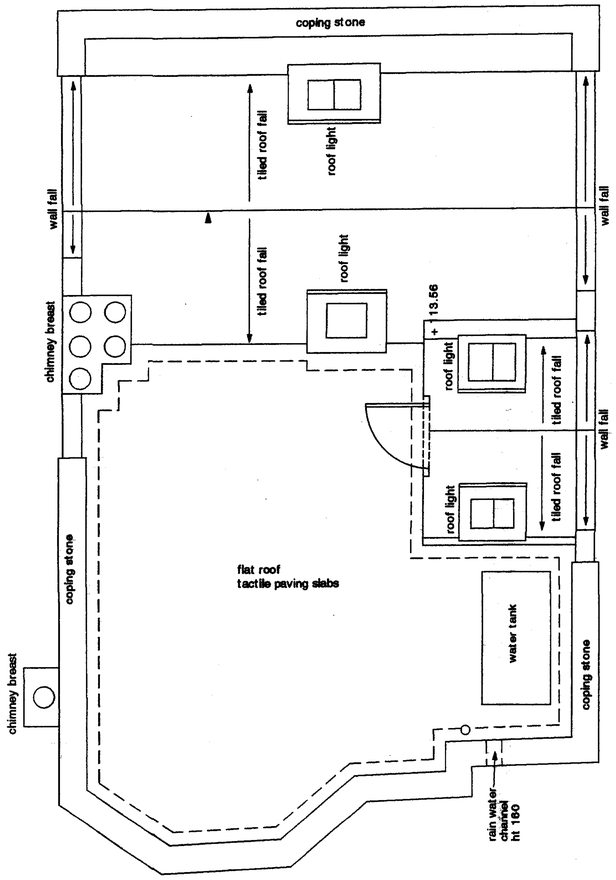

EXISTING SECOND FLOOR

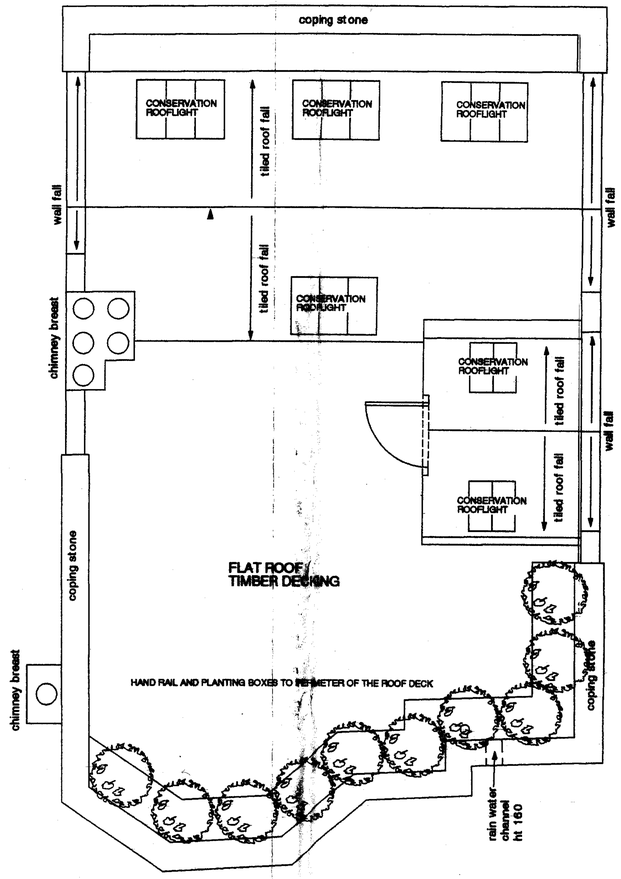

PROPOSED SECOND FLOOR

workshop

THIS DRAWING AND DESIGN IS SUBJECT TO COPYRIGHT AND MAY NOT BE REPRODUCED WITHOUT PRIOR WRITTEN CONSENT.
CONTRACTOR TO VERIFY ALL DIMENSIONS ON SITE BEFORE COMMENCING WORK.
FIGURED DIMENSIONS TO BE TAKEN IN PREFERENCE TO SCALED DRAWINGS.

rev date amendment

client
D. DAVIS

project
27 PERRINS WALK, LONDON NW3

scale
1:50

date
MAY 2007

drawing
ROOF PLAN-
EXISTING & PROPOSED

drawing no.
0610/ P/ 06

WORKSHOP ARCHITECTS LTD.
121 a Cleveland Street,
London W1T 6PZ
tel: +44 020 7631 1161
fax: +44 020 7631 1191
ws.architects@btconnect.com

workshop

THIS DRAWING AND DESIGN IS SUBJECT TO COPYRIGHT AND MAY NOT BE REPRODUCED WITHOUT PRIOR WRITTEN CONSENT.
CONTRACTOR TO VERIFY ALL DIMENSIONS ON SITE BEFORE COMMENCING WORK.
FIGURED DIMENSIONS TO BE TAKEN IN PREFERENCE TO SCALED DRAWINGS.

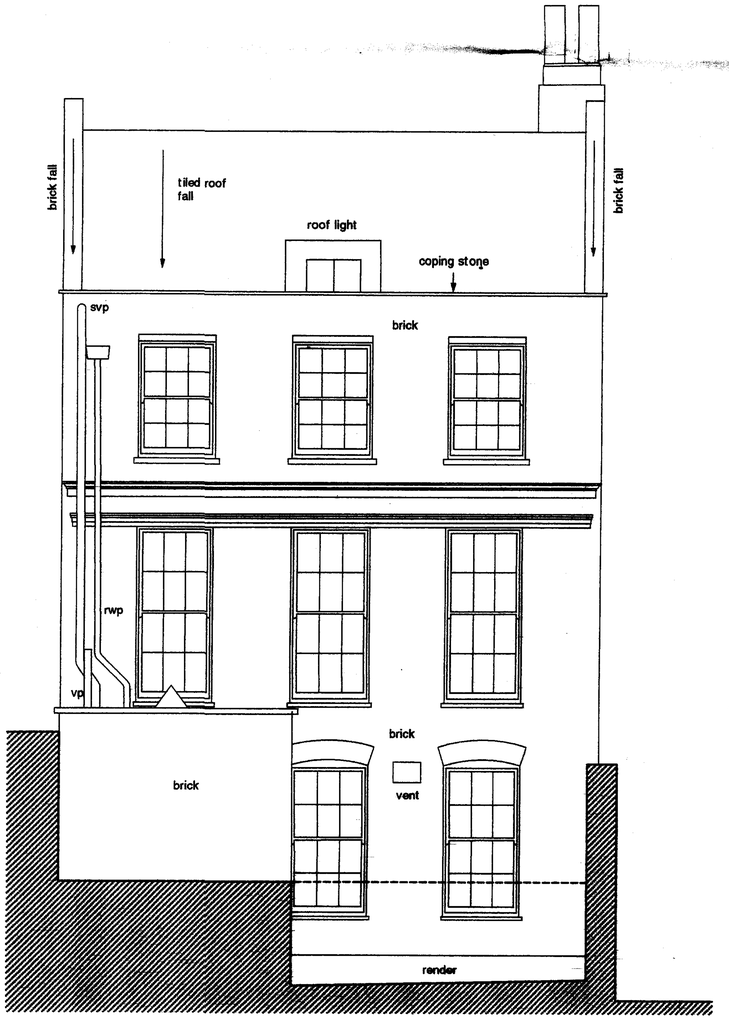

EXISTING REAR ELEVATION

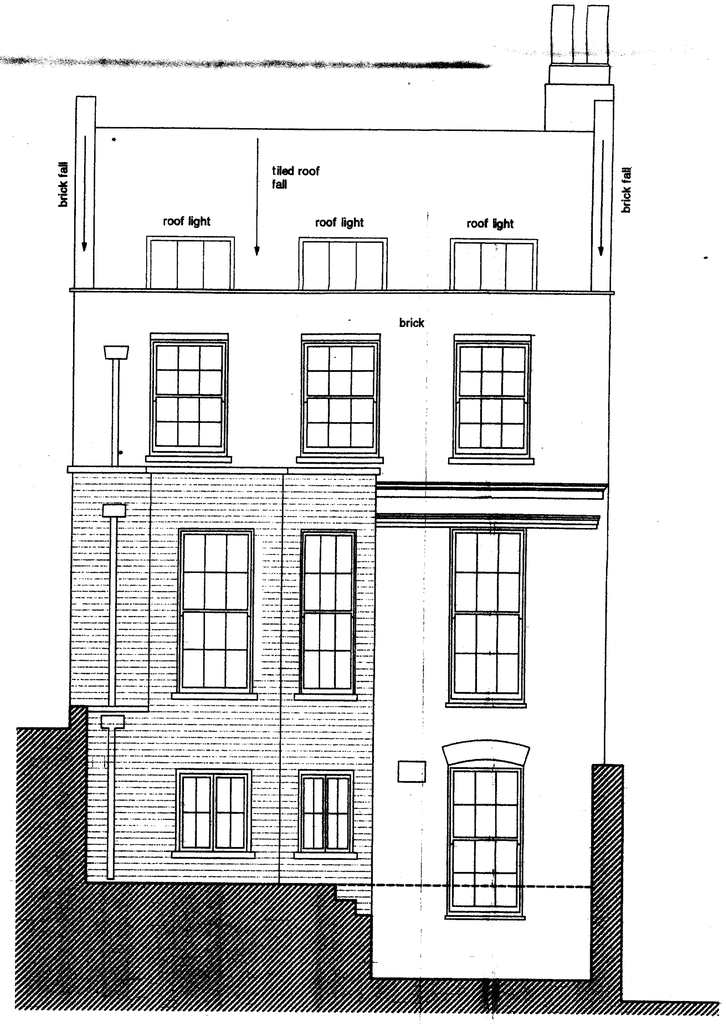

PROPOSED REAR ELEVATION

rev date amendment

client
D. DAVIS

project
27 PERRINS WALK, LONDON NW3

scale
1:50

date
JUNE 2007

drawing
REAR ELEVATION-
EXISTING & PROPOSED

drawing no.
0610/ P/ 07

WORKSHOP ARCHITECTS LTD.
121 c Cleveland Street,
London W1T 6PZ
tel: +44 020 7631 1161
fax: +44 020 7631 1191

ws.architects@btconnect.com

workshop

THIS DRAWING AND DESIGN IS SUBJECT TO COPYRIGHT
MAY NOT BE REPRODUCED WITHOUT PRIOR WRITTEN
CONSENT.
CONTRACTOR TO VERIFY ALL DIMENSIONS ON SITE BEF
COMMENCING WORK.
FIGURED DIMENSIONS TO BE TAKEN IN PREFERENCE TO
SCALED DRAWINGS.

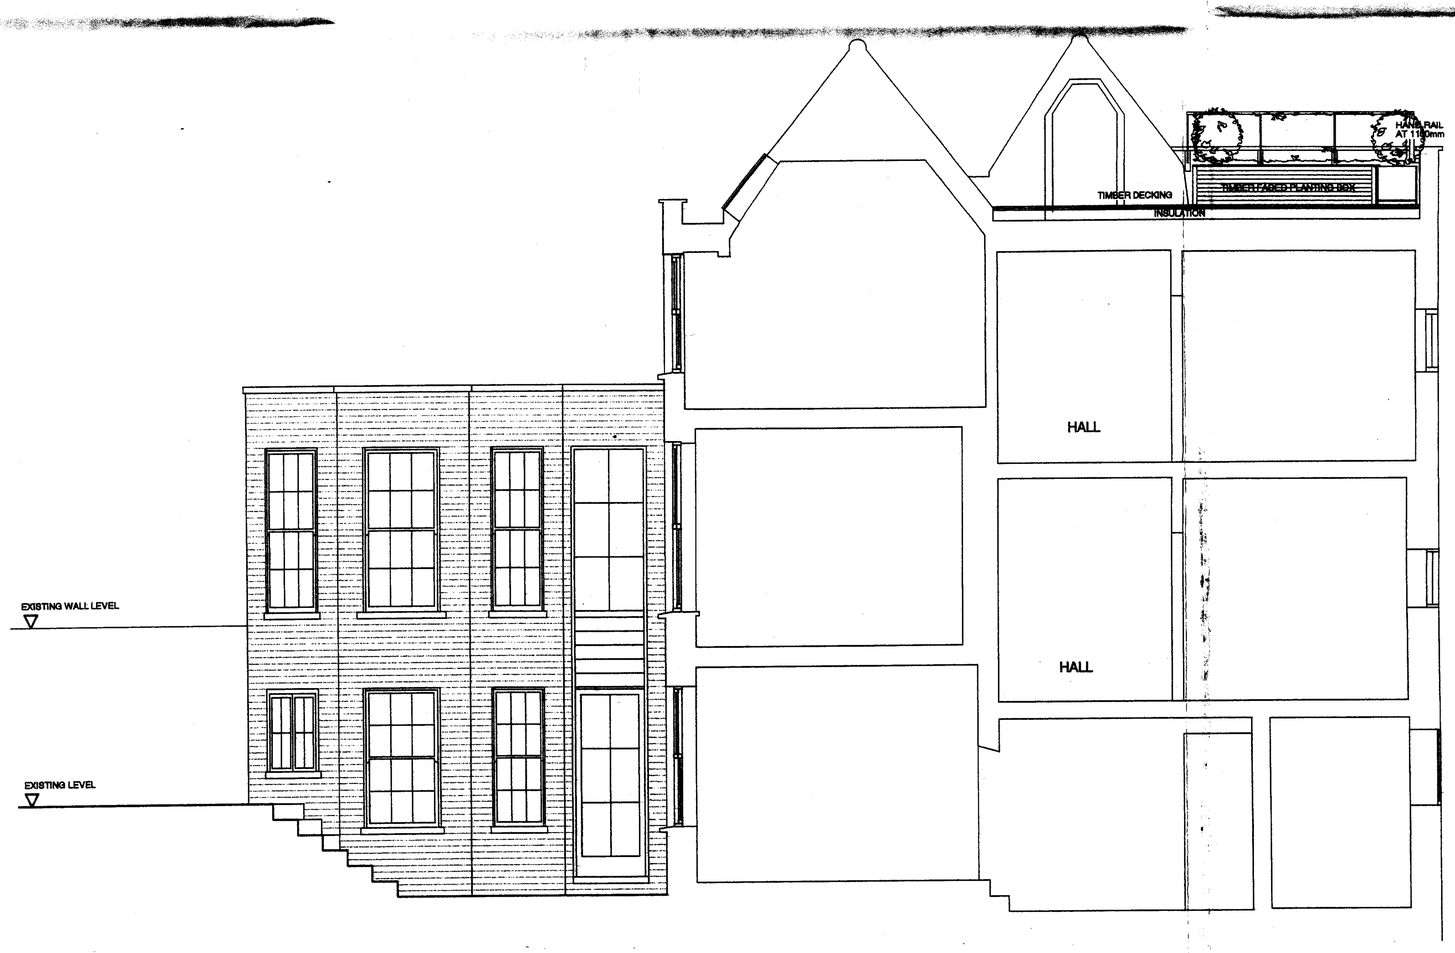

rev date amendment

client
D. DAVIS

project
27 PERRINS WALK, LONDON NW3

scale
1:50

date
JUNE 20

drawing
PROPOSED REAR SIDE
ELEVATION/SECTION

drawing no.
0610/ P/ 08

WORKSHOP ARCHITECTS L
121 a Cleveland Street,
London W1T 6PZ
tel: +44 020 7631 1161
fax: +44 020 7631 1191
ws.architects@btconnect.com

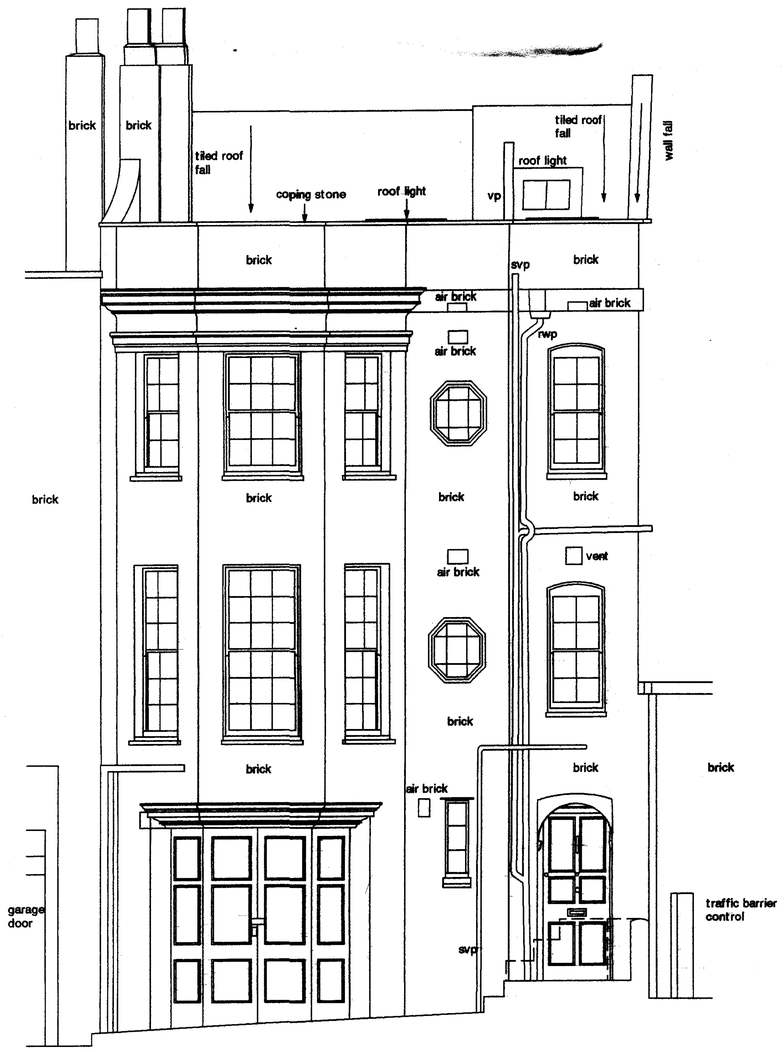

EXISTING ELEVATION

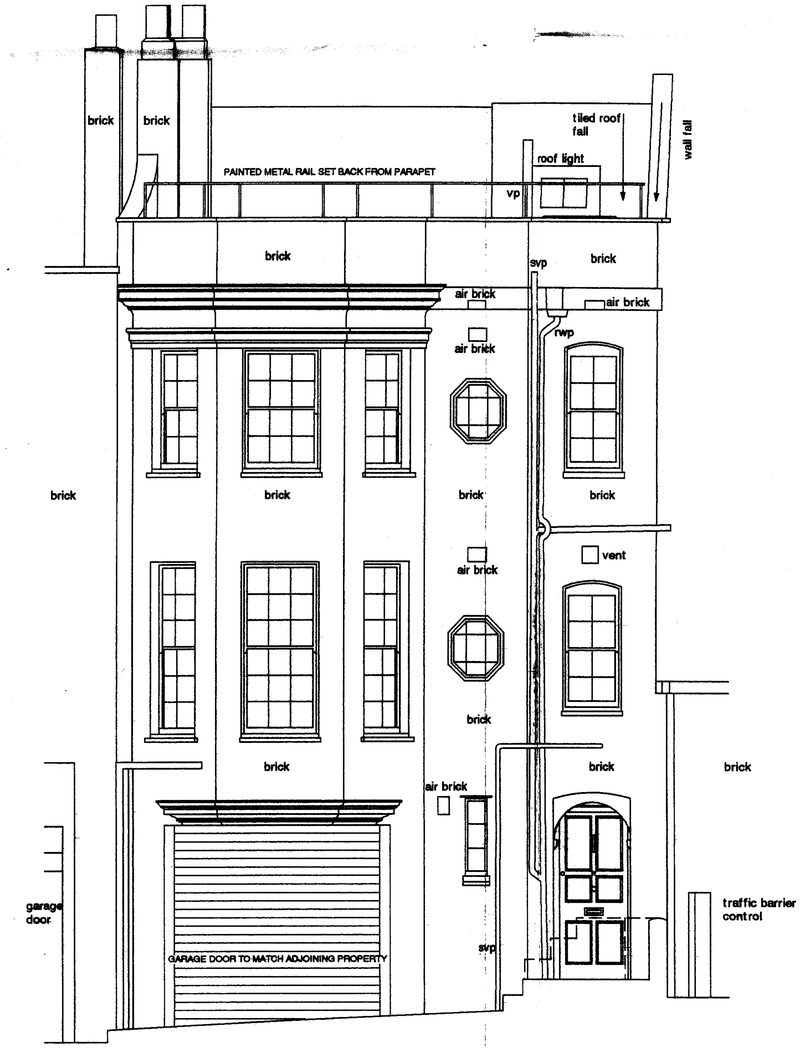

PROPOSED ELEVATION

workshop

THIS DRAWING AND DESIGN IS SUBJECT TO COPYRIGHT AND MAY NOT BE REPRODUCED WITHOUT PRIOR WRITTEN CONSENT.
CONTRACTOR TO VERIFY ALL DIMENSIONS ON SITE BEFORE COMMENCING WORK.
FIGURED DIMENSIONS TO BE TAKEN IN PREFERENCE TO SCALED DRAWINGS.

rev date amendment

client
D. DAVIS

project
27 PERRINS WALK, LONDON NW3

scale 1:50
date JUNE 2007

drawing
FRONT ELEVATION- EXISTING & PROPOSED

drawing no.
0610/ P/ 09

WORKSHOP ARCHITECTS LTD.
121 c Cleveland Street,
London W1T 6PZ
tel: +44 020 7631 1161
fax: +44 020 7631 1191
ws.architects@btconnect.com

workshop

THIS DRAWING AND DESIGN IS SUBJECT TO COPYRIGHT AND MAY NOT BE REPRODUCED WITHOUT PRIOR WRITTEN CONSENT.
CONTRACTOR TO VERIFY ALL DIMENSIONS ON SITE BEFORE COMMENCING WORK.
FIGURED DIMENSIONS TO BE TAKEN IN PREFERENCE TO SCALED DRAWINGS.

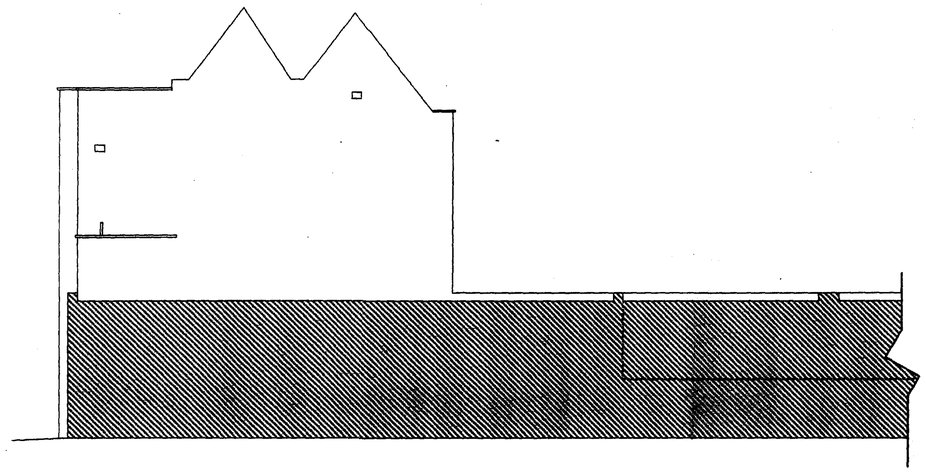

EAST ELEVATION EXISTING

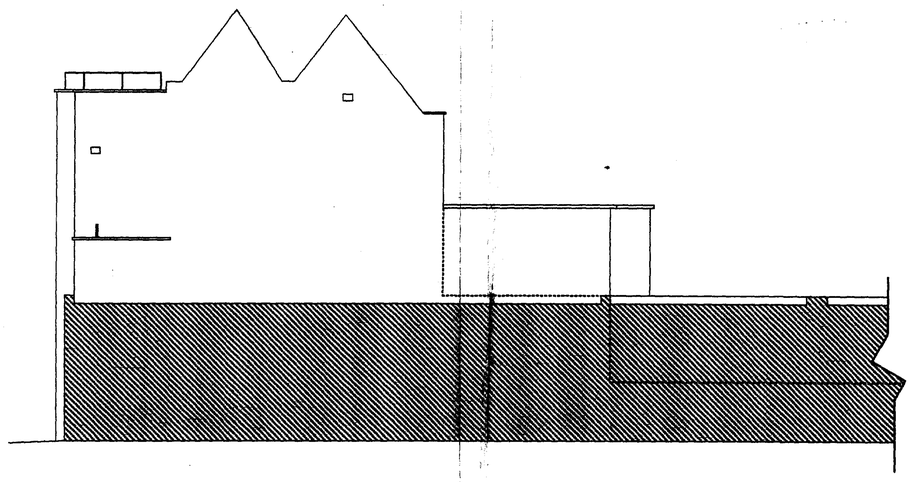

EAST ELEVATION PROPOSED

rev date amendment

client
D. DAVIS

project
27 PERRINS WALK, LONDON NW3

scale
1:100

date
JUNE 2007

drawing
FLANK (east) ELEVATION-
EXISTING & PROPOSED

drawing no.
0610/ P/ 10

WORKSHOP ARCHITECTS LTD.
121 c Cleveland Street,
London W1T 6PZ
tel: +44 020 7631 1161
fax: +44 020 7631 1191
ws.architects@btconnect.com