Existing Layout

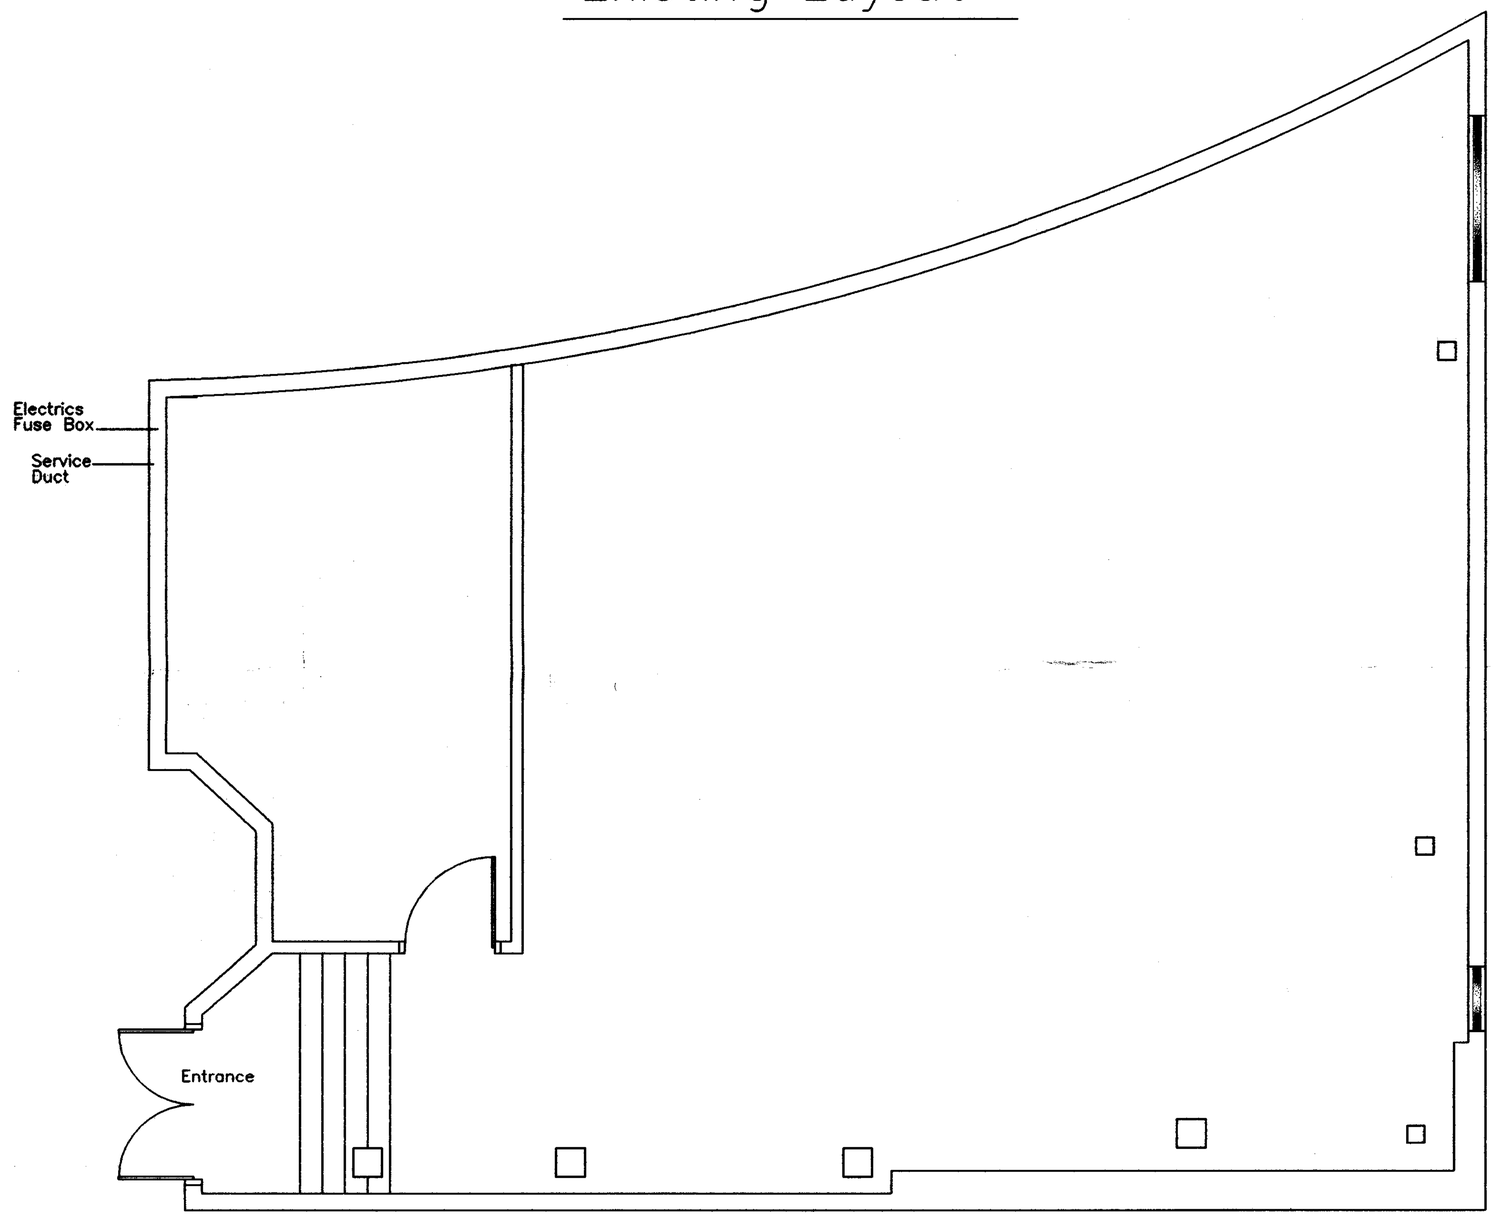

General Notes

SPECIFICATION

Structual Metal Supports

Firm Name and Address

Clark Dental Equipment Systems
6 Victory Close
Fulmar Way
Wickford Business Park
Wickford, Essex
SS11 8YW

Tel: 01268 733146
Fax: 01268 769209
Email: clarkdental@aol.com
Contact: Matt Rowlingson

Project Name and Address

Dr Flora Chigwedere
68a Neal Street
London

Dwg Number 2718 – Existing

Sheet

Date 24/10/2007

Scale 1 : 50

Copyright Of Clark Dental – Measurements to be checked on site