DO NOT SCALE F
ALL DIMENSIONS
THIS DRAWING
ARCHER ARCHITE

Notes

Rev

Drawing Status
PLANN
Issued only for p

ARCHE

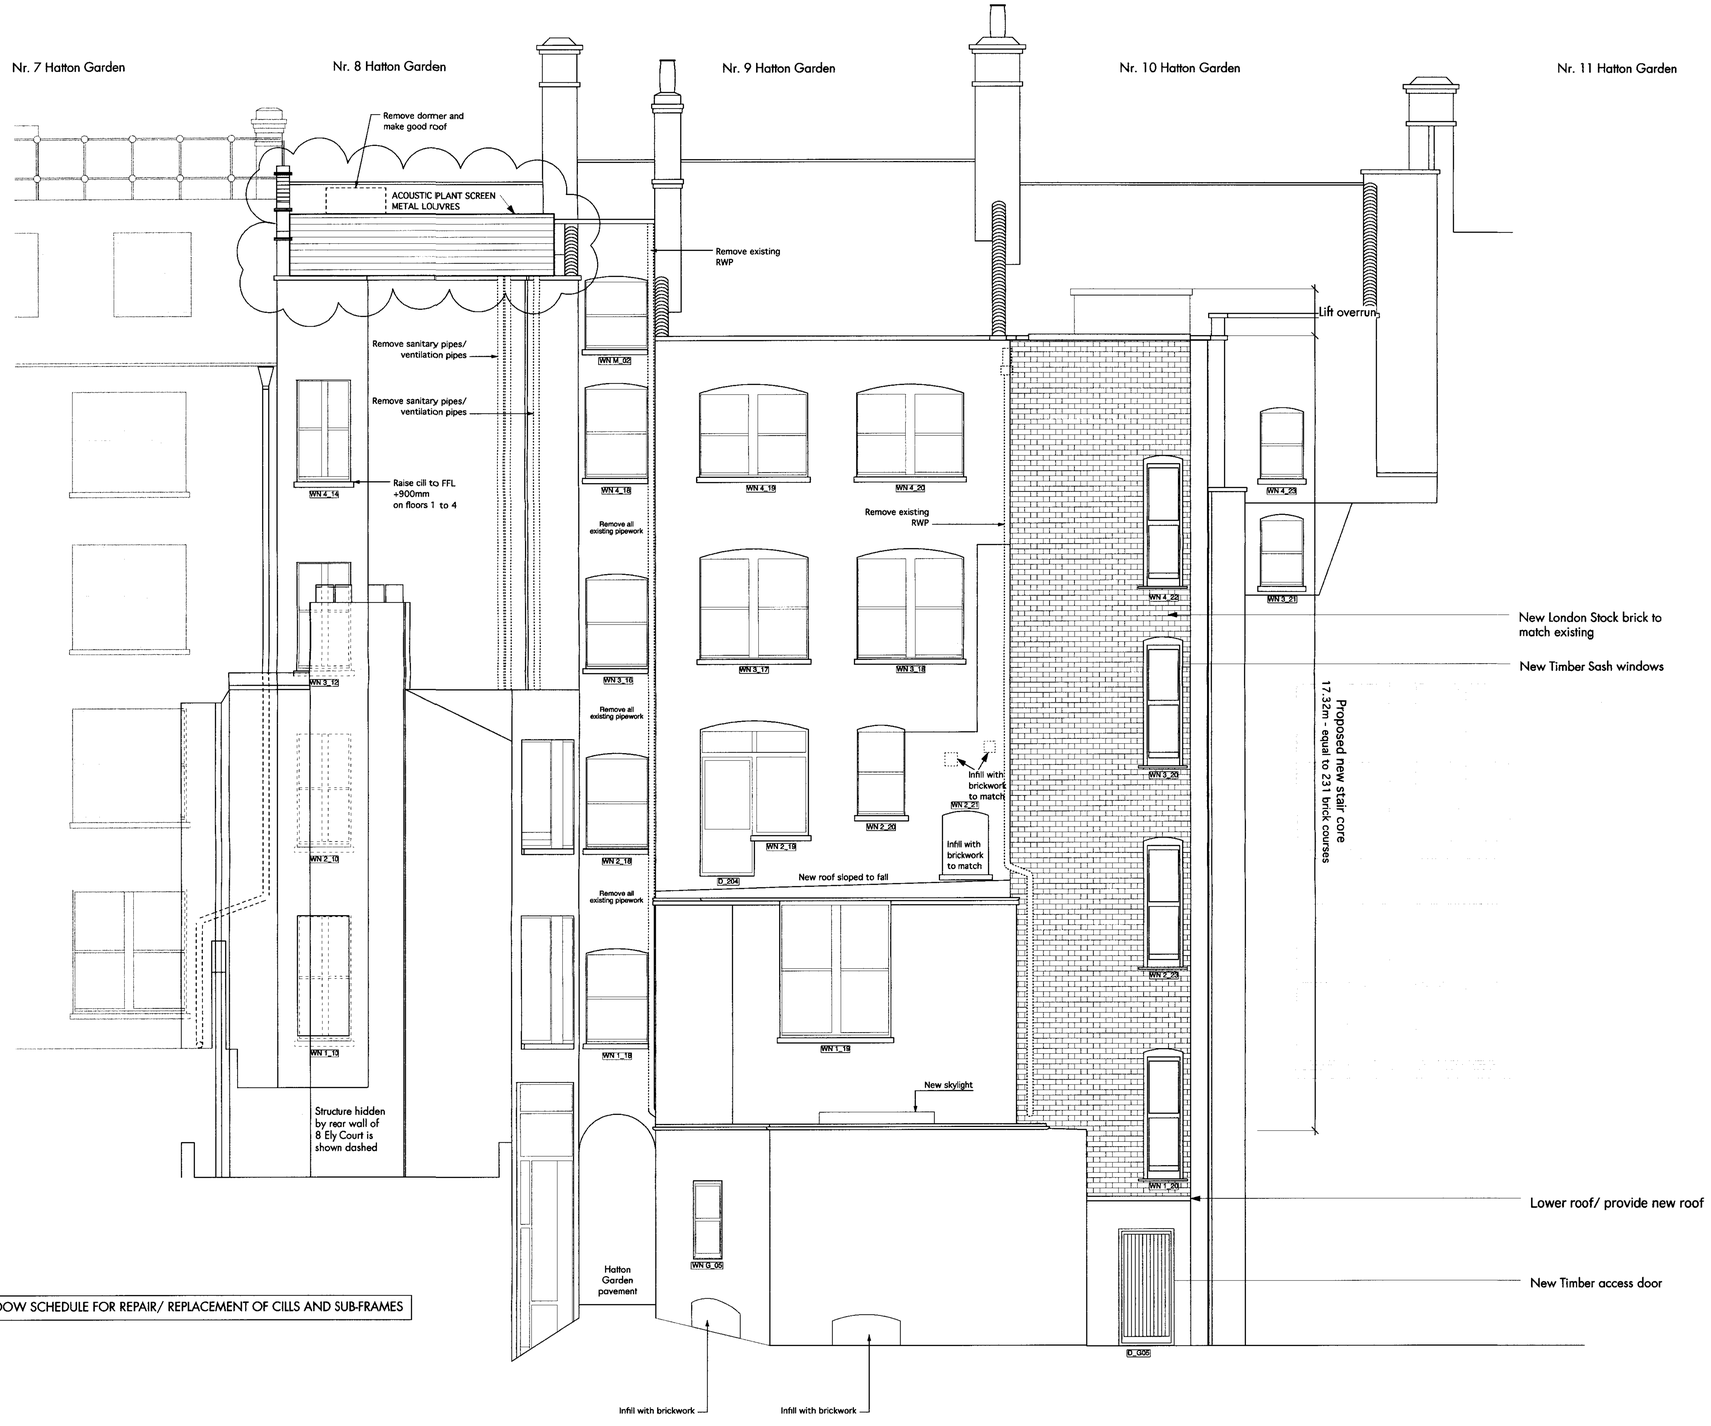

REFER WINDOW SCHEDULE FOR REPAIR/ REPLACEMENT OF CILLS AND SUB-FRAMES

DO NOT SCALE FROM THIS DRAWING
ALL DIMENSIONS ARE TO BE CHECKED ON SITE
THIS DRAWING IS TO BE READ IN CONJUNCTION WITH ALL CONSULTANT'S INFORMATION
ARCHER ARCHITECTS RETAIN THE COPYRIGHT OF ALL INFORMATION WITHIN THIS DRAWING

Notes

BRICKWORK TO BE REBUILT

SCOPE OF WORKS
1. Replace windows with timber windows to match existing
2. Remove all redundant cables, alarms, pipes etc.
3. Replace damaged spalled brick
4. Replace damaged spalled steelwork
5. Repoint as reqiured
6. Clean using water only
7. Renew flashing
8. Paint reveals in window openings

Rev	Description	Date

Drawing Status
PLANNING
Issued only for purpose indicated

ARCHER ARCHITECTS LLP

Studio 3.07 The Tea Building
Shoreditch High Street
London E1 6JJ

t: 020 7739 2424
f: 020 7739 1818
e: studio@archerarchitects.com
www.archerarchitects.com

RECEIVED
- 6 NOV 2007

Client: JEM (Hatton Garden) Ltd.

Job: 5014
Title: 8-10 Hatton Garden

Drawing Title
Proposed Rear Elevation

Scale	1 : 50 @ A1 1 :100 @ A3	Drawn by	AM
Date	28/11/2005	Checked by	RS
Drawing No.	5014_02_32	Rev.	P