LOCATION PLAN FOR 297 EUSTON ROAD NW1 3AQ.
SCALE 1:1250 ORDNANCE SURVEY BASED.
APPLICATION REF 2007/4973
DATE:- 6TH NOVEMBER 2007.

FOR THE ATTENTION OF JOE PURCELL.
LONDON BOROUGH OF CAMDEN.

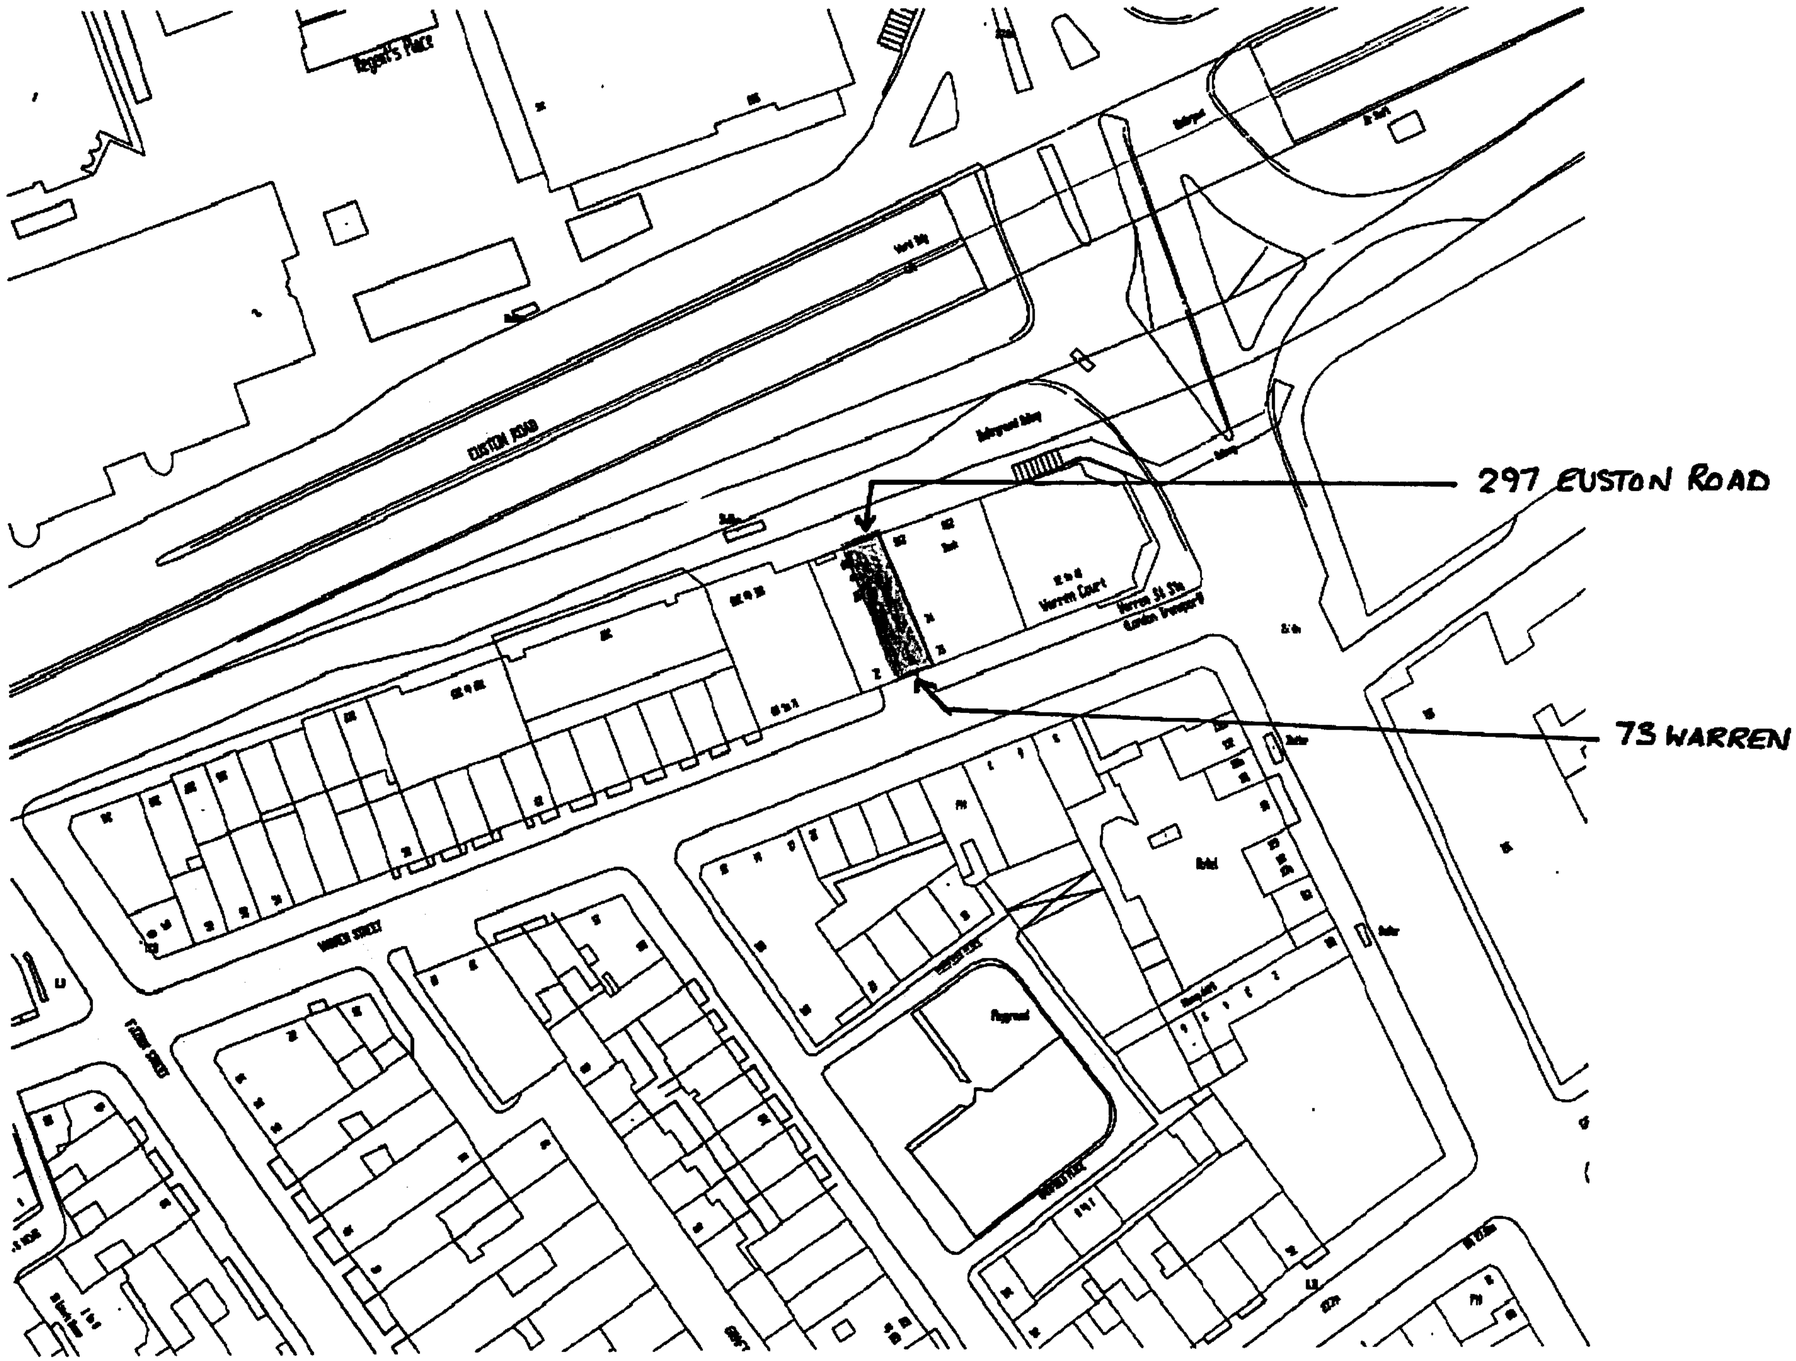


- 7 NOV 2007