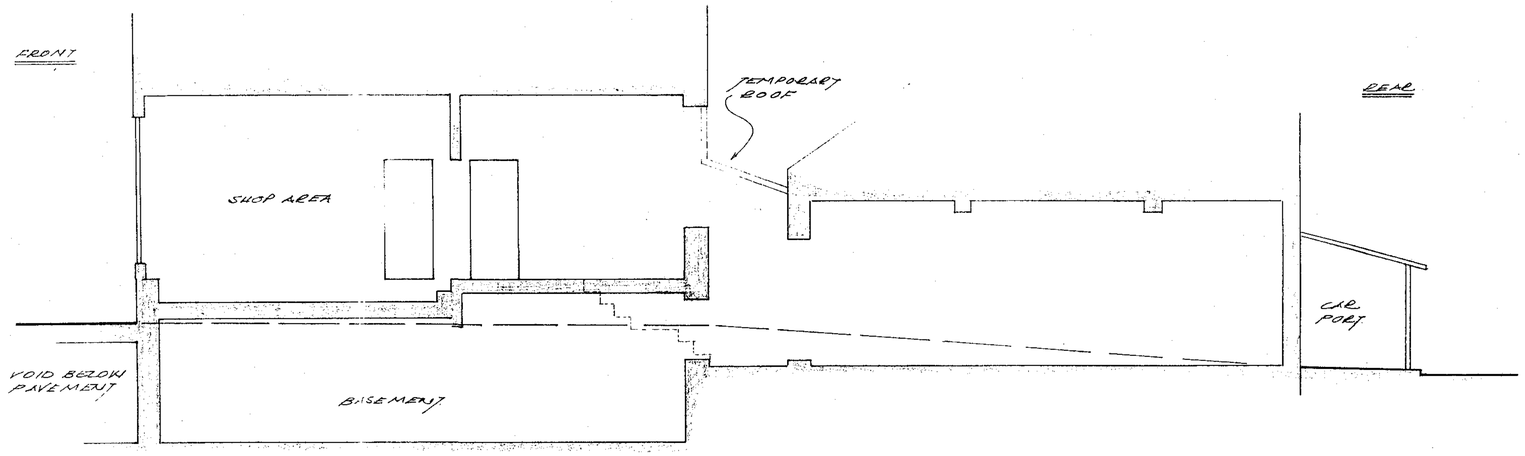

SECTION (EXISTING)

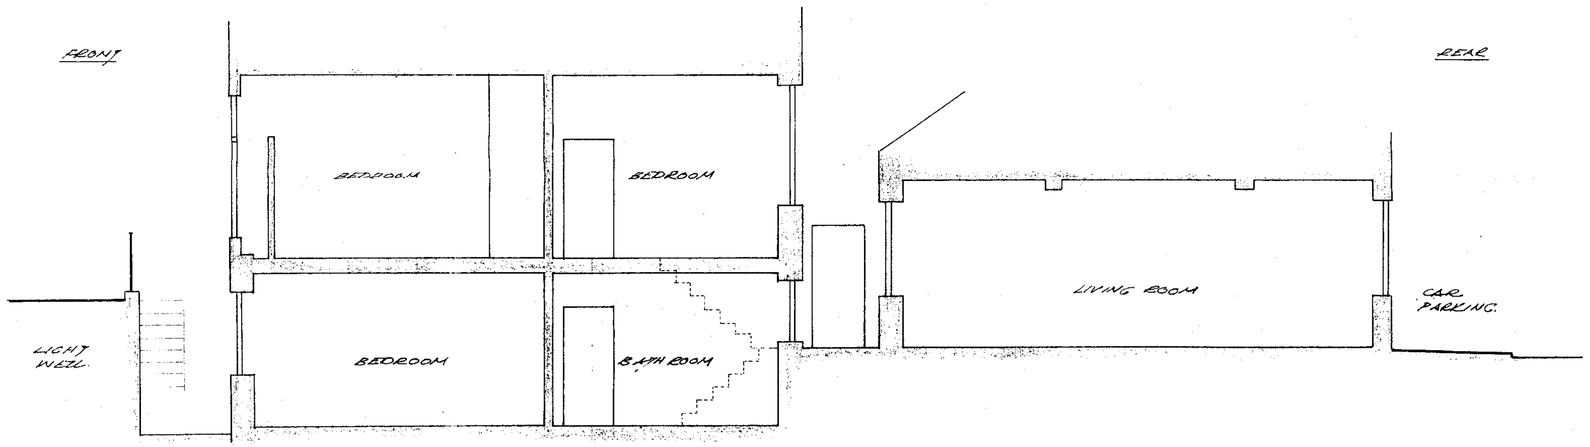

SECTION (PROPOSED)

1 All dimensions and levels to be checked on site and any discrepancies reported immediately
2 Written dimensions only apply. Scaled dimensions to be checked on site.
3 Only drawings marked 'Approved for site use' to be used during construction.
4 This drawing to be read in conjunction with:-

Issue	Date	Revision

Client VENUSKNOT LTD

Project 33 TAVISTOCK PLACE
LONDON WC1

Title SECTIONS

S&CD
STRUCTURAL & CIVIL DESIGN
Structural Engineers - Building Designers
Eagle House,
Cranleigh Close,
South Croydon,
CR2 9LH
Fax No. 0181 651 0770
Tel. No. 0181 651 6262

Date : 21 NOV 01
Scale : 1:50
Drn : S.M.A. Chk'd :
Drawing Number 2429-04

LONDON BOROUGH OF CAMDEN
ENVIRONMENT DEPT.
03 OCT 2007
RECEIVED

UDC CROYDON 7

1 All dimensions and levels to be checked on site and any discrepancies reported immediately.
2 Written dimensions only apply. Scaled dimensions to be checked on site.
3 Only drawings marked 'Approved for site use' to be used during construction.
4 This drawing to be read in conjunction with:-

FRONT ELEVATION

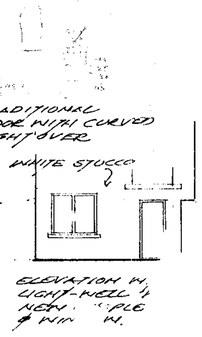

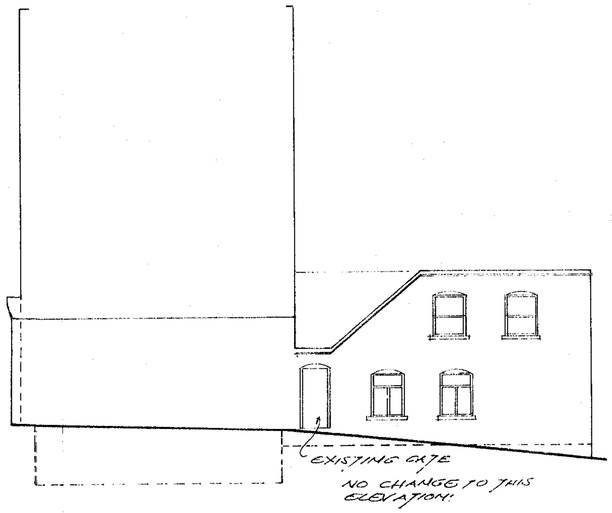

SIDE ELEVATION

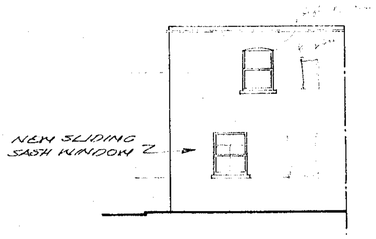

REAR ELEVATION

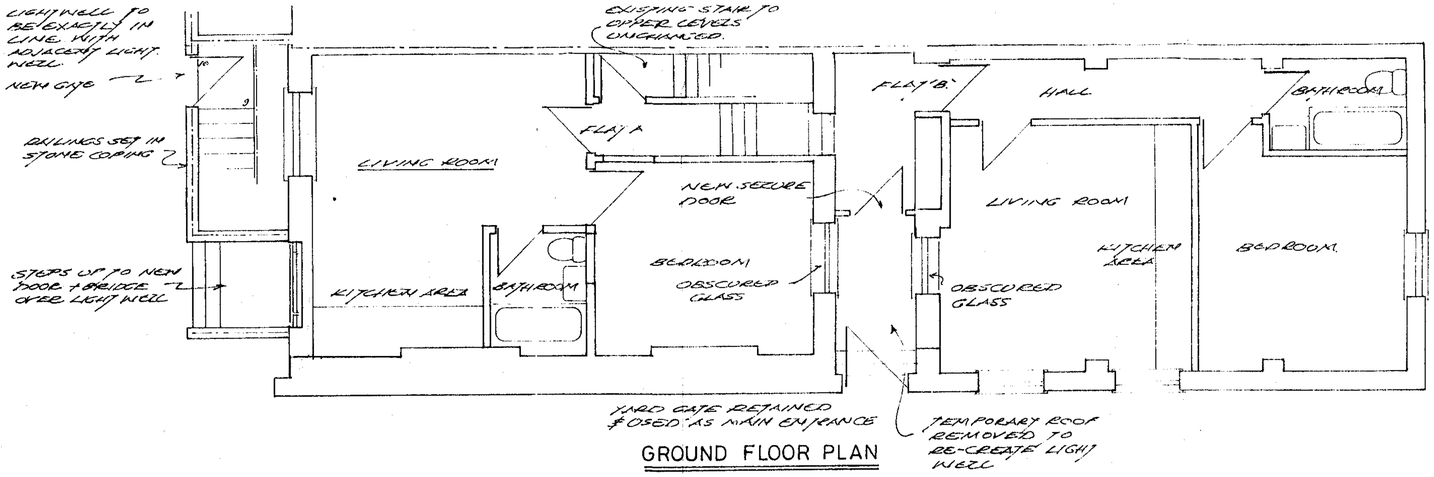

GROUND FLOOR PLAN

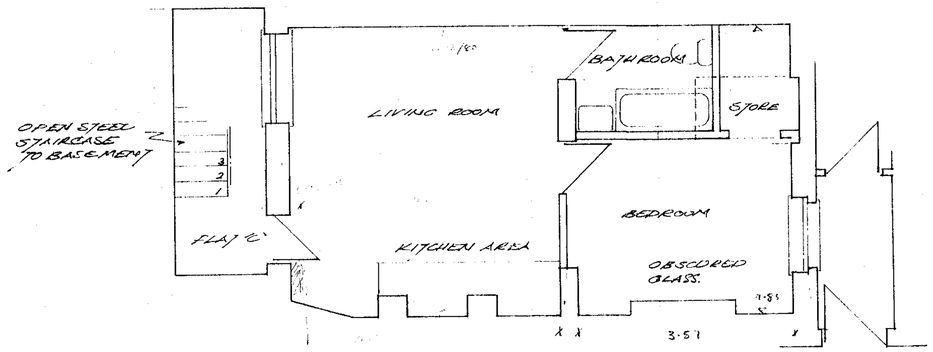

BASEMENT PLAN

Nº 33

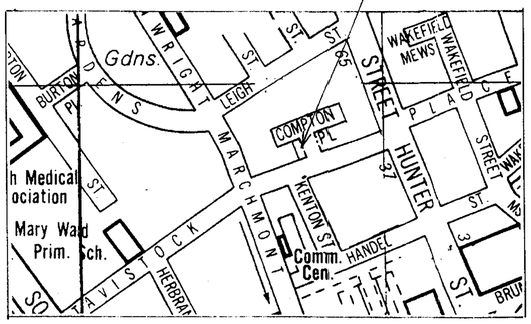

LOCATION PLAN

Issue	Date	Revision

Client VENUSKNOT LTD

Project 33 TAVISTOCK PLACE LONDON WC 1

Title PROPOSED GROUND & BASEMENT CONVERSION

S&CD
STRUCTURAL & CIVIL DESIGN
Structural Engineers - Building Designers
Eagle House,
Cranleigh Close,
South Croydon,
CR2 9LH
Fax No. 0181 651 0770
Tel. No. 0181 651 6262

Date : MAY 00
Scale : 1:100
Drn GWA. Chk'd :
Drawing Number 2080-02

LONDON BOROUGH OF CAMDEN ENVIRONMENT DEPT. 03 OCT

UDO CROYDON 7