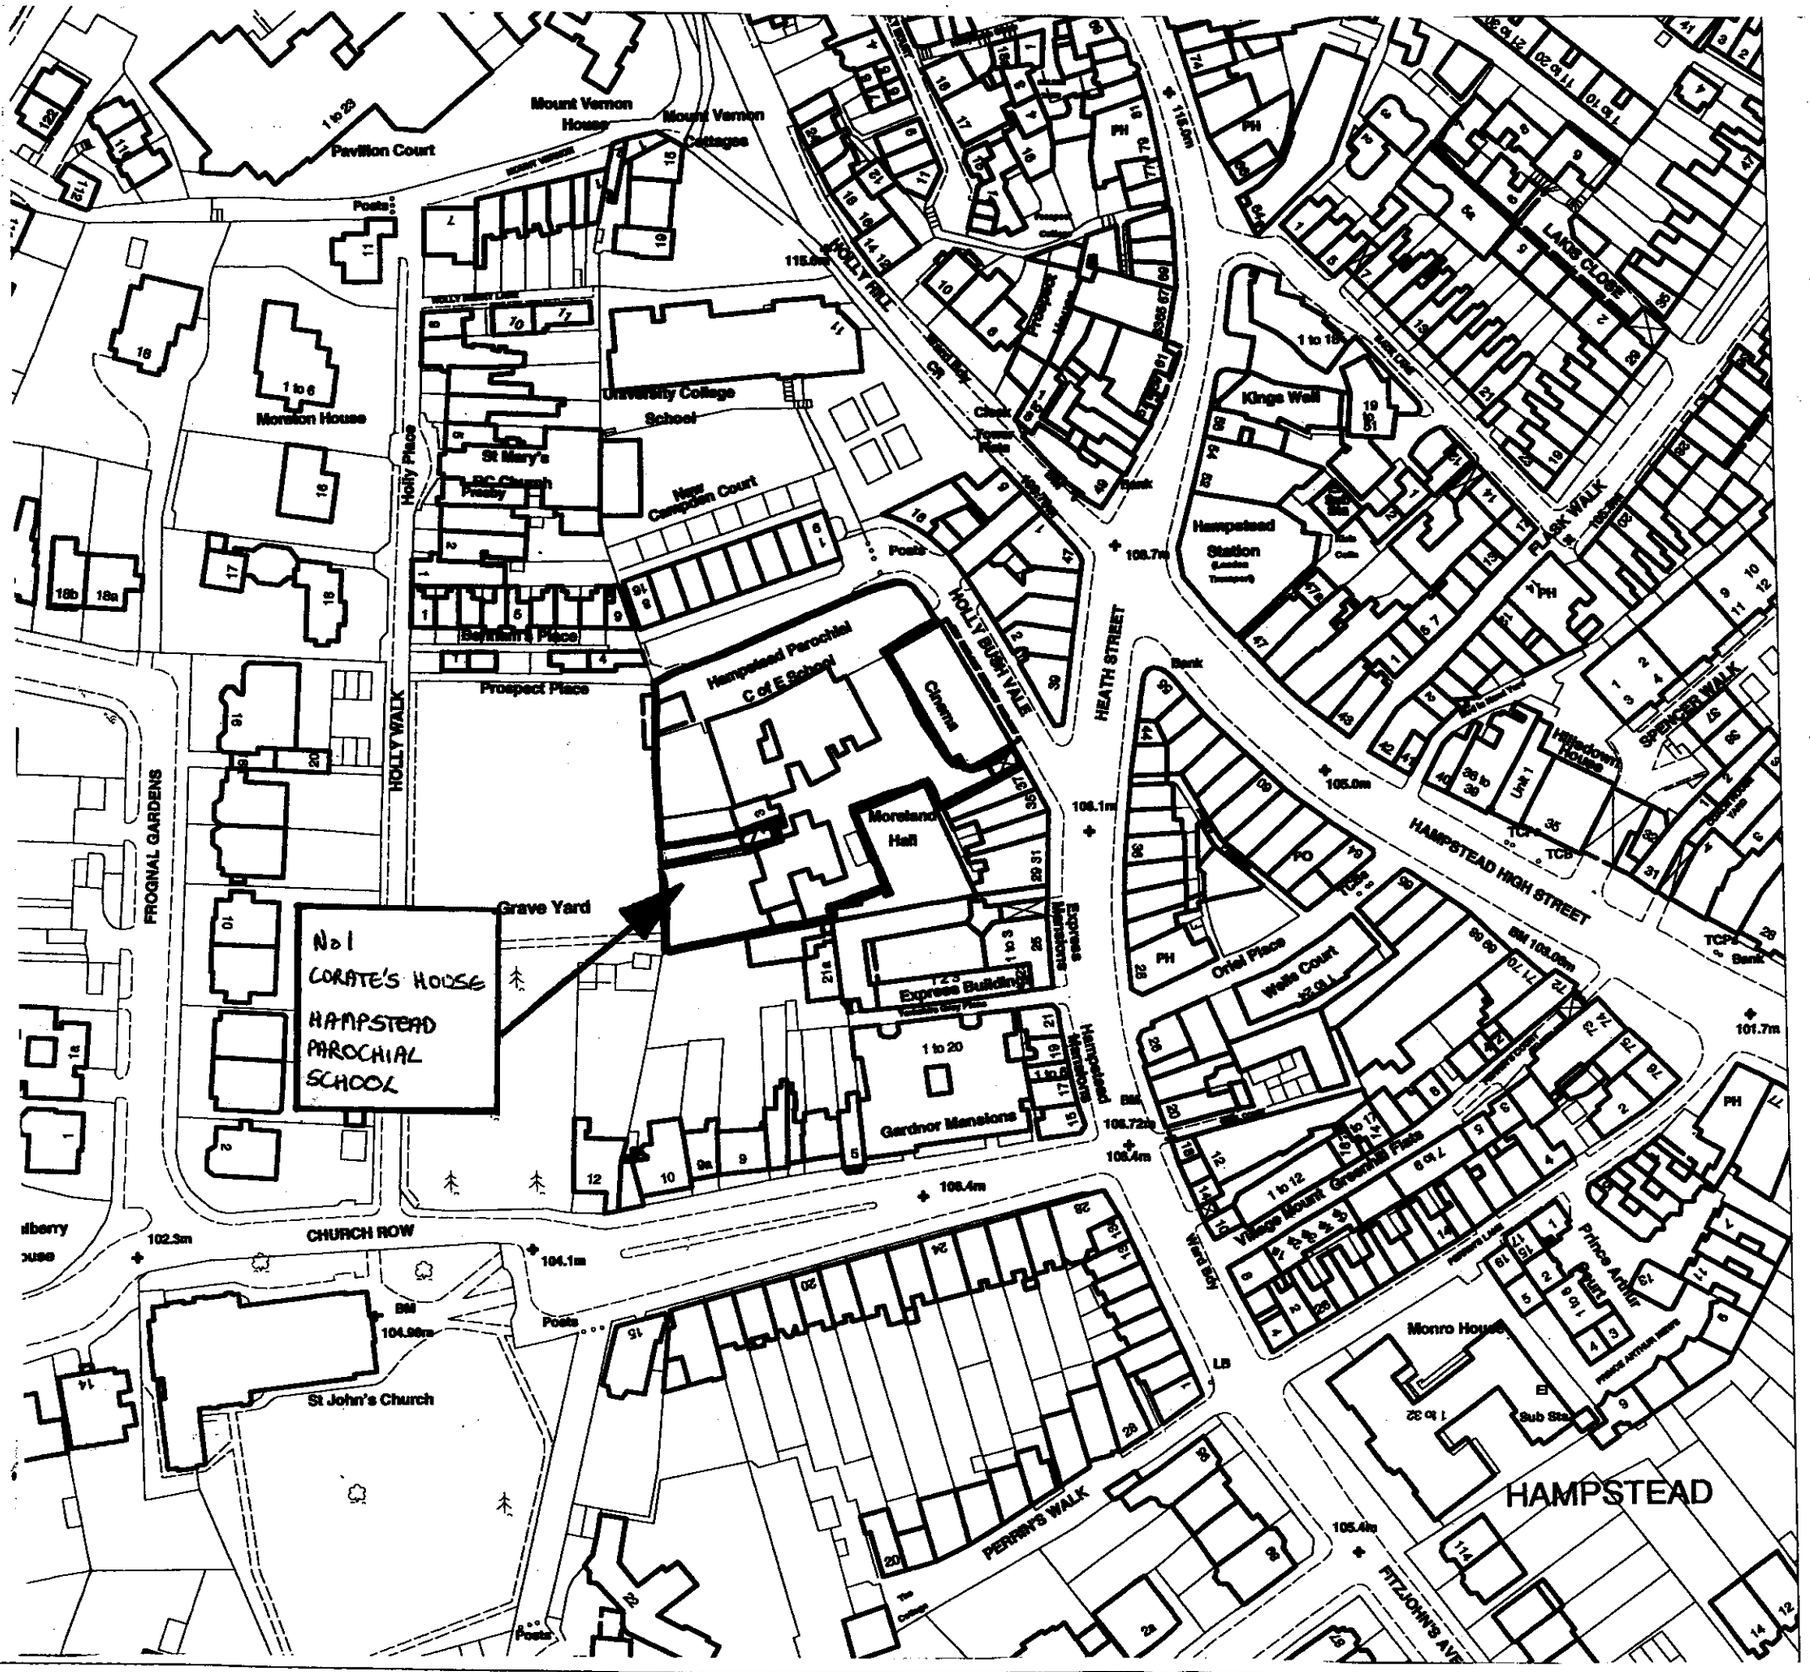

All dimensions to be verified on site by Main Contractor before the start of any shop drawings or work whatsoever either on their own behalf or that of sub-contractors.

Report any discrepancies to the Contract Administrator at once.

This drawing is to be read with all relevant Architect's and Engineer's drawings and other relevant information.

© Ingleton Wood - Jon Boon

Camden

Issue Ref:	Date:	Description:	Drawn:
A	17.07.06	Outline revised	LAR

- Architects
- Building Surveyors
- Quantity Surveyors
- Building Services Consultants

Ingleton Wood

www.ingletonwood.co.uk

230 Hutton Road Shenfield, Brentwood, Essex, CM15 8PA
T: 01277 219775 F: 01277 262862 E:brentwood@ingletonwood.co.uk

874 the crescent, colchester business park, colchester, essex, CO4 9YQ
T: 01206 224270 F: 01206 848715 E:colchester@ingletonwood.co.uk

434 The London Fruit & Wool Exchange, Brushfield St, E1 6EX
T: 020 7377 0301 F: 020 7377 0401 E:london@ingletonwood.co.uk

43 All Saints Green, Norwich, Norfolk, NR1 3LY
T: 01603 666647 F: 01603 620700 E:norwich@ingletonwood.co.uk

Project:
HAMPSTEAD PAROCHIAL SCHOOL
CURATE'S HOUSE - No 1
EXTENDED SCHOOLS

Drawing Title:
SITE/LOCATION PLAN

Client:
LONDON BOROUGH OF CAMDEN

Drawn:	Checked:	Date:	Scale:
LAR	TJP	12.10.07	1:1250 @ A3

Drawing No.: 82113/03

Issue:

Status:
- Preliminary drawing
- Design drawing
- Tender drawing
- Working drawing

CAD Ref:

DO NOT SCALE