PRIMA DESIGN

VIA GUIDO ROSSA 18
50015 FIRENZE
ITALY

tel +39 055209050
fax +39 0552094095

www.primadesign.it

APARTMENT 4 No.3
CAMBRIDGE GATE
REGENT'S PARK
LONDON NW1
THIRD FLOOR

ARCHITECT:
JAMES CAVAGNARI

COLLABORATORS
ARCHITECT:
LORENZO SERAFINI
RAFFAELLA VINCENZI

CURRENT STATE

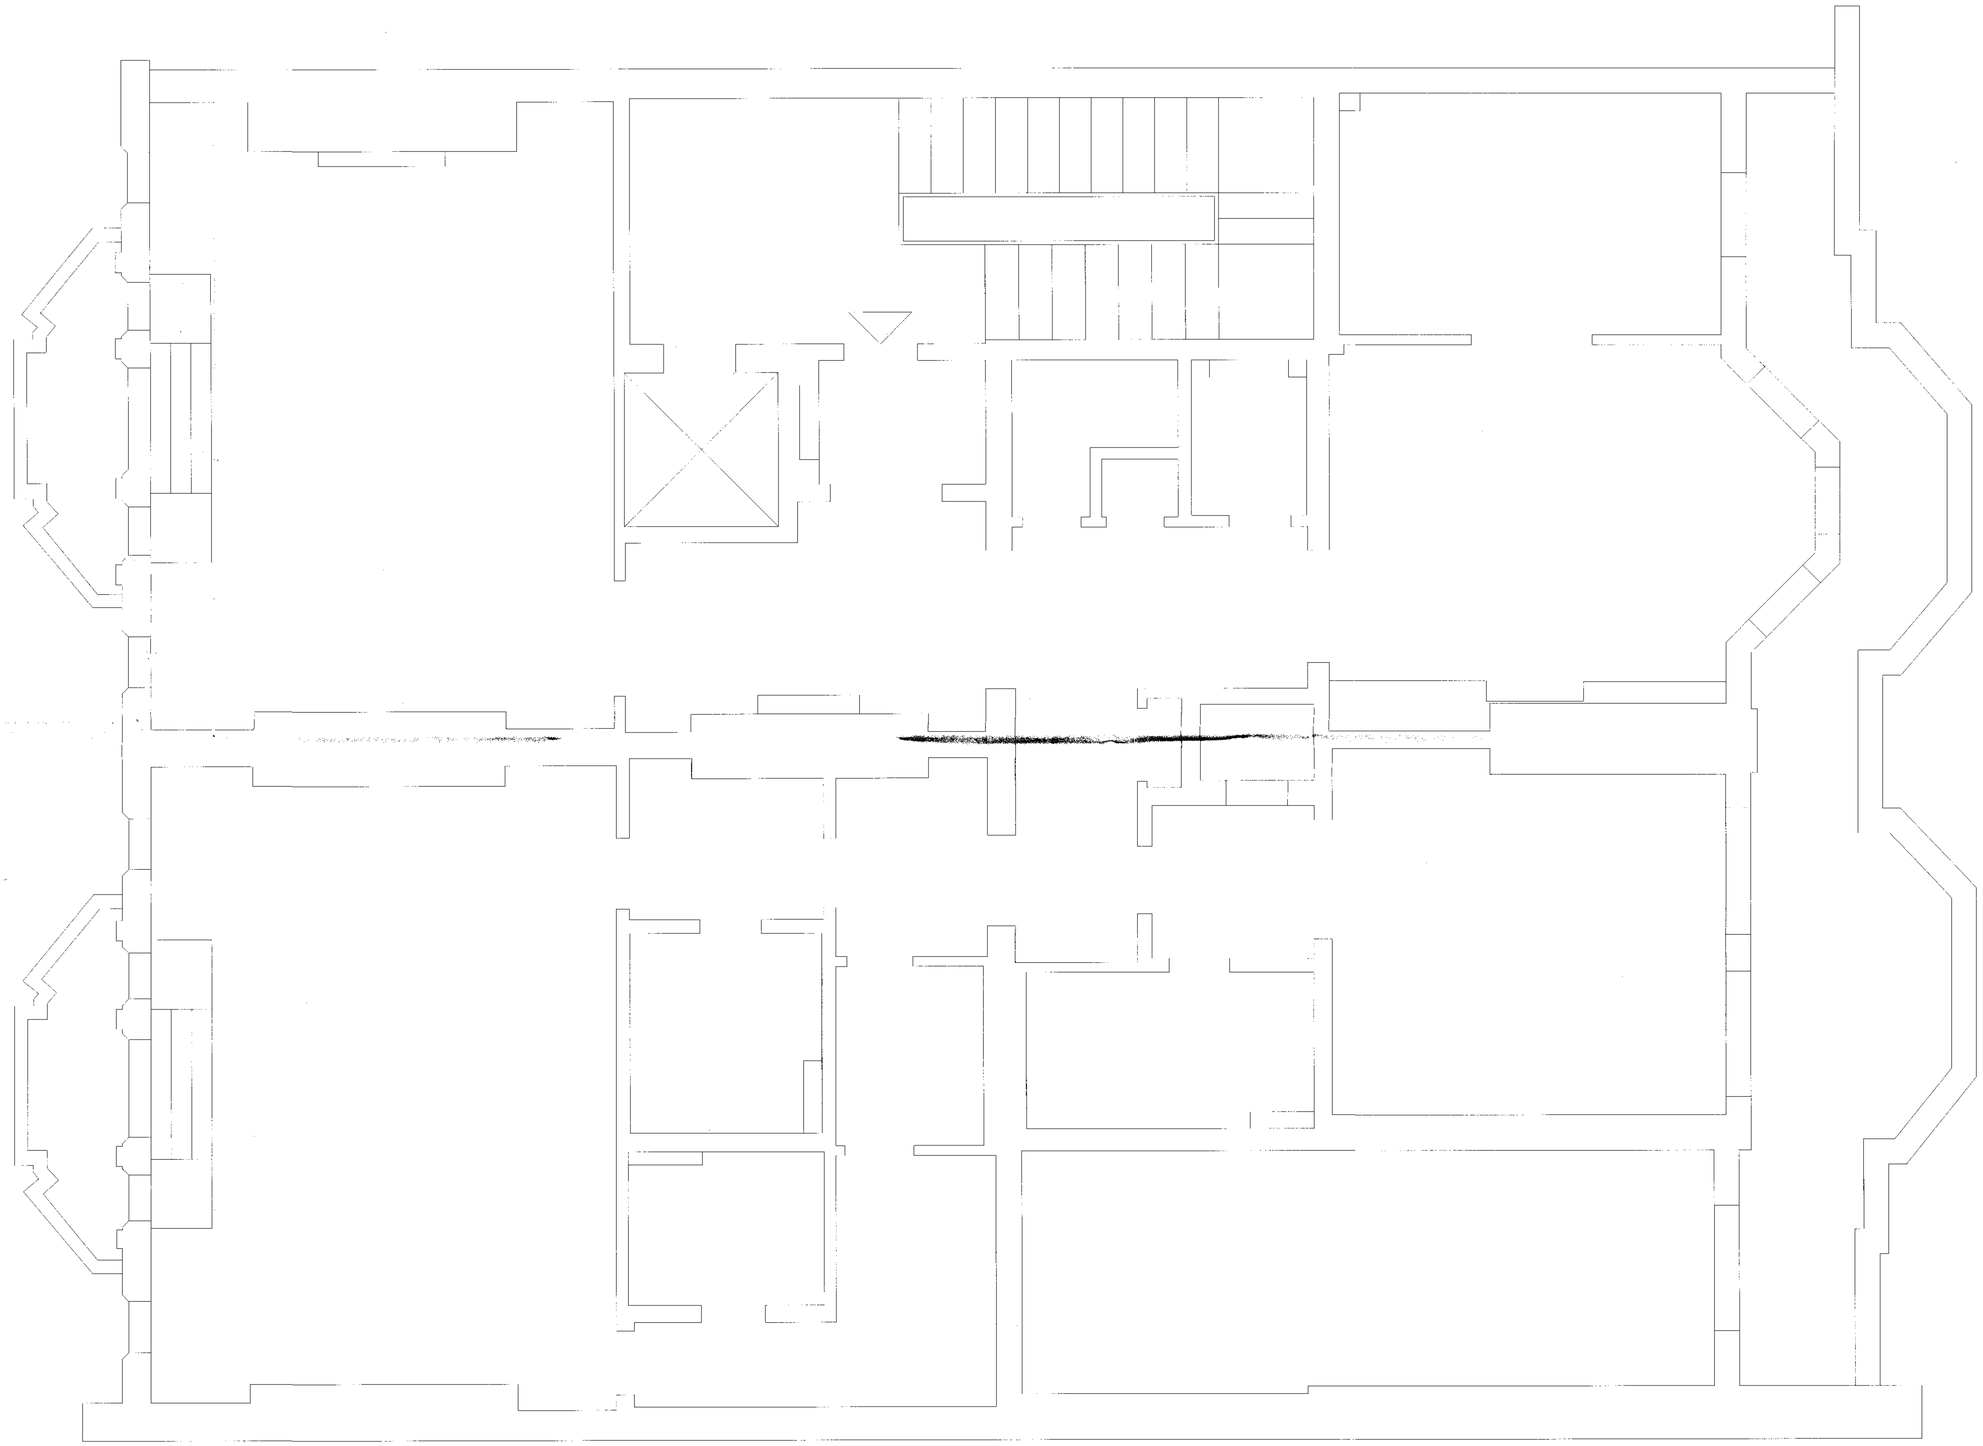

DRAWING TITLE:

SCALE ~~1:100~~ 1:50

ISSUED DATE: 13.07.07

APPROVED :

DRAWING NUMBER
TB.13\2