DO NOT SCALE – IF IN DOUBT, ASK

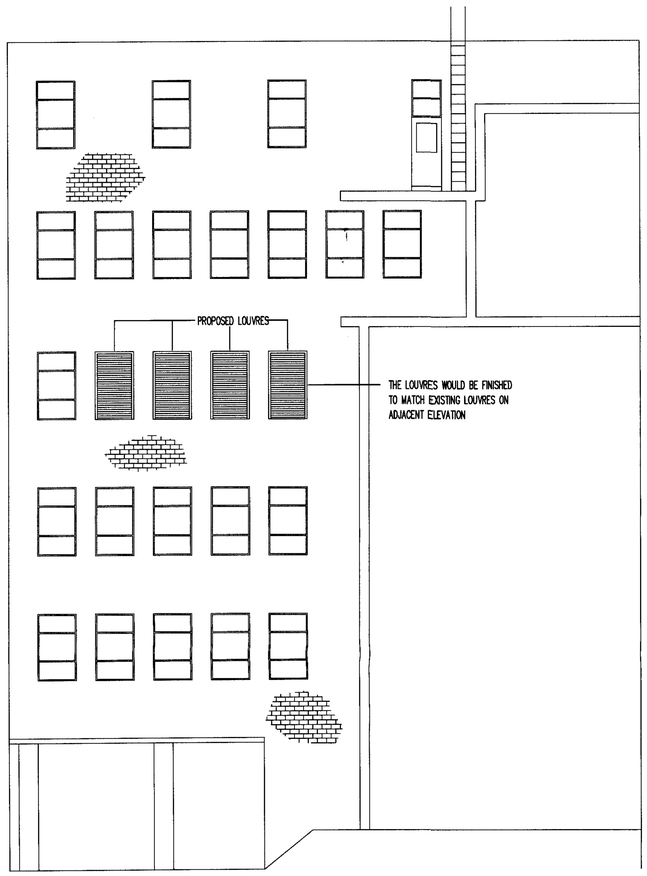

PROPOSED N.E ELEVATION

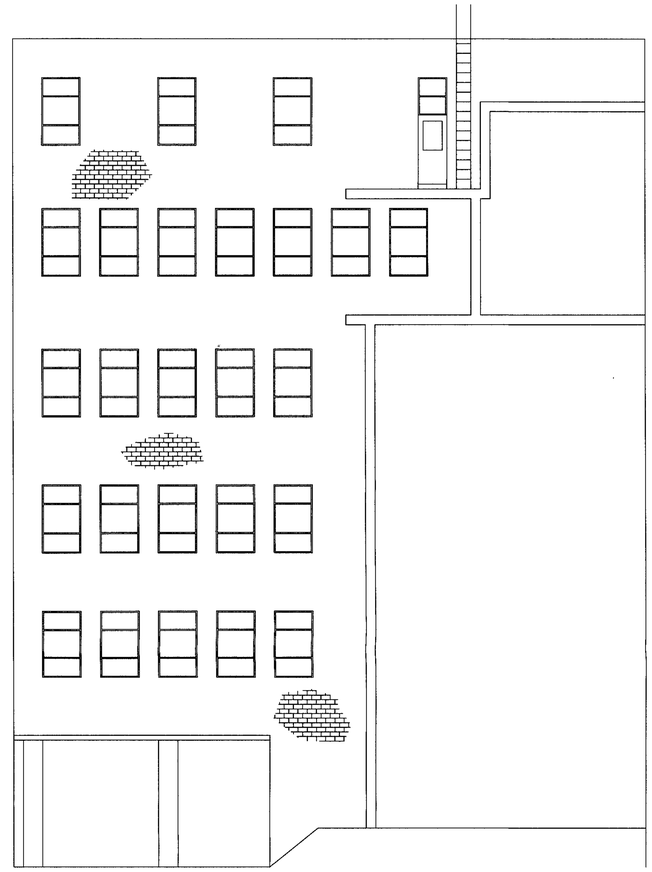

EXISTING N.E ELEVATION

0 1 2 3 4 5 6 7 8 9 10

SCALE IN METRES @ 1:100 A1 ORIGINAL

Note:

CONTROLLED

REV.	DATE	DRN.	MODIFICATION	CHECKED
A	28.11.06	JD	Louvre added	GB

THIS DRAWING MUST NOT,WITHOUT THE CONSENT OF WEATHERITE BUILDING SERVICES LTD., BE SHOWN TO ANY PERSON NOT EMPLOYED BY THE RECIPIENT, OR BE COPIED OR USED FOR THE PURPOSE OF MANUFACTURING ANY ARTICLE SHOWN IN THIS DRAWING. THIS DRAWING, TOGETHER WITH ANY COPIES MADE BY THE RECIPIENT SHALL BE RETURNED TO WEATHERITE BUILDING SERVICES LTD. ON DEMAND. THE COPYRIGHT IN THIS DRAWING SHALL BE AND REMAIN THE SOLE PROPERTY OF WEATHERITE BUILDING SERVICES LTD.

Weatherite
Building Services Ltd

Southern Office
The Old Brewhouse
Brewhouse Hill
Wheathampstead
Herts
AL4 8AN
TEL 01582 831616
FAX 01582 831717

CLIENT
BRITISH TELECOM P.L.C

TITLE
Proposed Planning Layout for 3rd Floor
Maida Vale Telephone Exchange, London, W9 1QD

DATE 14/11/06			DRNG No.
CONTRACT No. E.8873			WBSS 1321 A
DRAWN JR	CHECKED GB		
SCALE 1 : 100 @ A1 original			

DO NOT SCALE – IF IN DOUBT, ASK

0 1 2 3 4 5 6 7 8 9 10

SCALE IN METRES @ 1:50 A1 ORIGINAL

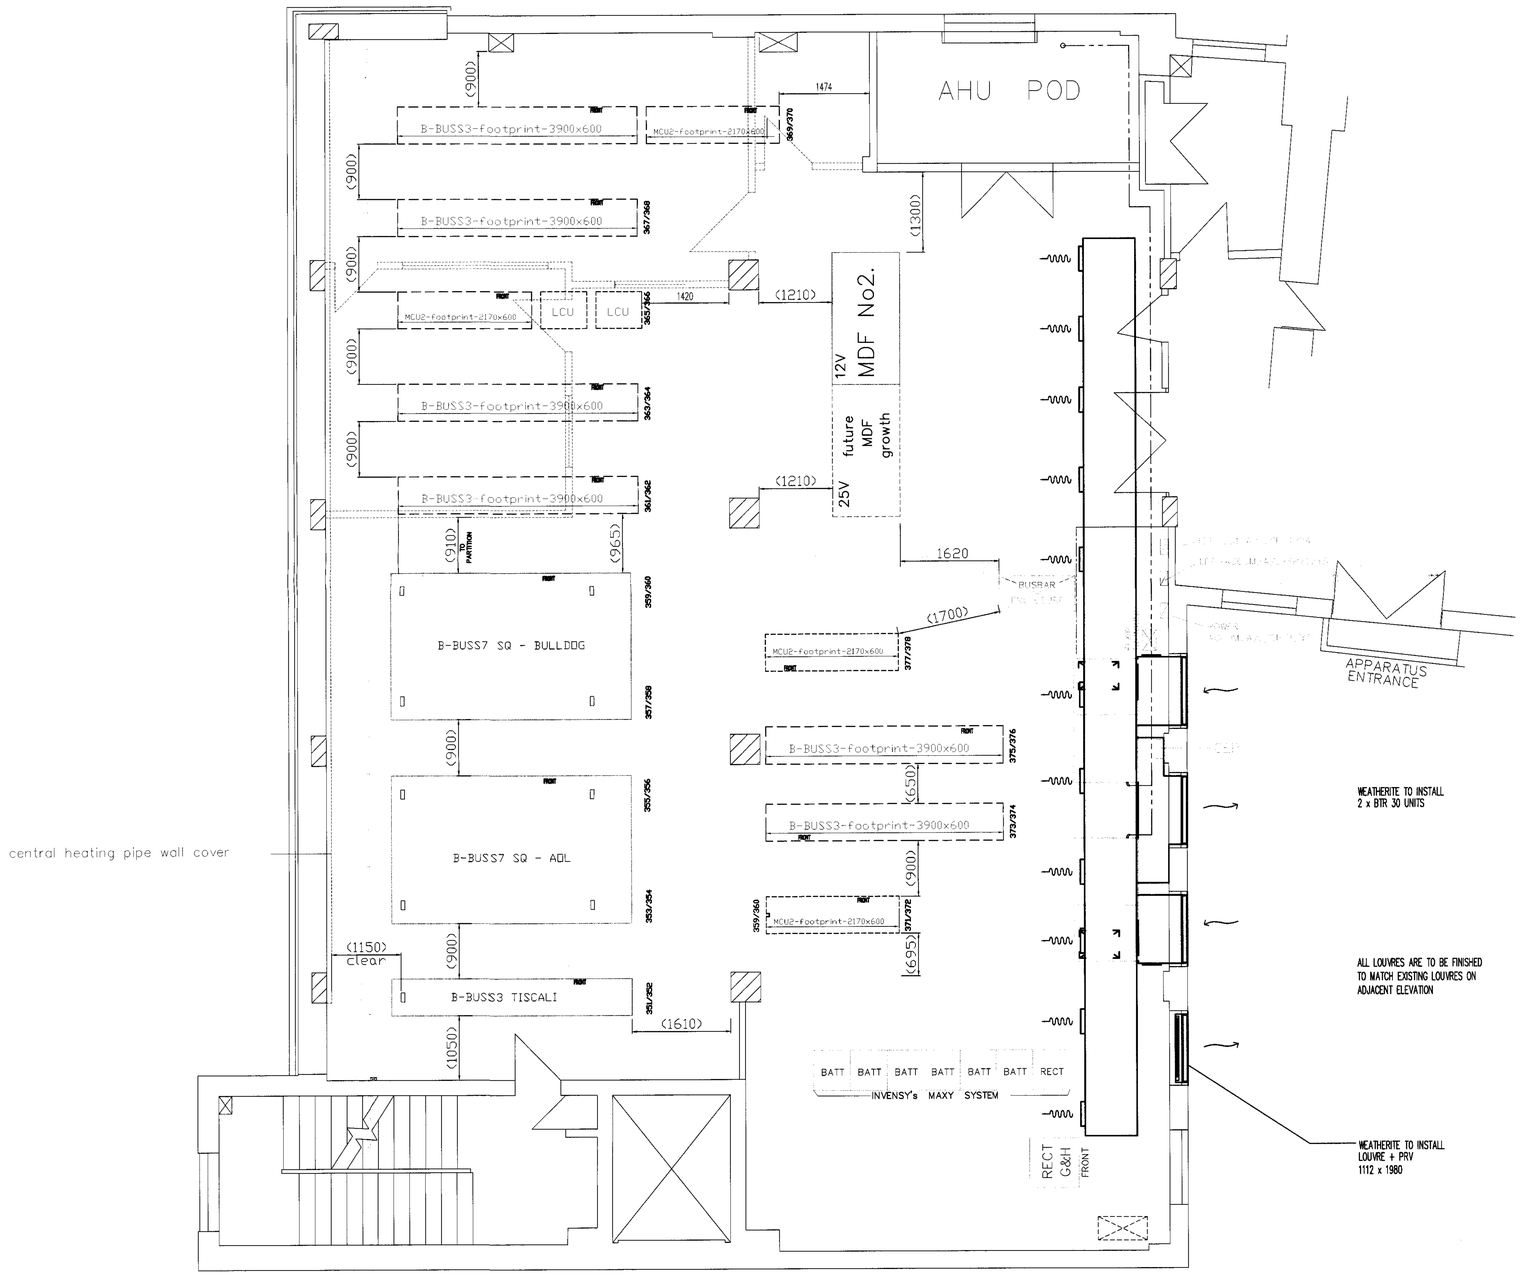

PLAN

Note:
AT TIME OF SURVEY/DRAWING DUCT ROUTES SHOWN WERE CLEAR OF OBSTRUCTIONS

CONTROLLED

REV.	DATE	DRN.	MODIFICATION	CHECKED

THIS DRAWING MUST NOT,WITHOUT THE CONSENT OF WEATHERITE BUILDING SERVICES LTD., BE SHOWN TO ANY PERSON NOT EMPLOYED BY THE RECIPIENT, OR BE COPIED OR USED FOR THE PURPOSE OF MANUFACTURING ANY ARTICLE SHOWN IN THIS DRAWING. THIS DRAWING, TOGETHER WITH ANY COPIES MADE BY THE RECIPIENT SHALL BE RETURNED TO WEATHERITE BUILDING SERVICES LTD. ON DEMAND. THE COPYRIGHT IN THIS DRAWING SHALL BE AND REMAIN THE SOLE PROPERTY OF WEATHERITE BUILDING SERVICES LTD.

Weatherite Building Services Ltd

Southern Office
The Old Brewhouse
Brewhouse Hill
Wheathampstead
Herts
AL4 8AN

TEL 01582 831616
FAX 01582 831717

CLIENT
BRITISH TELECOM P.L.C

TITLE
Proposed Schematic Layout for Maida Vale 3rd Floor

DATE	27.11.06		DRNG No.
CONTRACT No.	E.8873		WBSS 1334
DRAWN	J.D	CHECKED G.B	
SCALE	1 : 50 @ A1 Original		