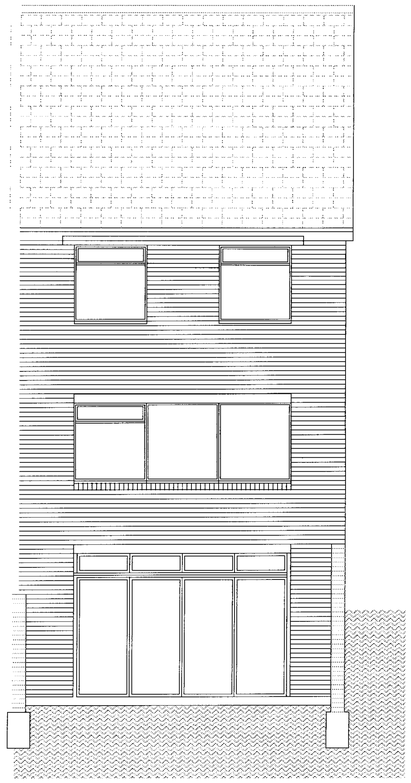

Rear [North West] Elevation

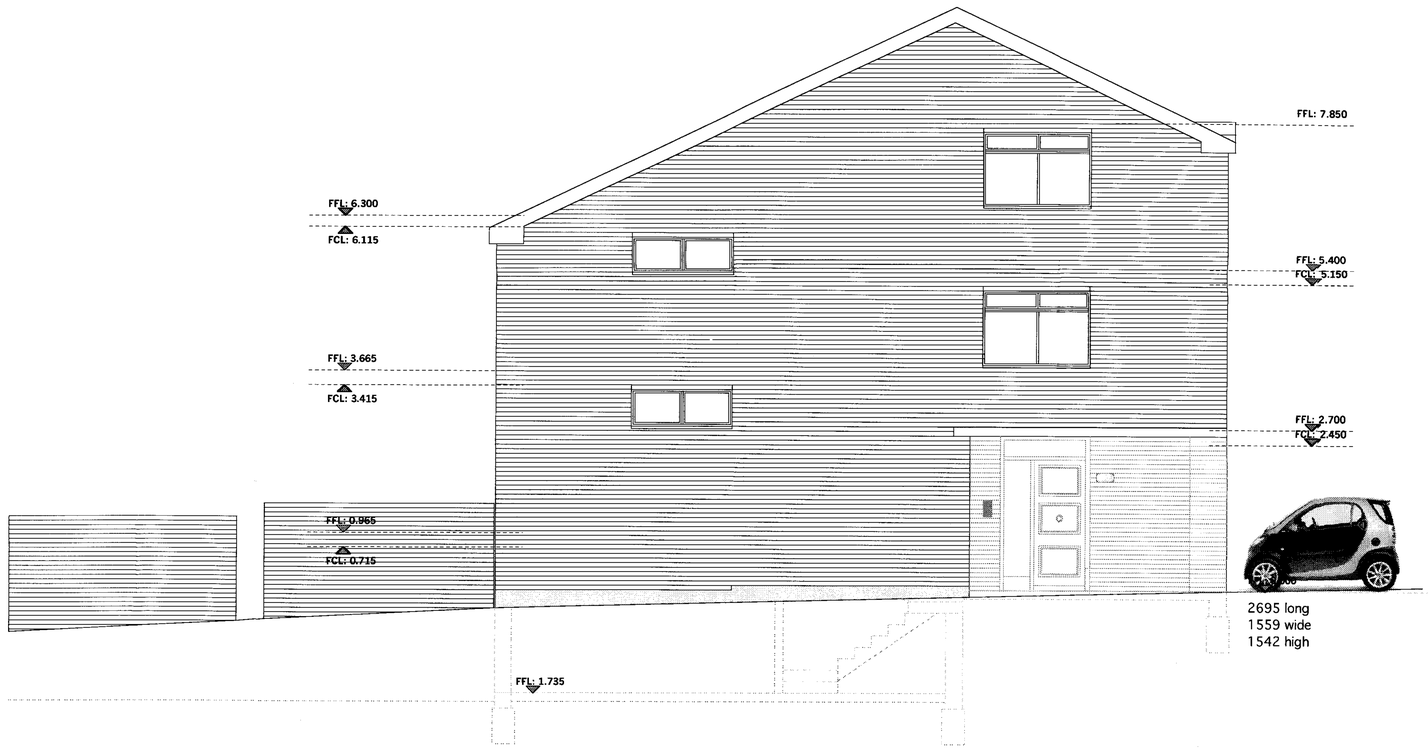

Side [South West] Elevation

Front [South East] Elevation

Approved by client□Date:

authorized signature and company stamp

REV□	DATE	DESCRIPTION

Issued for:

- ☐ PRELIMINARY
- ☐ RECORD
- ☐ INFORMATION
- ☐ COMMENTS
- ☐ APPROVAL
- ☐ SIGN AND RETURN
- ☐ ACKNOWLEDGE AND RECEIPT

Notes: © 51% studios (london) ltd

do not scale drawing
all dimensions to be verified on site discrepencies in dimensions or drawing to be reported to architect

1. All work to comply with local and national building codes.

2. This drawing to be read in conjunction with all relevant schedule of works sections related to works described here.

Drawing Name
Existing Survey
General Arrangement

1089 | | |
scale: 1:50

Project Title
59 Meadowbank
London NW3 3AY

Developer □Client
Noble and Green Ltd
66 Hornsey Lane
London N6 5LU

51%
www.51pct.com

51% studios ltd
6th floor cardan house 2 barrington road london sw4 2lwu
t 44 (0) 8456 129 999 f 44 (0) 8456 129 998

project no□ 1/100

project name
59 Meadowbank

date: 09/07
designed by: thomas
checked by:
approved by:

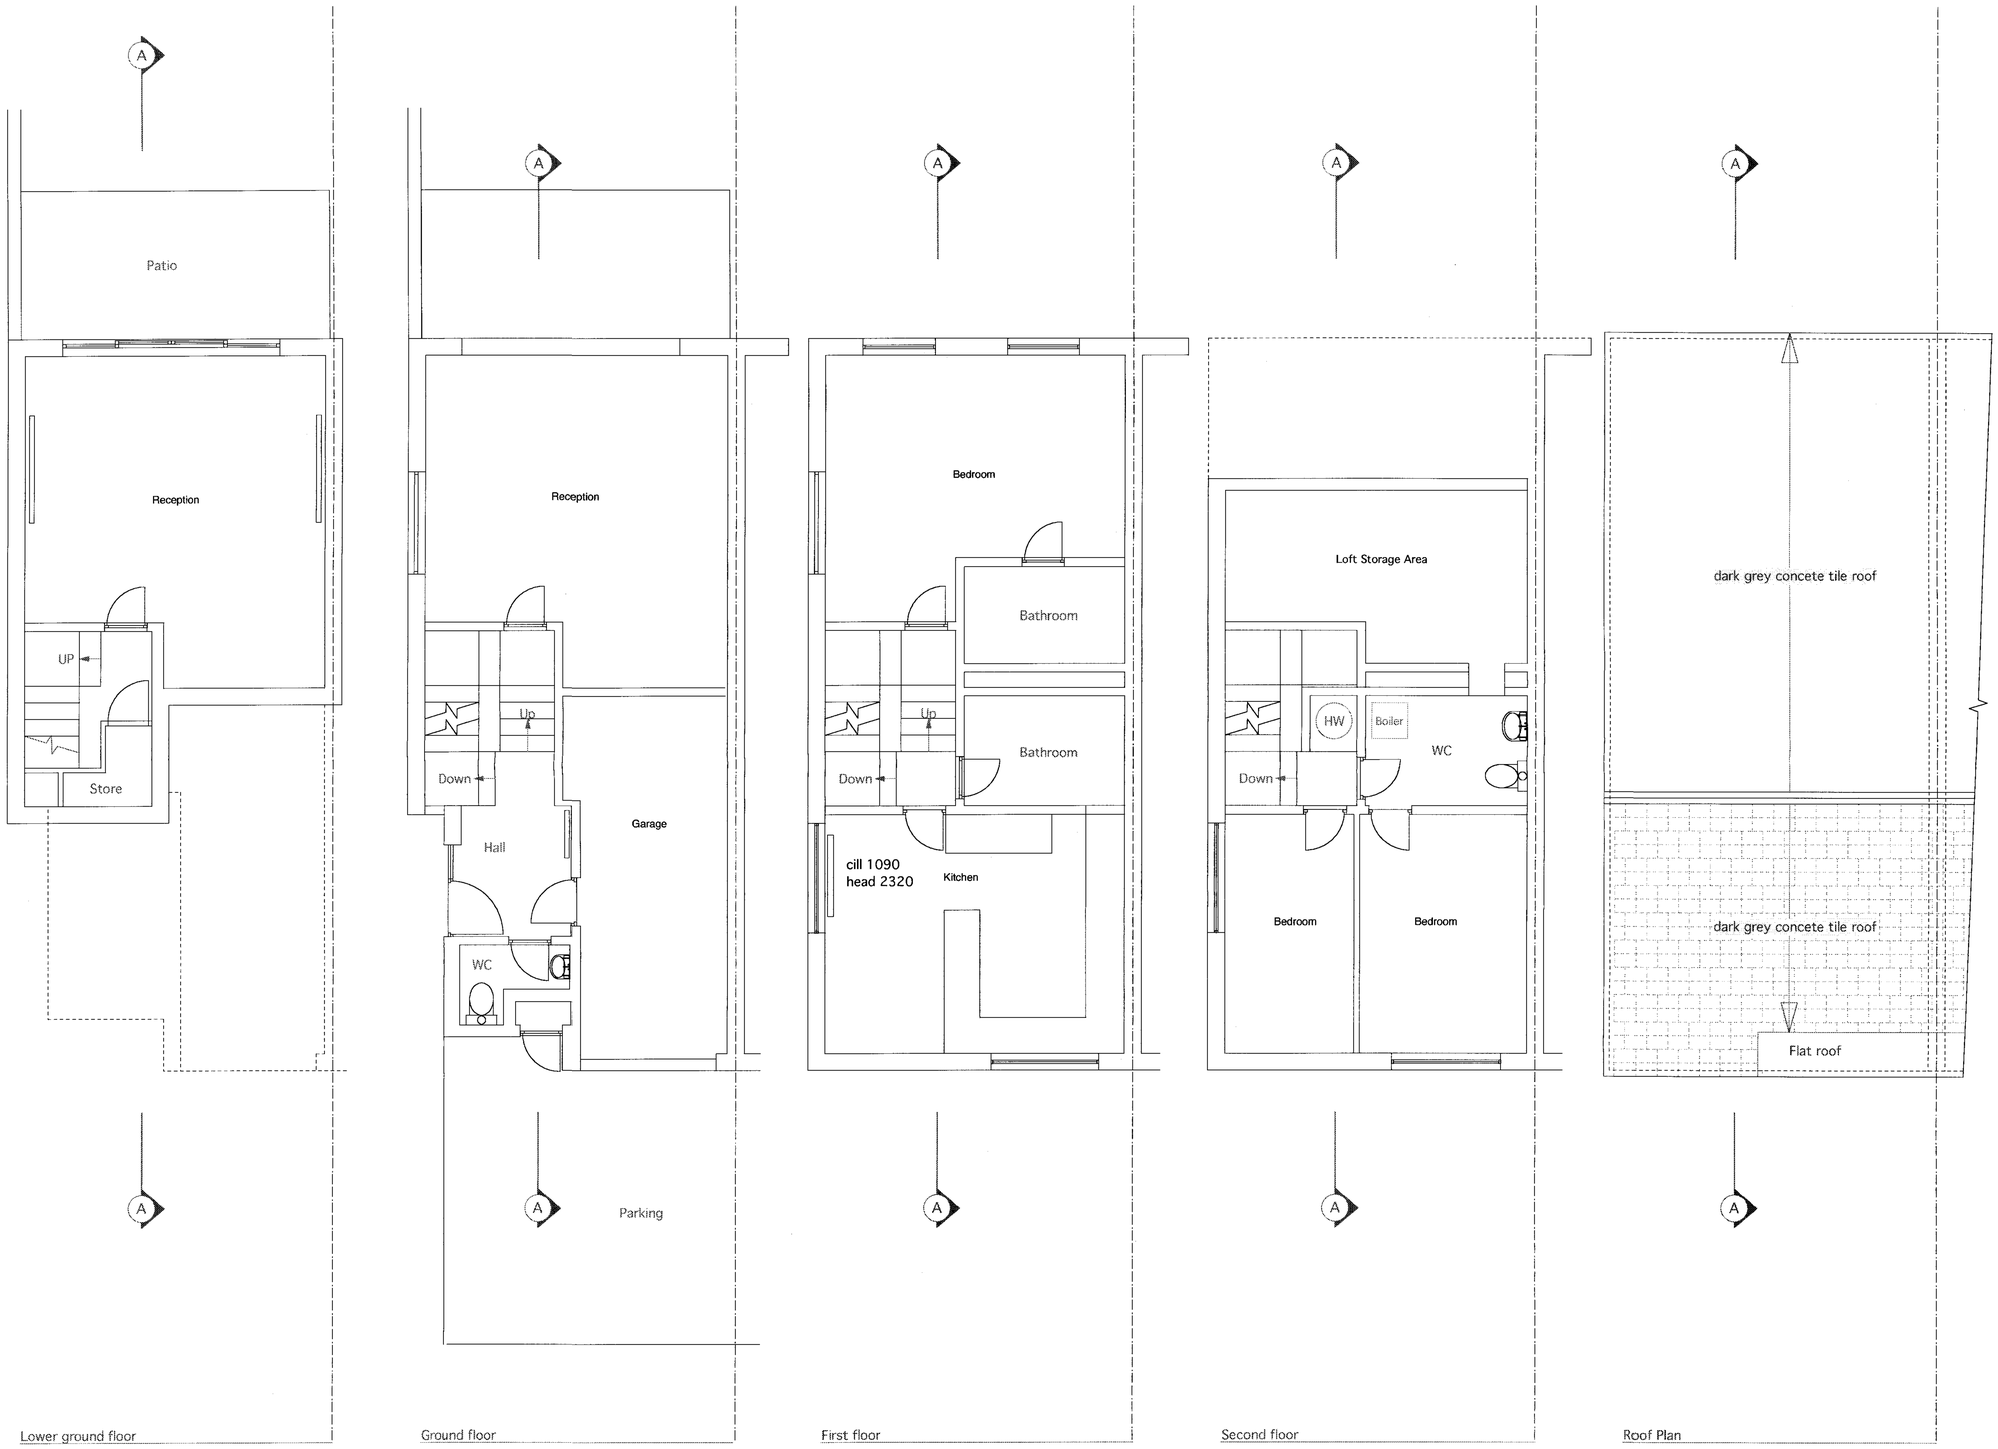

Approved by client Date:

authorized signature and company stamp

REV	DATE	DESCRIPTION

Issued for:

- PRELIMINARY
- RECORD
- INFORMATION
- COMMENTS
- APPROVAL
- SIGN AND RETURN
- ACKNOWLEDGE AND RECEIPT

Notes: © 51% studios (london) ltd

do not scale drawing
all dimensions to be verified on site discrepancies in dimensions or drawing to be reported to architect

1. All work to comply with local and national building codes.

2. This drawing to be read in conjunction with all relevant schedule of works sections related to works described here.

Drawing Name
Existing Survey
General Arrangement

project no 1089
scale 1:50

Project Title
59 Meadowbank
London NW3 3AY

Developer Client
Noble and Green Ltd
66 Hornsey Lane
London N6 5LU

51%
www.51pct.com

51% studios ltd
© 'Rose centre House 2 farringdon road london ec1m 3hn
t: 44 (0) 8456 123 993 | f: 44 (0) 8456 123 994

project no 1/101

project name
59 Meadowbank

date 09/07
designed by: thomcat
checked by:
approved by:

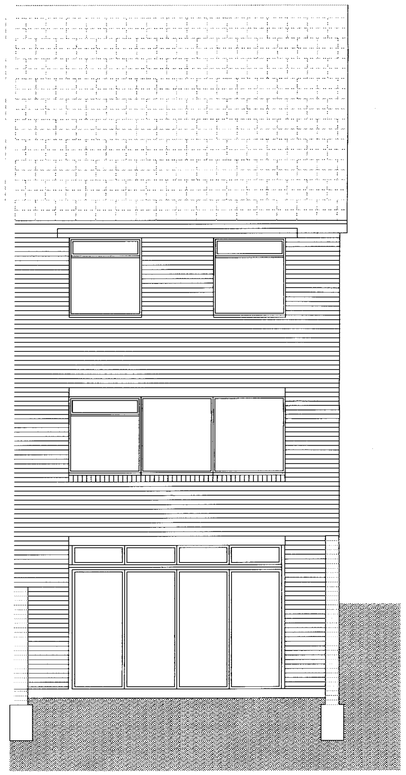

Rear [North West] Elevation

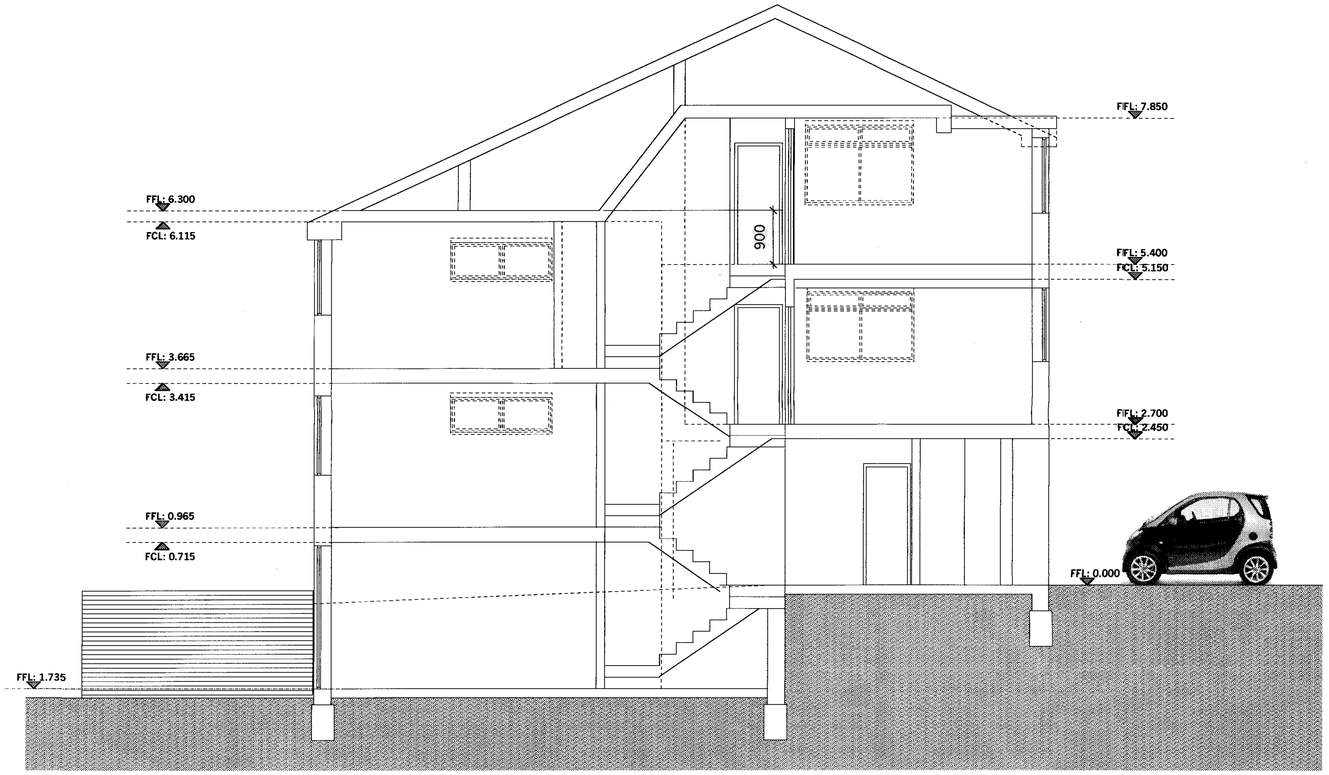

Existing Section A

Approved by client Date:

authorized signature and company stamp

REV	DATE	DESCRIPTION

issued for:

- ☐ PRELIMINARY
- ☐ RECORD
- ☐ INFORMATION
- ☐ COMMENTS
- ☐ APPROVAL
- ☐ SIGN AND RETURN
- ☐ ACKNOWLEDGE AND RECEIPT

Notes: © 51% studios (london) ltd

do not scale drawing
all dimensions to be verified on site discrepencies in dimensions or drawing to be reported to architect

1. All work to comply with local and national building codes.

2. This drawing to be read in conjunction with all relevant schedule of works sections related to works described here.

Drawing Name
Existing Survey
General Arrangement

1089 | SCAP | CAP | N

SCALE 1:50

Project Title
59 Meadowbank
London NW3 3AY

Developer Client
Noble and Green Ltd
66 Hornsey Lane
London N6 5LU

51%
www.51pct.com

51% studios ltd
57 fleet carbon house 2 farringdon road london ec1m 3hn
t 44 (0) 8456 123 791 : f 44 (0) 8456 123 798

project no. 1/102

project name
59 Meadowbank

date: 06/07 | designed by: thomas | checked by: | approved by: