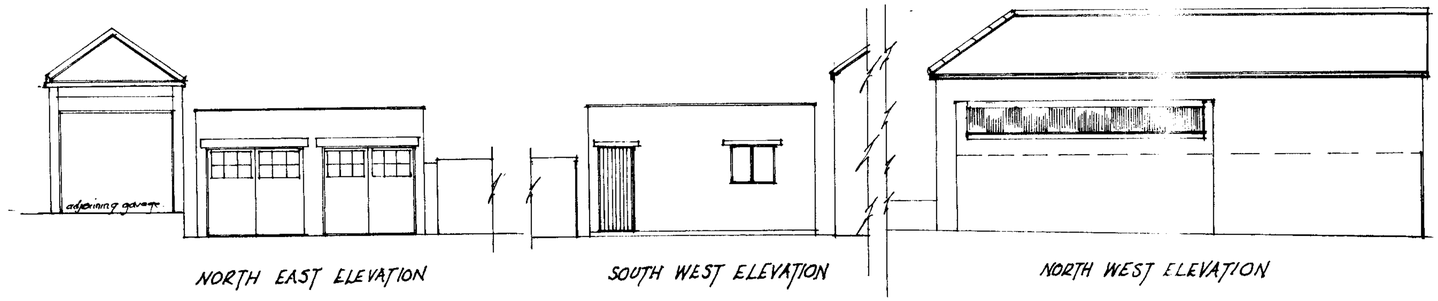

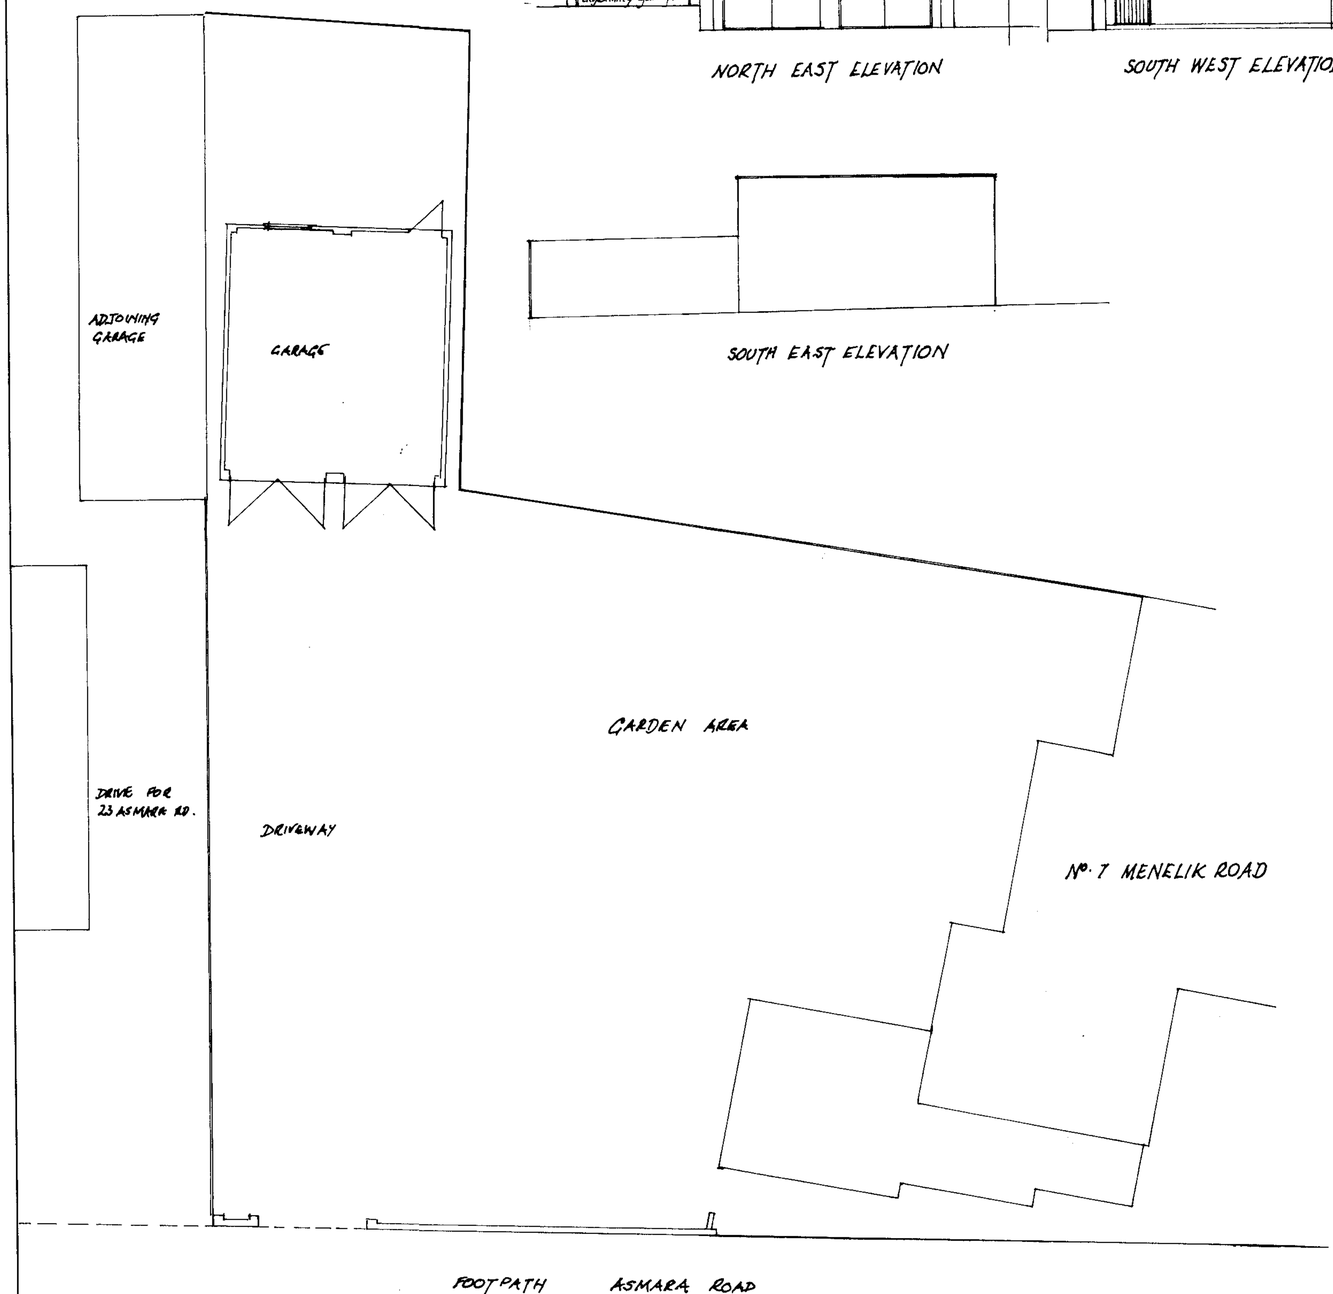

NOTES:
All dimensions must be checked on site and not scaled from this drawing.

A		
	Date	Revisions

© copyright

SHATTOCK ASSOCIATES
12 CASTLE STREET BRIDGWATER
SOMERSET TA6 3DB
CHARTERED SURVEYORS RICS

Client
MR & MRS. R. MACKINNON

Job Title
PROPOSED TWO BEDROOM HOUSE ON SITE OF EXISTING GARAGE OFF ASMARA ROAD REAR OF 7 MENELIK ROAD LONDON NW2 3RS

Drawing Title
PLAN AND ELEVATIONS OF GARAGE (EXISTING) TO BE DEMOLISHED

Scale
1:100

Date FEB 2006 | Drawn by JWS

Drg No. 20604/1 | Rev

A PRODUCT OF THE UNO RANGE - ARCHITECT CAT. No. 7312.

420×594mm A2