NORTH EAST ELEVATION

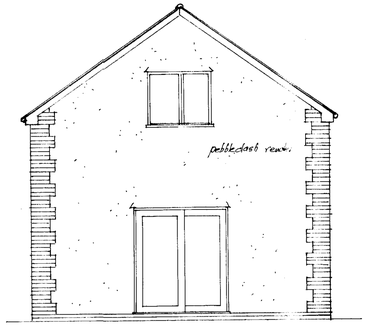

SOUTH WEST ELEVATION

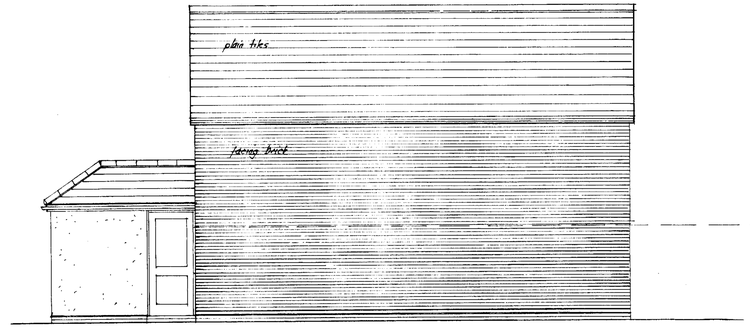

NORTH WEST ELEVATION

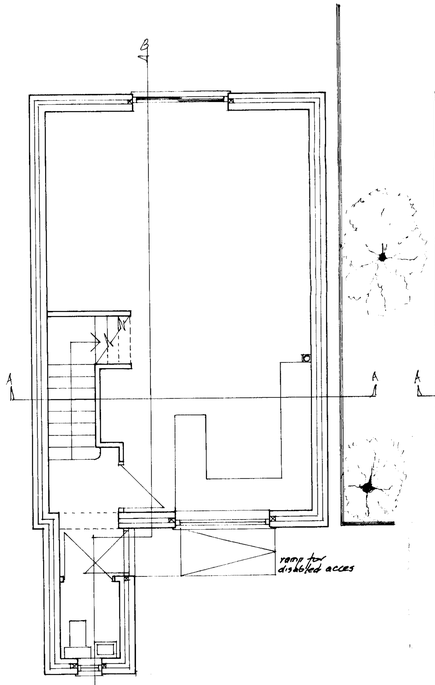

GROUND FLOOR PLAN

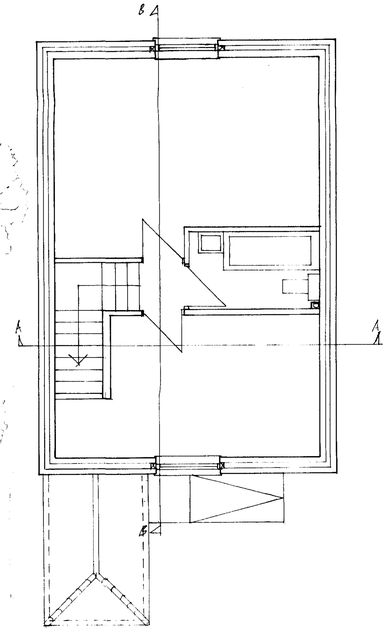

FIRST FLOOR PLAN

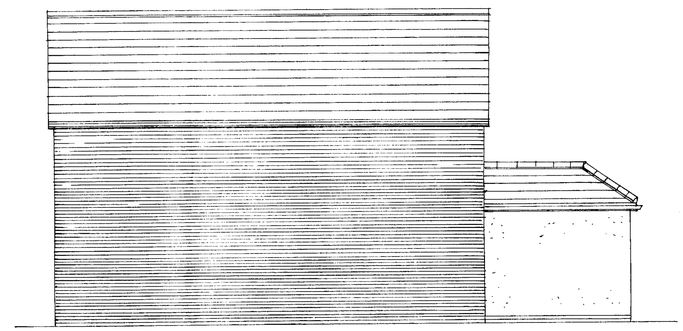

SOUTH EAST ELEVATION

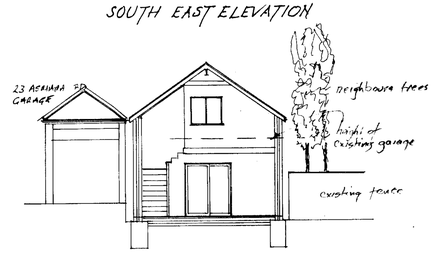

SECTION 'A-A'

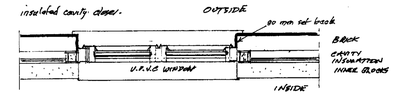

SECTION THROUGH WINDOW REVEALS 1:20

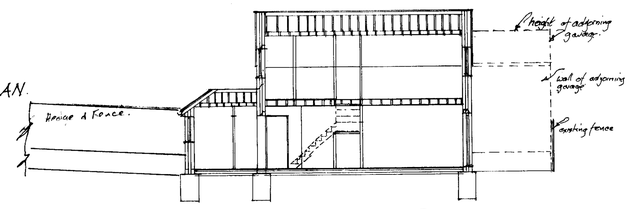

SECTION B-B

NOTES:
All dimensions must be checked on site and not scaled from this drawing.

A		
	Date	Revisions

© copyright

SHATTOCK ASSOCIATES
12 CASTLE STREET BRIDGWATER
SOMERSET TA6 3DB
CHARTERED SURVEYORS RICS

Client
MR & MRS. R. MACKINNON

Job Title
PROPOSED TWO BEDROOM HOUSE ON SITE OF EXISTING GARAGE OFF ASMARA ROAD REAR OF 7 MENELIK ROAD LONDON NW2 3RS

Drawing Title
PLANS, ELEVATIONS AND SECTIONS OF PROPOSED HOUSE

Scale 1:50, 1:20, 1:100

Date SEPT 2007 Drawn by JWS

Drg No. 20736 Rev.

594 x 841mm A1