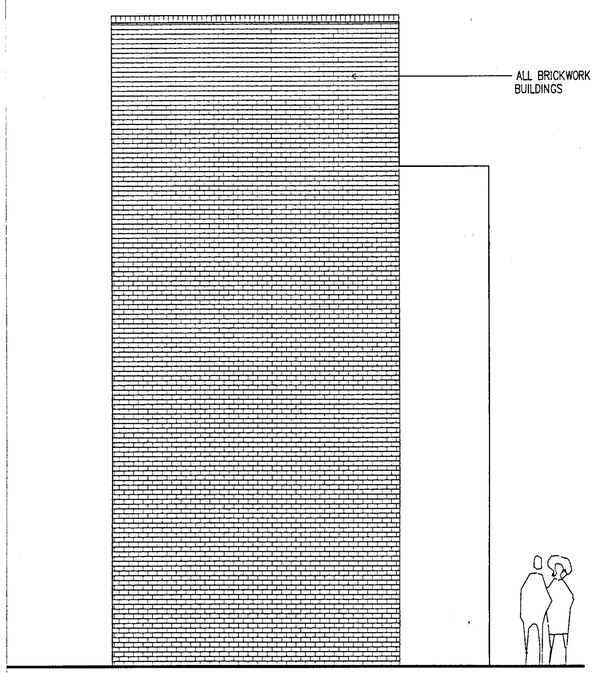

SIDE ELEVATION (A)

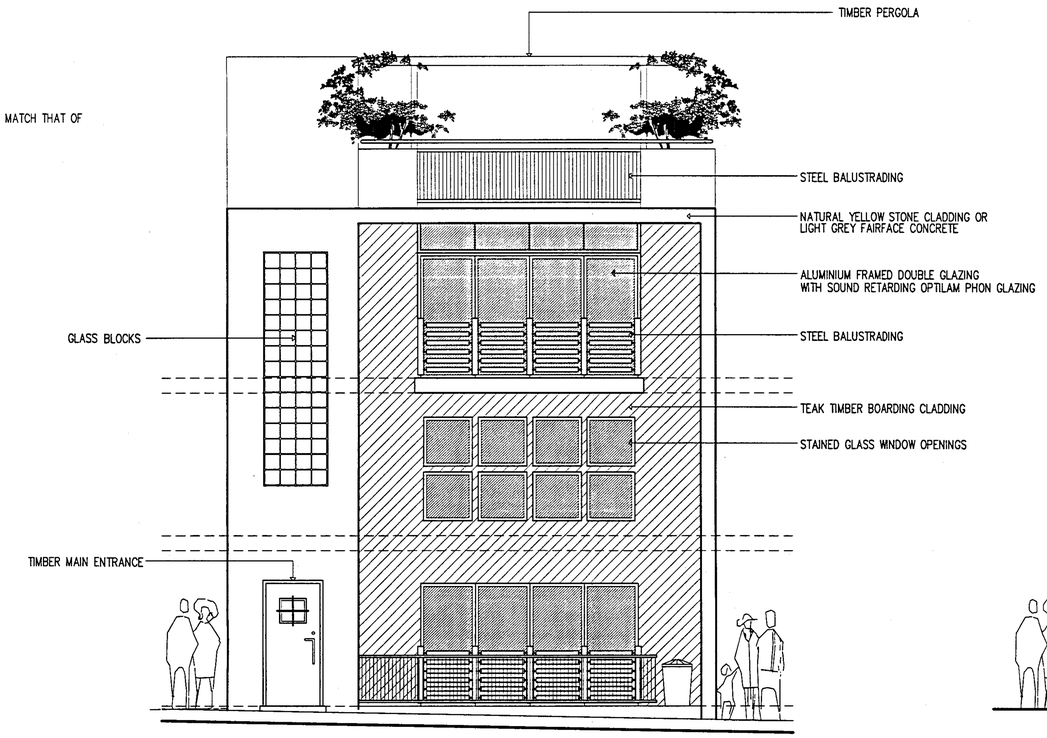

STREET ELEVATION

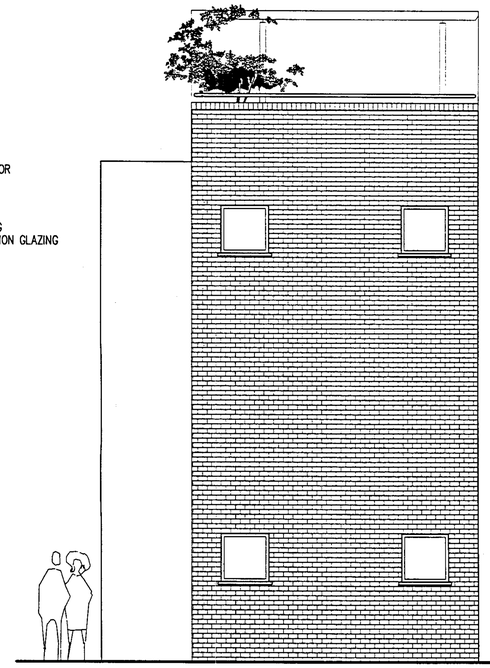

SIDE ELEVATION (B)

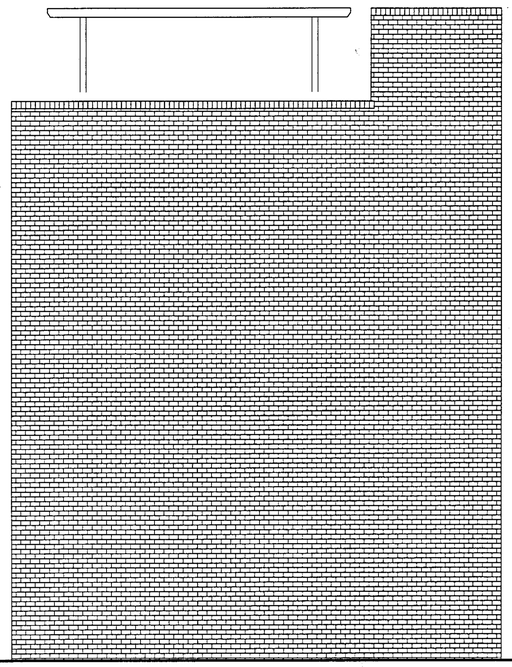

REAR ELEVATION

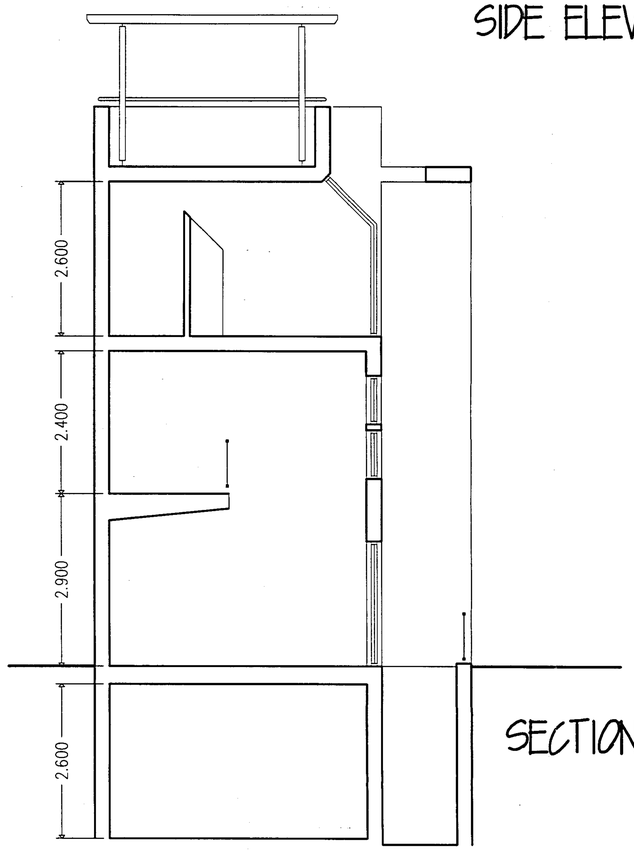

SECTION A-A

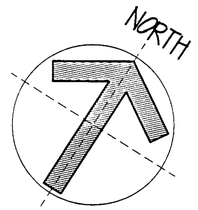

RECEIVED
15 OCT 2007

A	10/2007	A	PLANNING DRAWINGS

INTERARCHITECT.ORG
CHARTERED ARCHITECTS
SPACE PLANNER - URBAN DESIGNER
42, POWYS LANE, SOUTHGATE, LONDON N14 7JG
TEL: 07866 427119 EMAIL: michael@interarchitect.org WWW.INTERARCHITECT.ORG

ARCHITECT:
MICHAEL P. HAPESHIS
BA (HONS), DIPARCH(HONS), RIBA

STRUCTURAL ENGINEER

BUILDING SERVICES ENGINEER:

QUANTITY SURVEYOR:

DRAWING TITLE
PROPOSED ELEVATIONS AND SECTIONS

PROJECT TITLE / CLIENT
SINGLE PERSON'S HOUSE
AT 11, HOLMDALE ROAD, LONDON NW6 1BE

CLIENT:
MISS ELISABETH CALA

Job No:		DRAWING NO	101
CI/SfB	10=1	REVISION SUFFIX	A
Scale 1:50	DATE 10/2007	DRAWN MPH	CHECKED M.HAPESHIS