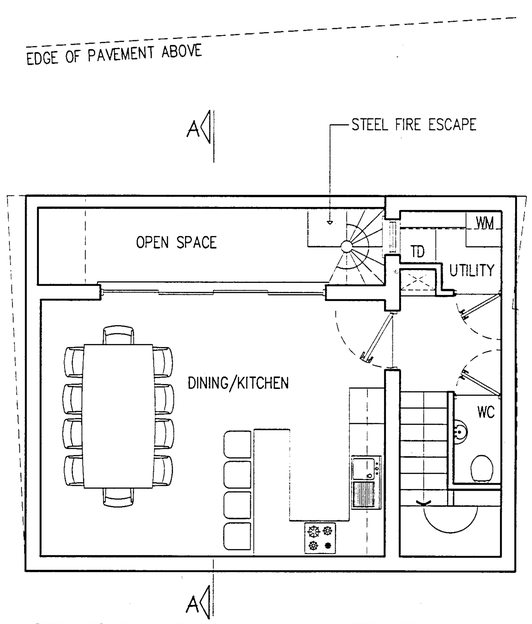

PROPOSED BASEMENT PLAN

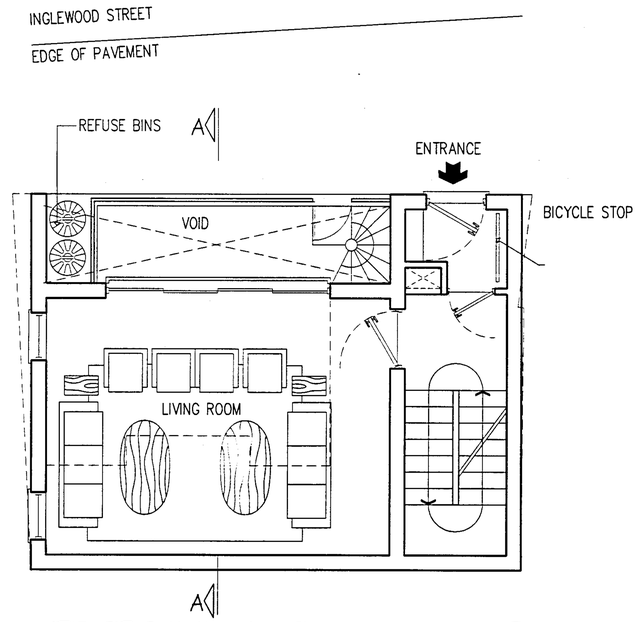

PROPOSED GROUND FLOOR PLAN

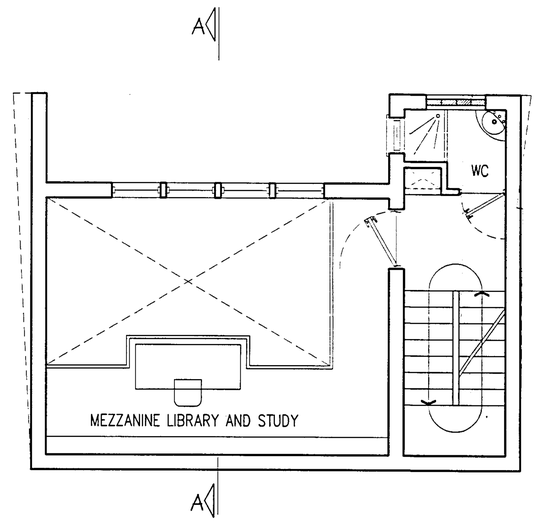

PROPOSED MEZZANINE PLAN

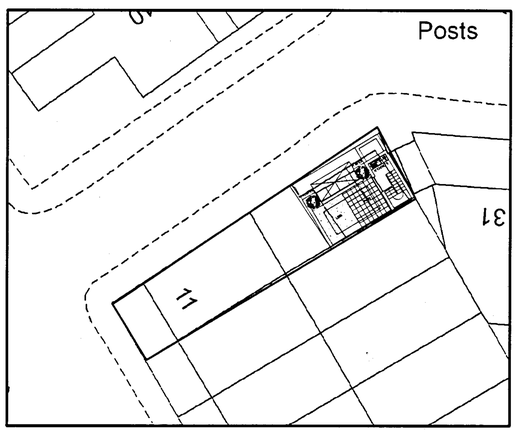

PROPOSED SITE PLAN
SCALE 1:250

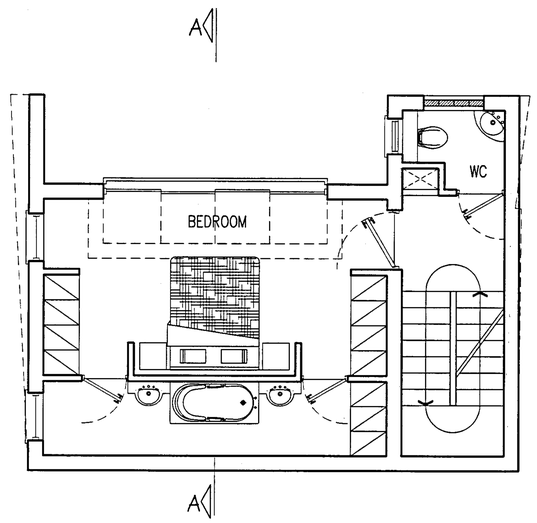

PROPOSED 1ST FLOOR PLAN

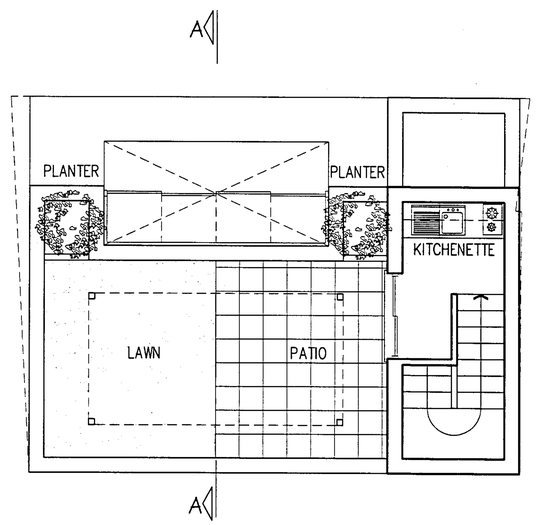

PROPOSED ROOF GARDEN PLAN

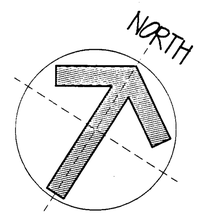

RECEIVED
15 OCT 2007

A	10/2007	A PLANNING DRAWINGS

INTERARCHITECT.ORG
CHARTERED ARCHITECTS
SPACE PLANNER - URBAN DESIGNER
42, POWYS LANE, SOUTHGATE, LONDON N14 7JG
TEL: 07866 427119 EMAIL: michael@interarchitect.org WWW.INTERARCHITECT.ORG

ARCHITECT:
MICHAEL P. HAPESHIS
BA (HONS), DIPARCH(HONS), RIBA

STRUCTURAL ENGINEER

BUILDING SERVICES ENGINEER

QUANTITY SURVEYOR:

DRAWING TITLE
PROPOSED PLANS

PROJECT TITLE / CLIENT
SINGLE PERSON'S HOUSE
AT 11, HOLMDALE ROAD, LONDON NW6 1BE

CLIENT:
MISS ELISABETH CALA

JOB No:		DRAWING NO 111	
CI/SfB 10=1		REVISION SUFFIX A	
Scale 1:50	DATE 10/2007	DRAWN MPH	CHECKED M.HAPESHIS