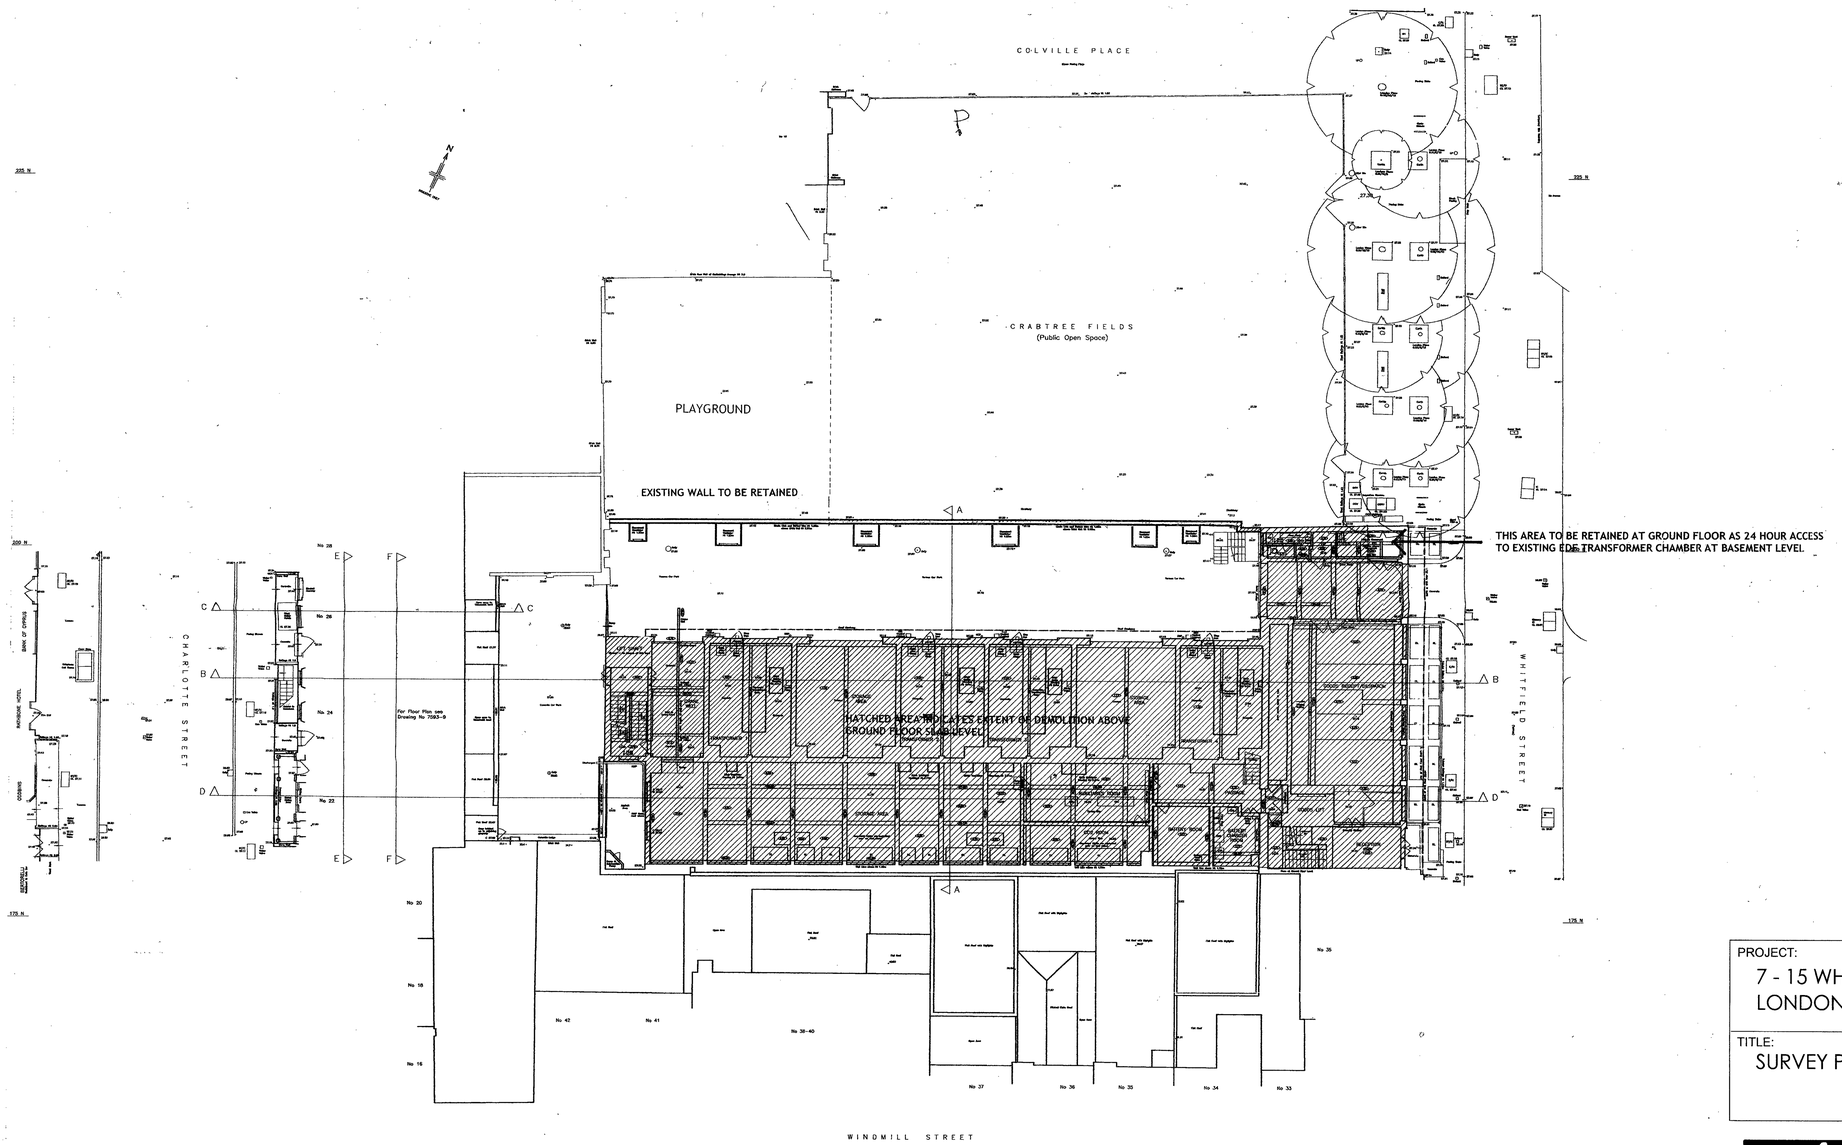

NOTE: THE BASEMENT IS TO BE SUBSTANTIALLY RETAINED

PROJECT:
7 - 15 WHITFIELD STREET
LONDON W1

TITLE:
SURVEY PLAN DEMOLITION

ADZ Architects
One Bonny Street
London NW1 9PE
T : 020 7485 9029
F : 020 7424 0229
E : admin@adzarchitects.com

CHKD:	DATE: SEP 07	SCALE: 1:200 @ A1
PROJ No.: A07.58	DWG. No.: C3	REV. No.: