3

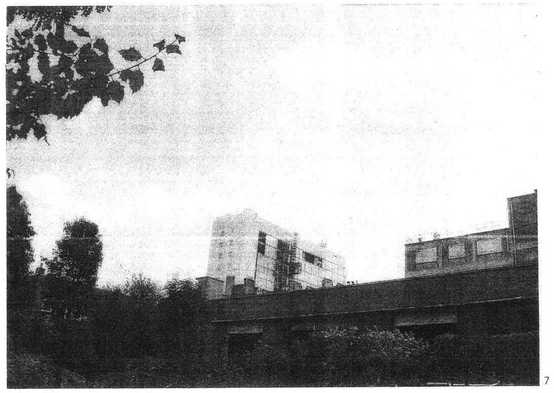

7

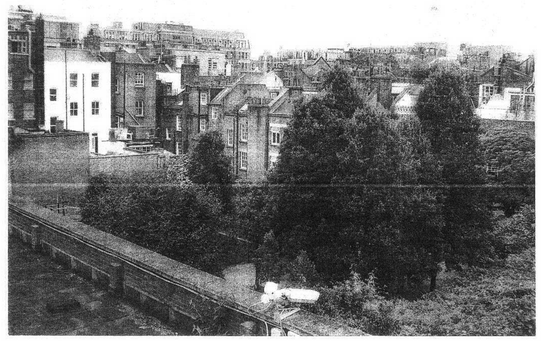

4

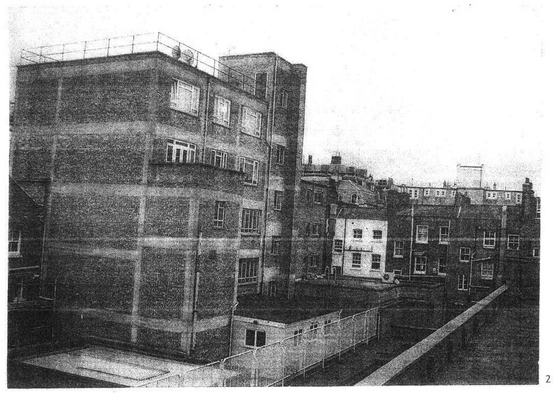

2

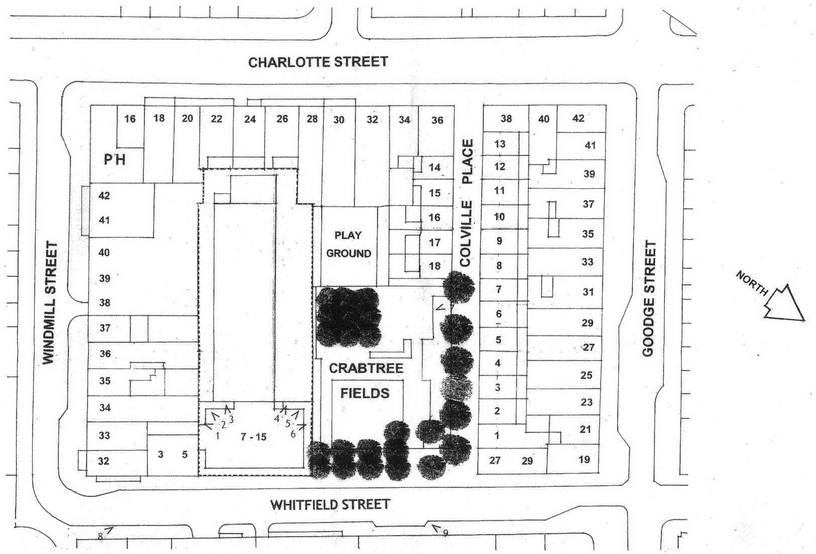

5

1

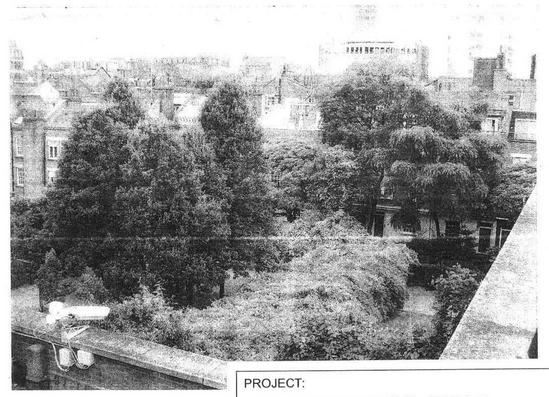

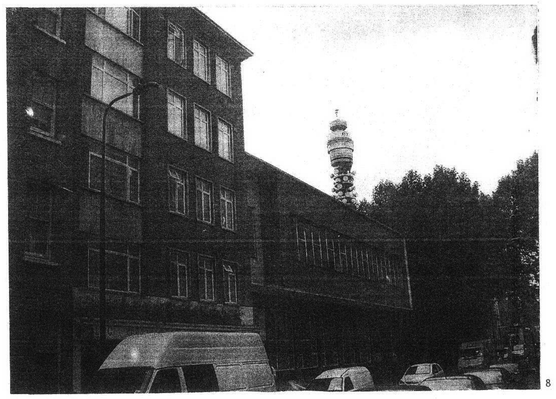

8

9

PROJECT:
7 - 15 WHITFIELD STREET
LONDON W1

TITLE:
PHOTO VIEW POINTS

ADZ Architects
One Bonny Street
London NW1 9PE
T : 020 7485 9029
F : 020 7424 0229
E : admin@adzarchitects.com

CHKD:	DATE: SEP 07	SCALE:
PROJ No.: A07.58	DWG. No.: C4	REV. No.:

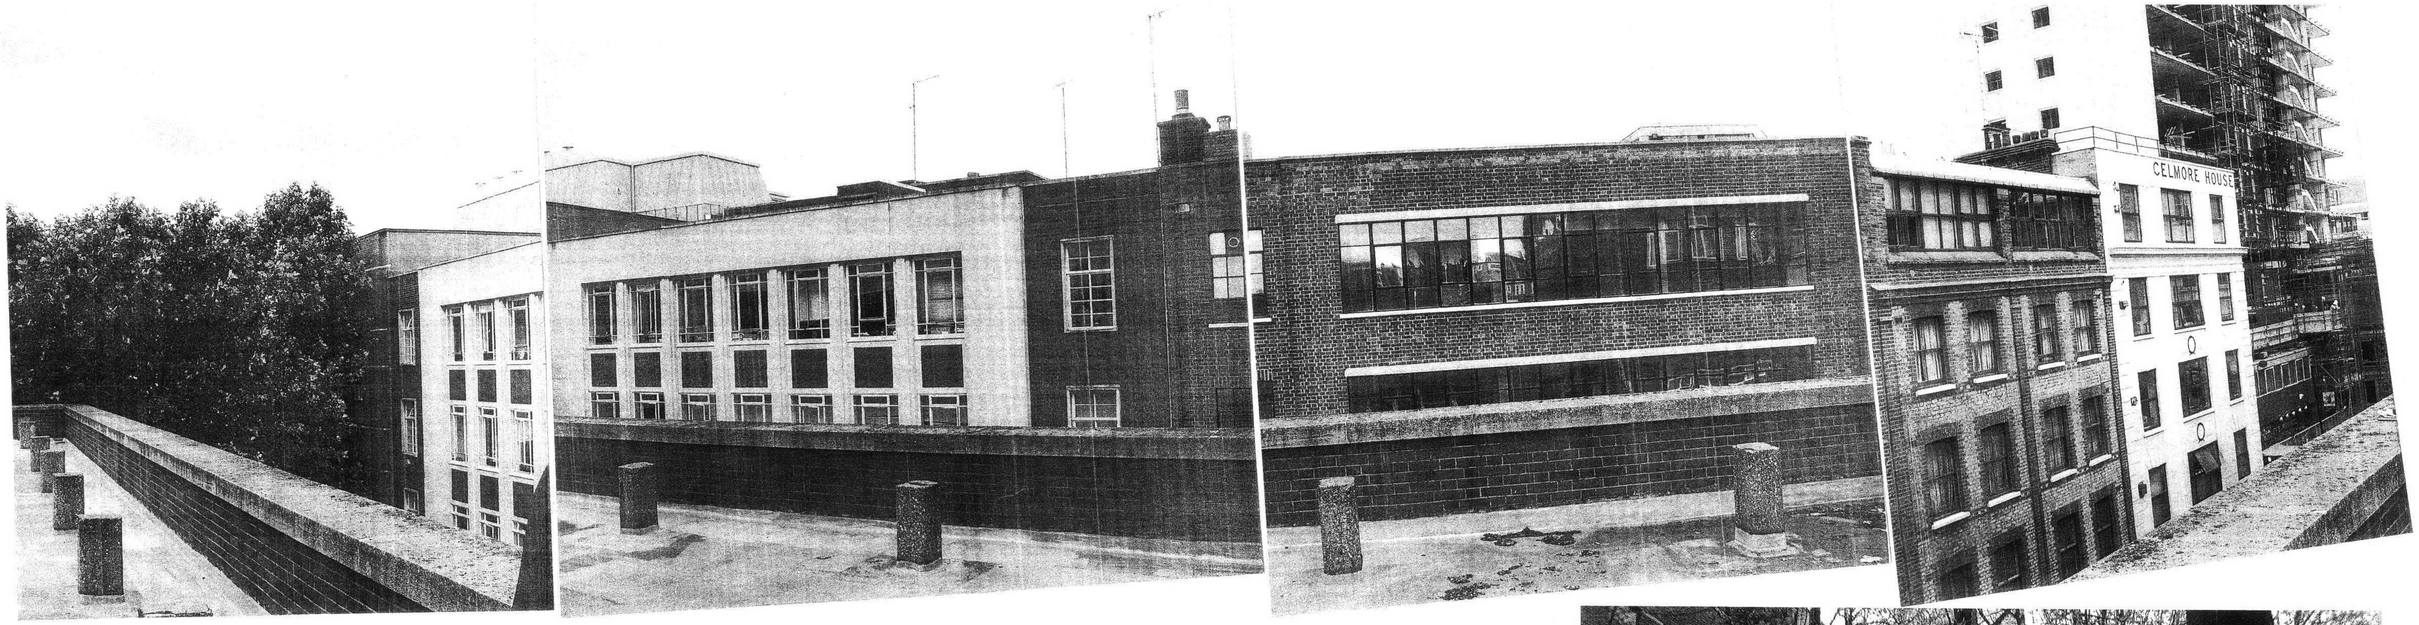

PANORAMIC HIGH LEVEL VIEW ALONG WHITFIELD STREET - EAST SIDE

WHITFIELD STREET STREETSCAPE OPPOSITE SITE

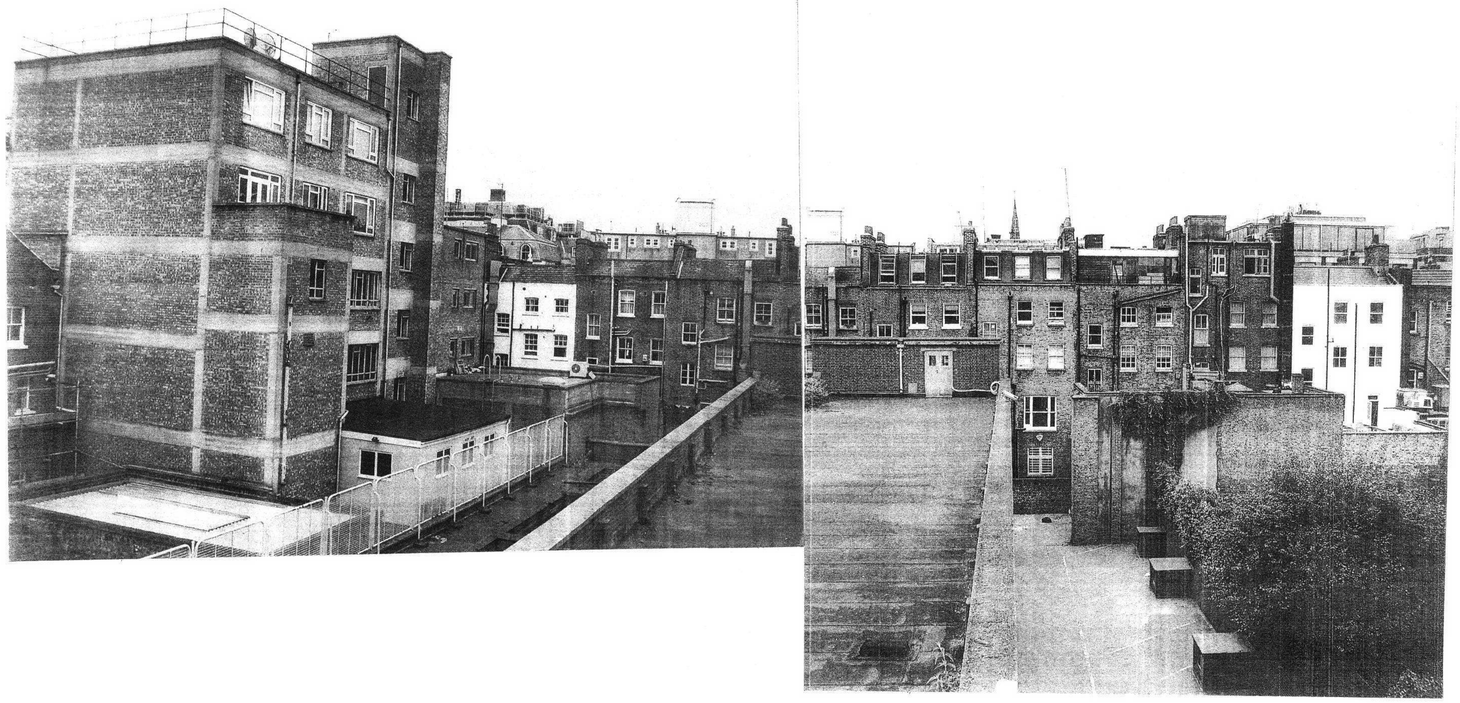

PANORAMIC HIGH LEVEL VIEW FROM SITE TO REAR OF WINDMILL STREET AND CHARLOTTE STREET

PROJECT:
7 - 15 WHITFIELD STREET
LONDON W1

TITLE:
SITE CONTEXT PHOTOGRAPHS

ADZ Architects
One Bonny Street
London NW1 9PE
T : 020 7485 9029
F : 020 7424 0229
E : admin@adzarchitects.com

CHKD:	DATE:	SCALE:
	SEP 07	
PROJ No.: A07.58	DWG. No.: C5	REV. No.: