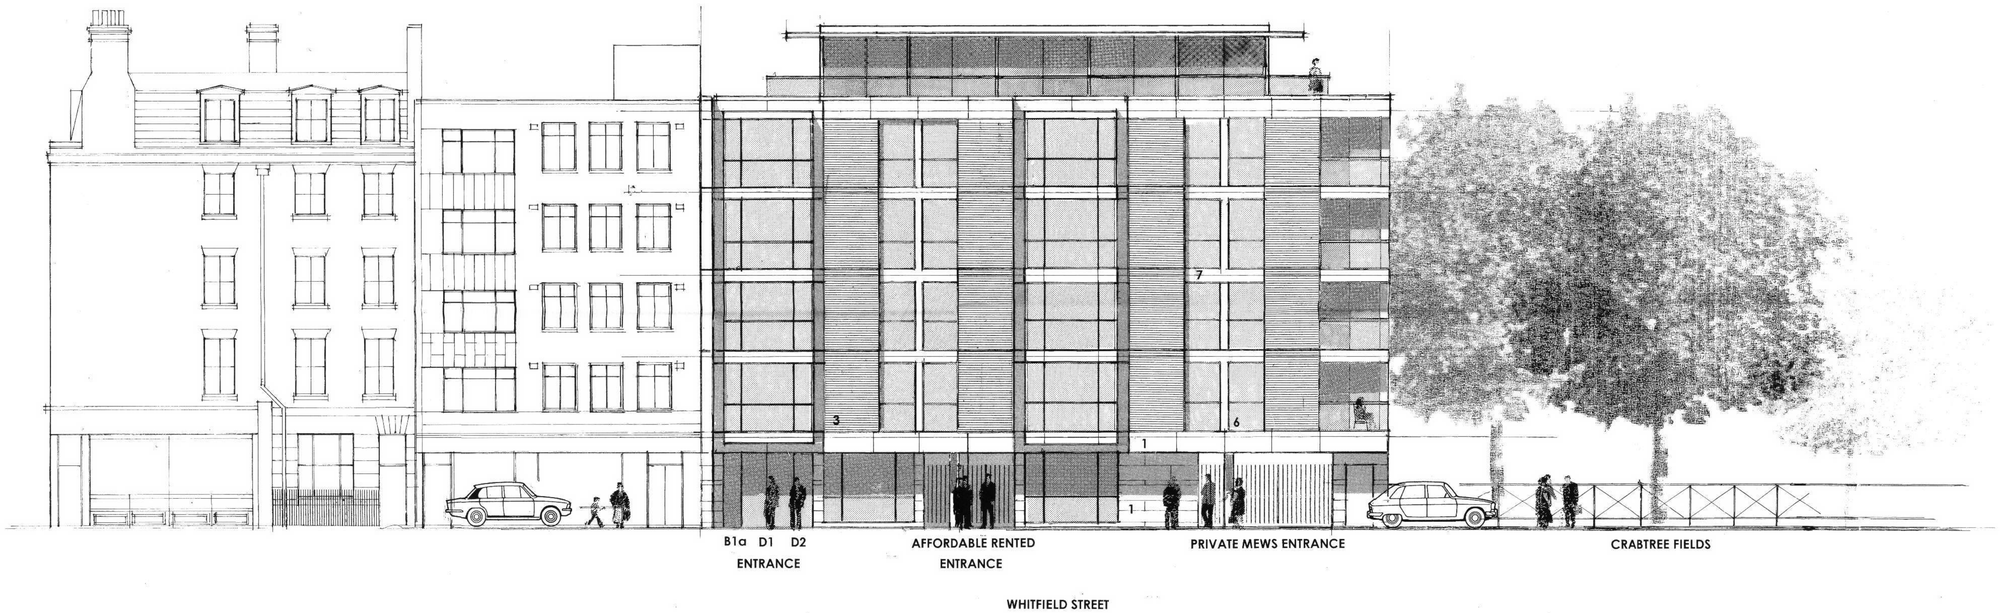

SCHEDULE OF MATERIALS

1. PORTLAND STONE
2. OFF WHITE RENDER
3. PRECAST BRICK PANELLING WITH METAL EDGESTRIPS
4. IROKO BOARDING
5. IROKO BALUSTRADE
6. PALE GREY LOW EMISSIVITY GLAZING
7. GREY POLYESTER POWDER COATED ALUMINIUM

PROJECT:
7 - 15 WHITFIELD STREET
LONDON W1

TITLE:
EAST ELEVATION

ADZ Architects
One Bonny Street
London NW1 9PE
T : 020 7485 9029
F : 020 7424 0229
E : admin@adzarchitects.com

CHKD:	DATE: SEP 07	SCALE: 1:100 @ A1
PROJ No.: A07.58	DWG. No.: E2	REV. No.:

ALL PRINT 4 86