Project no.	Drawing no.	Revision
3829	TP019	.

Rev.	Date	Sig.	Chk.
.			

1 **Site Elevation - Existing**
1:250

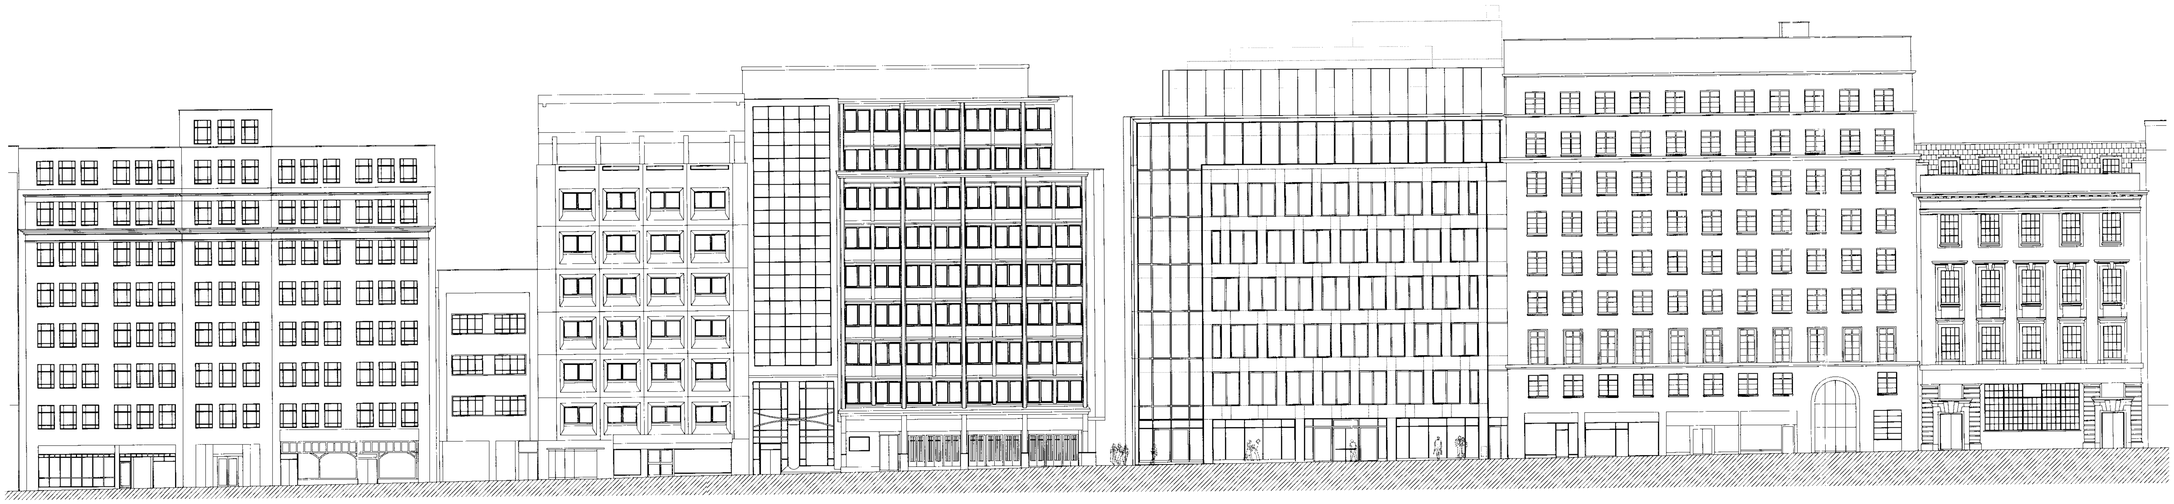

2 **Site Elevation - Proposed**
1:250

KEYPLAN

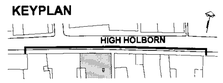

GMW Architects

PO Box 1613 239 Kensington High Street
London W8 6SL www.gmw-architects.com
T+44 (0)20 7937 8020 F+44 (0)20 7937 5815

Project

Chichester House
London

Drawing Title

Site Elevation
North

Status

Preliminary

© GMW Architects

Do not remove this panel from the drawing
No dimensions to be scaled from this drawing
Report all errors and omissions to the Architect
Dimensions to be checked on site before fabrication

North	Sheet	Scale	Drawn
	A1	1:250	DM
	Date		Checked
	24/09/07		AD

Project no.	Drawing no.	Revision
3829	TP019	.