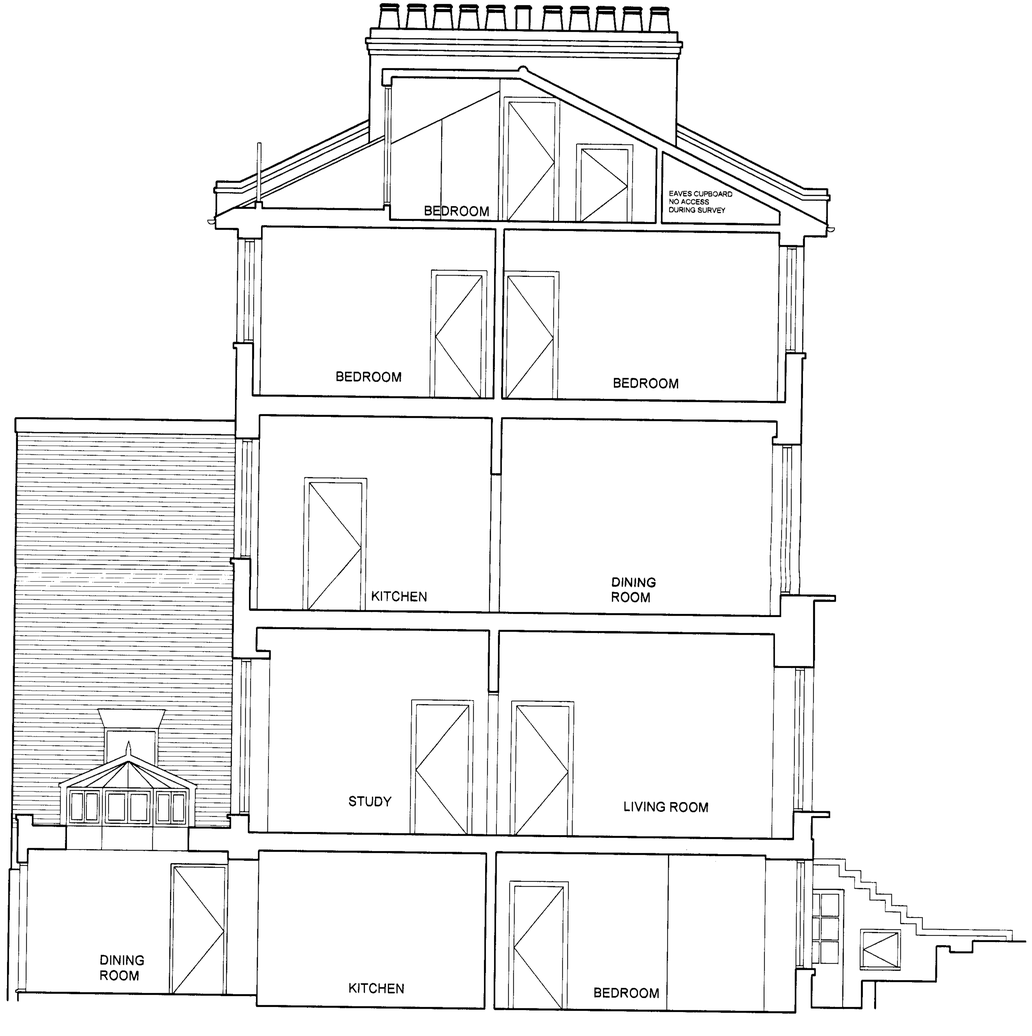

ALL DIMENSIONS TO BE CHECKED ON SITE - DO NOT SCALE THIS DRAWING

83 BELSIZE LANE
LONDON NW3 5AU
EXISTING SECTION A-A

SCALE 1:50		DATE	MAY. 2007
JOB No. 234	DRAWING No. 004		REV.

BARROLL WEBBER ARCHITECTS
19 BROMPTON SQUARE, LONDON SW3 2AD
TELEPHONE 020 7589 9384 FAX 020 7584 9699

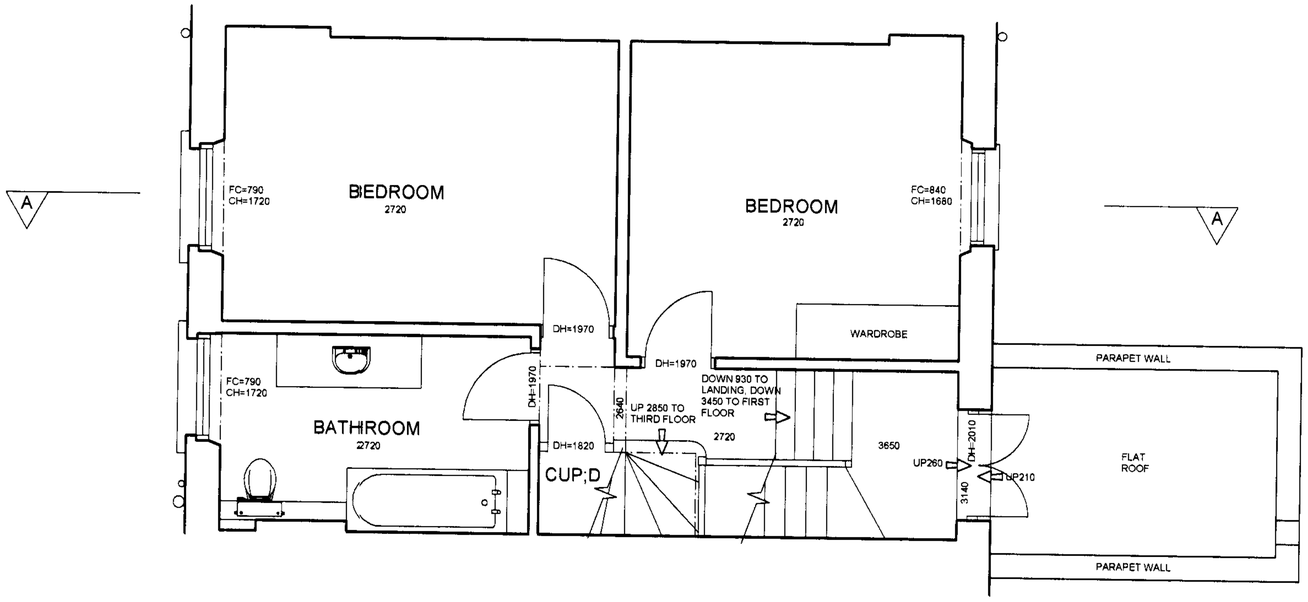

SECOND FLOOR 1:50

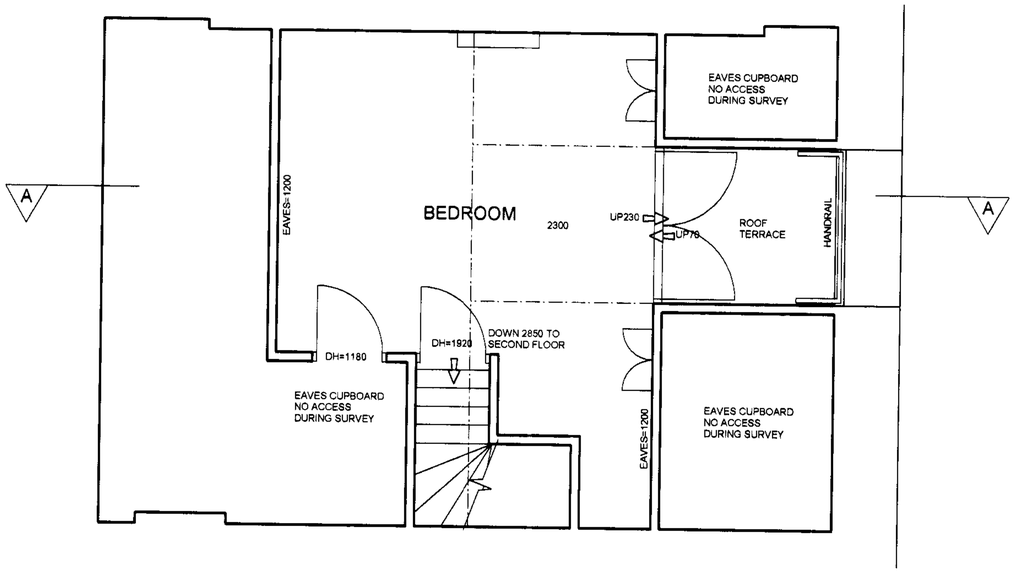

THIRD FLOOR 1:50

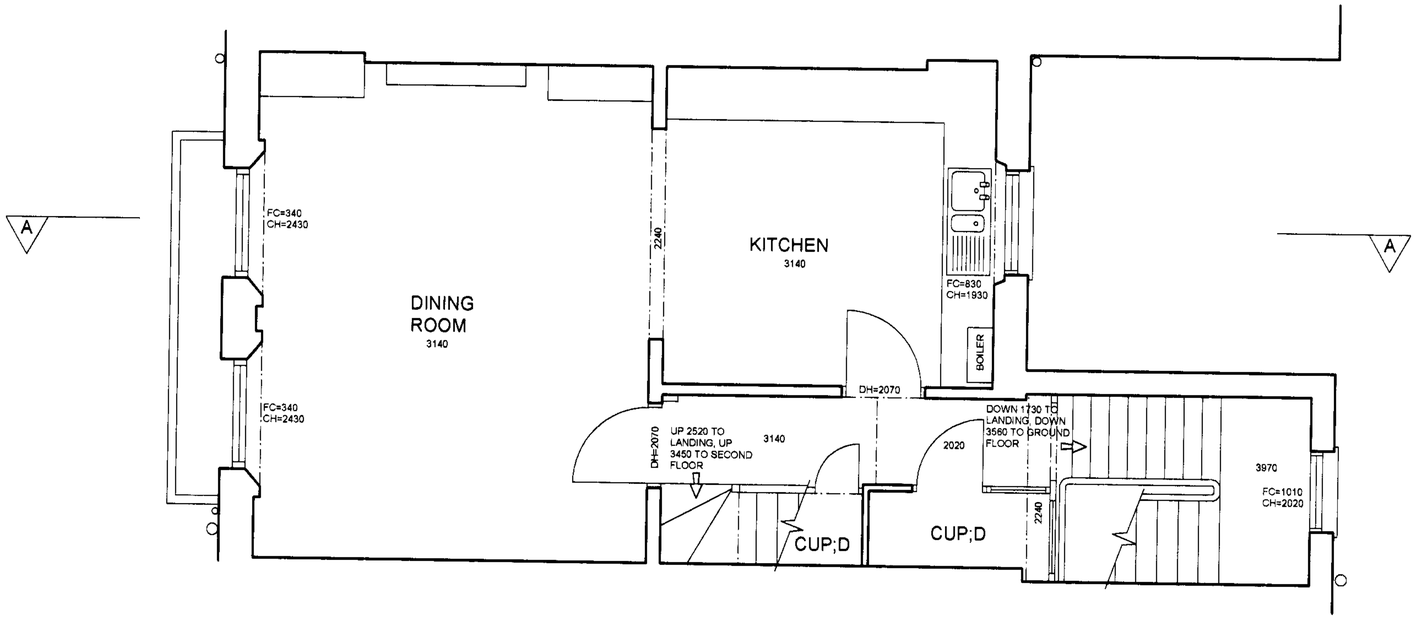

FIRST FLOOR 1:50

ALL DIMENSIONS TO BE CHECKED ON SITE - DO NOT SCALE THIS DRAWING

83 BELSIZE LANE
LONDON NW3 5AU
EXISTING FIRST, SECOND AND THIRD FLOOR PLANS

SCALE 1:50	DATE	MAY. 2007
JOB No. 234	DRAWING No. 002	REV.

BARROLL WEBBER ARCHITECTS
19 BROMPTON SQUARE, LONDON SW3 2AD
TELEPHONE 020 7589 9384 FAX 020 7584 9699

ALL DIMENSIONS TO BE CHECKED ON SITE - DO NOT SCALE THIS DRAWING

83 BELSIZE LANE
LONDON NW3 5AU
EXISTING LOWER GROUND AND GROUND FLOOR PLANS

SCALE 1:50	DATE	MAY. 2007
JOB No. 234	DRAWING No. 001	REV.

BARROLL WEBBER ARCHITECTS
19 BROMPTON SQUARE, LONDON SW3 2AD
TELEPHONE 020 7589 9384 FAX 020 7584 9699

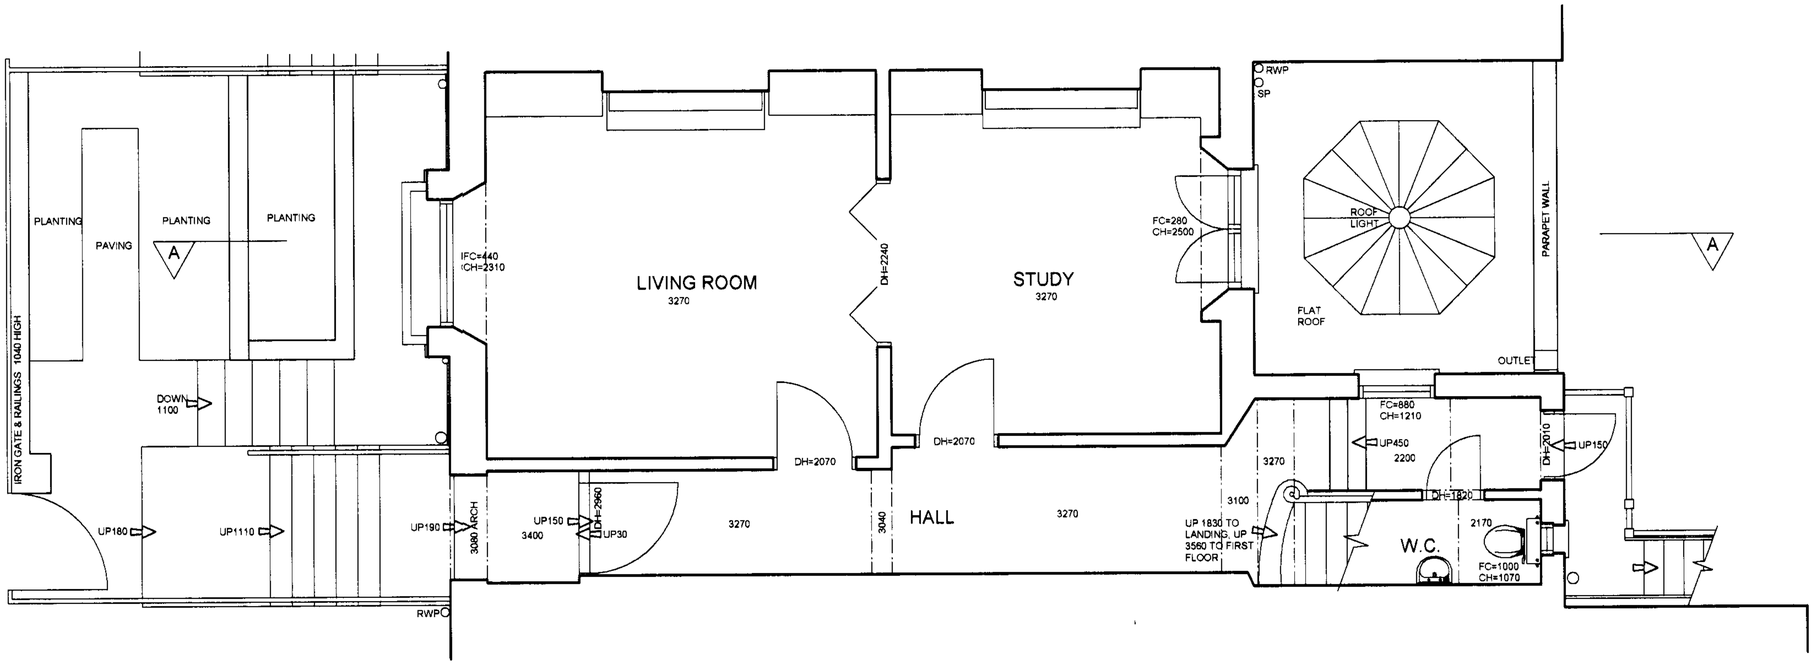

GROUND FLOOR 1:50

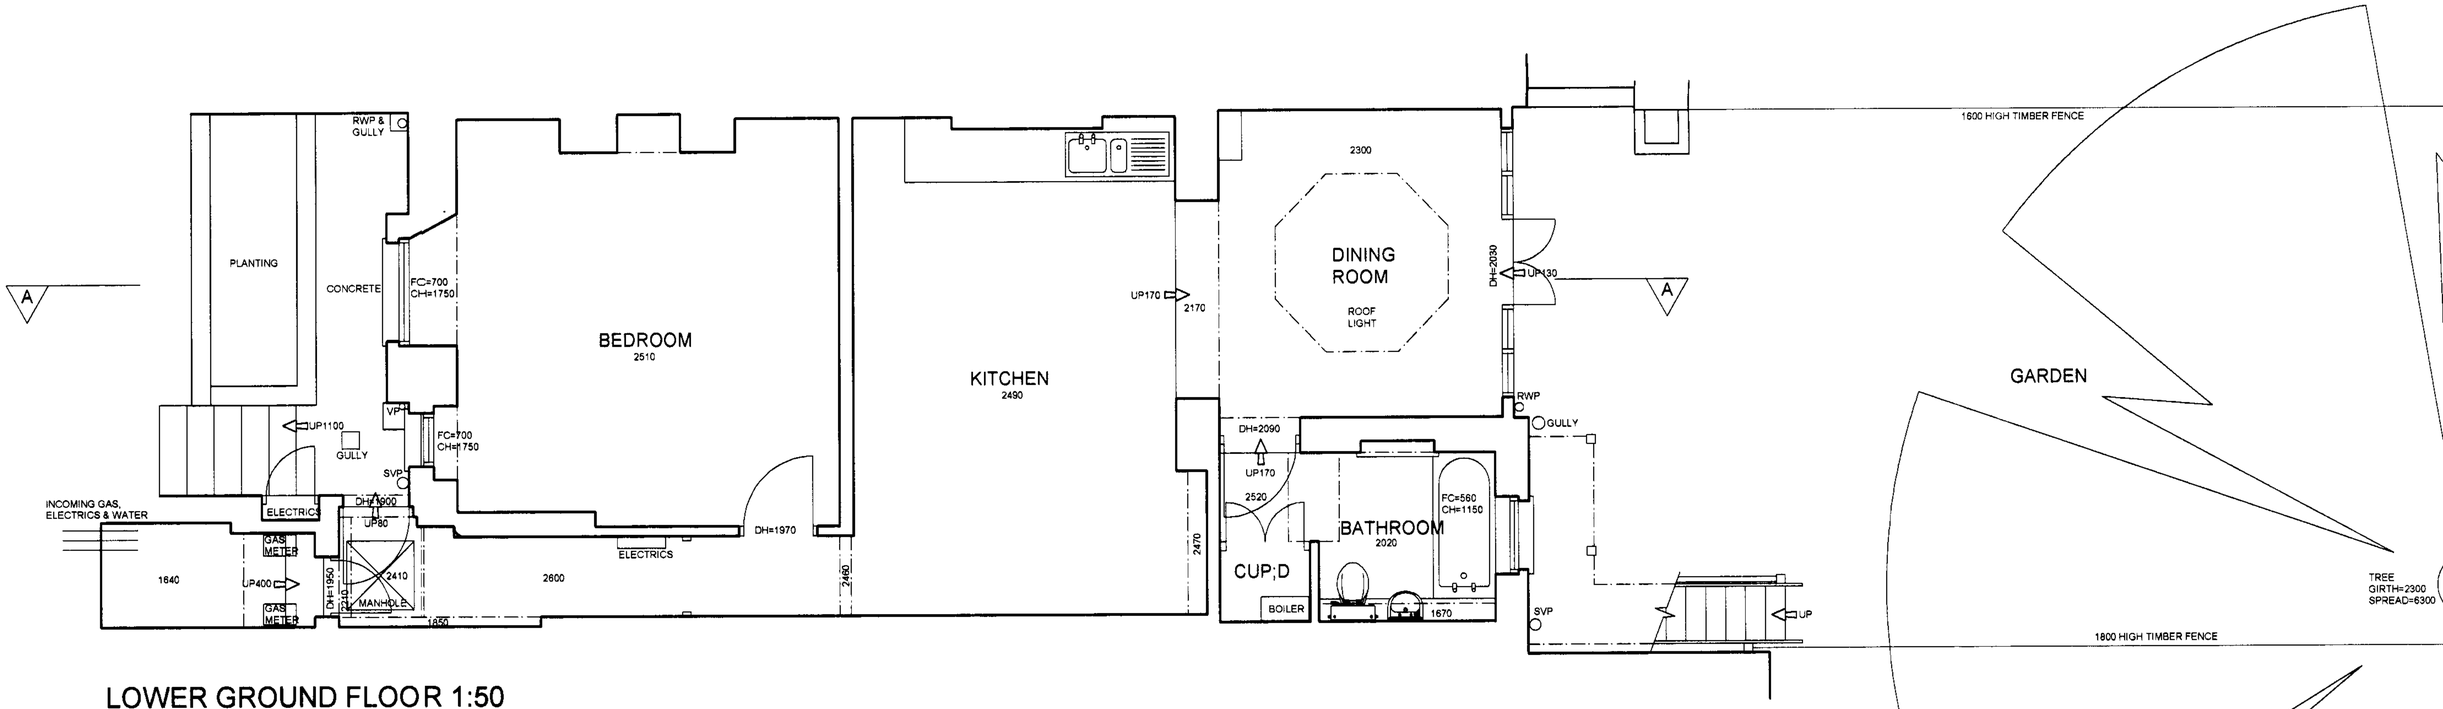

LOWER GROUND FLOOR 1:50

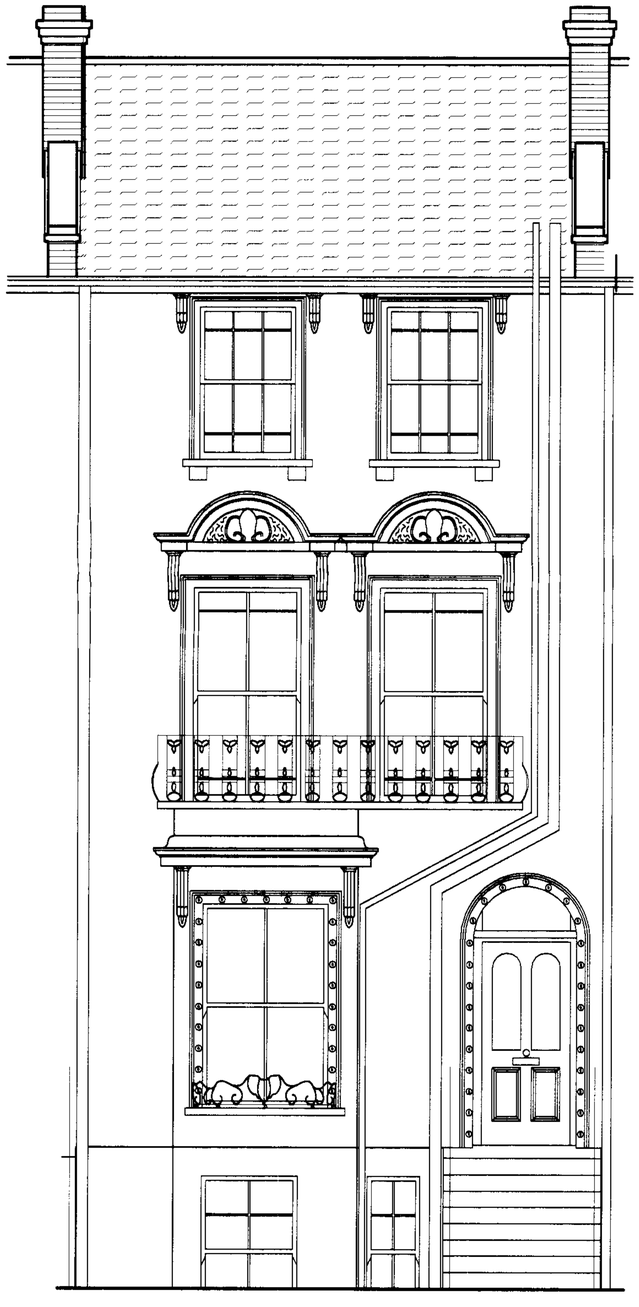

FRONT ELEVATION

REAR ELEVATION

REV A. TITLES OF ELEVATIONS REVERSED SEPT. '07

ALL DIMENSIONS TO BE CHECKED ON SITE - DO NOT SCALE THIS DRAWING

83 BELSIZE LANE
LONDON NW3 5AU

EXISTING FRONT AND REAR ELEVATIONS

SCALE 1:50		DATE	MAY. 2007
JOB No. 234	DRAWING No. 003		REV.A

BARROLL WEBBER ARCHITECTS
19 BROMPTON SQUARE, LONDON SW3 2AD
TELEPHONE 020 7589 9384 FAX 020 7584 9699