DO NOT SCALE – IF IN DOUBT ASK

existing elevations.

rear. side. side.

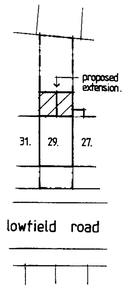

site layout. scale 1:500.

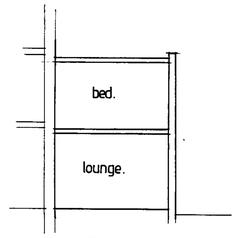

SECTION.

proposed elevations.

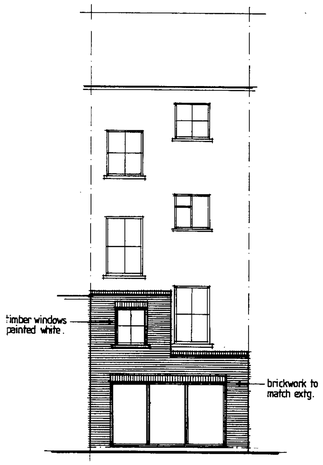

rear.

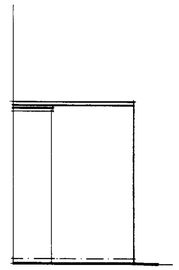

side 1.

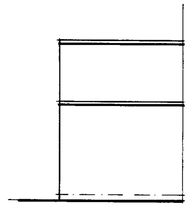

side 2.

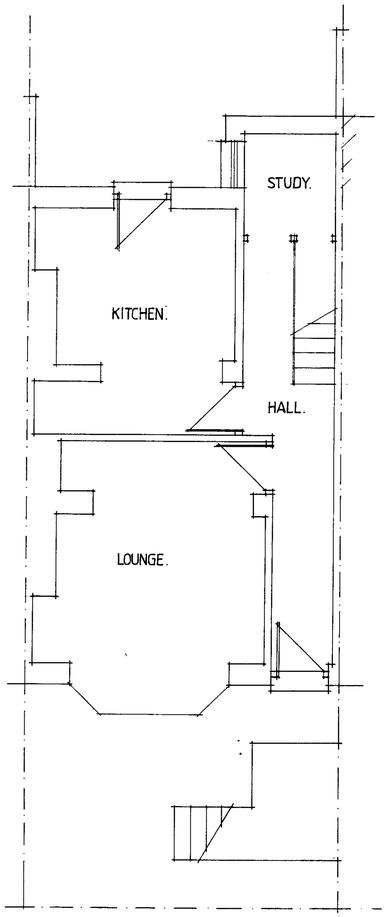

existing ground floor plan.

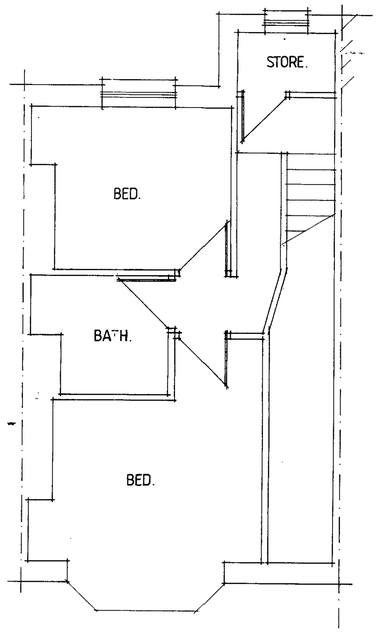

existing first floor plan.

side 2. →

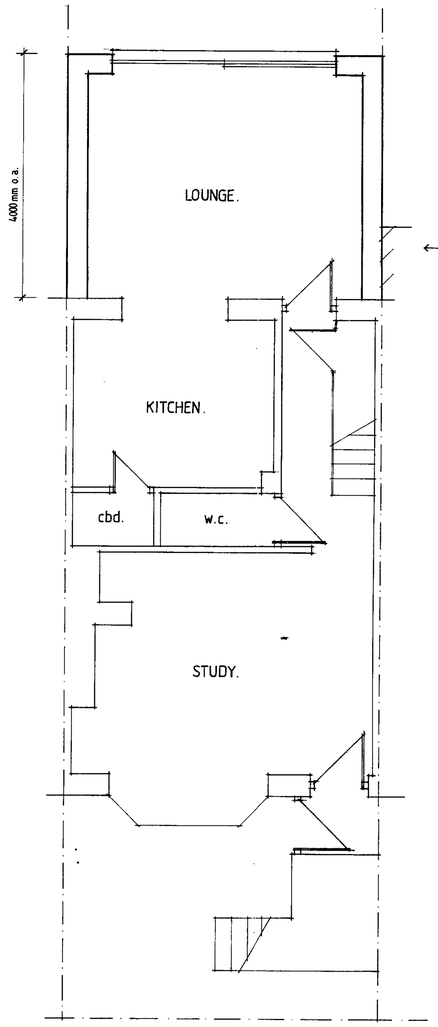

proposed ground floor plan.

← side 1.

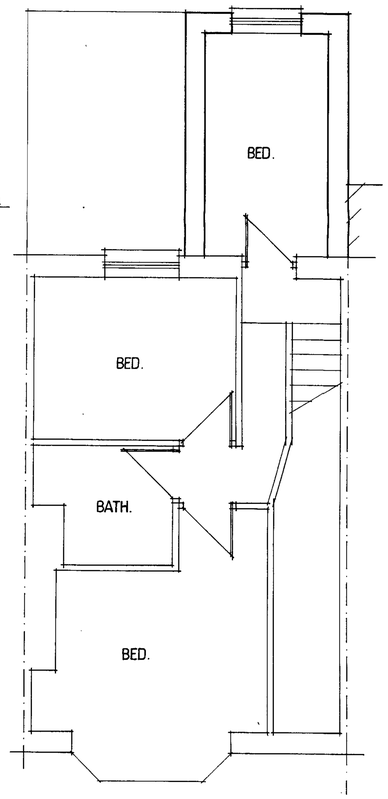

proposed first floor plan.

Rev.	Date	Subject of Revision	Initial
A.	12·9·07	Details added.	S.A.

Project

Proposed Rear Extension
No. 29a Lowfield Road
LONDON NW6.

Client

Mr M Brown.

Title

FLOOR PLANS AND ELEVATIONS.

PAD PLANNING AND DESIGN
DEVELOPMENT & CONSTRUCTION DESIGN CONSULTANTS
7 LANCASTER AVENUE
LUTON, BEDS. LU2 7AD
TEL (01582) 596694
FAX (01582) 599875

Scales	Drawing No.	Drawn by	Rev.
1:50 1:100.	1.	S.A.	A.
		Date Jul.07.	

ALL LEVELS ARE IN METRES

DIMENSIONS ARE IN MILLIMETRES EXCEPT WHERE INDICATED

Bayliss Wright DS(UK) 98724A