Materials: Zinc roof
Powder coated aluminium and hardwood windows and doors
Rendered walls
Brick parapets and gables to match existing

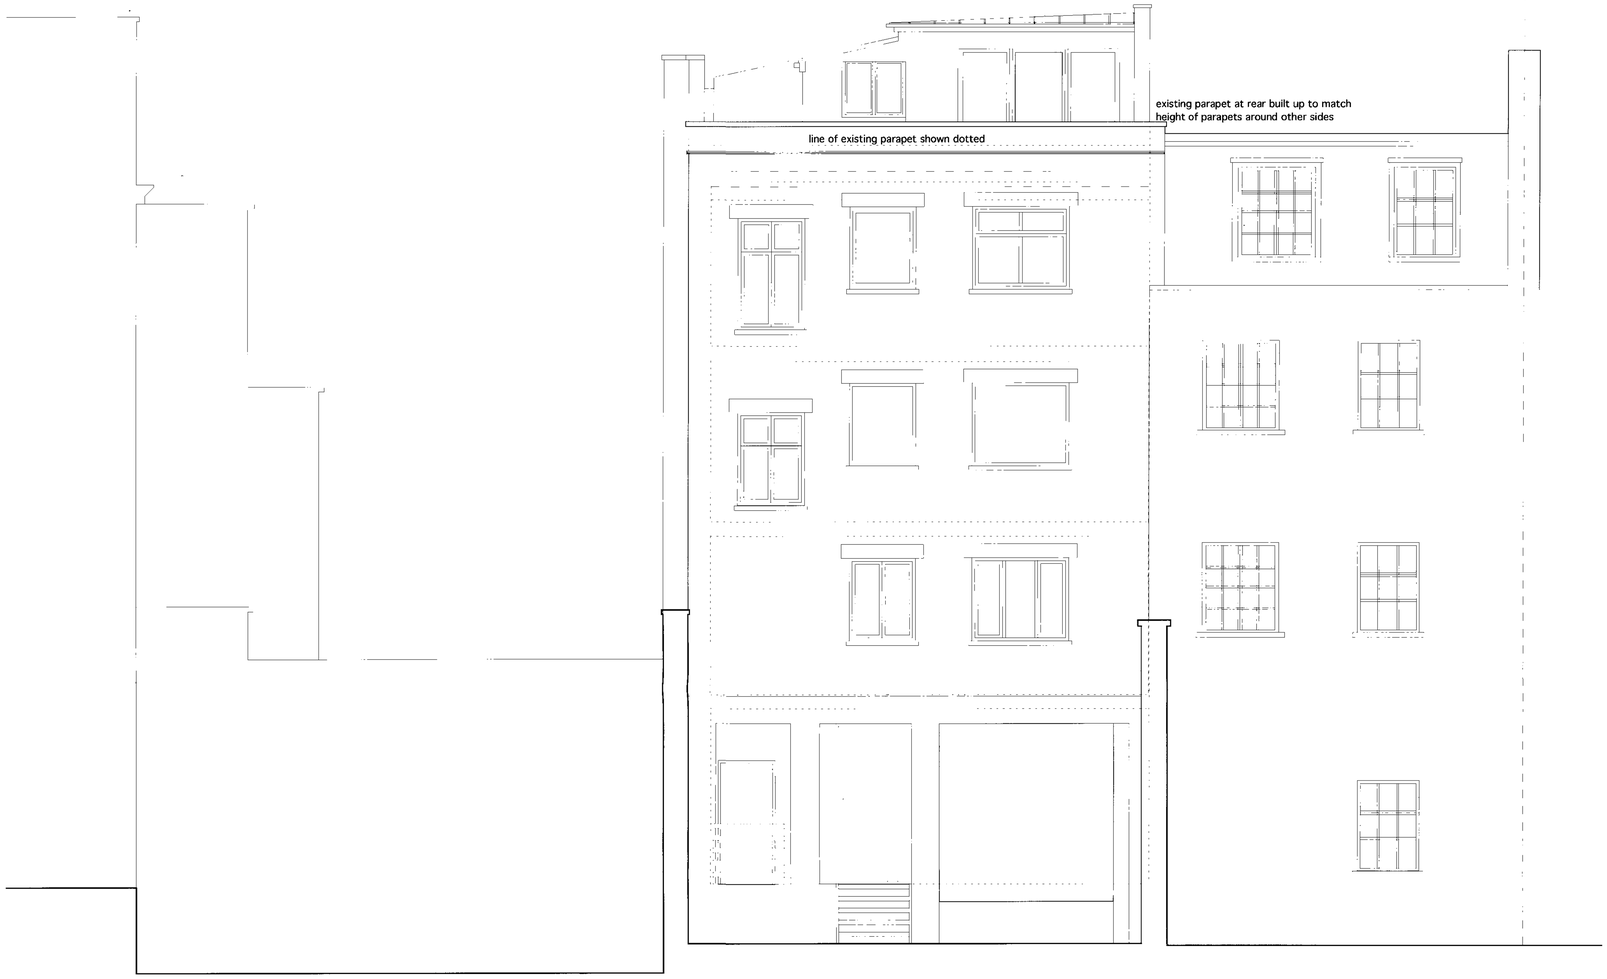

PROPOSED NORTH EAST ELEVATION

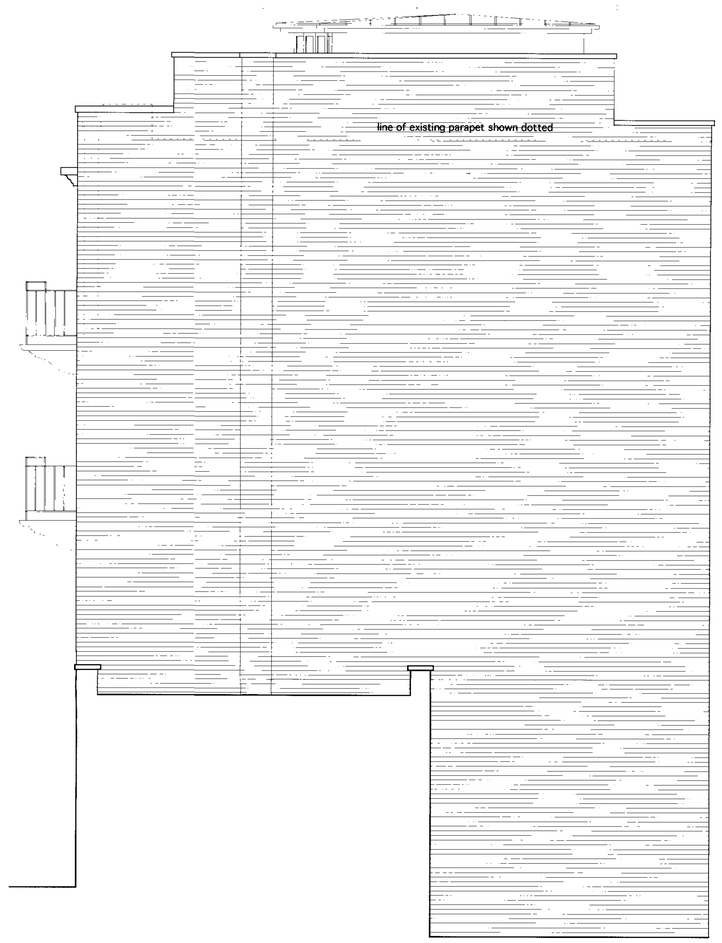

PROPOSED SOUTH EAST ELEVATION

NOTES Do not scale. All dimensions to be verified on site by the contractor. The contractor is to report any discrepancies to TIGER STRIPE immediately.

REVISION	DATE	DESCRIPTION
A	14.08.07	Redrawn to show reduced scheme

TIGER STRIPE
ARCHITECTS LIMITED
STUDIO 72 THE MARKET BUILDING 195 HIGH STREET BRENTFORD MIDDX TW8 8LB
tel: 020 8758 1666 fax: 020 8758 2777 email: mail@tigerhill.co.uk

PROJECT
39c BURTON STREET

DRAWING
PROPOSED NORTH EAST AND SOUTH EAST ELEVATIONS

DRAWING SCALE
1:50

PAPER FORMAT
A1

DATE
AUG 2007

DRAWING NUMBER
0607 (P) 03

REVISION
A

0 0.5 1 1.5 2 2.5 5 7.5 10m

Materials: Zinc roof
Powder coated aluminium and hardwood windows and doors
Rendered walls
Brick parapets and gables to match existing

PROPOSED SOUTH WEST ELEVATION

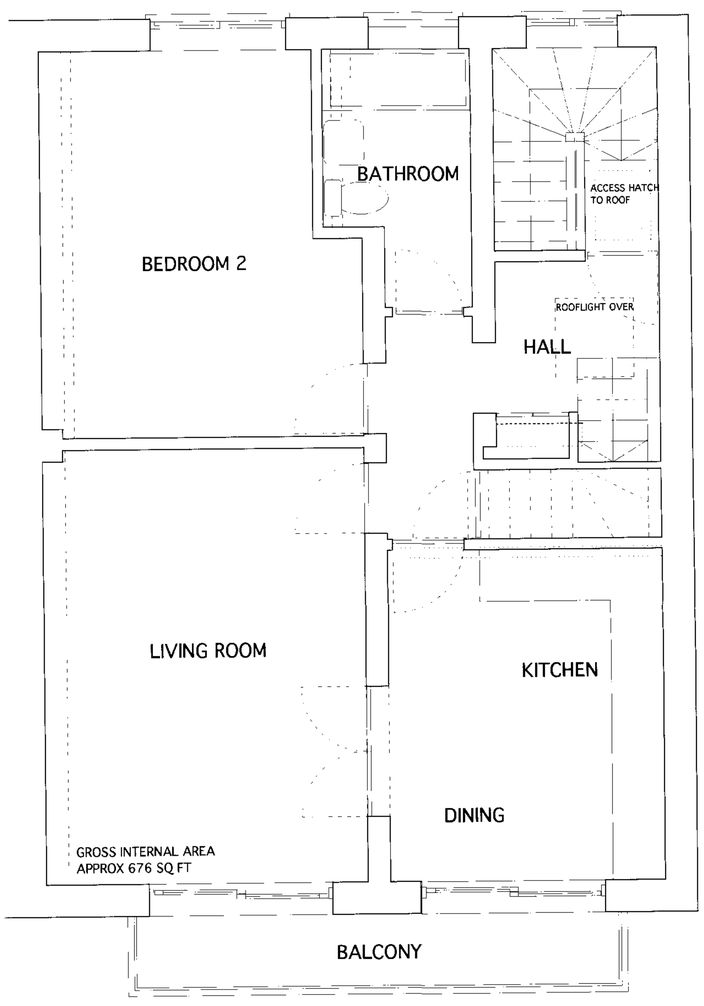

PROPOSED THIRD FLOOR PLAN

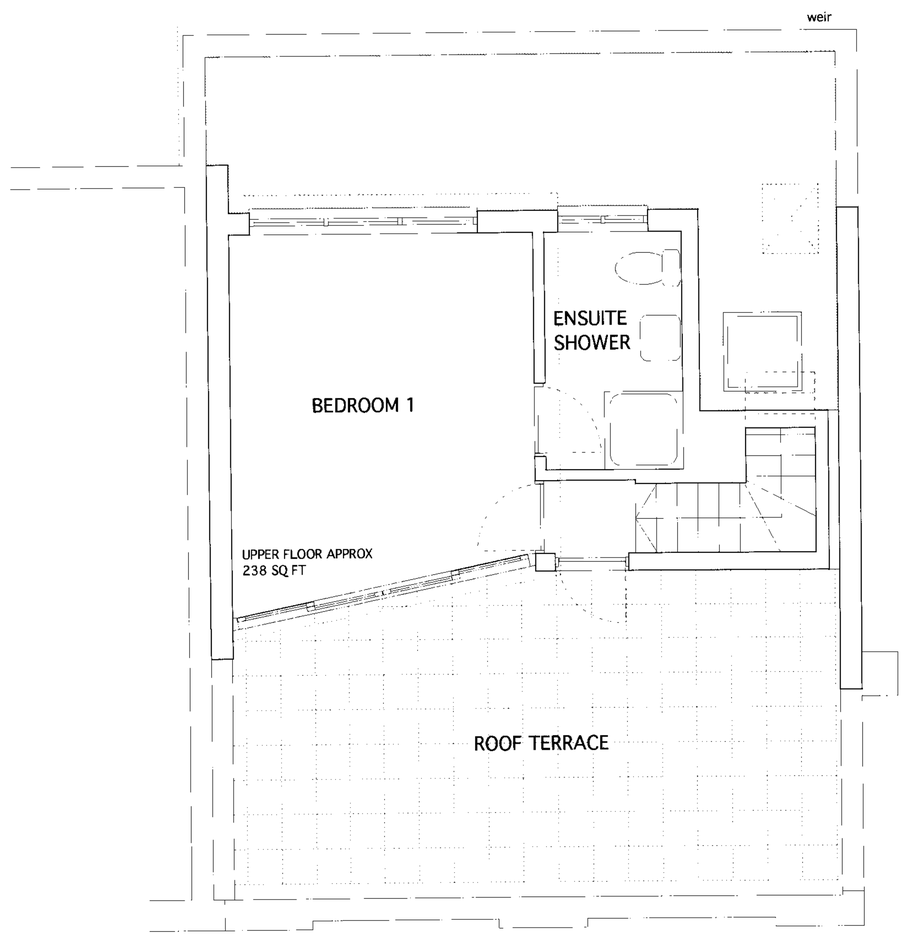

PROPOSED NEW TOP FLOOR PLAN

0 0.5 1 1.5 2 2.5 5 7.5 10m

NOTES Do not scale. All dimensions to be verified on site by the contractor. The contractor is to report any discrepancies to TIGER STRIPE immediately.

REVISION	DATE	DESCRIPTION
A	13.08.07	Redrawn to show reduced scheme

TIGER STRIPE
ARCHITECTS LIMITED
STUDIO 72 THE MARKET BUILDING 195 HIGH STREET BRENTFORD MIDDX TW8 8LB
tel: 020 8758 1666 fax: 020 8758 2777 email: mail@tigerhill.co.uk

PROJECT
39c BURTON STREET

DRAWING
PROPOSED SOUTH WEST ELEVATION
PROPOSED ROOF PLAN
PROPOSED THIRD FLOOR PLAN

DRAWING SCALE 1:50
PAPER FORMAT A1

DATE AUG 2007
DRAWING NUMBER 0607 (P) 04
REVISION A

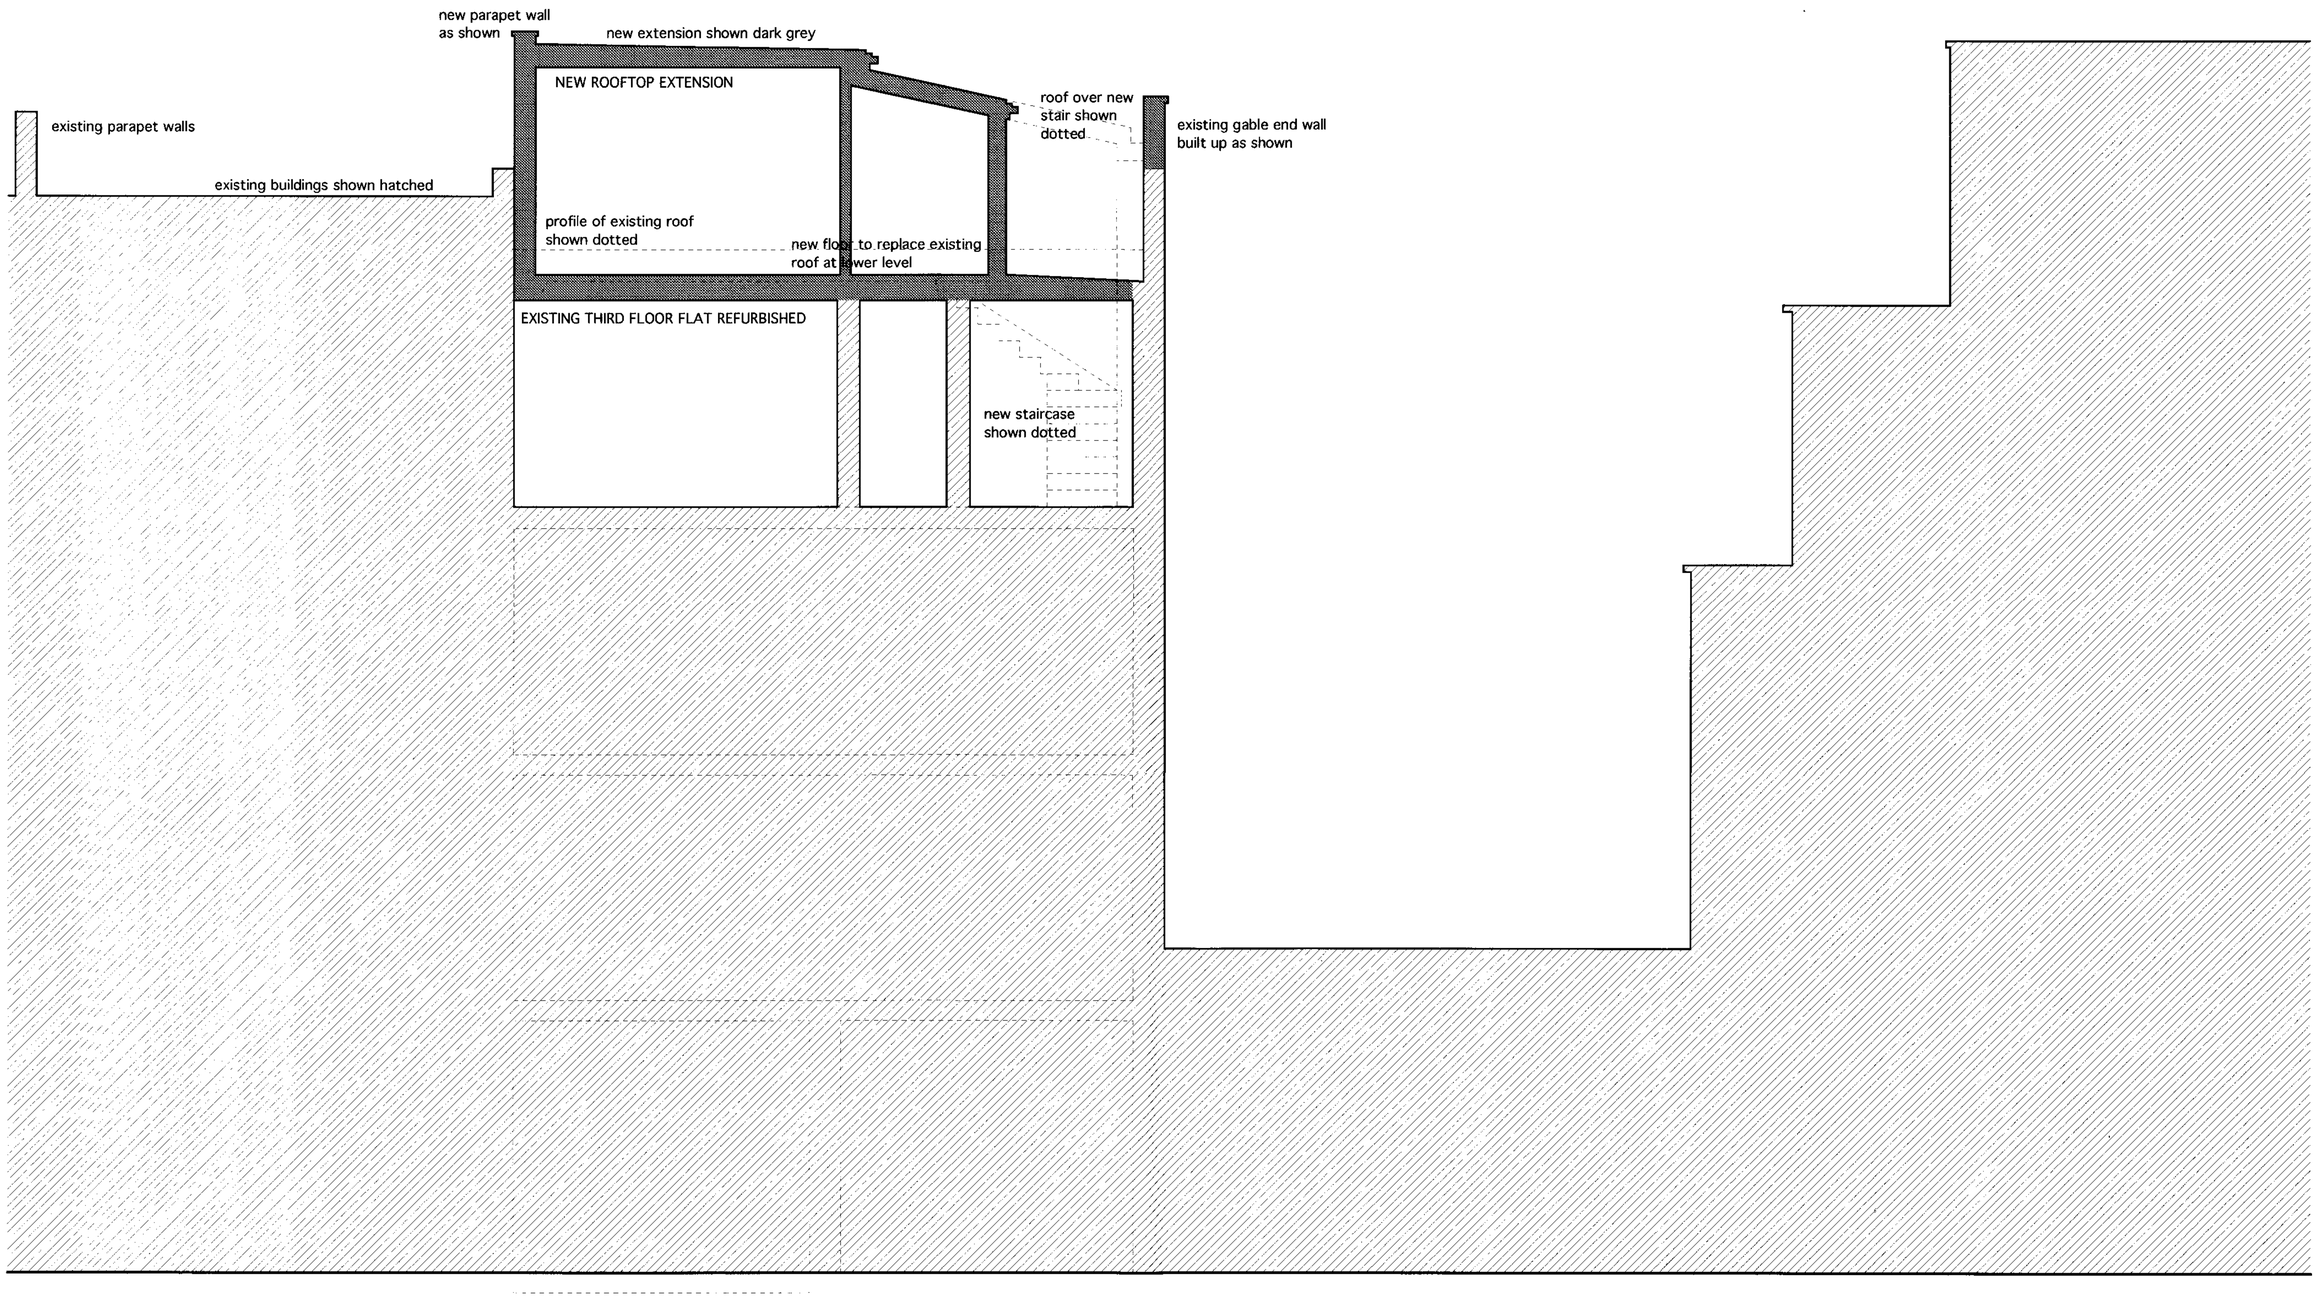

PROPOSED CROSS SECTION LOOKING NORTH EAST

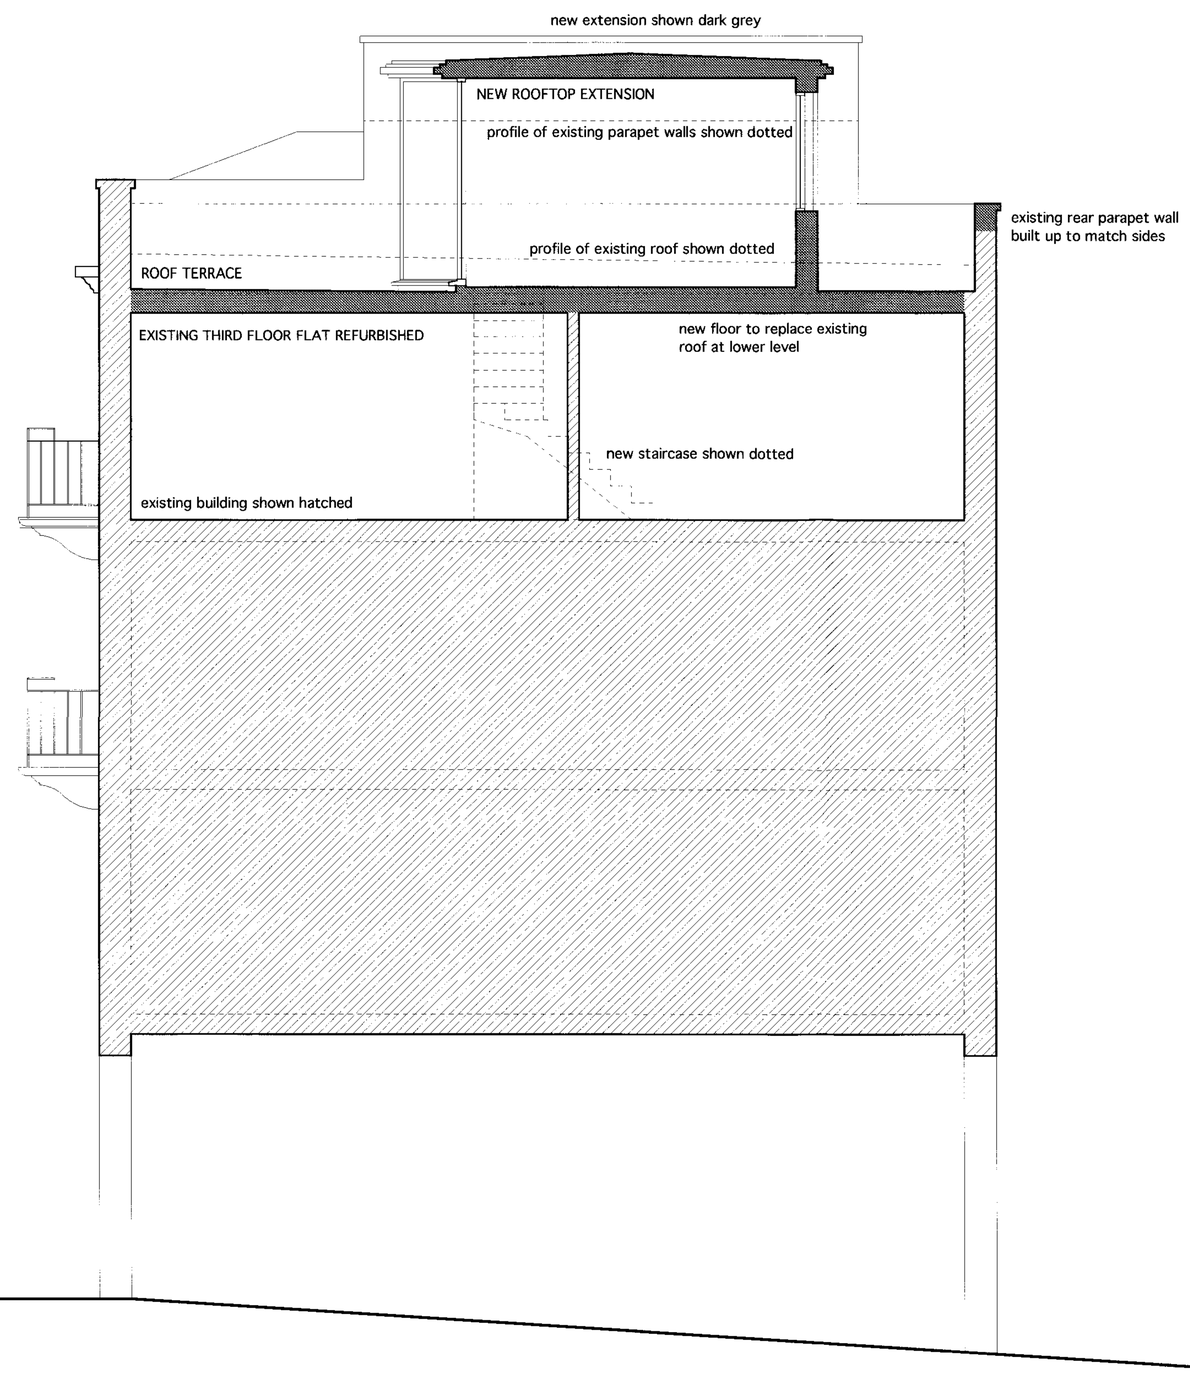

PROPOSED CROSS SECTION LOOKING NORTH WEST

0 0.5 1 1.5 2 2.5 5 7.5 10m

NOTES Do not scale. All dimensions to be verified on site by the contractor.
The contractor is to report any discrepancies to TIGER STRIPE immediately.

REVISION	DATE	DESCRIPTION
A	14.08.07	Redrawn to show reduced scheme

TIGER STRIPE
ARCHITECTS LIMITED
STUDIO 72 THE MARKET BUILDING 195 HIGH STREET BRENTFORD MIDDX TW8 8LB
tel: 020 8758 1666 fax: 020 8758 2777 email: mail@tigerhill.co.uk

PROJECT
39c BURTON STREET

DRAWING
PROPOSED SECTIONS

DRAWING SCALE
1:50

PAPER FORMAT
A1

DATE
AUG 2007

DRAWING NUMBER
0607 (P) 05

REVISION
A