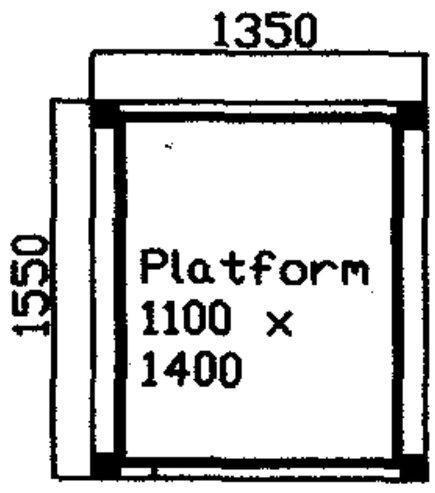

Plan of lift enclosure

Jubilee House,

167 - 169, Gray's Inn Road

London, WC1X 8UE

Scale 1:50

LONDON BOROUGH OF CAMDEN
ENVIRONMENT DEPT.
0 4 SEP 2007
RECEIVED

Existing Side Elevation
Jubilee House,
167 - 169, Gray's Inn Road
London, WC1X 8UE
Scale 1:100

LONDON BOROUGH OF CAMDEN
ENVIRONMENT DEPT.
0 4 SEP 2007
RECEIVED

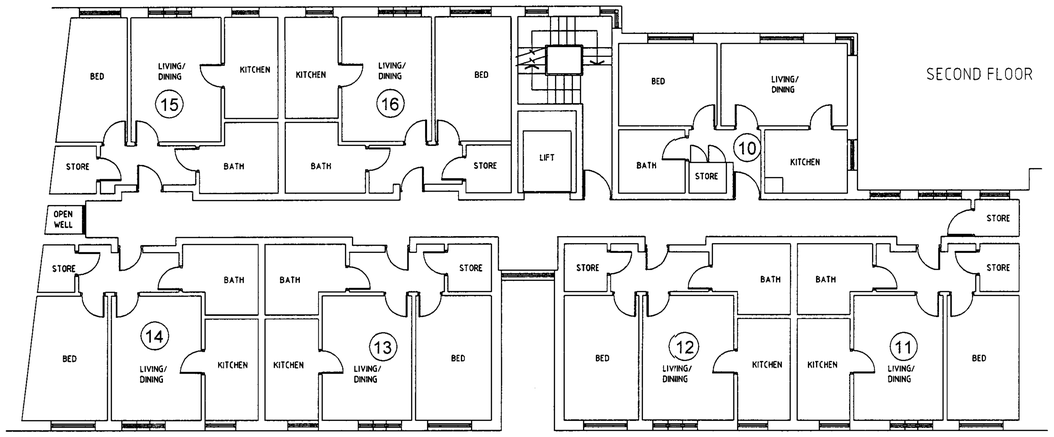

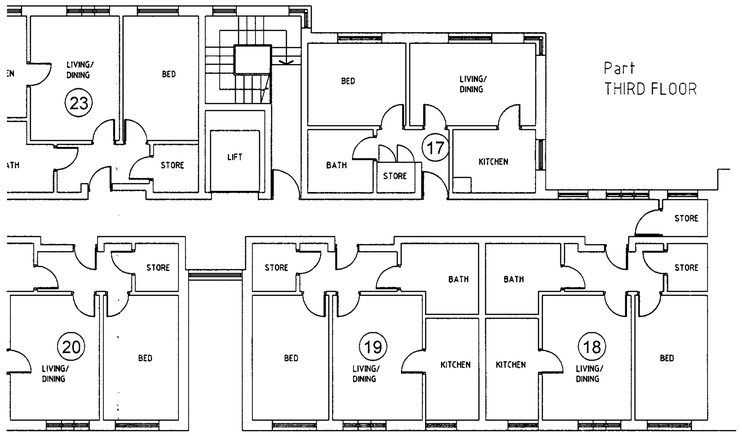

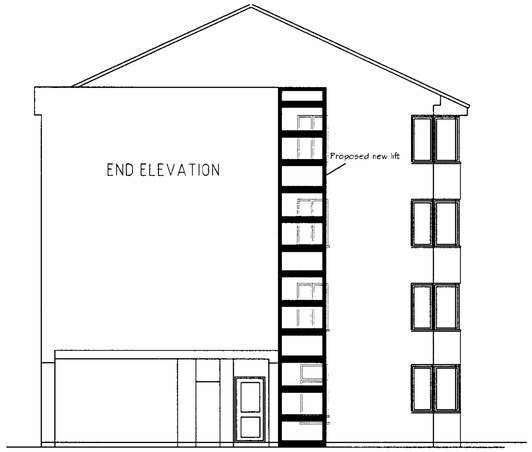

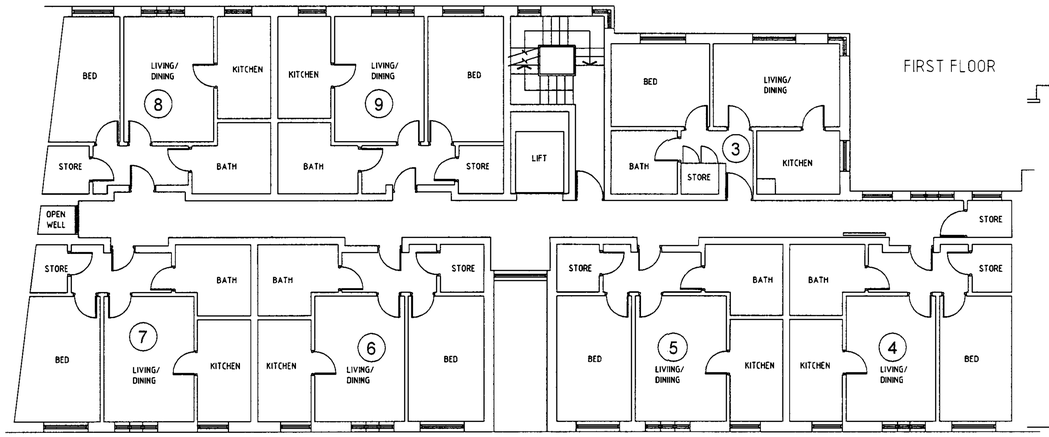

REAR

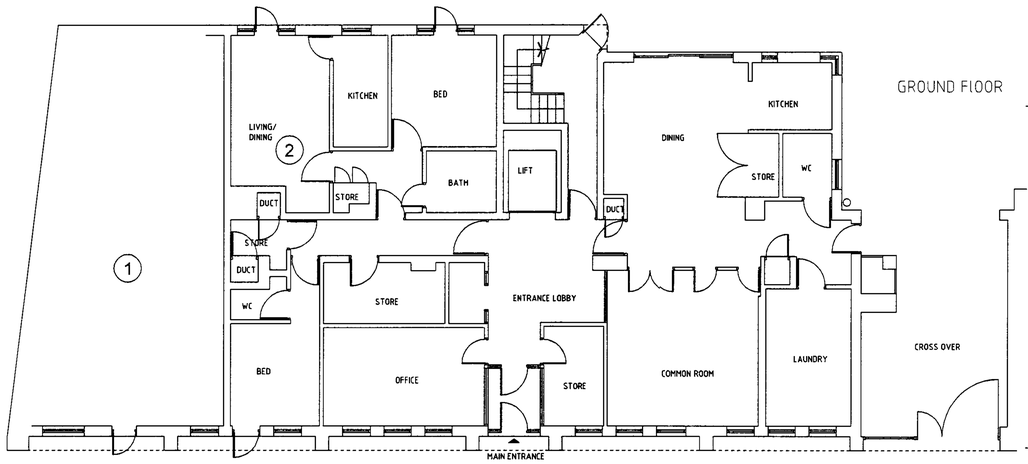

FRONT

Arun Associates Ltd
Chartered Surveyors &
Property Consultants
80, High Street, Edgeware,
Middlesex, HA8 7EJ
Tel ; 020 8381 3910
E-mail ;
info@arun-associates.com

Client:
Circle Anglia Ltd.

Jubilee House
167, - 169, Grays
Inn Road
London. WC1X 8UE

EXISTING

Scale:	Drawn:	Checked:
1 :100	Date: July 07	

Drawing Number 1

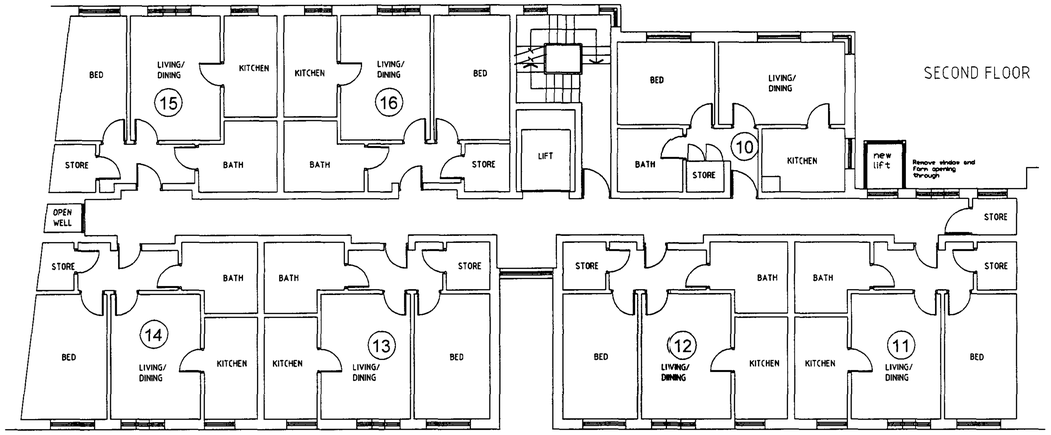

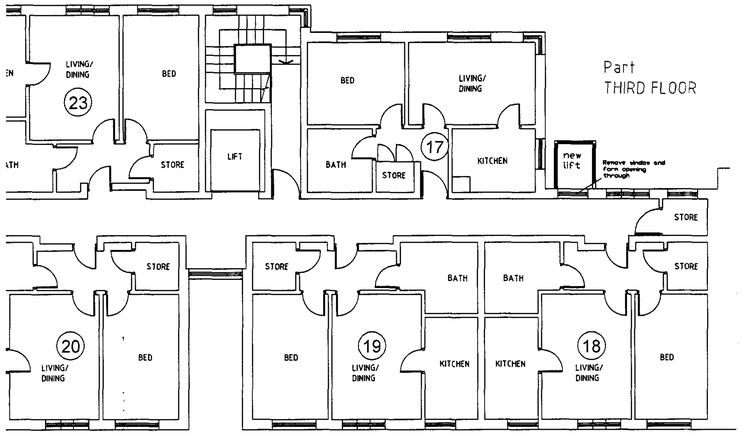

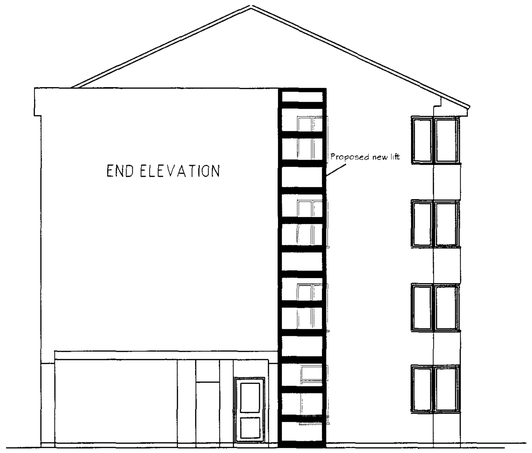

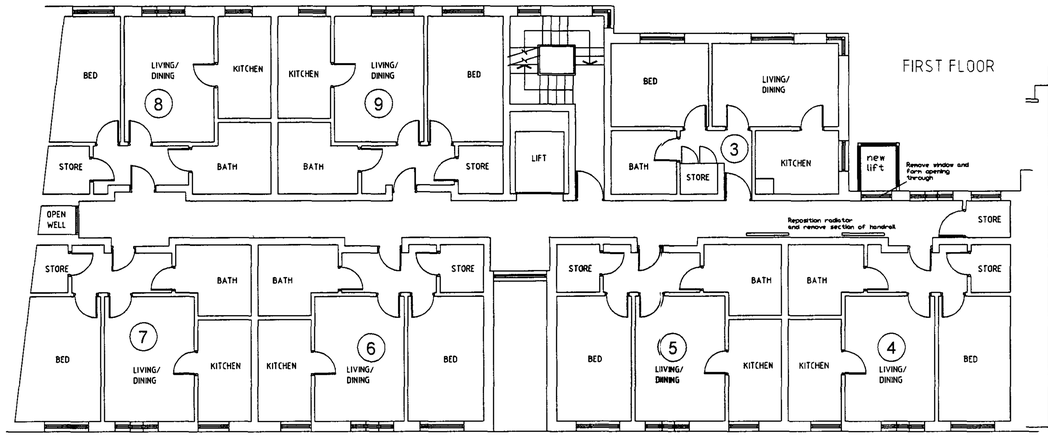

REAR

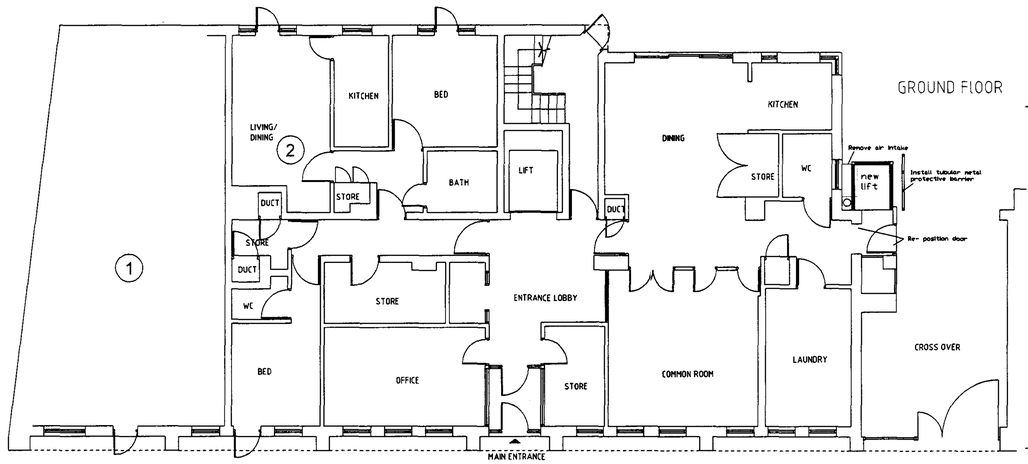

FRONT

Arun Associates Ltd
Chartered Surveyors &
Property Consultants
80, High Street, Edgeware,
Middlesex, HA8 7EJ
Tel ; 020 8381 3910
E-mail ;
info@arun-associates.com

Client:
Circle Anglia Ltd.

Jubilee House
167, - 169, Grays
Inn Road
London. WC1X 8UE

Installation of 2nd Lift for disabled person use

Scale:	Drawn:	Checked:
1 :100	Date: July 07	

Drawing Number 1