Current Scheme.

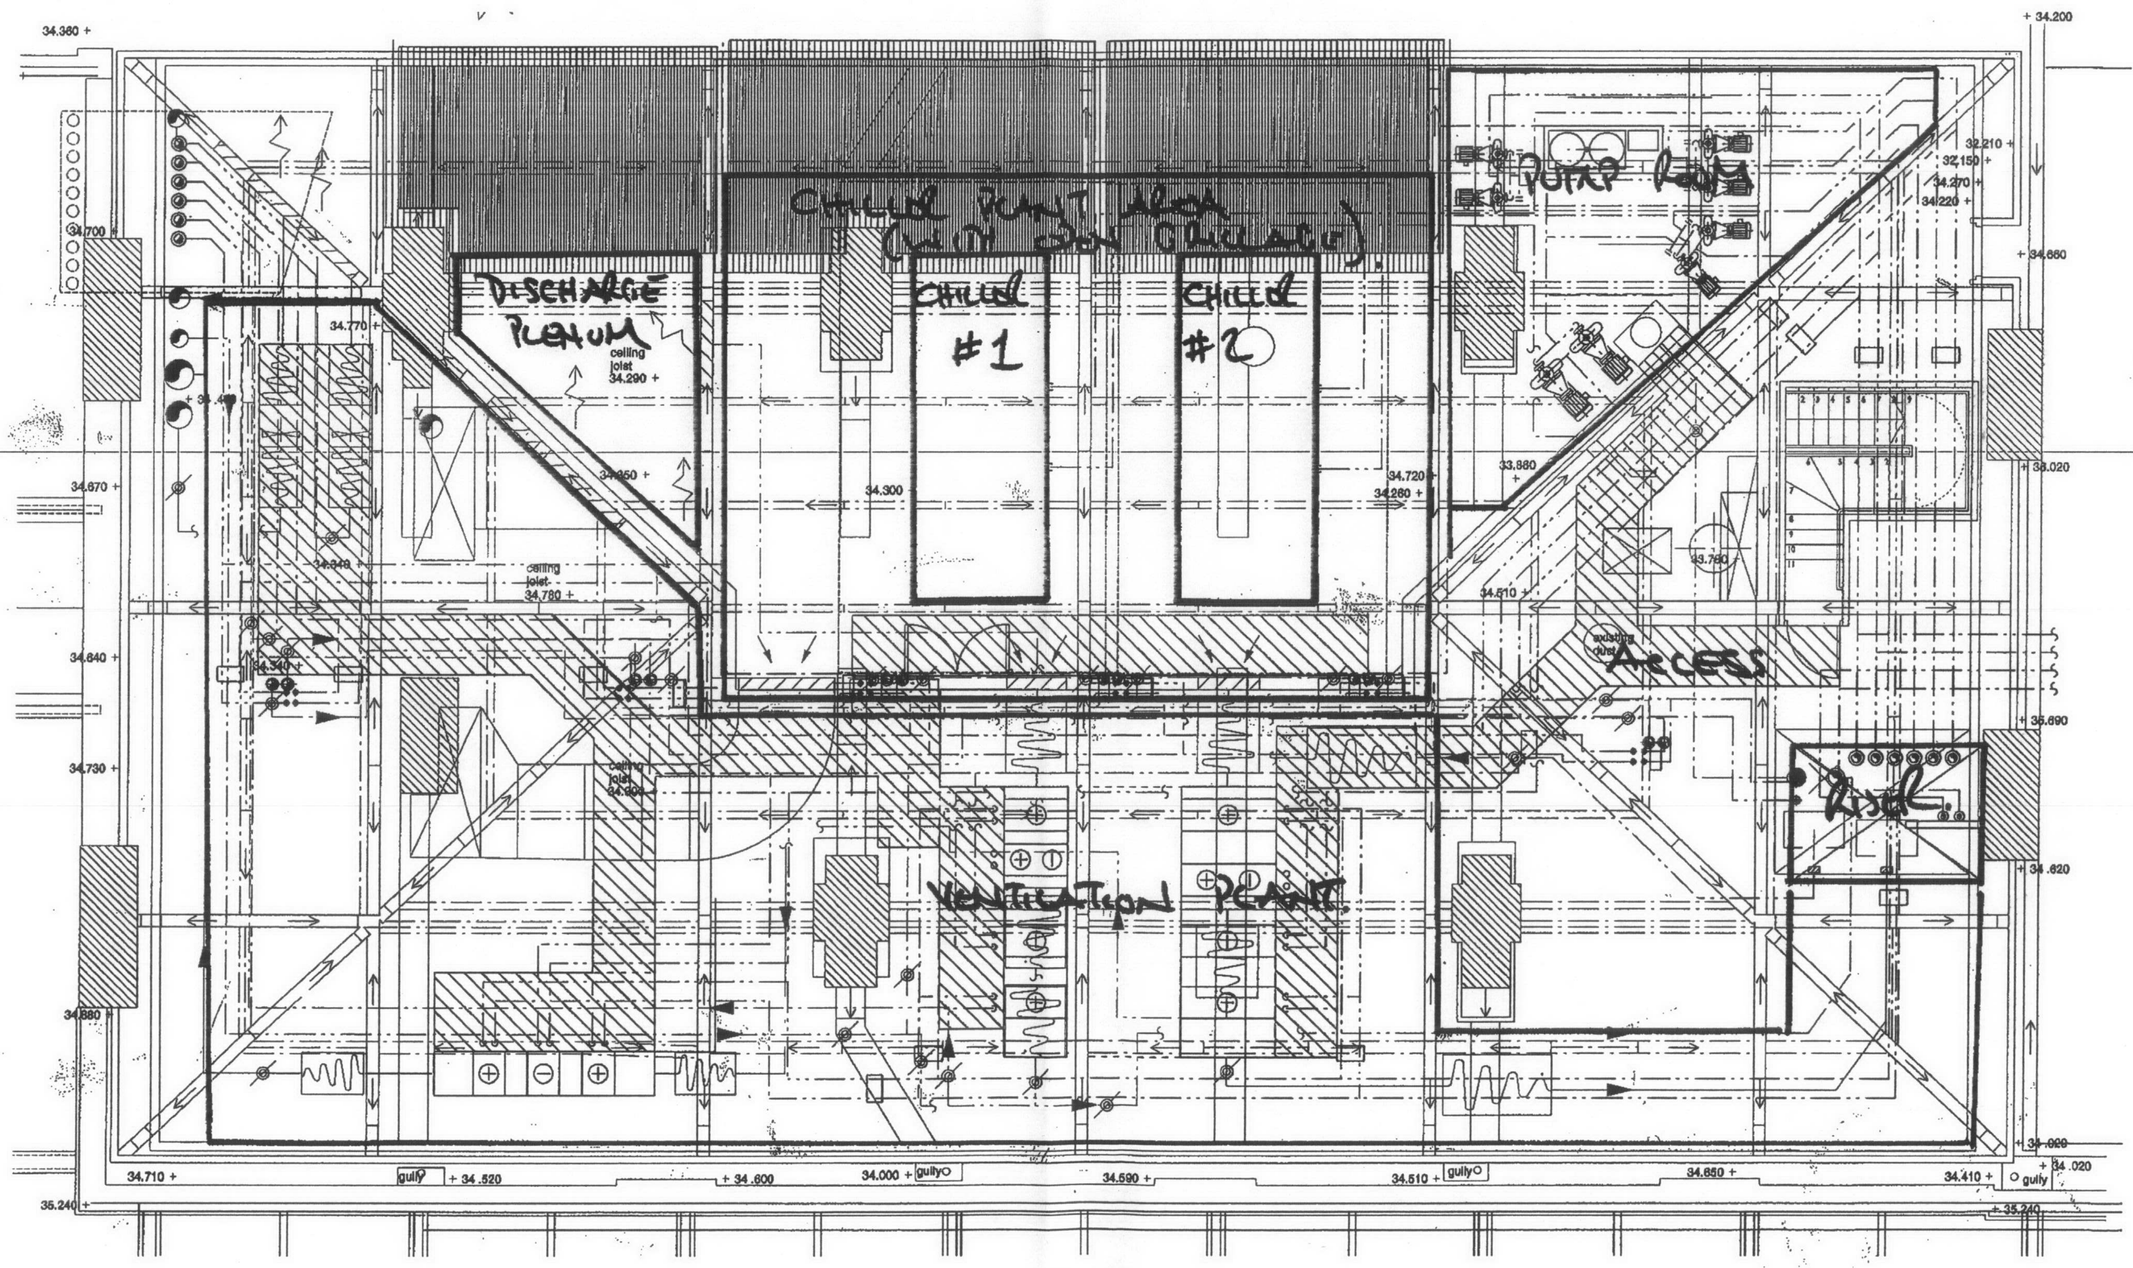

BARLOW HOUSE ROOF PLANT ARRANGEMENT.
- CURRANT LAYOUT