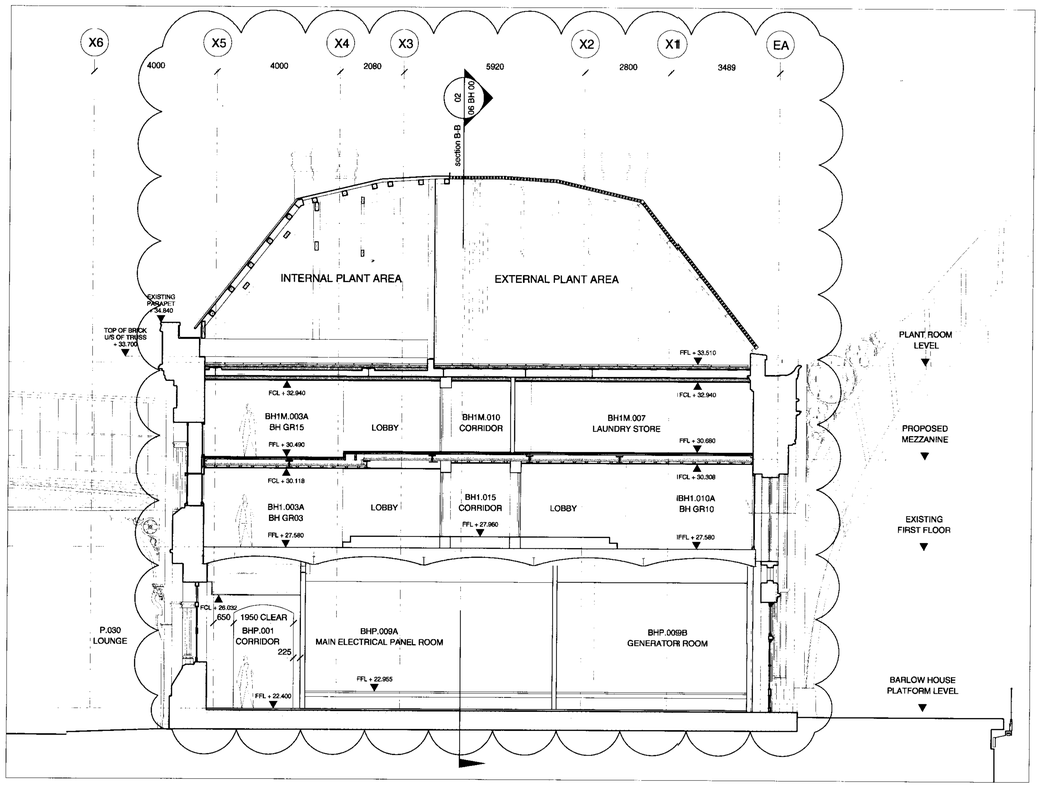

01 Barlow House: Section A-A

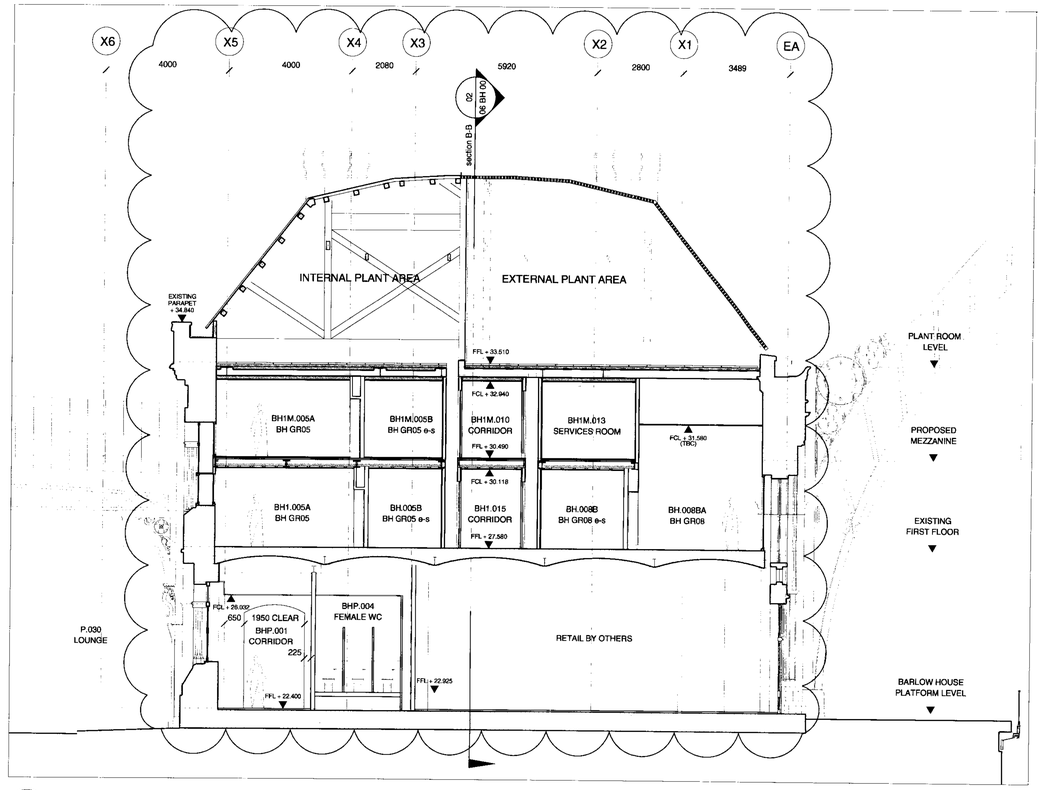

03 Barlow House: Section C-C

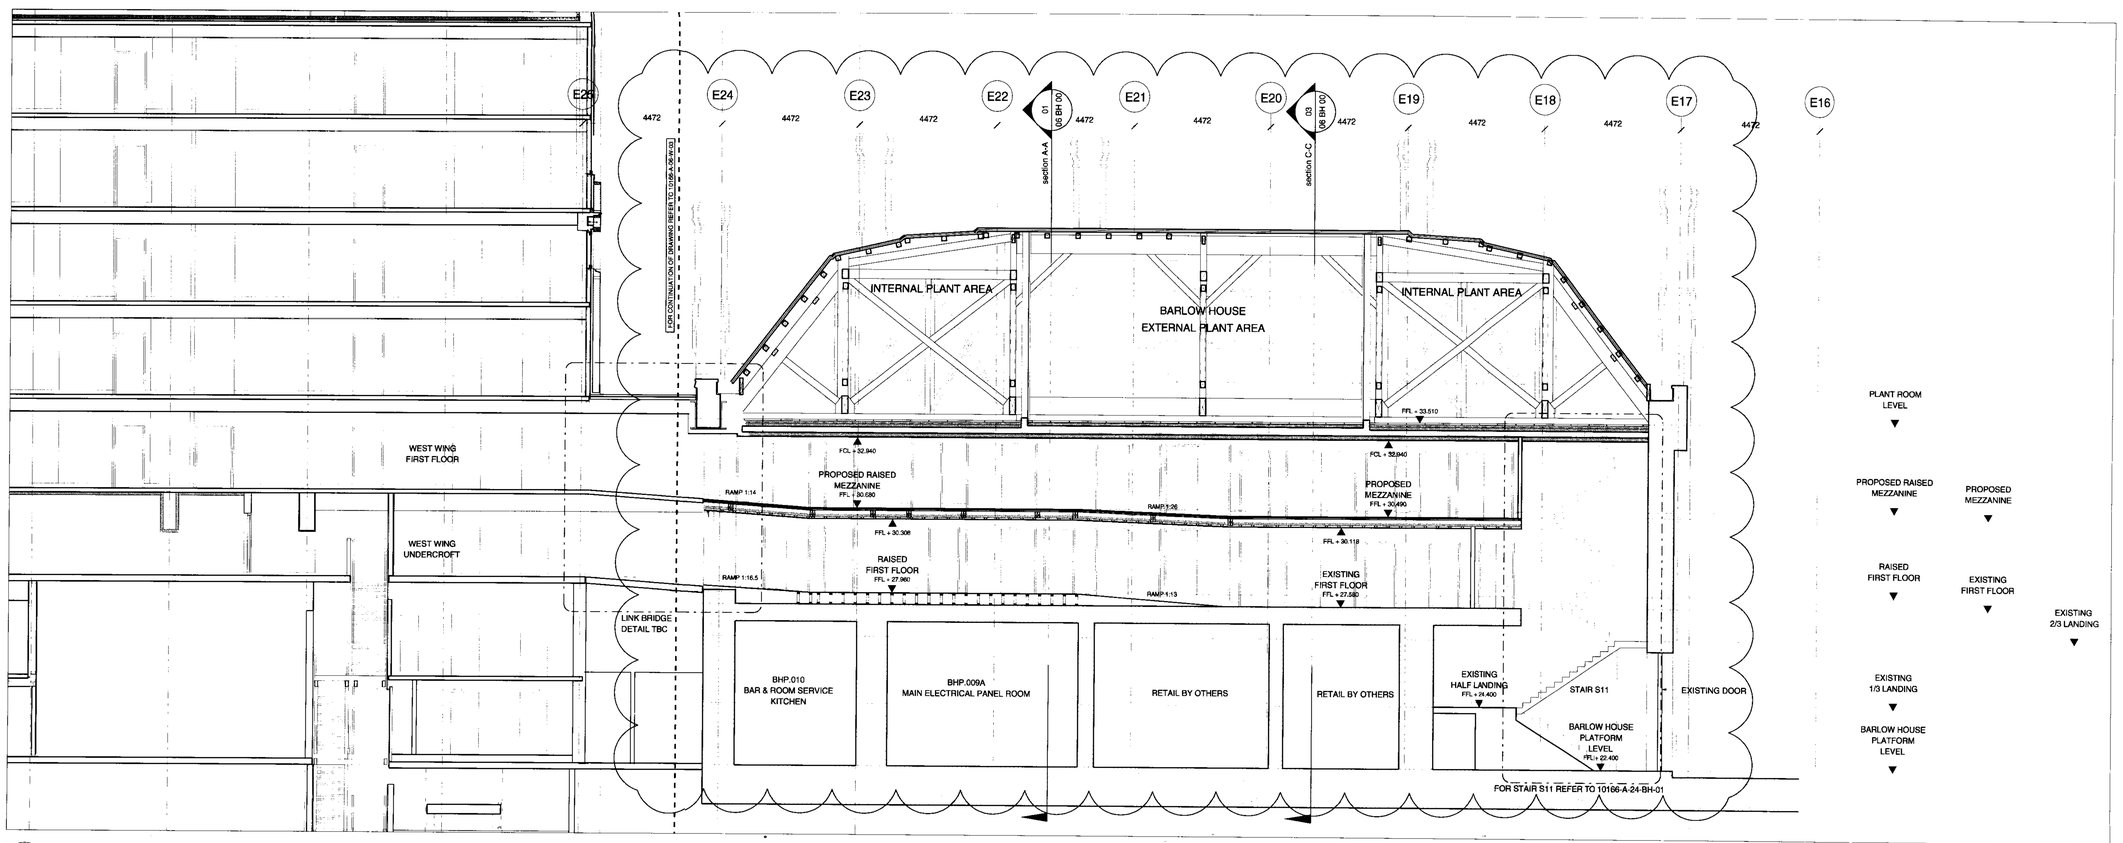

02 Barlow House: Section B-B

This drawing is not to be scaled
Verify all dimensions on site

NOTE

1. REFER TO PLATFORM LEVEL IMPACT PLAN 10166-A-03-C3-02 FOR STRUCTURAL OPENING IN CORRIDOR.

Rev	Amendment	Date
E	REVISED AS NOTED	23.08.07
D	CONSTRUCTION ISSUE	16.03.07
C	TENDER 2 - Industrial grating	11.12.06
B	For Tender Issue	05.05.06
A	FOR STAGE E ISSUE	02.02.06

Key Plan

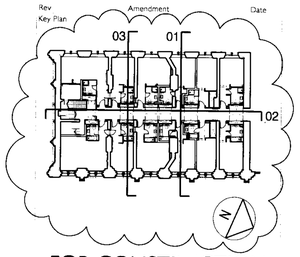

FOR CONSTRUCTION

Client
Manhattan Lofts Corporation Limited

Project
St Pancras Chambers

Title
Barlow House
General Arrangement
Sections A-A, B-B & C-C

Drawn By	Checked By	Scale	Date
DC	MZ	1:100 @ A1	22.11.05

Drawing No 10166 A 06 BH 00

Revision E

RHWL Architects
and
RICHARD GRIFFITHS ARCHITECTS
77 Endell Street London WC2H 9DZ
T. 020 7379 7900 F. 020 7836 4881 E. info@rhwl.com www.rhwl.com