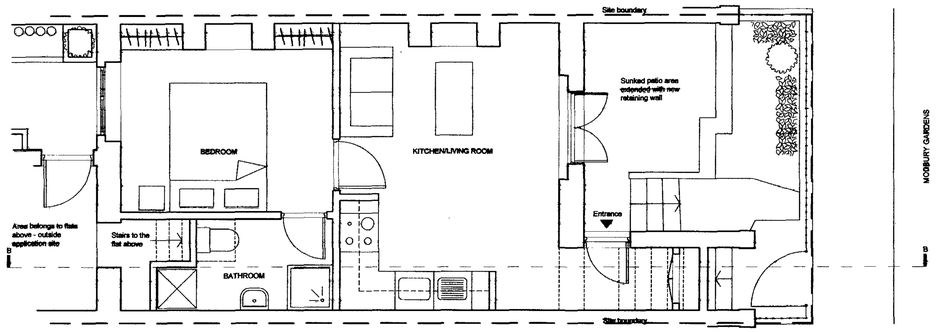

SITE PLAN AND LOWER GROUND FLOOR PLAN:

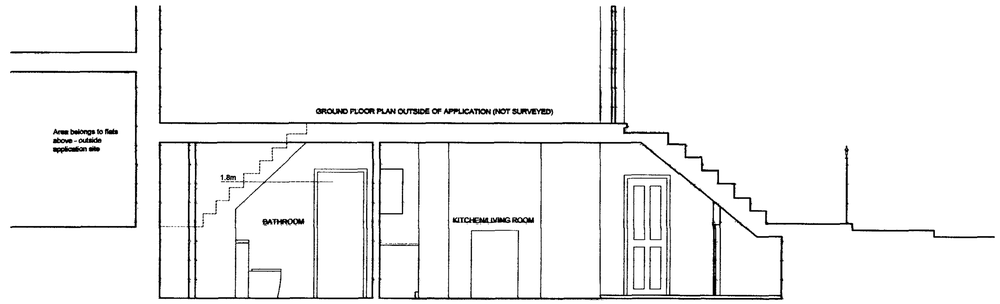

SECTION B-B:

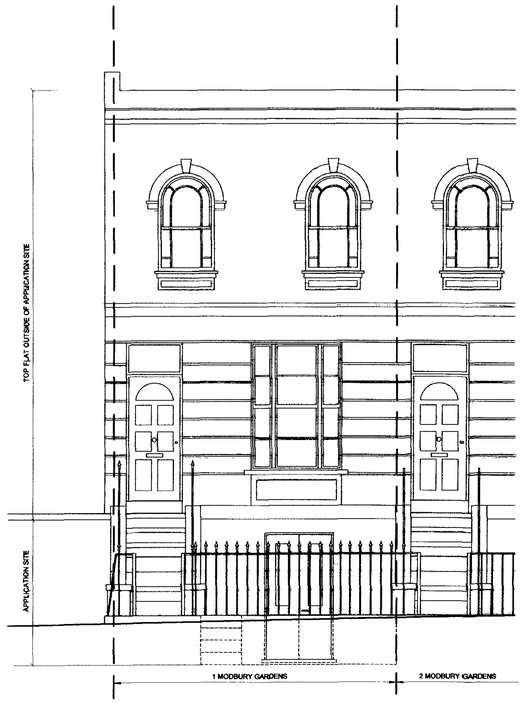

FRONT ELEVATION:

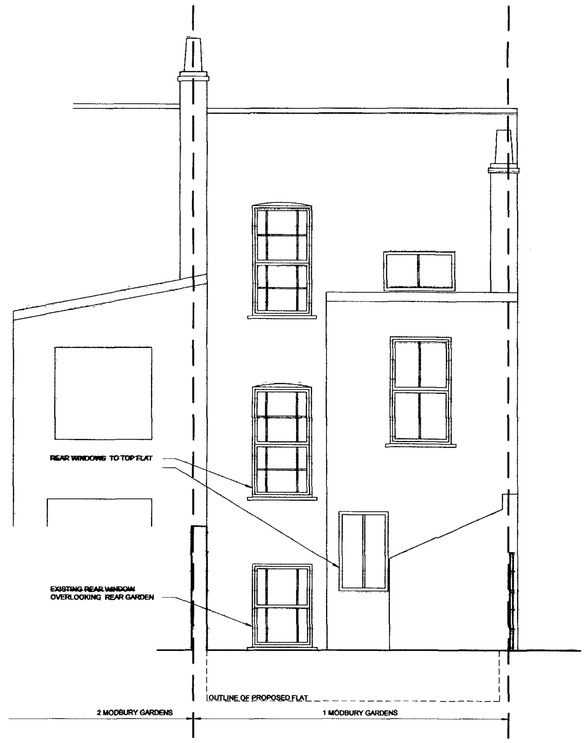

BACK ELEVATION:

NOTES

No.	DESCRIPTION
	NOTES
1.	~~De not scale off drawings. Use figured dimensions only.~~
2.	All dimensions to be verified on site and any discrepencies to be brought to the Architect's attention immediately.
3.	This drawing is to be read in conjunction with all other relevant contract documents.
4.	All structural works are to be carried out in accordance with the consultant structural engineer's drawings and specification.
5.	All mechanical and electrical work is to be carried out in accordance with the consultant mechanical and electrical engineer's drawings and specification.

REVISIONS

No.	DESCRIPTION	APPR.	DATE	REV. BY

smith lance larcade & bechtol
Architects Ltd London

4 - 8 Canfield Gardens London NW6 3BS
Tel: 020 7372 2888 Fax: 020 7372 6333

SITE ADDRESS
LOWER GROUND FLOOR FLAT
1 MODBURY GARDENS
LONDON NW5

DRAWING TITLE
PROPOSED LOWER GROUND FLOOR PLAN ,ELEVATIONS & SECTION

SCALE: 1:50 @ A1	DRAWN BY: AG	
DATE: 01.09.07	CHECKED BY: AN	
JOB No.: 10122	DRG No.: PL/101	REV.: -
STAGE: PLANNING		