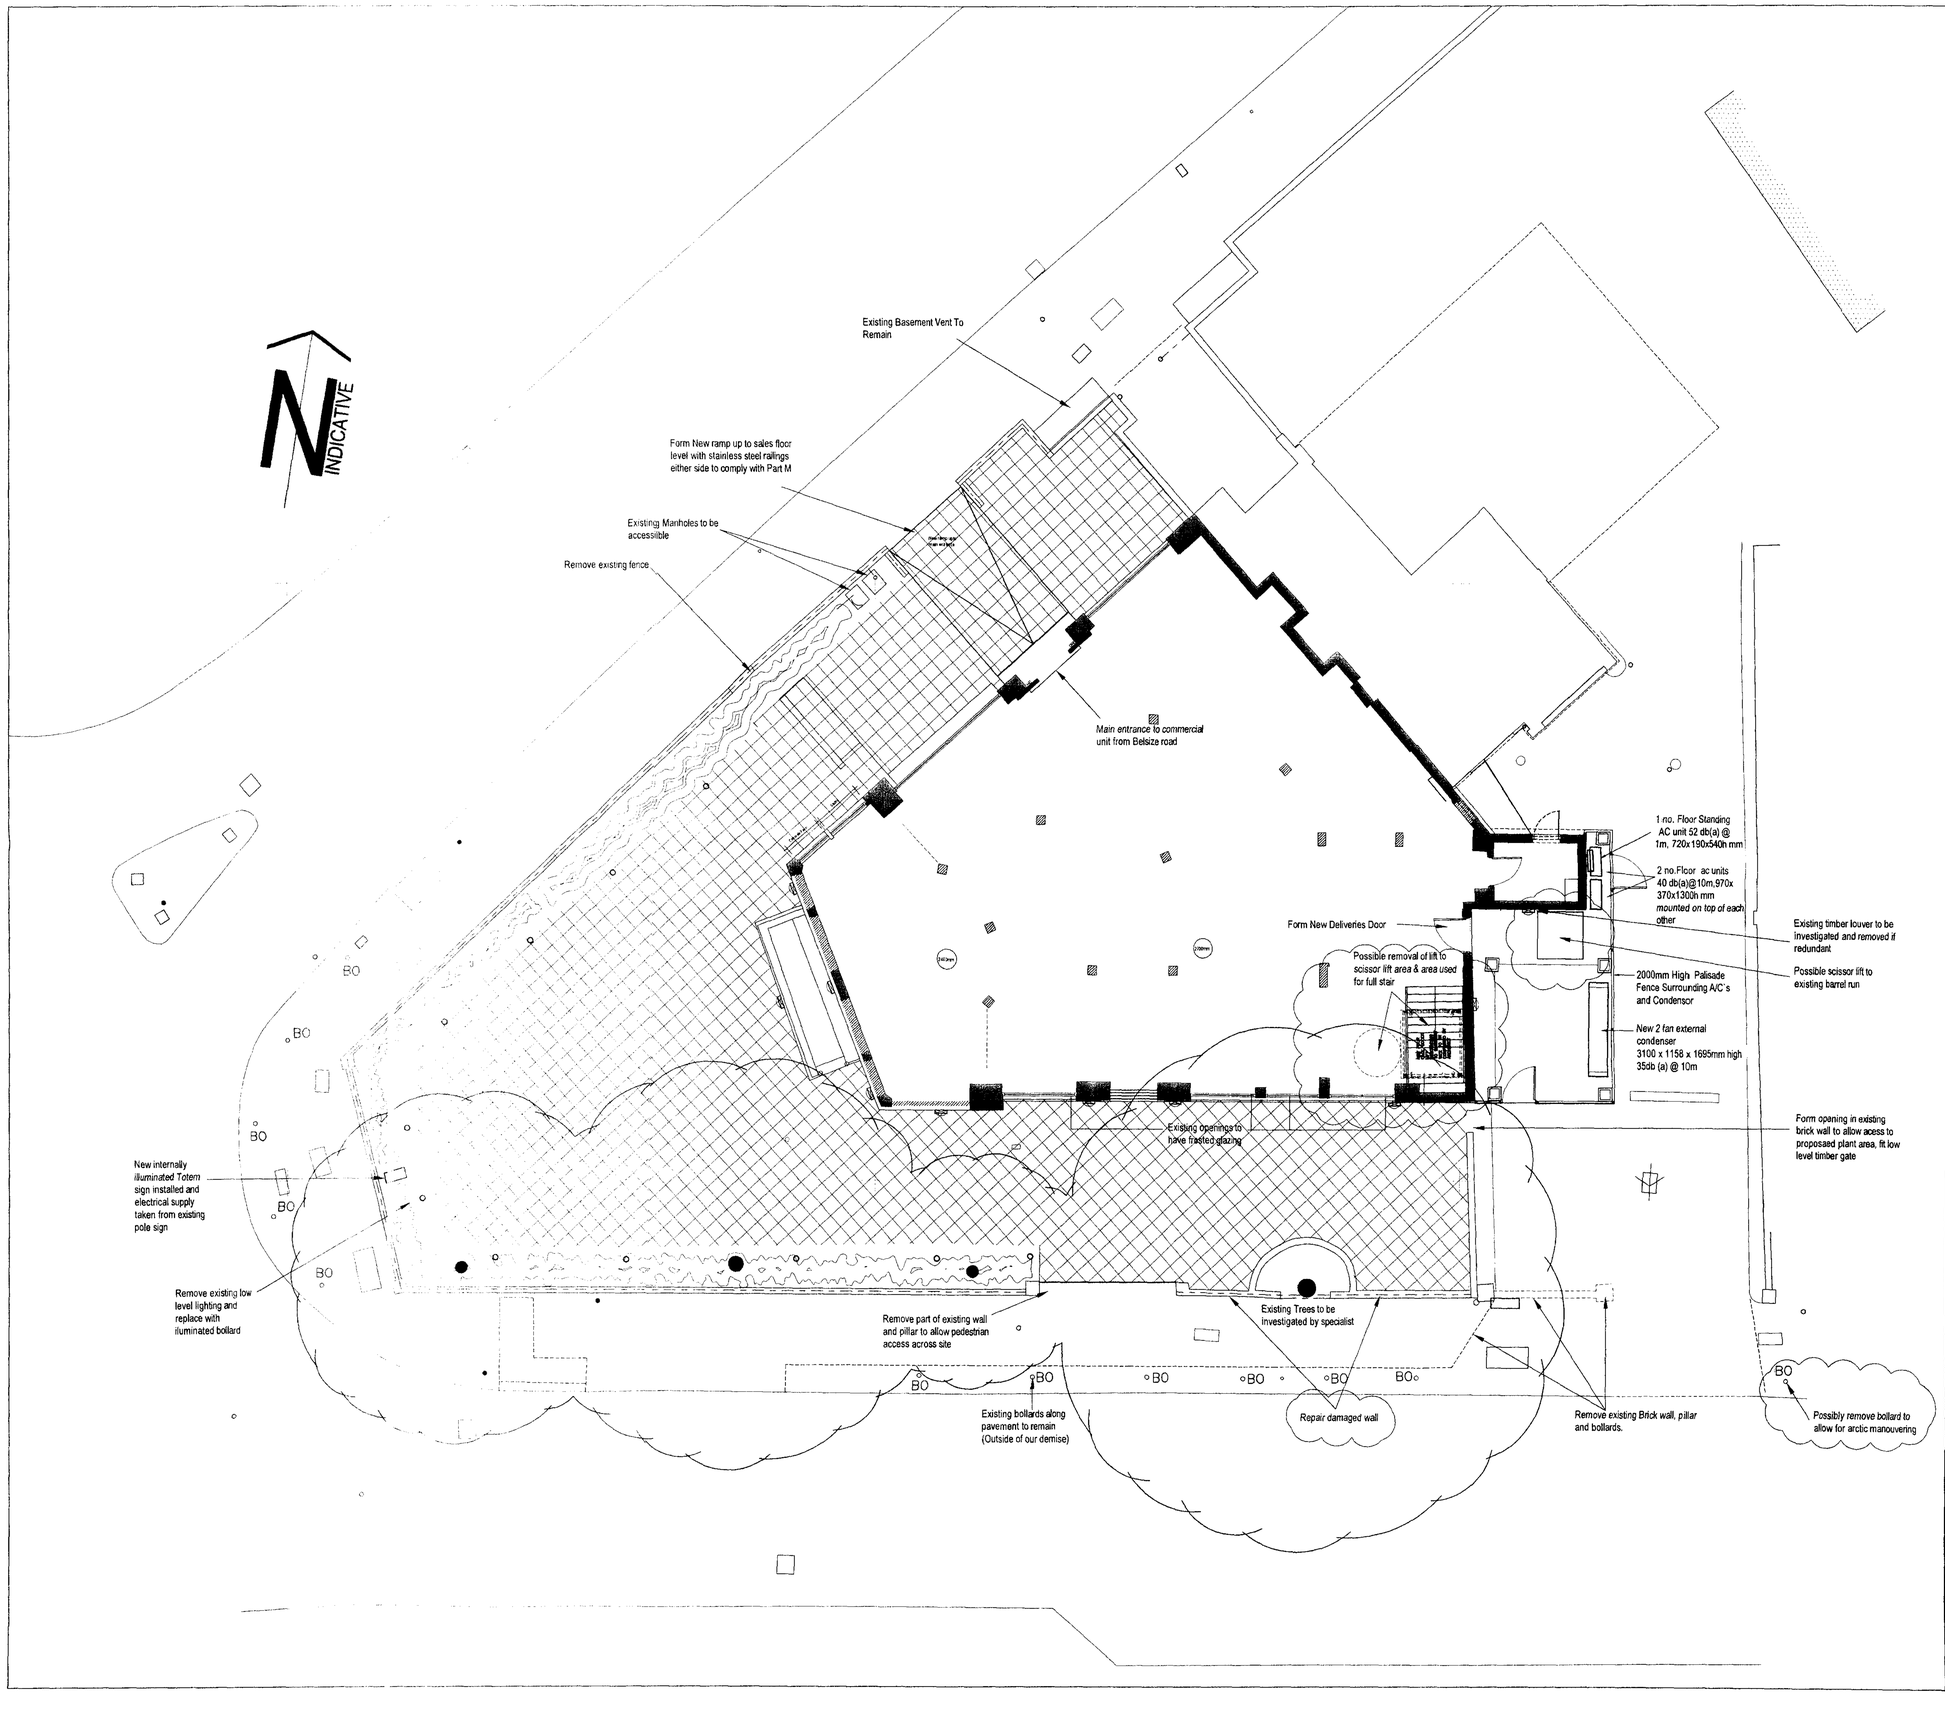

COPYRIGHT©

Details of this drawing are the copyright of MBH Partnership and must not be reproduced or copied without prior written consent. Do not scale from this drawing

Any errors or omissions are to be reported to the Architect immediately

All proposed road and junction alterations subject to highways engineers detailed design.

Removal of any existing tree and landscaped areas subject negotiations with Local Authority Planning dept. and other statutory controls

All drawings to be read in conjunction with structural engineers drawings and all related Architects and consultant drawings and other relevant information

LEGEND

Denotes area to be laid with 450x450x60mm thick straight edge concrete paving slabs,

Denotes propose brickwork retaining wall to match existing

FOR PLANNING

REV No.	DATE	DESCRIPTION	BY	CHKD BY
k		New Possible Stair / Lift Positions, Bollard removed		
j	29.06.07	New Plant Position Illustrated	JVB	
I	29.05.07	Amendments to notes	JVB	
H	24.04.07	Deliveries Door Shown	JVB	
G	14.03.07	Notes Amended and Hatchline Redrawn	JVB	
F	01.03.07	Planning Notes Amended	JVB	
E	12.01.07	Existing rear wall and crossover modified	GPP	
D	29.11.06	Extension location amended and paving shown	GPP	
C	14.11.06	Extension to rear and landscaping shown	GPP	
B	20.10.06	Extension amended and landscaping shown	GPP	

mbh PARTNERSHIP

ROSEMOUNT HOUSE
ROSEMOUNT AVENUE
WEST BYFLEET
SURREY
KT14 6LB

01932 352727
01932 351545

ARCHITECTURE SURVEYING PROJECT MANAGEMENT

PROJECT

SHERIDAN COURT
47-49 BELSIZE ROAD
LONDON
NW6 4RY

DRAWING TITLE

SITE PLAN AS PROPOSED

DRAWN BY	CHECKED BY	DRAWING No.	REV
GPP		6901-09	K
SCALE 1:100@ A1	DATE JUL 06		