COPYRIGHT©

Details of this drawing are the copyright of MBH Partnership and must not be reproduced or copied without prior written consent. Do not scale from this drawing

Any errors or omissions are to be reported to the Architect immediately

All proposed road and junction alterations subject to highways engineers detailed design.

Removal of any existing tree and landscaped areas subject negotiations with Local Authority Planning dept. and other statutory controls

All drawings to be read in conjunction with structural engineers drawings and all related Architects and consultant drawings and other relevant information

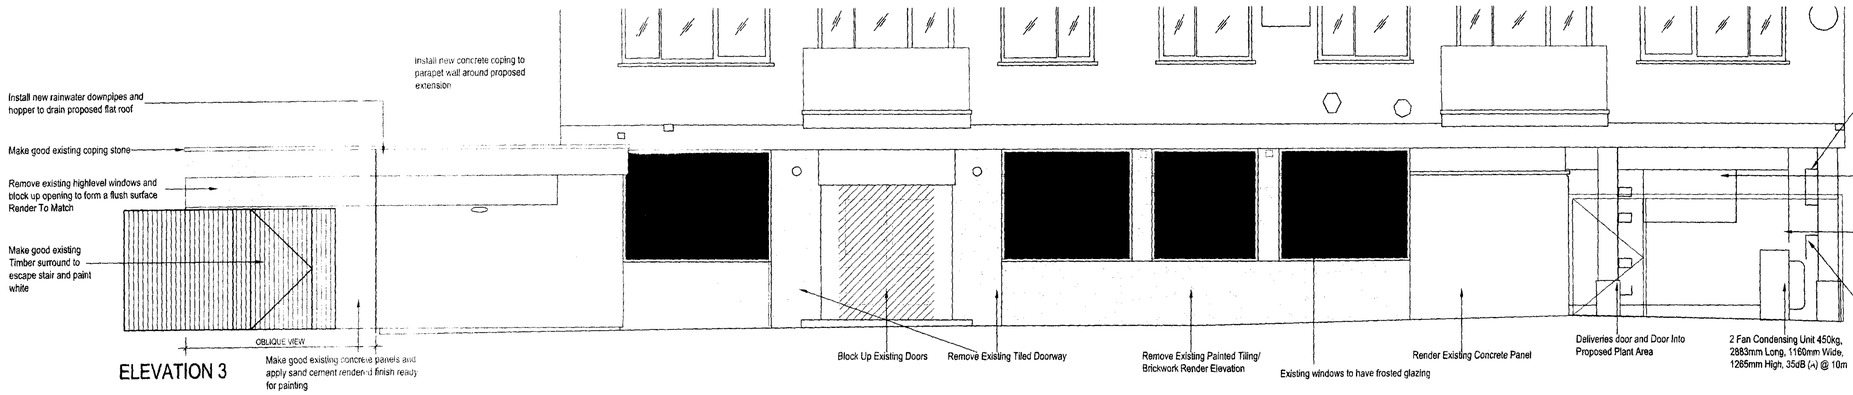

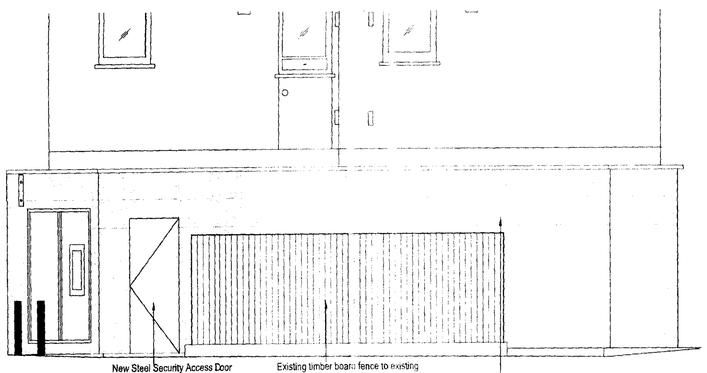

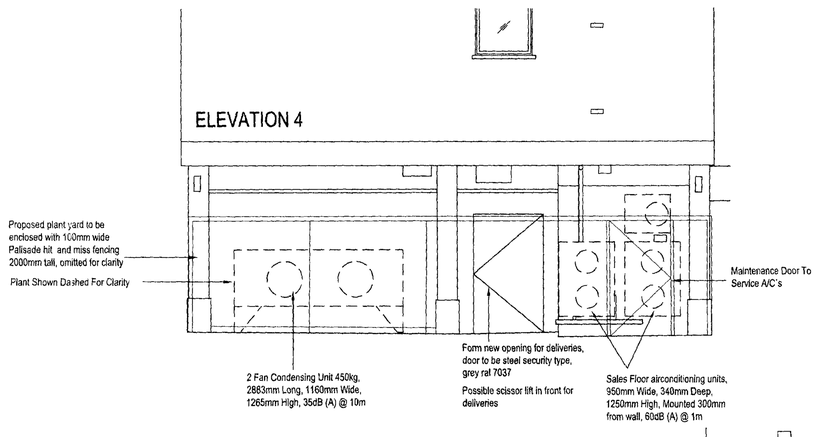

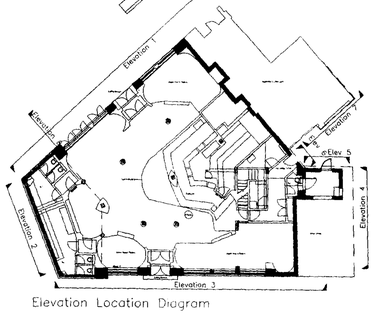

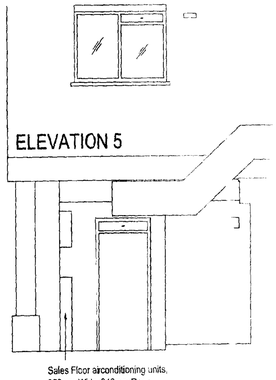

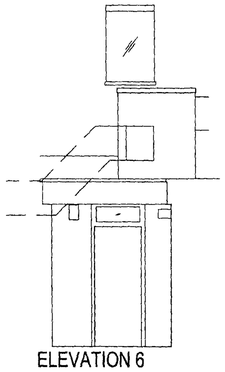

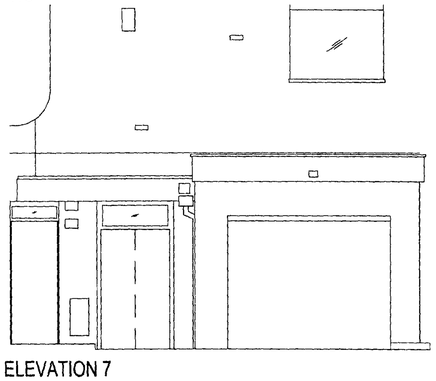

REV No.	DATE	DESCRIPTION	BY	CHKD BY
L	25.07.07	Signage Ammended	JVB	
K	17.07.07	Notes added, fans amended	FM	
J	29.06.07	Elevations amended, extension removed	GPP	
I	04.05.07	Elevations amendad, extension removed	GPP	
H	14.03.07	Elevations Split onto 2 Drawings, to show Heights	JVB	
G	13.03.07	Vents shown on new side extension elevation	JVB	
E	27.02.07	New security door added	GPP	
D	12.01.07	Pure Side elevation of extension added	GPP	
C	08.12.06	Glazed Extension with Aluminium Roof	GPP	
B	06.12.06	Glazed Extension with Glazed Roof	GPP	

mbh PARTNERSHIP
ARCHITECTURE SURVEYING PROJECT MANAGEMENT
ROSEMOUNT HOUSE
ROSEMOUNT AVENUE
WEST BYFLEET
SURREY
KT14 6LB
01932 352727
01932 351545

PROJECT
SHERIDAN COURT
47-49 BELSIZE ROAD
LONDON
NW6 4RY

DRAWING TITLE
ELEVATIONS AS PROPOSED

DRAWN BY	CHECKED BY	DRAWING No.	REV
JVB		6901-10	L
SCALE 1:50@ A1	DATE SEPT 06		