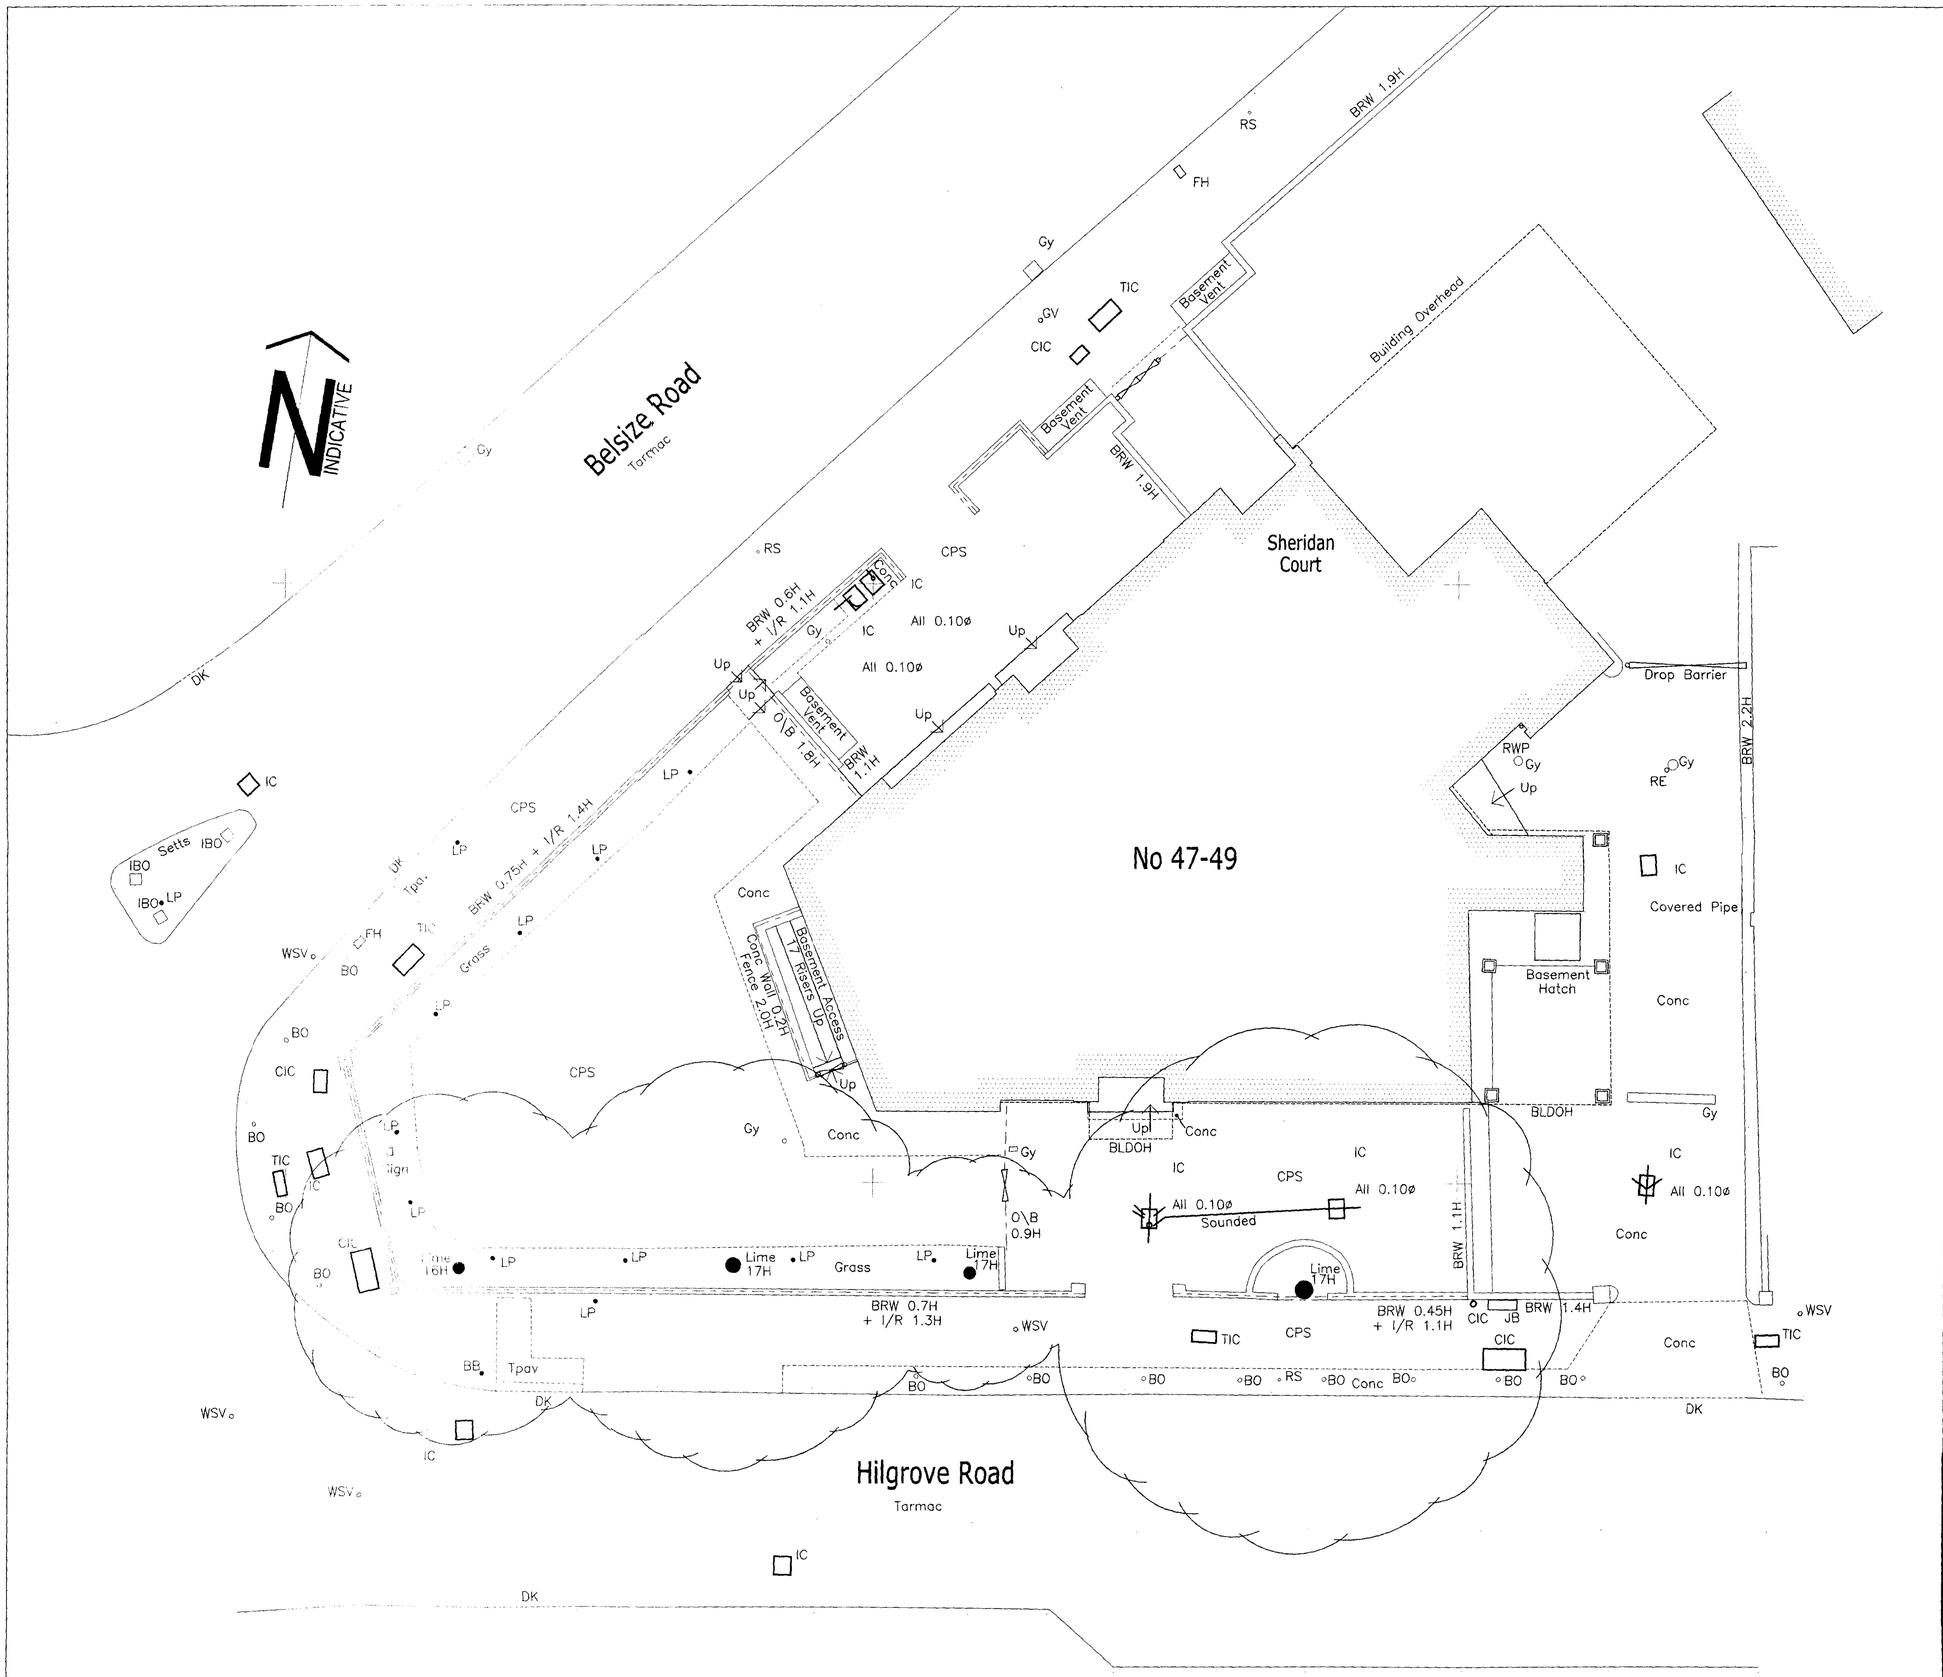



## COPYRIGHT©

Details of this drawing are the copyright of MBH Partnership and must not be reproduced or copied without prior written consent. Do not scale from this drawing

Any errors or omissions are to be reported to the Architect immediately

All proposed road and junction alterations subject to highways engineers detailed design.

Removal of any existing tree and landscaped areas subject negotiations with Local Authority Planning dept. and other statutory controls

All drawings to be read in conjunction with structural engineers drawings and all related Architects and consultant drawings and other relevant information


## Key

LEVELS
- A Approximate
- CL Cover Level
- DPC Damp Proof Course
- EL Eaves Level
- FFL Finished Floor Level
- FRL Flat Roof Level
- IL Invert Level
- PL Parapet Level
- RL Ridge Level
- SSL Structural Slab Level
- WL Water Level

INSPECTION CHAMBERS
- AC Access Cover
- CDC Concrete Drainage Channel
- CIC Cable TV Inspection Chamber
- EIC Electric Inspection Chamber
- ER Earth Rod
- FWC Foul Water Inspection Chamber
- FH Fire Hydrant
- GIC Gas Inspection Chamber
- GV Gas Valve
- GY Gully
- IC Inspection Chamber
- JB Junction Box
- KI Kerb Inlet
- MDC Metal Drainage Channel
- NFI No Further Information
- RE Rodding Eye
- SD Soffit Depth
- SFL Soffit Level
- SL Sump Level
- SWCP Surface Water Catch Pit
- SWIC Surface Water Inspection Chamber
- TIC Telephone Inspection Chamber
- UTL Unable to lift
- WIC Water Inspection Chamber
- WM Water Meter
- WWO Water Wash Out
- WSV Water Stop Valve

PIPES
- GP Gas Pipe
- RWP Rain Water Pipe
- SVP Soil Vent Pipe
- VP Vent Pipe
- WP Waste Pipe

SURFACES
- Conc Concrete
- CPS Concrete Paving Slabs
- KFC Kinney Flint Cobbles
- BPav Brick Paving
- TPav Tactile Paving

POSTS
- CPO Concrete Post
- FHM Fire Hydrant Marker
- FPO Fence Post
- GM Gas Marker Post
- GPO Gate Post
- LPO Lockable Post
- MK Marker Post
- MPO Metal Post
- RP Reflector Post
- TPO Timber Post

STREET FURNITURE
- BB Bellsha Beacon
- BL Basement Light
- BO Bollard
- BS Bus Stop
- DK Drop Kerb
- EC Electric Cupboard
- EP Electric Pole
- FB Flower Border
- FL Flood Light
- FP Flag Pole
- LB Litter Bin
- LBO Light Bollard
- LP Lamp Post
- NP Name Plate
- PB Post Box
- PM Parking Meter
- RS Road Sign
- SI Sign
- STN Survey Station
- TCB Telephone Call Box
- TL Traffic Light
- TLC Traffic Light Control Box
- TP Telegraph Pole

FENCES
- BRTW Brick Retaining Wall
- BRW Brick Wall
- BW Barbed Wire
- CB Close Board
- CL Chain Link
- CP Chestnut Paling
- CW Chicken Wire
- DIL Dilapidated
- IR Iron Railings
- Lat Lattice
- PR Post and Rail
- RTW Retaining Wall
- STW Stone Wall
- WM Wire Mesh

## Linetypes

- FOUL WATER
- SURFACE WATER

## STATION SCHEDULE

| | |
|---|---|
| STN1<br>500.000<br>1000.000<br>40.254 | STN4<br>508.987<br>955.164<br>40.274 |
| STN2<br>476.553<br>959.990<br>39.719 | STN5<br>529.149<br>963.278<br>40.287 |
| STN3<br>491.239<br>942.205<br>39.857 | STN41<br>532.496<br>943.024<br>40.845 |

| REV No. | DATE | DESCRIPTION | BY | CHKD BY |
|---|---|---|---|---|


mbh PARTNERSHIP
ARCHITECTURE SURVEYING PROJECT MANAGEMENT

ROSEMOUNT HOUSE
ROSEMOUNT AVENUE
WEST BYFLEET
SURREY
KT14 6LB
01932 352727
01932 351545


PROJECT
SHERIDAN COURT
47-49 BELSIZE ROAD
LONDON
NW6 4RY

DRAWING TITLE
SITE PLAN AS EXISTING

| DRAWN BY | CHECKED BY | DRAWING No. | REV |
|---|---|---|---|
| GPP/ST | | 6901-03 | |
| SCALE 1:200@ A1 | DATE JUL 06 | | |