COPYRIGHT©

Details of this drawing are the copyright of MBH Partnership and must not be reproduced or copied without prior written consent. Do not scale from this drawing

Any errors or omissions are to be reported to the Architect immediately

All proposed road and junction alterations subject to highways engineers detailed design.

Removal of any existing tree and landscaped areas subject negotiations with Local Authority Planning dept, and other statutory controls

All drawings to be read in conjunction with structural engineers drawings and all related Architects and consultant drawings and other relevant information

LEGEND

Denotes area to be laid with 450x450x60mm thick straight edge concrete paving slabs,

Denotes propose brickwork retaining wall to match existing

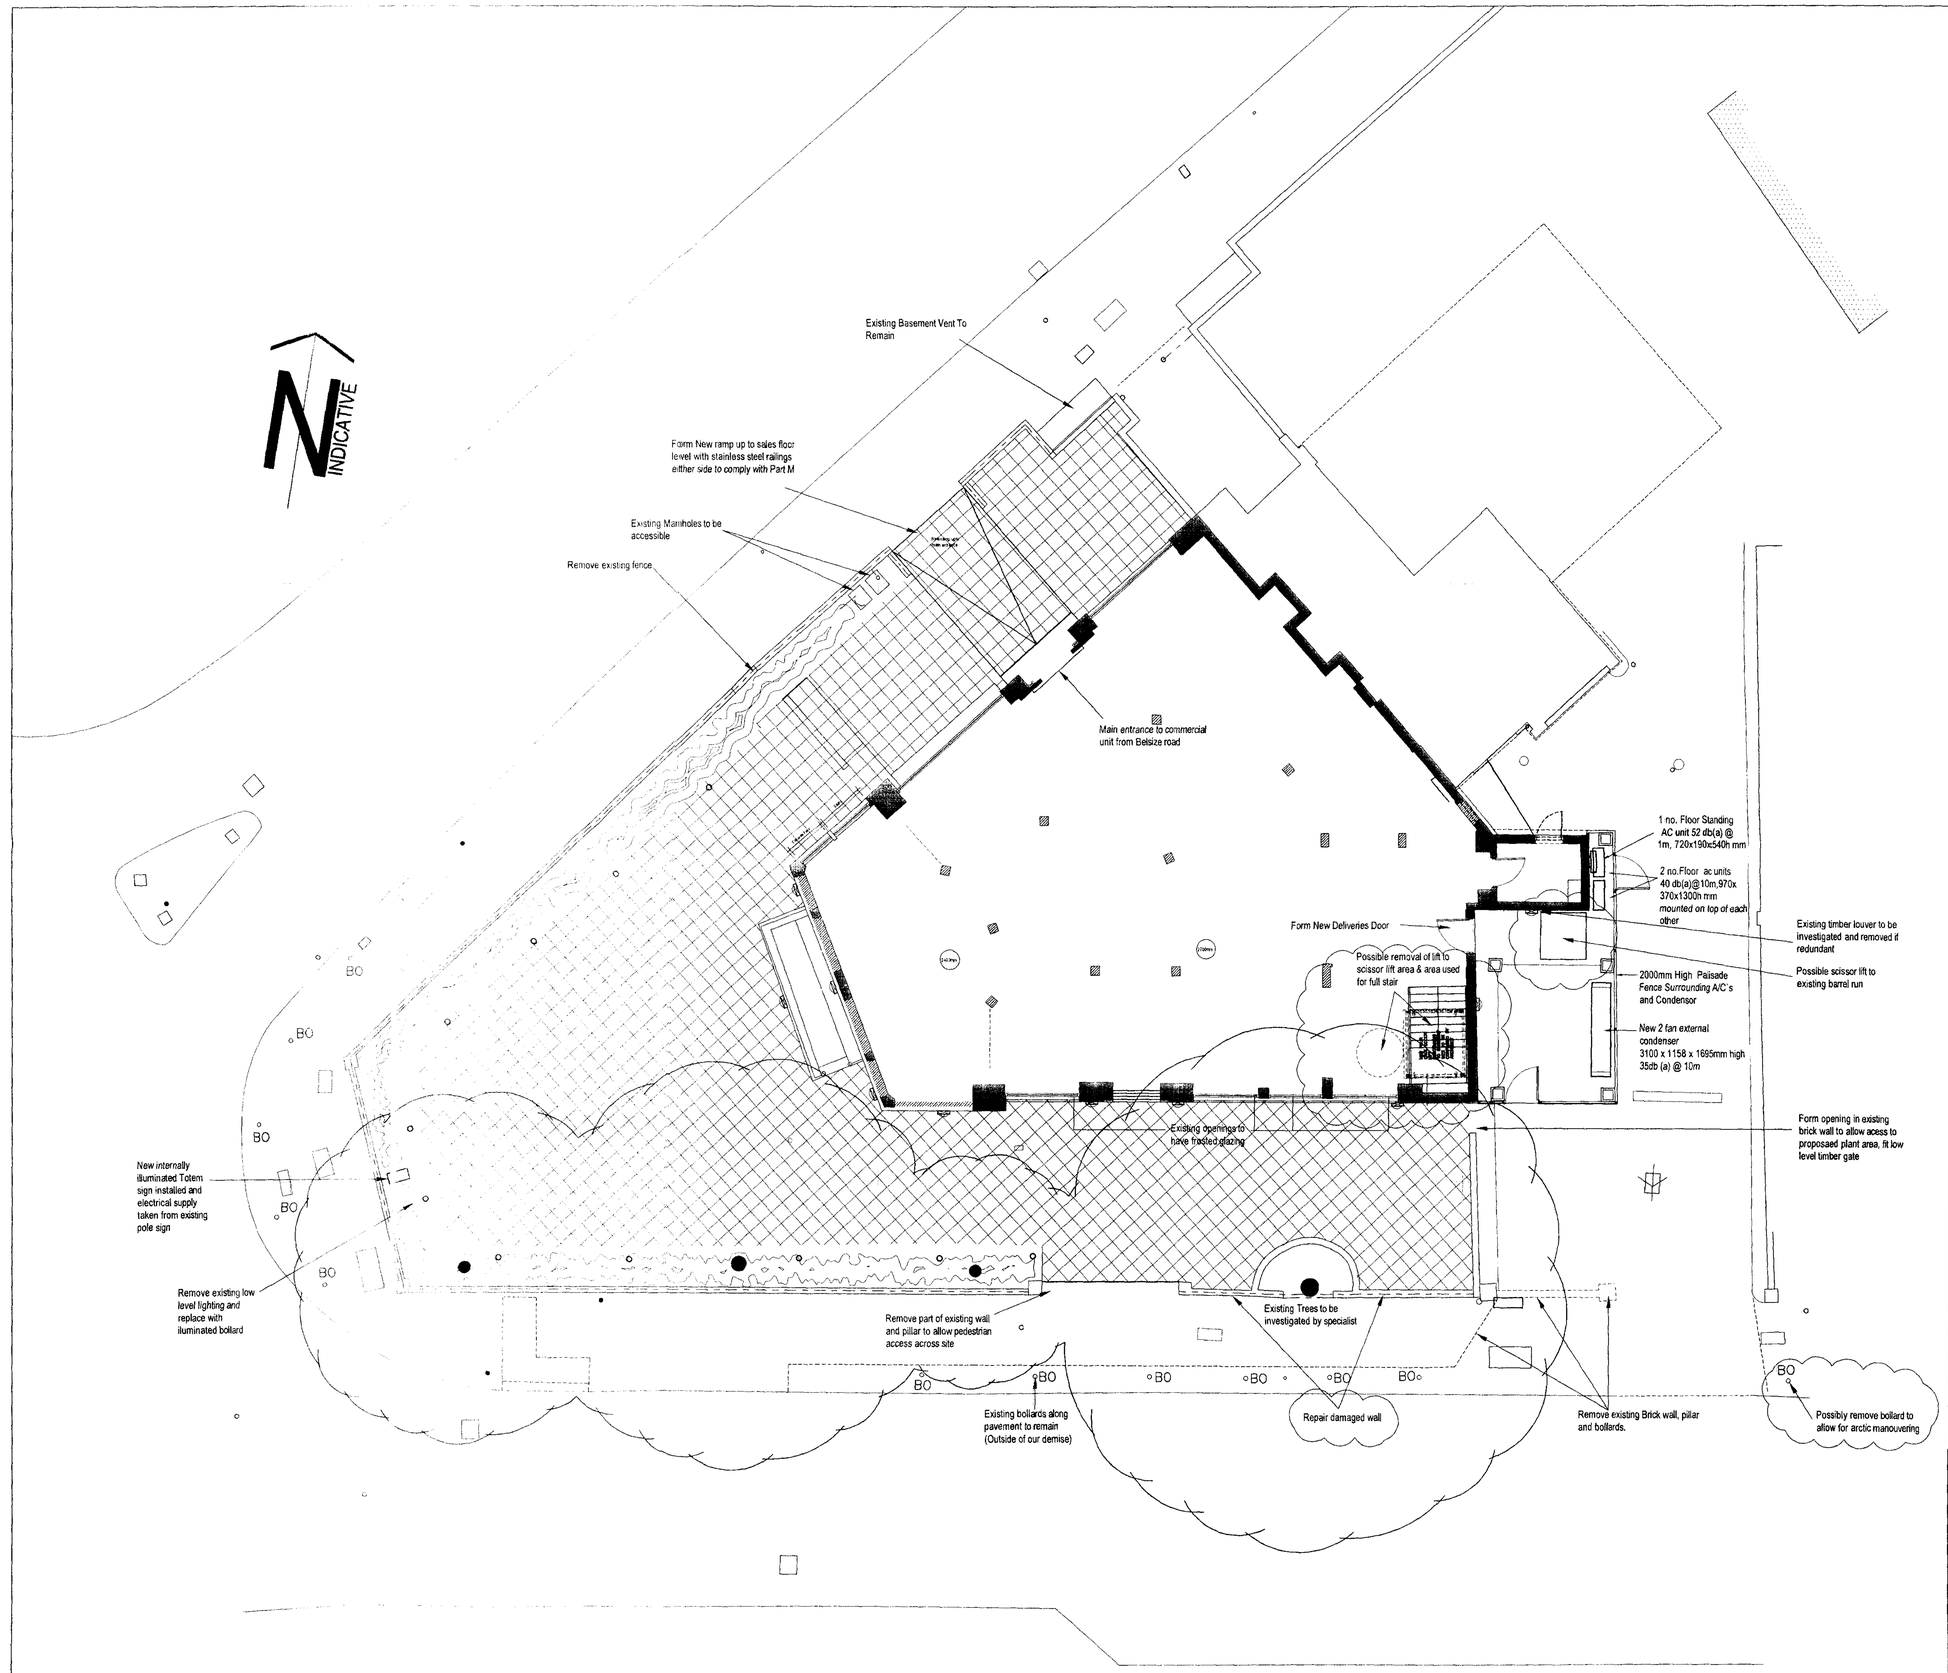


# FOR PLANNING

| REV No. | DATE | DESCRIPTION | BY | CHKD BY |
|---|---|---|---|---|
| K | | New Possible Stair / Lift Positions, Bollard removed | | |
| J | 29.06.07 | New Plant Position Illustrated | JVB | |
| I | 29.05.07 | Amendments to notes | JVB | |
| H | 24.04.07 | Deliveries Door Shown | JVB | |
| G | 14.03.07 | Notes Amended and Hatchline Redrawn | JVB | |
| F | 01.03.07 | Planning Notes Amended | JVB | |
| E | 12.01.07 | Existing rear wall and crossover modified | GPP | |
| D | 29.11.06 | Extension location amended and paving shown) | GPP | |
| C | 14.11.06 | Extension to rear and landscaping shown | GPP | |
| B | 20.10.06 | Extension amended and landscaping shown | GPP | |

mbh
PARTNERSHIP
ARCHITECTURE SURVEYING PROJECT MANAGEMENT

ROSEMOUNT HOUSE
ROSEMOUNT AVENUE
WEST BYFLEET
SURREY
KT14 6LB

01932 352727
01932 351545

PROJECT
SHERIDAN COURT
47-49 BELSIZE ROAD
LONDON
NW6 4RY

DRAWING TITLE
SITE PLAN AS PROPOSED

| DRAWN BY | CHECKED BY | DRAWING No. | REV |
|---|---|---|---|
| GPP | | 6901-09 | K |
| SCALE 1:100@ A1 | DATE JUL 06 | | |