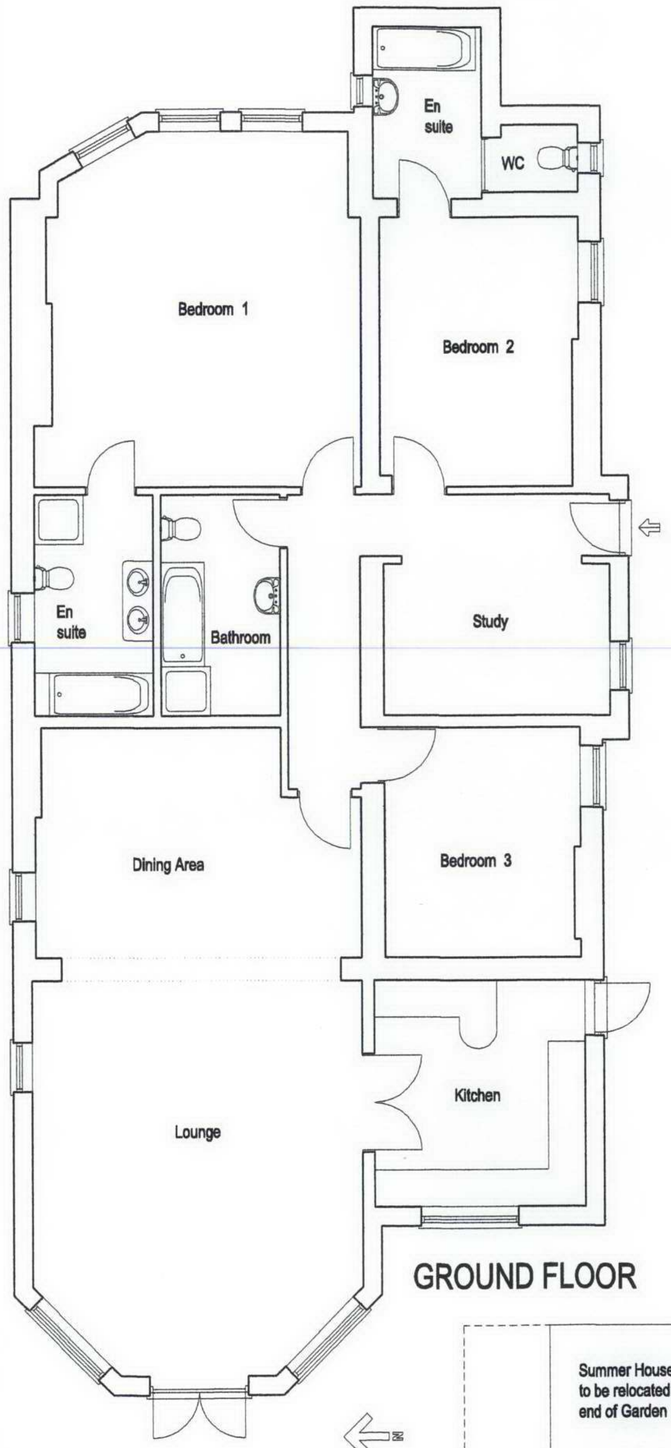

GROUND FLOOR

Summer House to be relocated at end of Garden

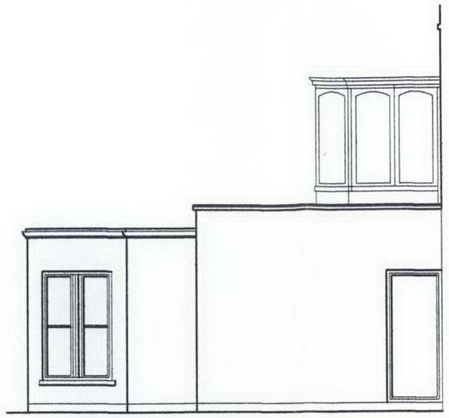

SIDE ELEVATION SOUTH

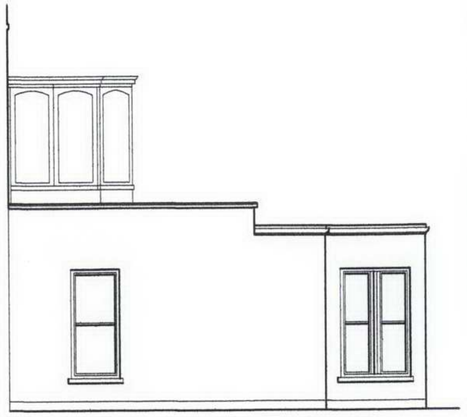

SIDE ELEVATION NORTH

White painted smooth render
White sliding sash windows

REAR ELEVATION

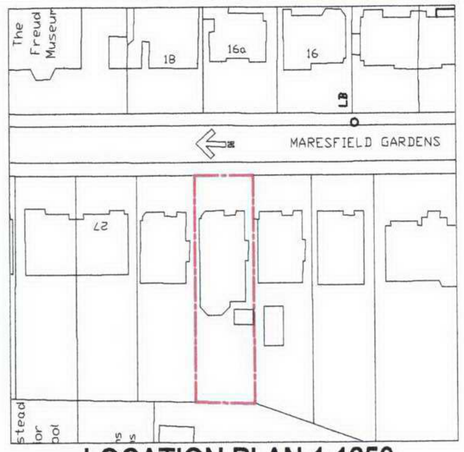

LOCATION PLAN 1:1250

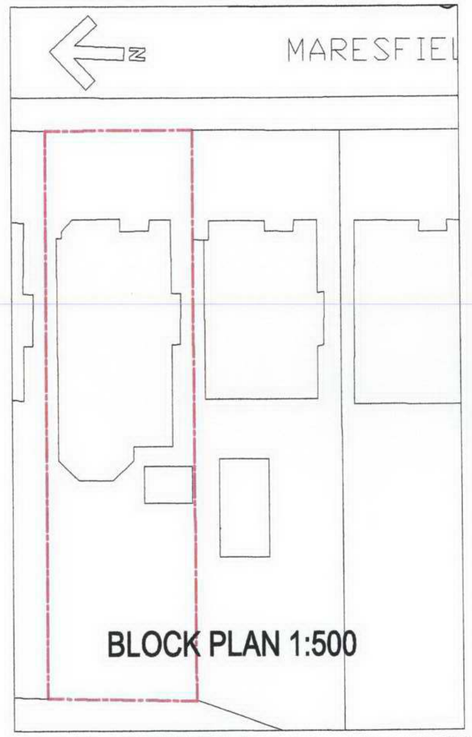

BLOCK PLAN 1:500

MICHAEL OLIVE
ARCHITECTS
The Studio 34 Station Road North Mymms Herts AL9 7PO
Telephone: 01707 881202 Facsimile: 01707 880116

Job
PROPOSED CONSERVATORY
23 MARESFIELD GARDENS
HAMPSTEAD
NW3 5SD

Drawing Title
EXISTING DWELLING

Scale
1:100 @ A3

Job No
2006

Drawing No
2006/P1

Rev No

Drawn by

Checked by

Date
JUNE 2006

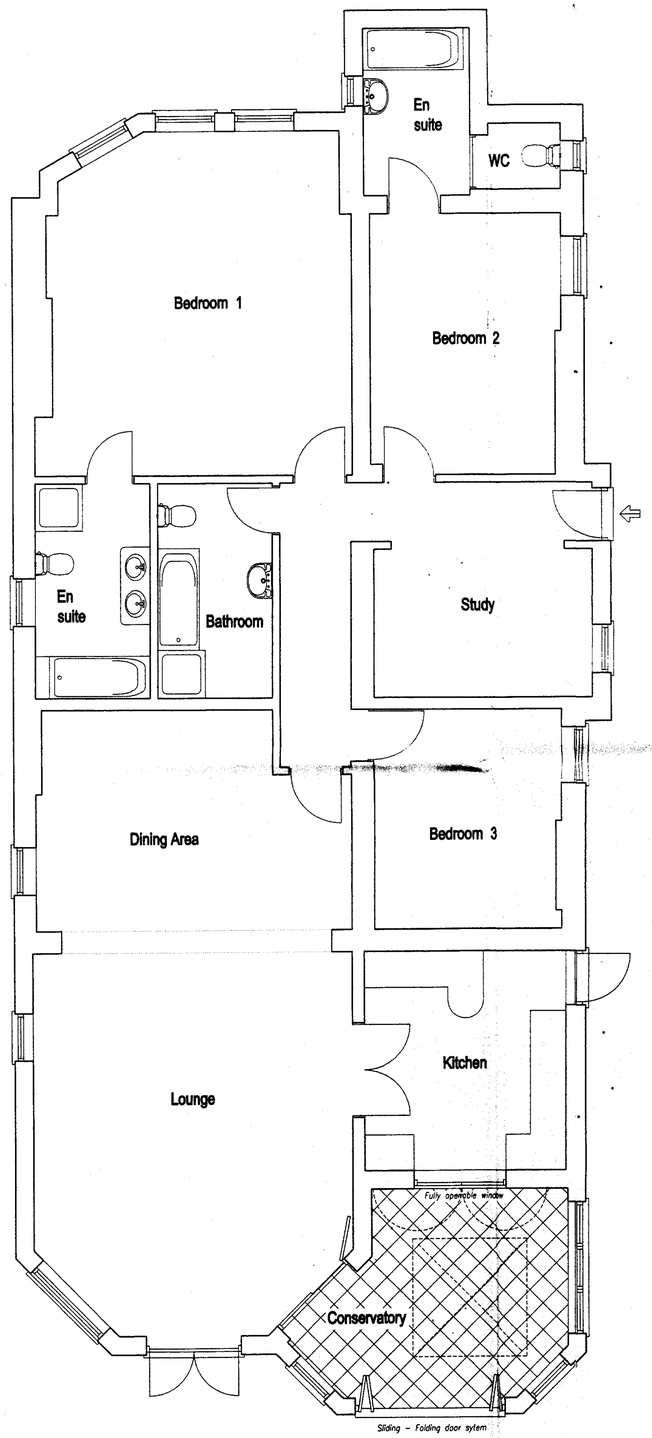

GROUND FLOOR LAYOUT

REAR ELEVATION

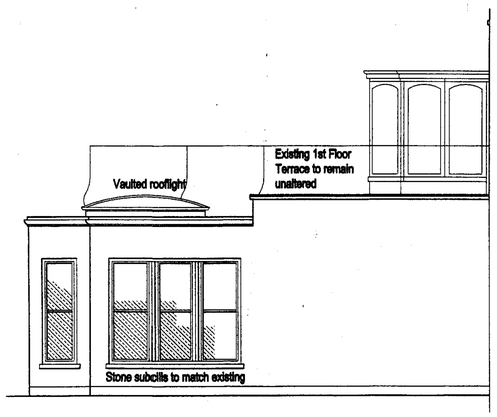

SIDE ELEVATION SOUTH

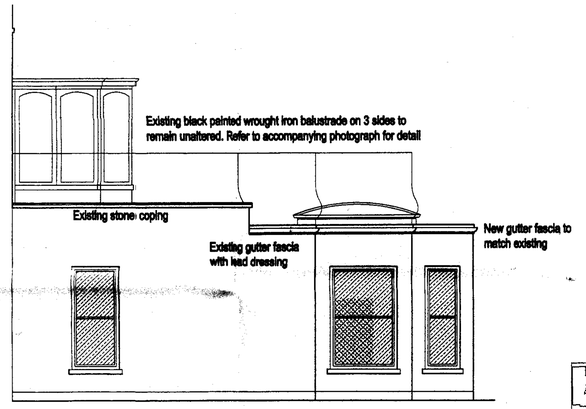

SIDE ELEVATION NORTH

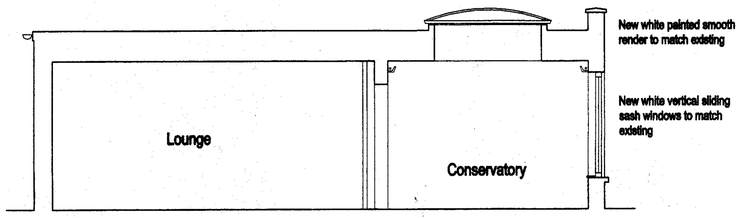

SECTION

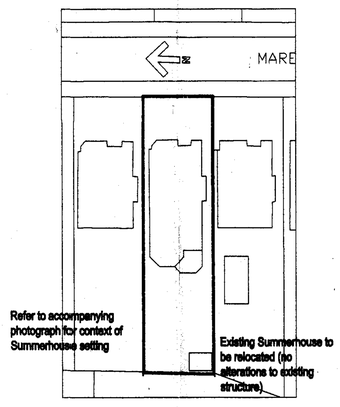

BLOCK PLAN 1:500

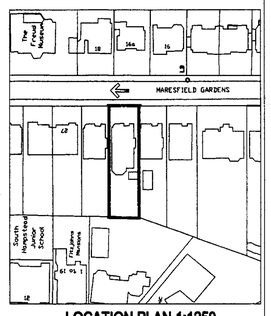

LOCATION PLAN 1:1250

Job
PROPOSED CONSERVATORY
RESITE EXISTING SUMMERHOUSE
23 MAREFIELD GARDENS
HAMPSETED NW3 5SD

Drawing Title	Scale
GENERAL ARRANGEMENT & DETAILS 1:50	1:50 @ A1
	Job No 2006

Drawing No	Date	Rev No
2006/P3	AUGUST 2006	

MICHAEL OLIVE
ARCHITECTS
The Studio 34 Station Road North Wymms Herts AL9 7PG
Telephone: 01707 881202 Facsimile: 01707 880116