DO NOT SCALE FROM THIS DRAWING
ALL DIMENSIONS TO BE VERIFIED BY THE CONTRACTOR ON SITE

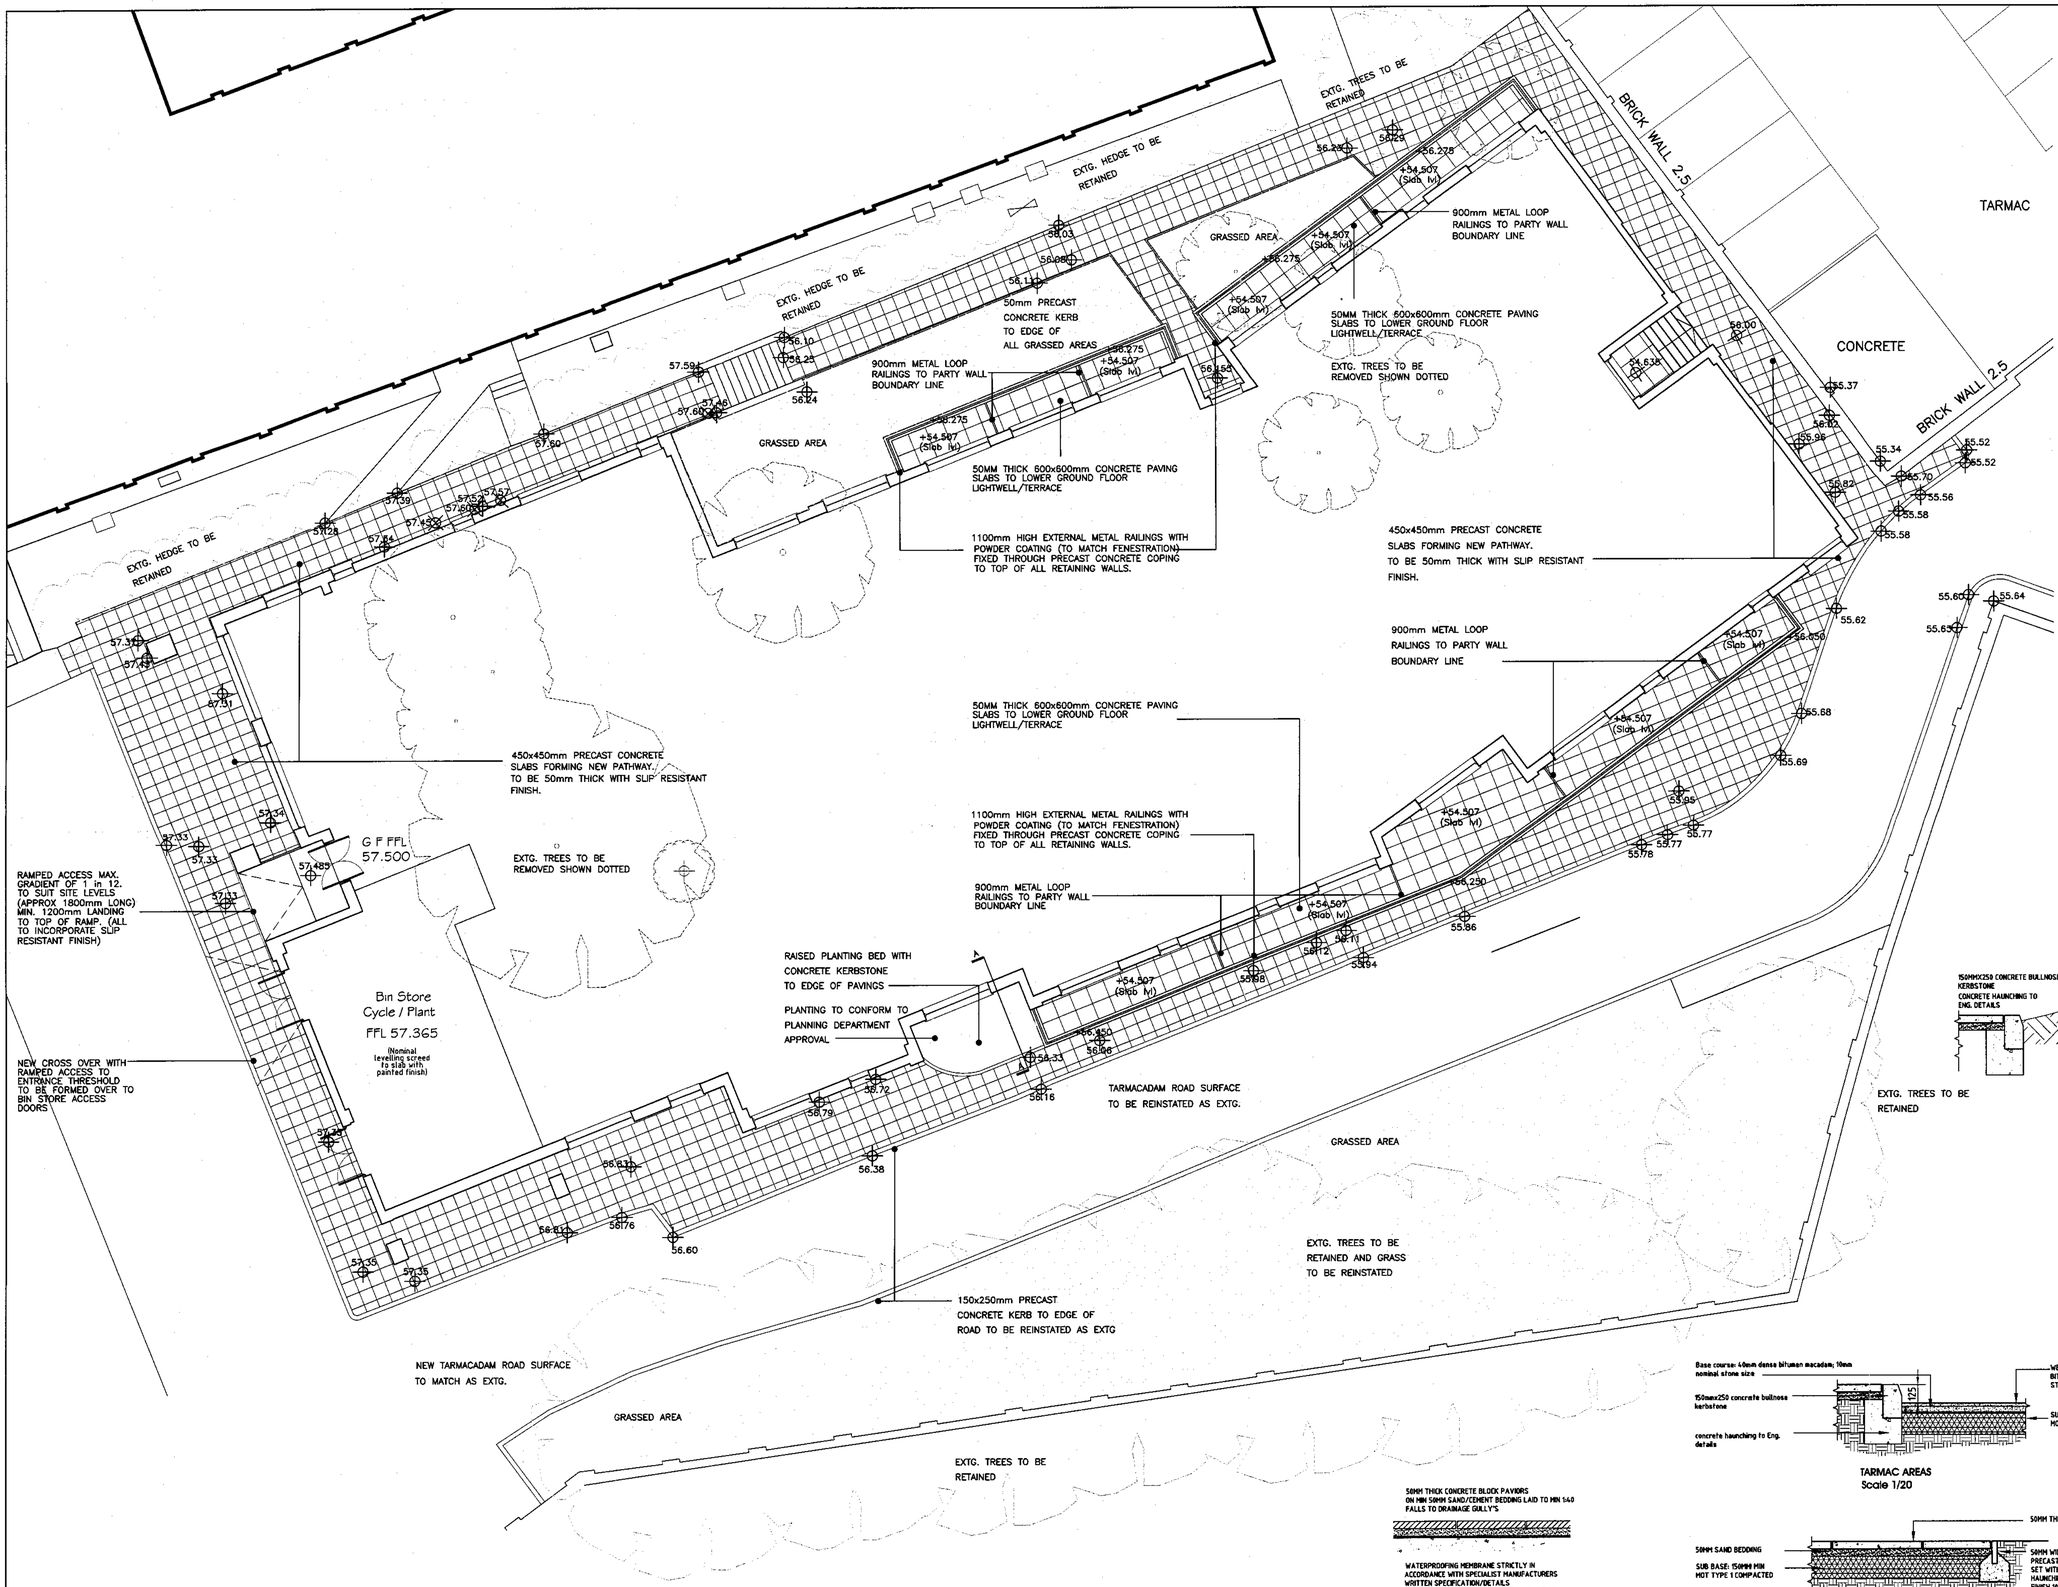

SUPPORT POSTS TO BE AT CENTRES DESIGNED BY MANUFACTURER AND STRUCTURAL ENGINEER IN ORDER TO RESIST LATERAL FORCES SET OUT IN BS 63 1996 PRT. 1

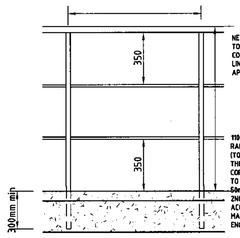

NEW RAILINGS TO BE 1100MM TO TOP RAIL ABOVE ABOVE TOP OF COPING LEVEL & TO FOLLOW PITCH LINE OF RETAINING WALL WHERE APPLICABLE.

1100mm HIGH EXTERNAL METAL RAILINGS WITH POWDER COATING (TO MATCH FENESTRATION) FIXED THROUGH PRECAST CONCRETE COPING TO TOP OF RETAINING WALL. TO BE TUBULAR SECTION NOM. 50mm,INC WELDED JUNCTION AND 2ND.INTERMEDIATE RAILS ALL IN ACCORDANCE WITH SPECIALIST MANUFACTURER'S / STRUCTURAL ENGINEER'S DESIGN DETAILS.

TYPICAL DETAIL OF RAILINGS TO RETAINING WALLS / LOWER GROUND LIGHTWELLS.
Scale 1/20

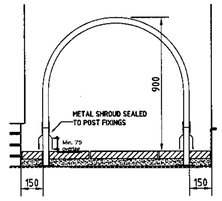

MILD STEEL LOOP RAILING FENCE TO BS 7722-1:2000 900MM HEIGHT ABOVE ADJ FINISH LEVEL.

STEEL USED TO CONFORM TO DESIGNATION FE430 OF BS EN 10025:1993. AFTER FABRICATION COMPONENTS SHALL BE HOT DIP GALVANIZED IN ACCORDANCE WITH BS EN ISO 1461.
40MM DIA POSTS FORMING LOOPS TO CENTRE LINES OF PARTY WALL LOCATIONS AT LOWER GROUND LIGHTWELLS. EMBED POST FIXINGS INTO 50MM SAND/CEMENT SCREED. RAILING TO RECIEVE PRIMER AND PAINT FINISH (RAL 7046).

TYPICAL DETAIL OF LOOP RAILINGS TO PARTY WALL / LOWER GROUND LIGHTWELLS.
Scale 1/20

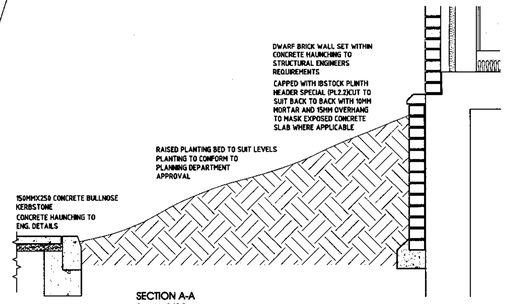

SECTION A-A
Scale 1/20

REV	DESCRIPTION	DATE	INIT	CHKD
D	Sub-stn removed.	02.07.07	RJD	
C	Substation relocated.	17.01.07	spj	
B	Details added	04.01.07	spj	
A	External ground levels added Cycle store doors, cycle/bin store FFL levels revised	07.11.06	spj	

STATUS

calfordseaden
construction & property consultants

Client
United House Ltd.

Project
The Royal Free Hospital.
William Gunn House.

Title
Proposed Site Plan

Scale	Date	Drawn	Checked
1:200 @ A1	Sept '06	SPJ	

Project No:	Drawing No.	Revision
K06 0120	010	D

St John's House, 1A Knoll Rise, Orpington, Kent BR6 0JX
T 01689 888222 F 01689 888297
E orpington@calfordseaden.co.uk W www.calfordseaden.co.uk

calfordseaden LLP is a Limited Liability Partnership Registered in England & Wales no. OC315898
Registered office: Dauntsey House, 65 Fenwick Road, London SE15 3JZ

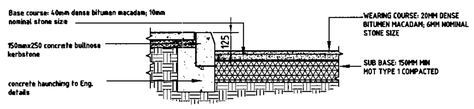

TARMAC AREAS
Scale 1/20

TERRACE / LIGHT WELL AREAS
Scale 1/20

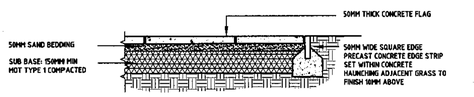

PAVED AREAS
Scale 1/20