DO NOT SCALE FROM THIS DRAWING
ALL DIMENSIONS TO BE VERIFIED BY THE CONTRACTOR ON SITE

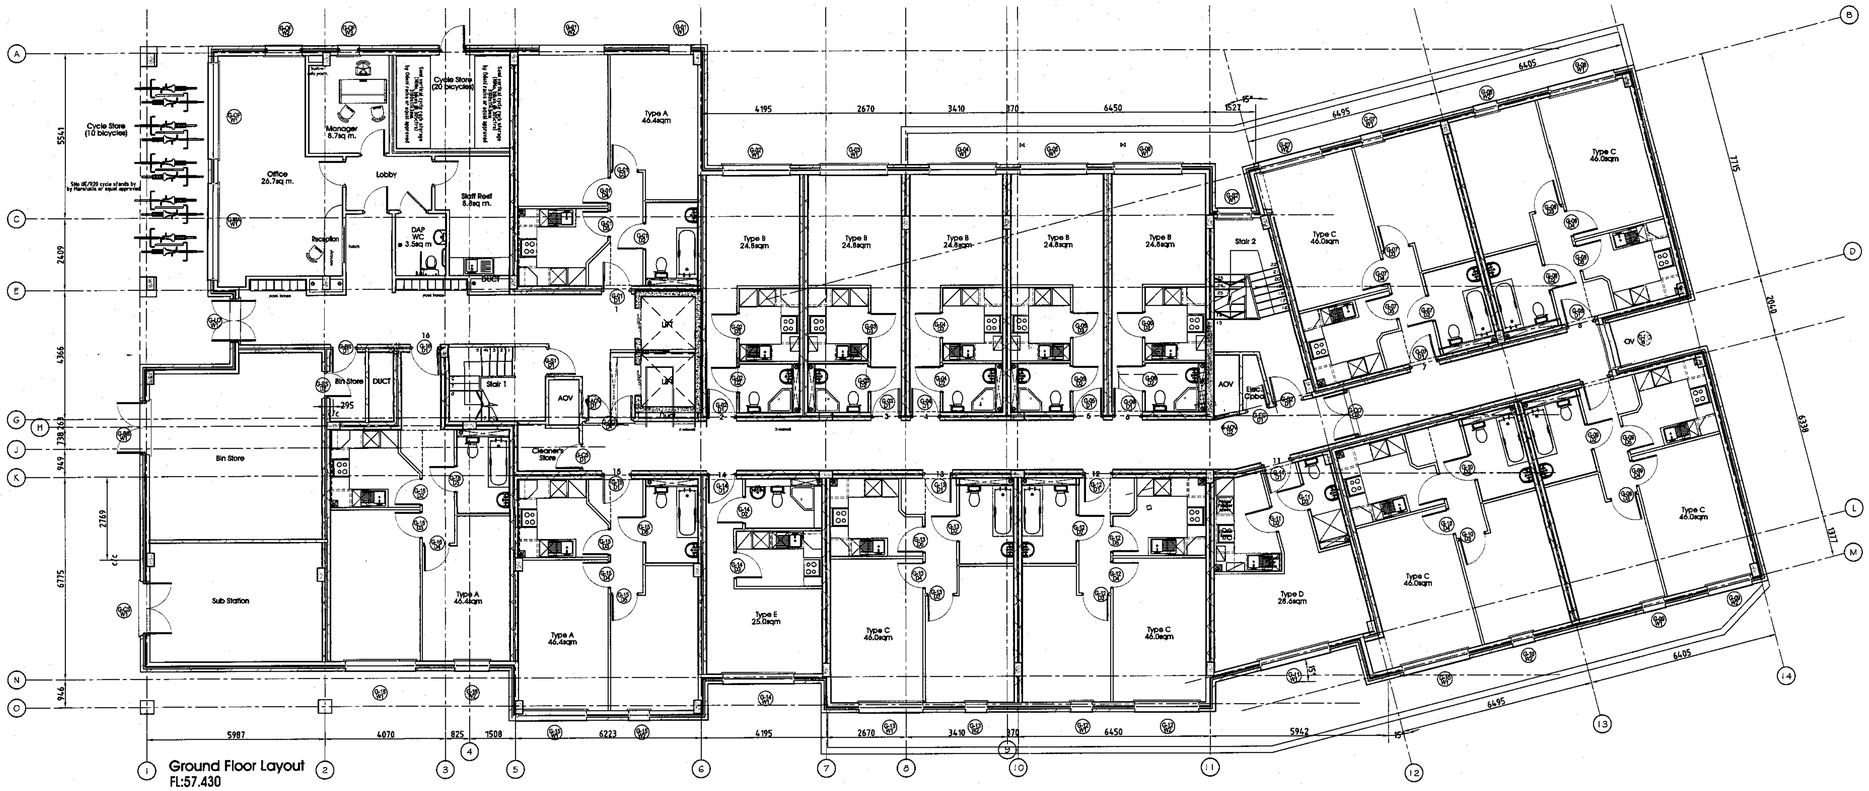

Ground Floor Layout
FL:57.430

REV	DESCRIPTION	DATE	INIT	CHKD
STATUS	Planning			

calfordseaden
construction & property consultants

Client
United House Ltd.

Project
The Royal Free Hospital.
William Gunn House.

Title
Ground Floor Plan
General Arrangement

Scale	Date	Drawn	Checked
1:100 @ A1	28-04-06	spj	

Project No:	Drawing No.	Revision
K06 0120	sk120	-

St John's House, 1A Knoll Rise, Orpington, Kent BR6 0JX
T 01689 888222 F 01689 888297
E orpington@calfordseaden.co.uk W www.calfordseaden.co.uk
calfordseaden LLP is a Limited Liability Partnership Registered in England & Wales no. OC315888
Registered office: Devonshire House, 60 Goswell Road, London EC1M 7AD