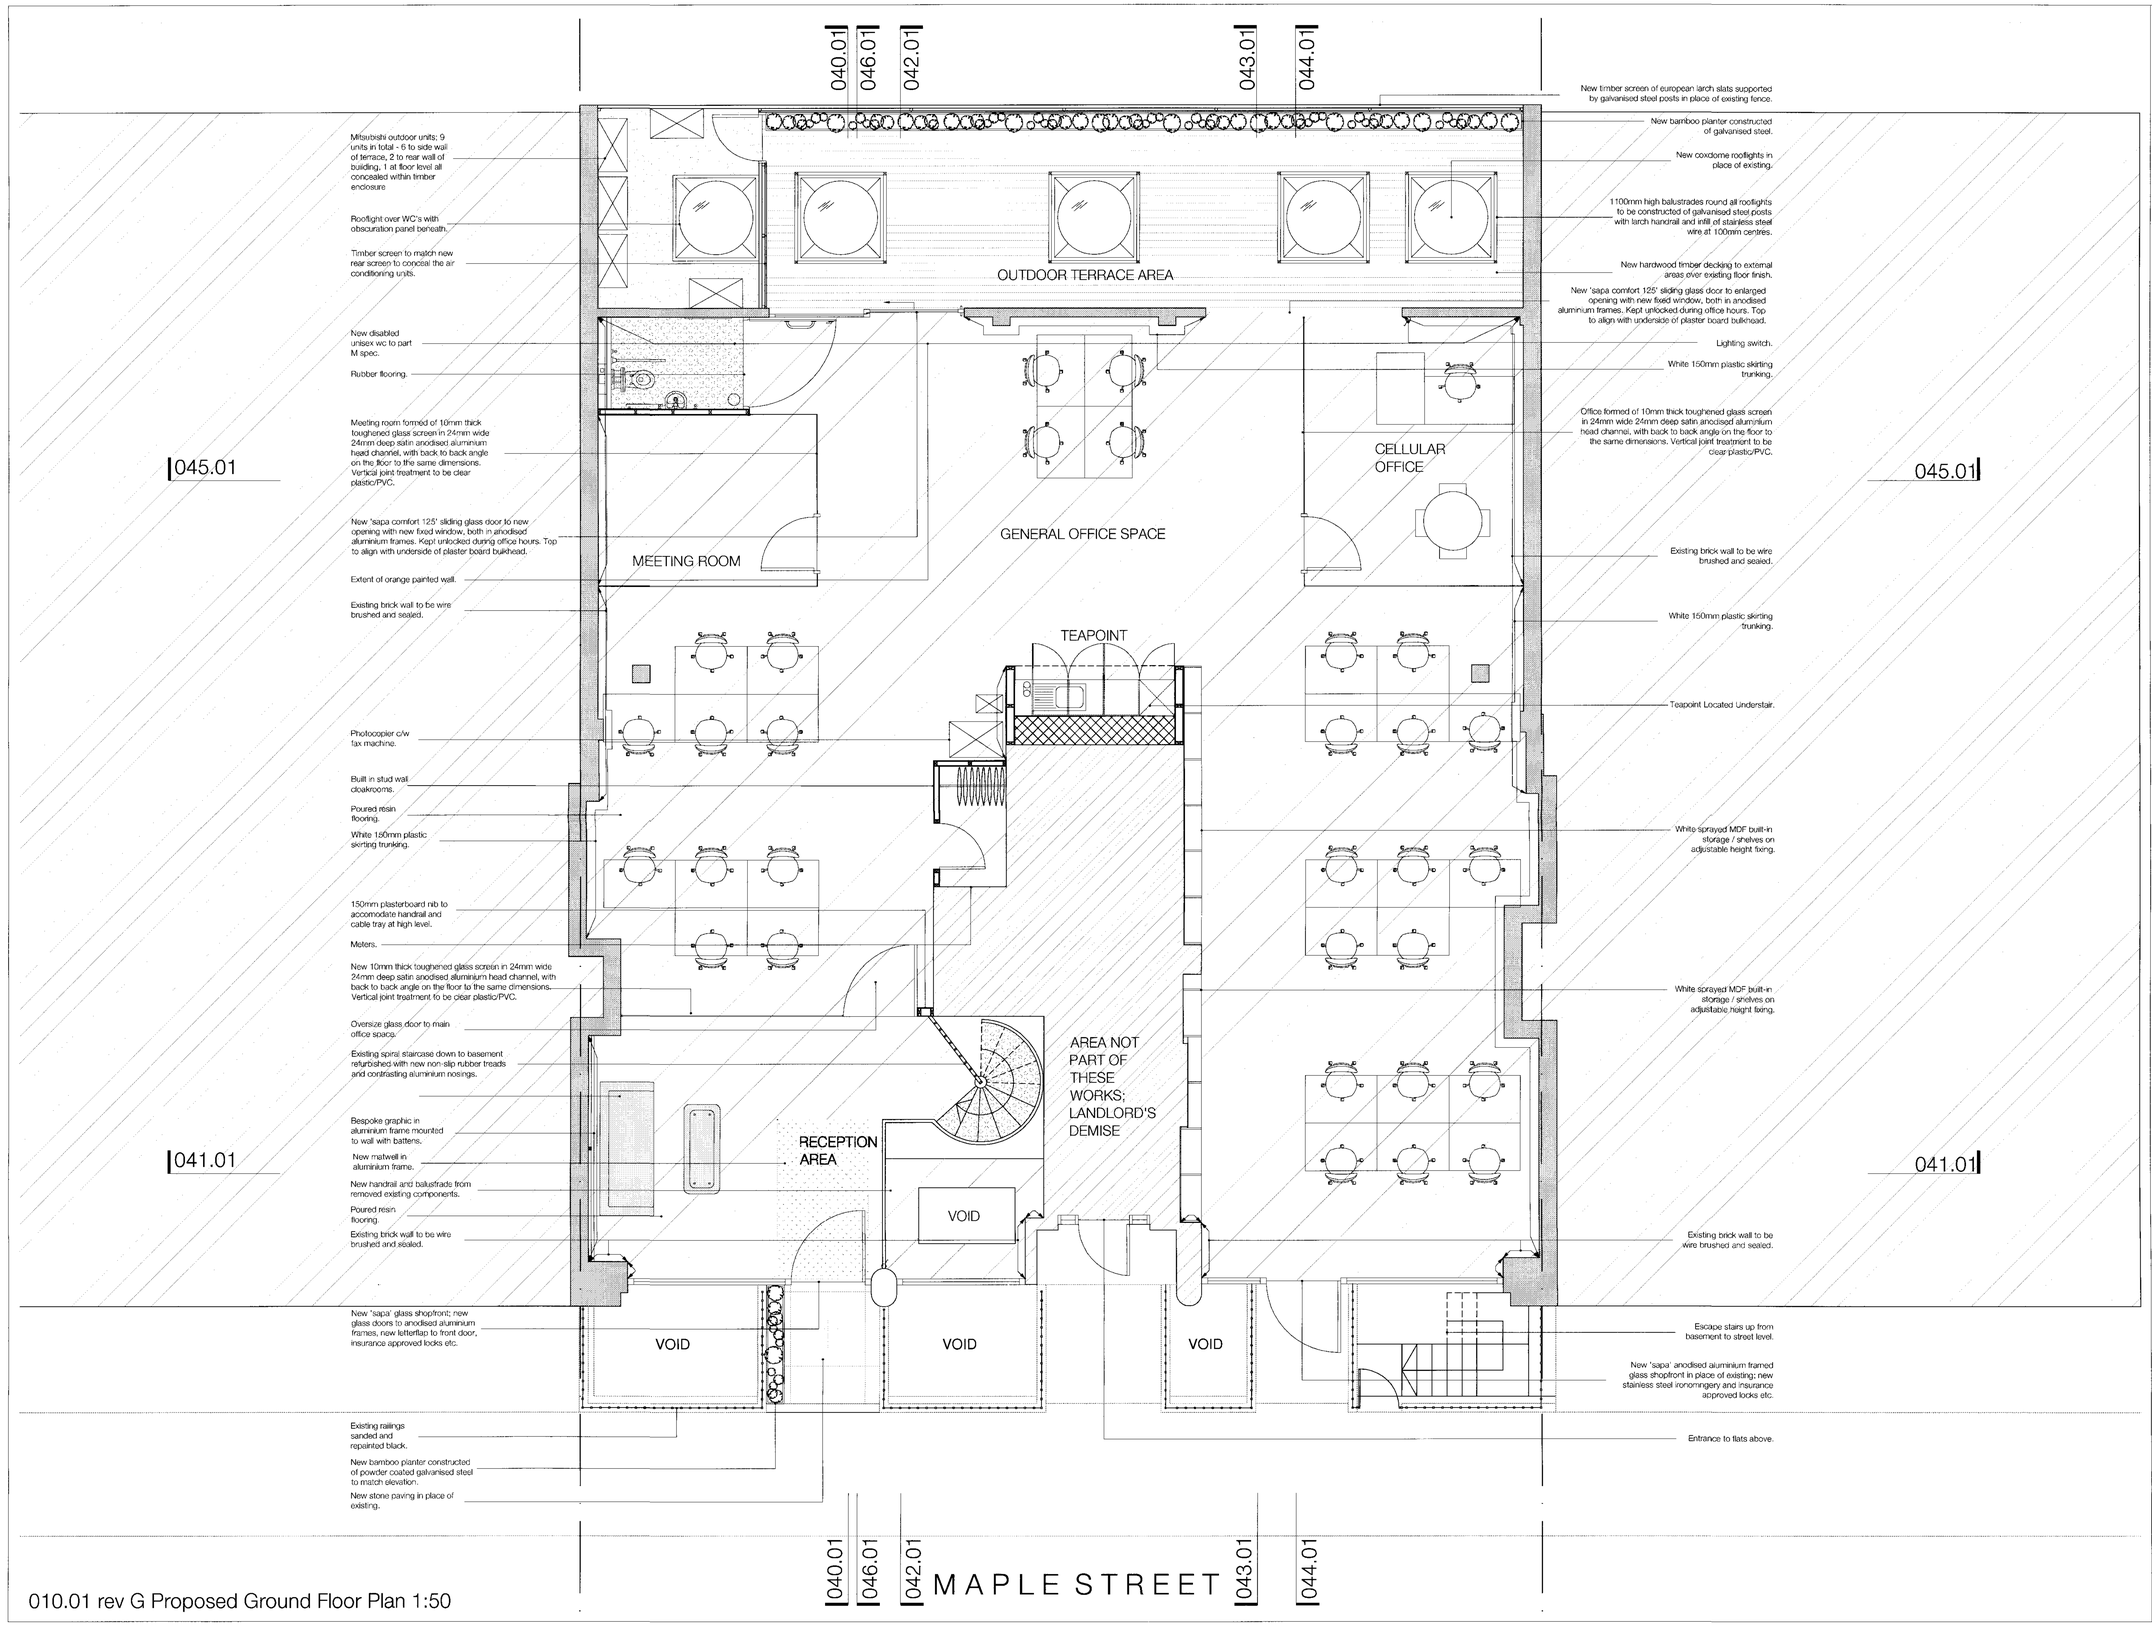

010.01 rev G Proposed Ground Floor Plan 1:50

NOTE:
All mechanical and electrical information shown on this drawing is indicative only. Contractor to accept responsibility for the design of all air-handling, electrical, plumbing and drainage systems.

N

FINISHES SCHEDULE

* F/1 - POURED RESIN FLOOR- 2MM
COLOUR : 502
REF: BOLIDTOP 550 [requested sample]
SUPPLIER: STRATUM RESIN FLOORING LTD
TEL: +44 (0) 870 770 4316

* F/2 - RUBBER FLOORING - SLIP RESISTANT, ROUND STUD DESIGN -3MM
COLOUR: GRAVITY ?
REF: KINETICS K2 KONVEX
SUPPLIER: JAYMART RUBBER AND PLASTICS LIMITED
TEL: +44 (0)1313 864926

* F/3 - 600X 600MM CARPET TILES-
COLOUR: ?
REF:
SUPPLIER: MILLIKEN
TEL: +44 (0)1313 864926

* F/4 -ENTRANCE MATTING
COLOUR: NATURAL COIR
REF:
SUPPLIER: JAYMART
TEL:

* F/5 -[EXTERNAL] HARDWOOD TIMBER DECKING
COLOUR: ?
REF:
SUPPLIER:
TEL:

* S/1 - SKIRTING TRUNKING

* S/2 - WHITE PAINTED MDF

* W/1 - EXPOSED BRICK

* W/2 - WHITE EMULSION

* W/3 - ORANGE PAINT

* C/1 - PAINTED EXPOSED CONCRETE

* C/2 - WHITE EMULSION PAINTED FALSE PLASTERBOARD CEILING

CONSTRUCTION ISSUE

Revisions:

Revision G 04/09/11 AHU CONNECTIONS CHANGED

Revision F 08/11/11 METAL CHILL CRATES

Revision E 09/11/11 DAYLIGHT LIGHTS REMOVED TO METAL CHILLER

Revision D 02/11/11 SURFACE GRILL REMOVED, SURFACE GRILL NOTE ADDED, REMOVED MULLIONS, MODIFIED CLERKS OFFICE AND CLARIFIED DOOR FINISH REMOVED, PLAN WALL FINISH REVISED, MATWELL SETTING OUT REVISED TO ACCOMODATE NEW DOMINO

Revision C 08/08/11 SLAPOPRE - DISABLED DOOR & ENTRANCE DOORS ADDED

Revision B 08/08/11 ADDITIONAL DIMENSIONS

Revision A 19/07/11 REVISED TO REPRESENT DETAILED CHANGES TO LAYOUTS

Note:
Do not scale from this drawing. All dimensions to be checked on site by the contractor and to be the responsibility.

hût architecture
Studio 2.08
The Tea Building
56 Shoreditch High Street
London E1 6JJ
T 020 7729 3669
F 020 7012 1196
E info@hutarchitecture.com

Job: 36-40 Maple Street
Job No: H176
Level: Ground
Drawing: Proposed GA
Scale: 1:50@A1 / 1:100@A3
Drawing No: 010
Revision: G

NOTE:
All mechanical and electrical information shown on this drawing is indicative only. Contractor to accept responsibility for the design of all air-handling, electrical, plumbing and drainage systems.

031.01 rev C Proposed Rear Elevation (Terrace) 1:50

CONSTRUCTION ISSUE

Revisions:
Revision C 15/10/14 Air Conditioning units moved
Revision B 06/08/14 Condition-setting out
Revision A 19/06/14 Rear double doors omitted. Revised to sliding doors.

Note.
Do not scale from this drawing. All dimensions to be checked on site by the contractor and to be his responsibility

hut architecture
Studio 2.08
The Tea Building
56 Shoreditch High Street
London E1 6JJ
T 020 7729 3699
F 020 7012 1199
E info@hutarchitecture.com

Job: 36-40 Maple Street
Job No: H176
Level: n/a
Drawing: Proposed Rear Elevation (Terrace)
Scale: 1:50@A1 1:100@A3
Drawing No: 031
Revision: C