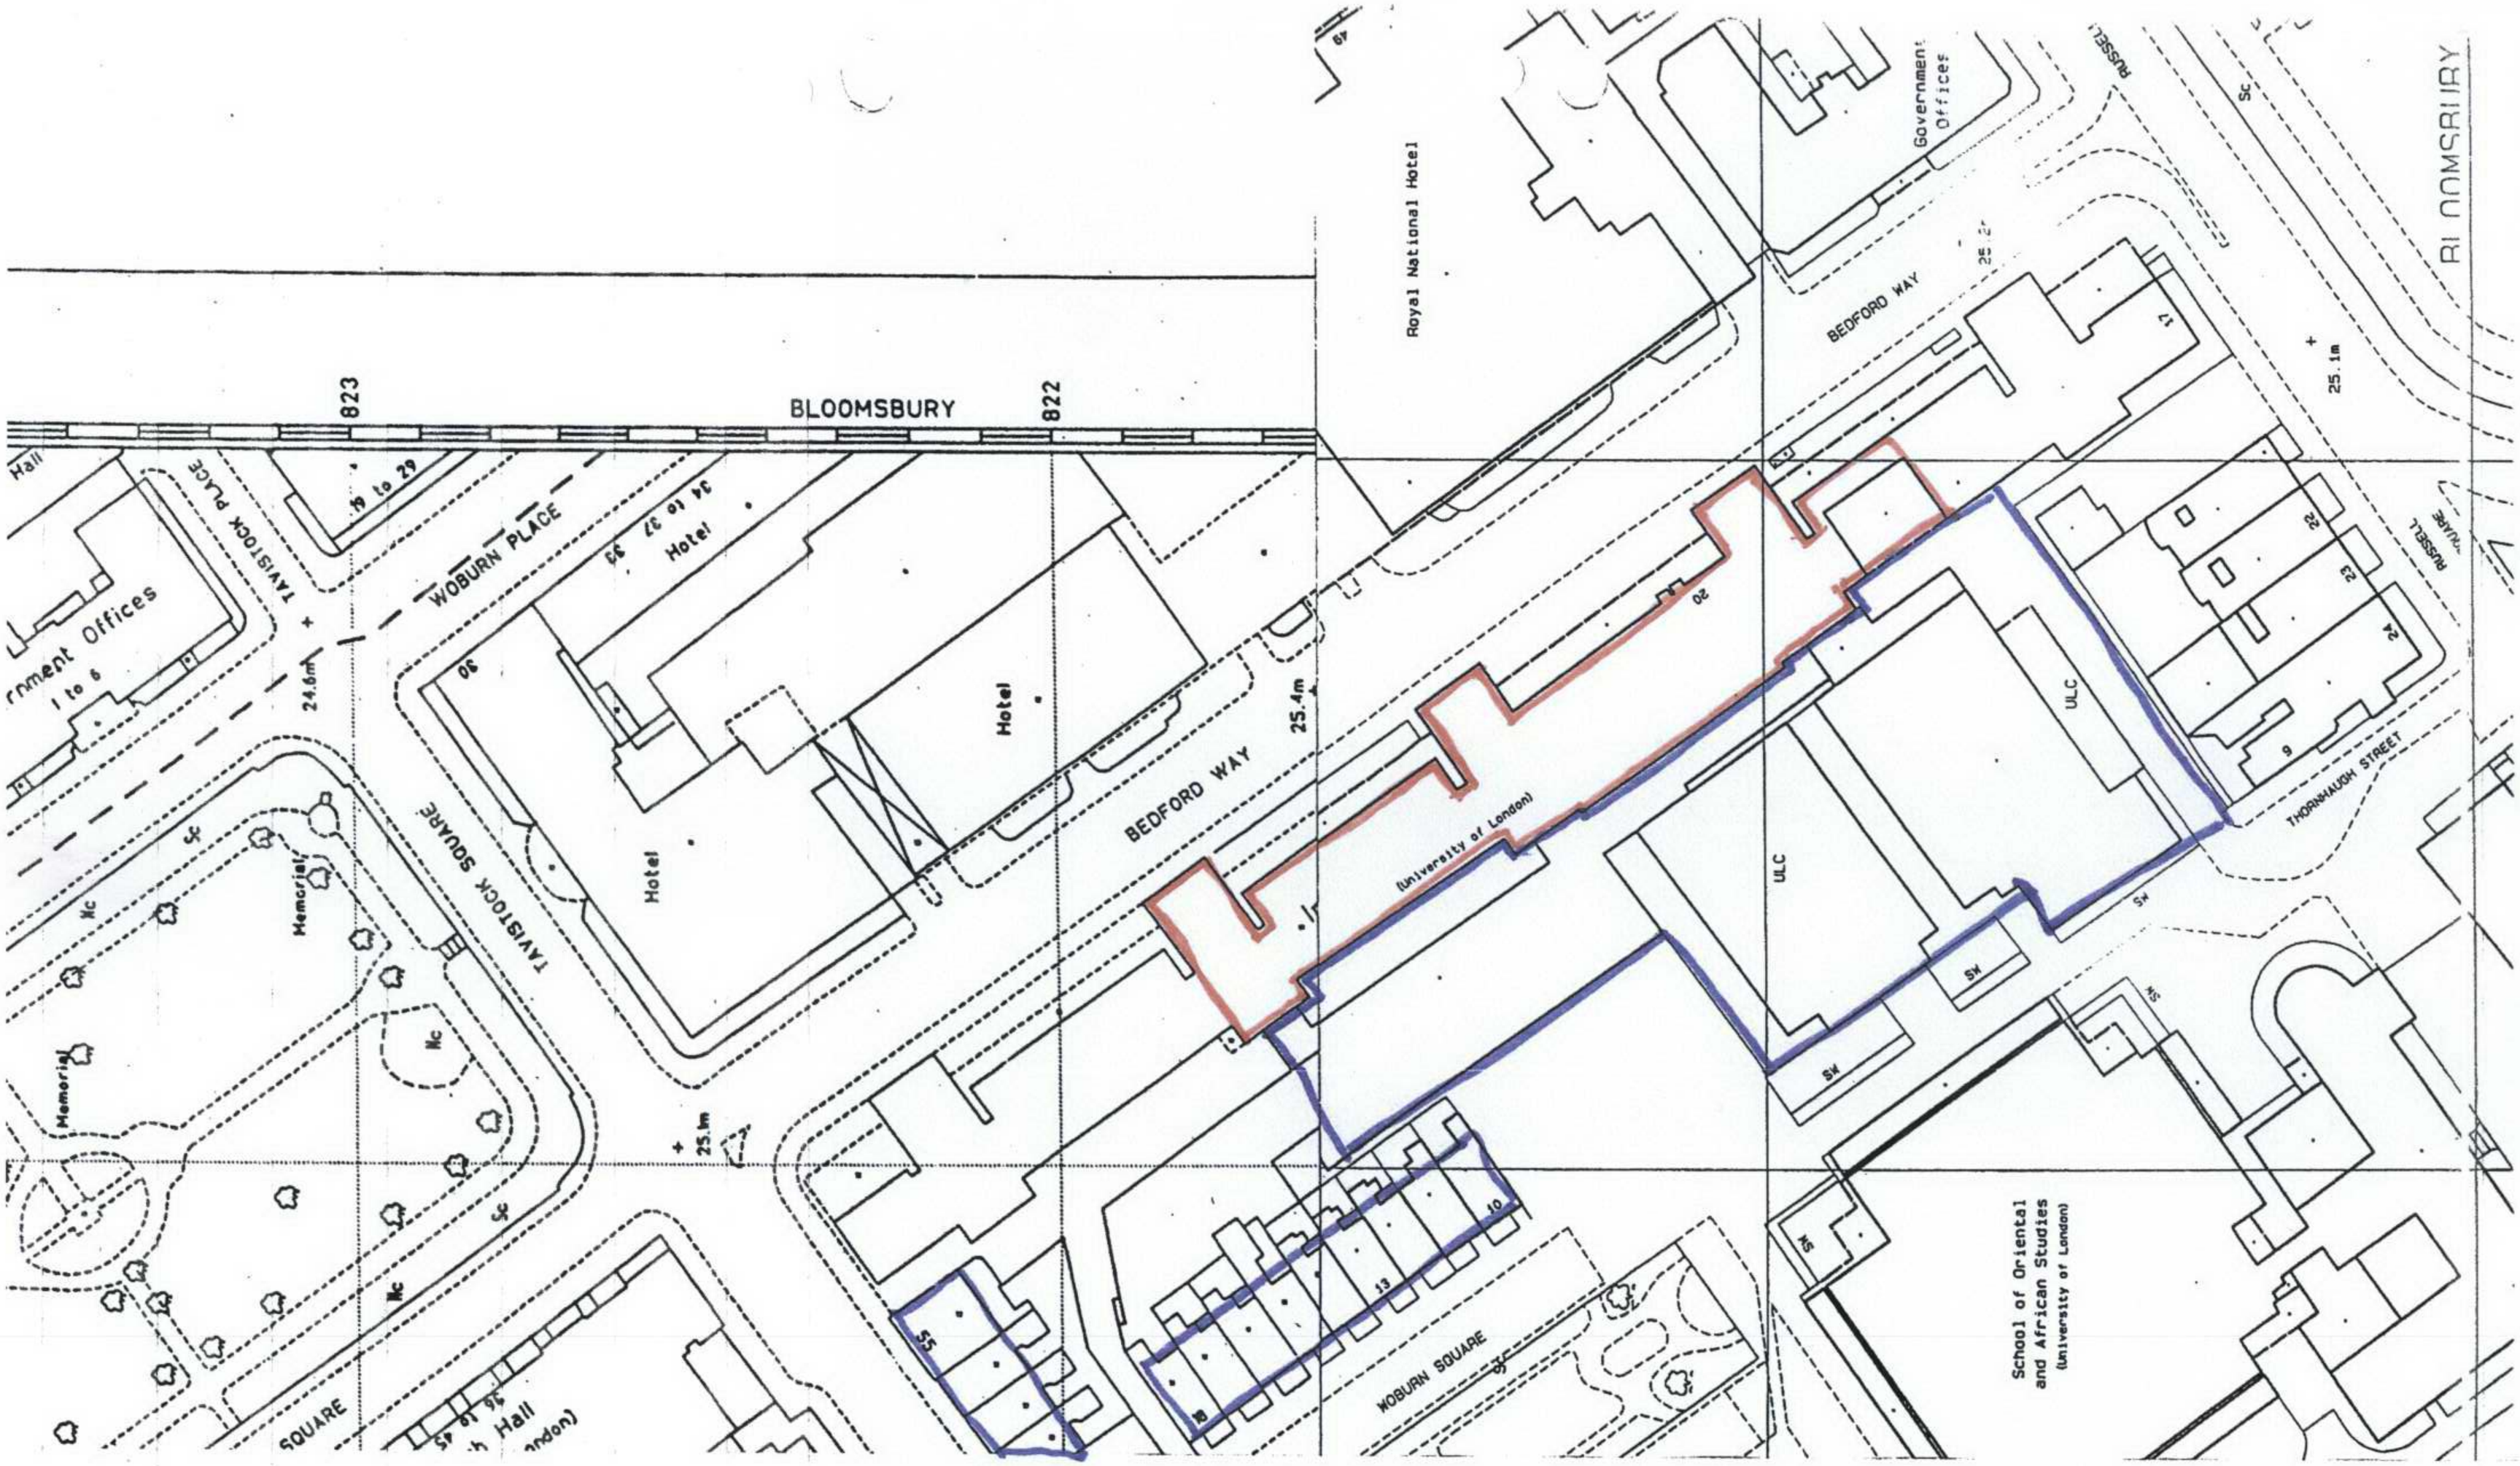

Copyright Nigel Burgess Associates 2004

nt

cience Learning Centre London
stitute of Education
) Bedford Way
ondon WC1H 0AL

Architect

Nigel Burgess Associates
The Priory Church Road Westoning
Bedfordshire MK45 5JW
Tel: 0152 717200 Fax: 01525 716822

Drawing

Location Plan

Date	Scale	Drwg No	Rev
JUNE 07	1:1250	1169/LORE/1.	

REV A 2/7/07	DOOR REFERENCES ADDED

Signed

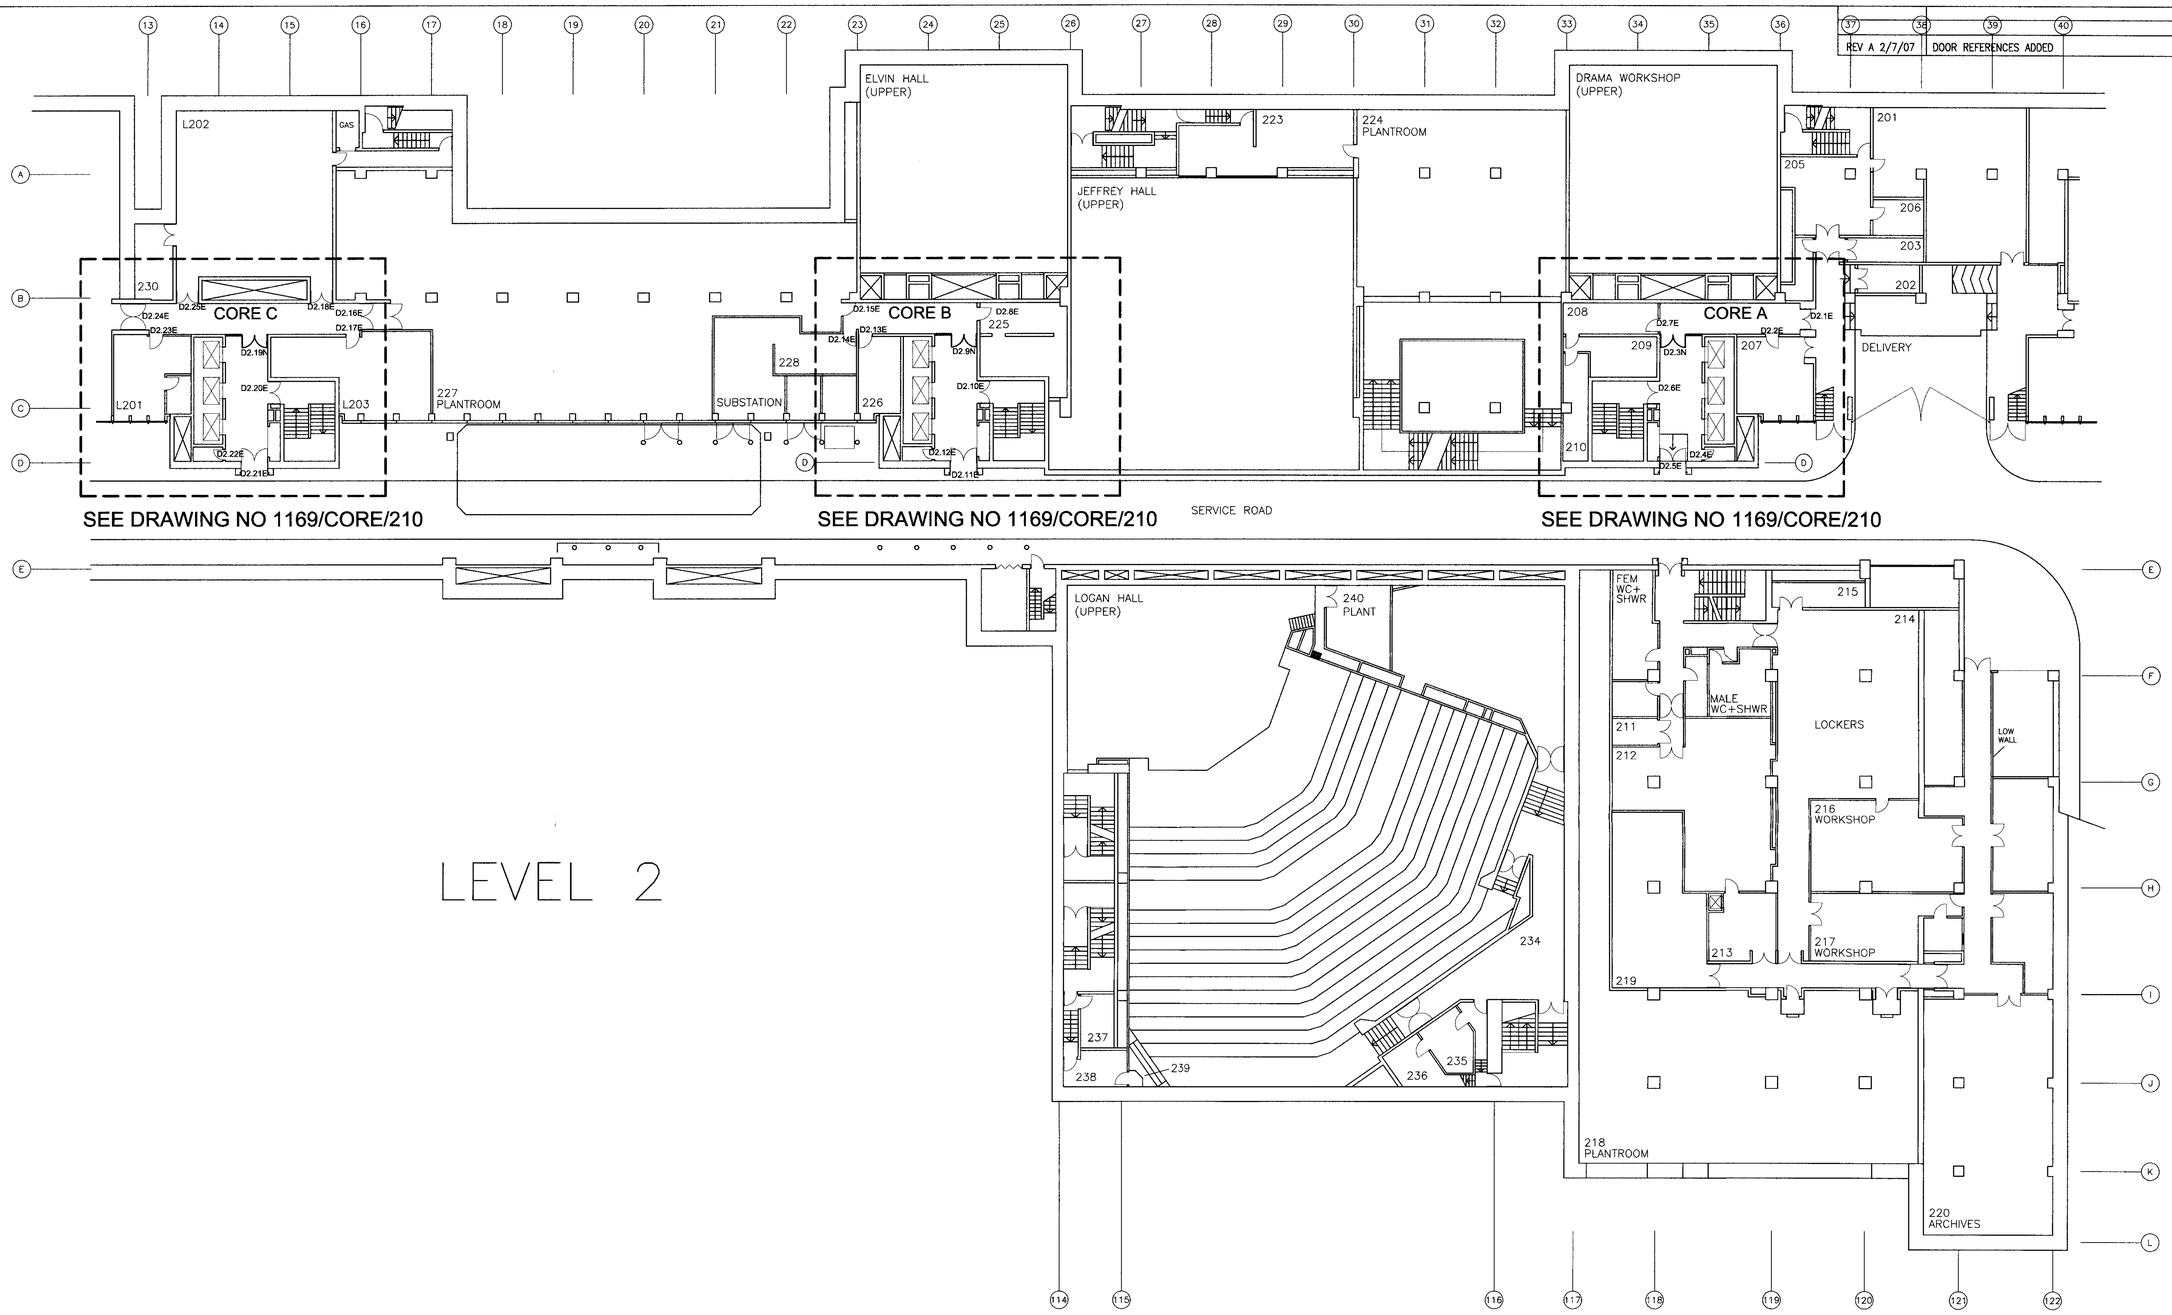

LEVEL 2

Listed Building Issue 11/06/07

Copyright: Nigel Burgess Associates 2007

Client
Institute of Education
20 Bedford Way
London WC1H 0AL

Architect
Nigel Burgess Associates
The Priory Church Road Westoning
Bedfordshire MK45 5JW
Tel: 01525 717200 Fax: 716822

Title
Floor Plan - Level 2

Date	Scale A1	Scale A3	Drwg No	Rev
June 07	1:200	1:400	1169/2	A

LONDON BOROUGH OF CAMDEN
ENVIRONMENT DEPT.
03 JUL 2007
RECEIVED

Signed

REV A 2/7/07 DOOR REFERENCES ADDED

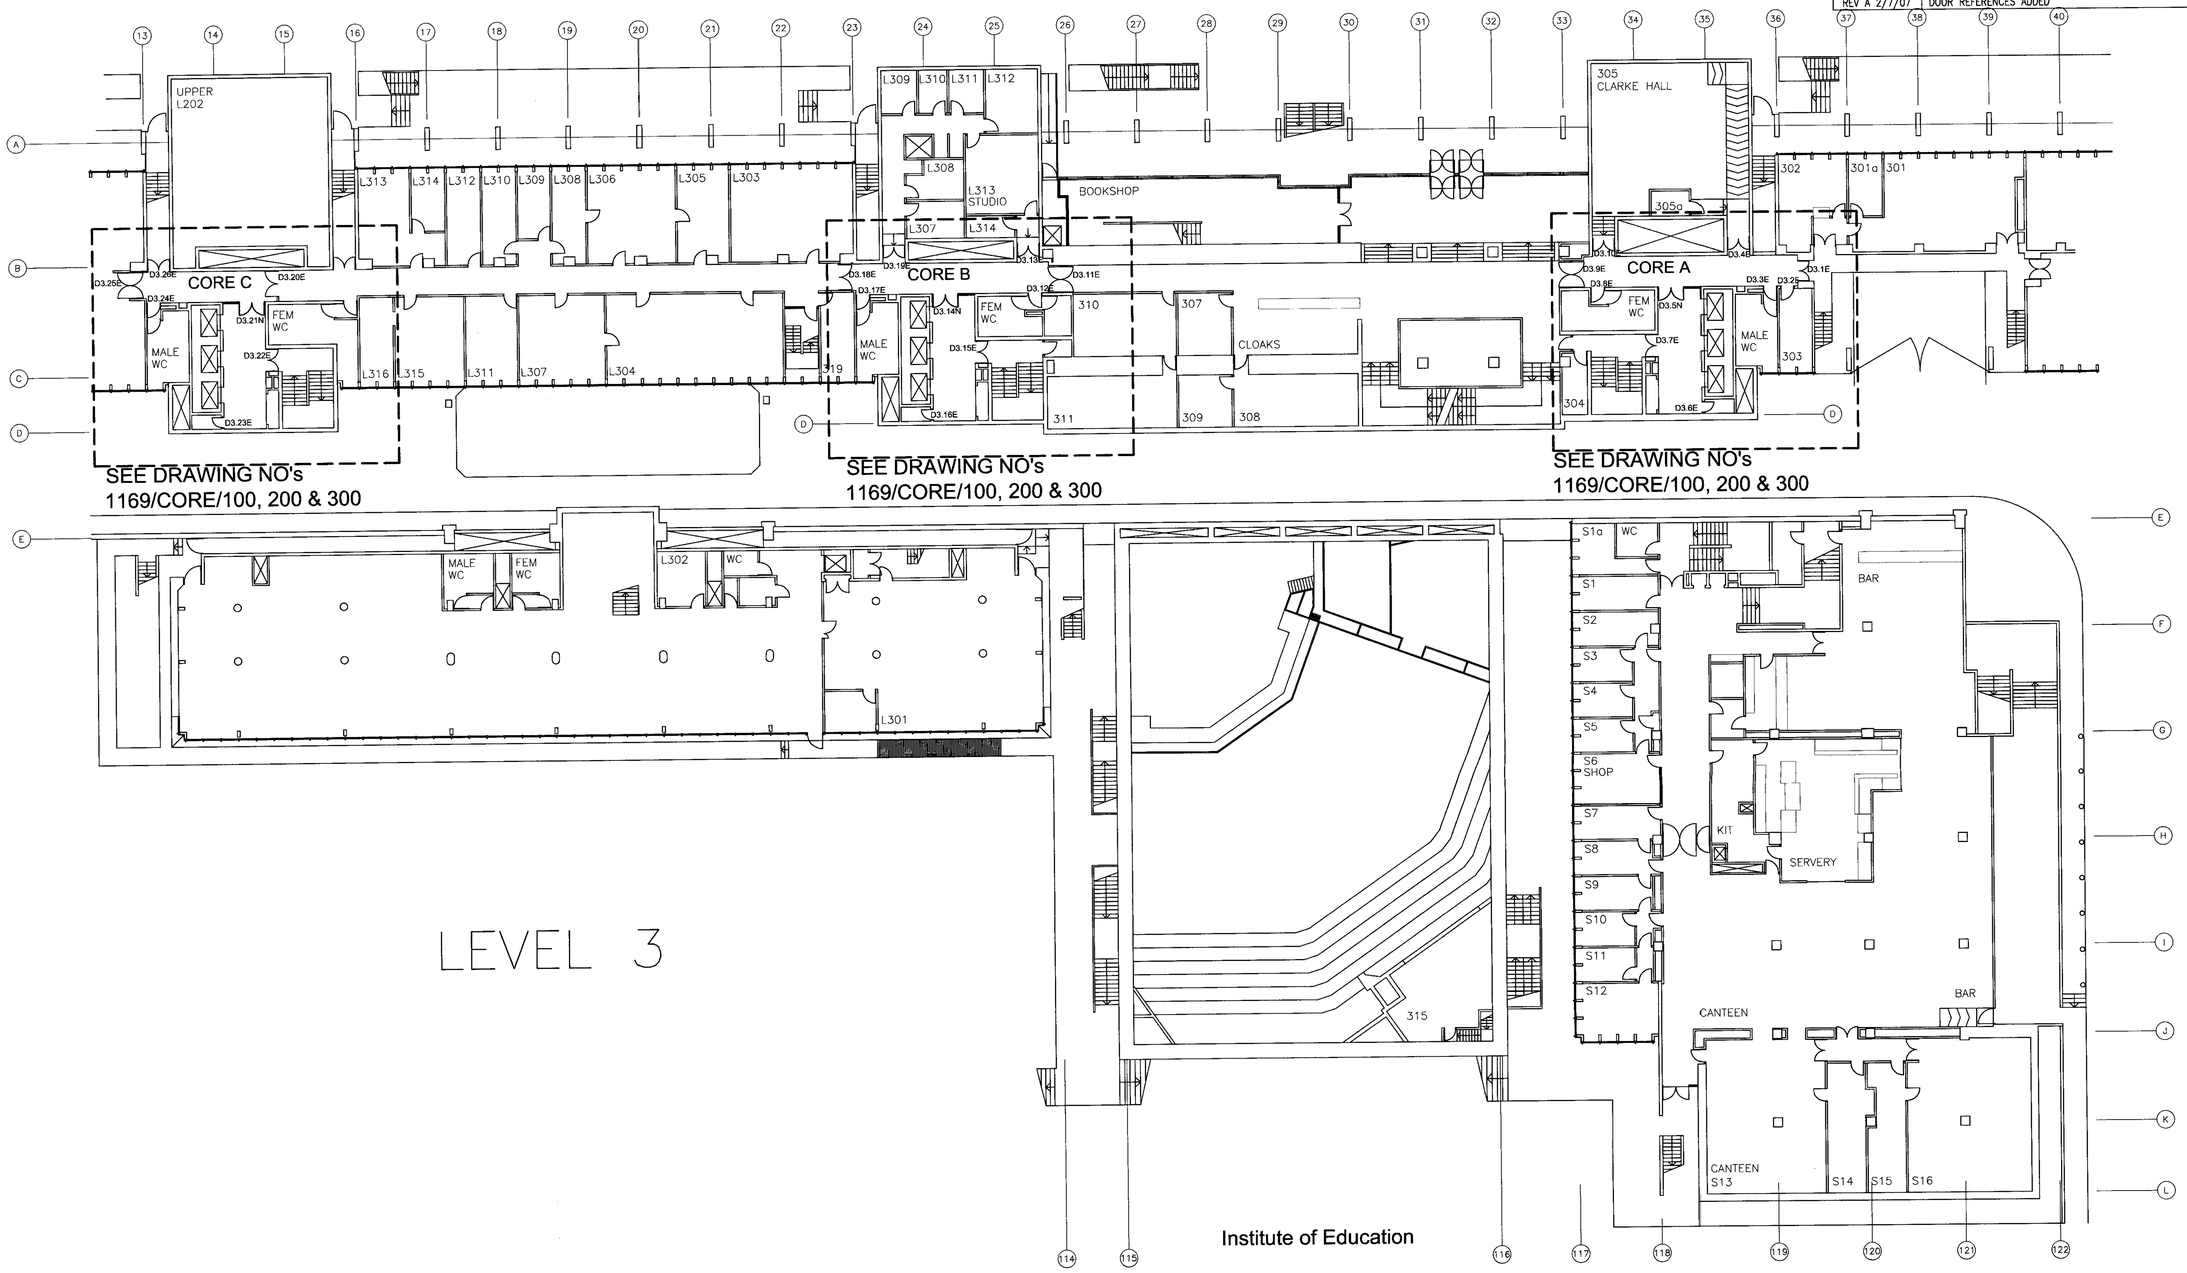

LEVEL 3

Listed Building Issue 11/06/07

Copyright: Nigel Burgess Associates 2007

Client
Institute of Education
20 Bedford Way
London WC1H 0AL

Architect
Nigel Burgess Associates
The Priory Church Road Westoning
Bedfordshire MK45 5JW
Tel: 01525 717200 Fax: 716822

Title
Floor Plan - Level 3

Date	Scale A1	Scale A3	Drwg No	Rev
July 06	1:200	1:400	1169/ 3	Rev A

LONDON BOROUGH OF CAMDEN
ENVIRONMENT DEPT.
RECEIVED

Revisions		
Date	Description	Signed
REV A 2/7/07	DOOR REFERENCES ADDED	

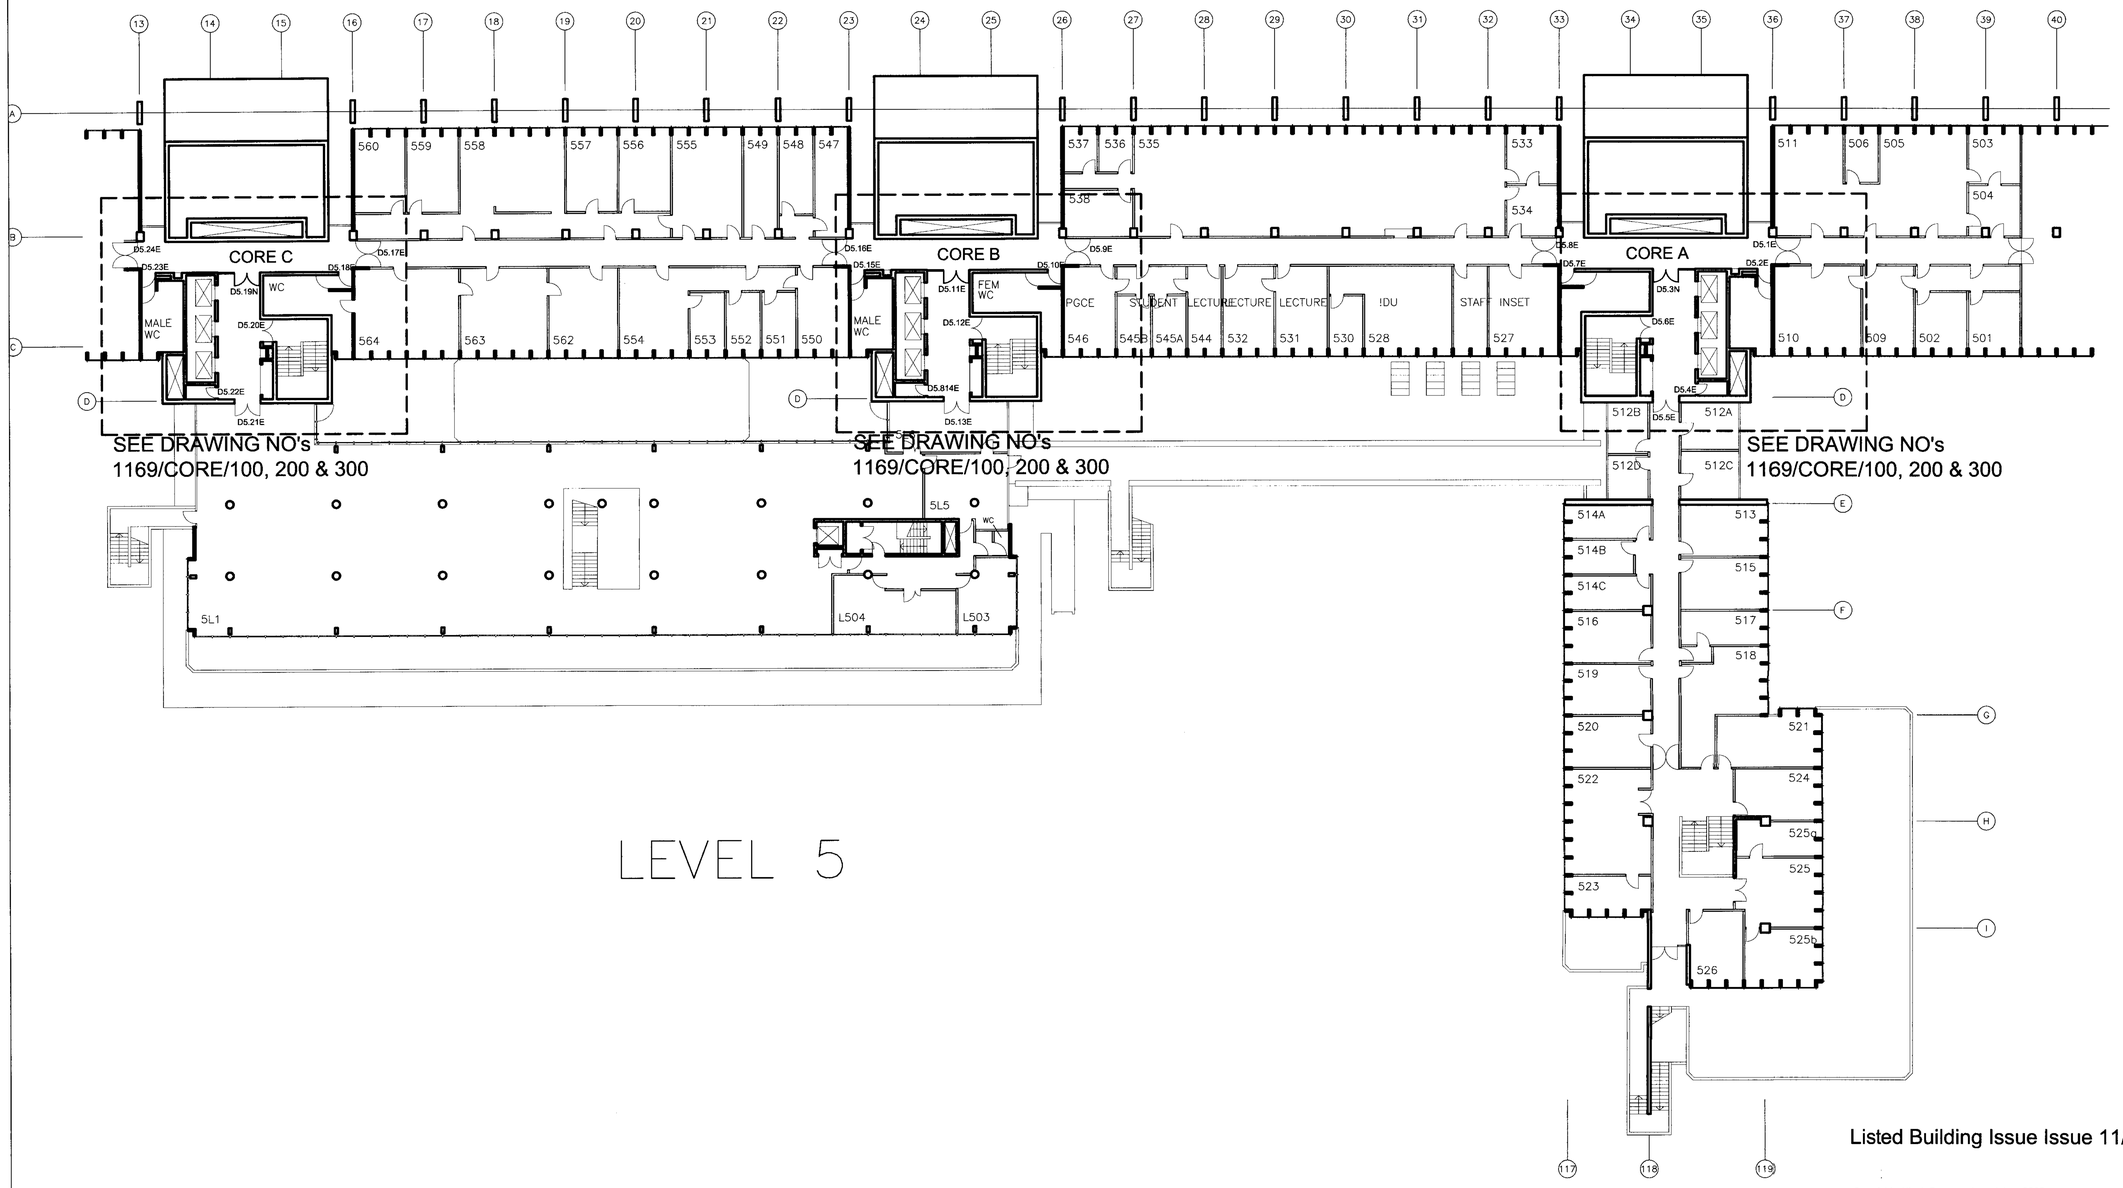

LEVEL 5

Listed Building Issue Issue 11/06/07

Copyright: Nigel Burgess Associates 2005

Client
Institute of Education
20 Bedford Way
London WC1H 0AL

Architect
Nigel Burgess Associates
The Priory Church Road Westoning
Bedfordshire MK45 5JW
Tel: 01525 717200 Fax: 716822

Title
Floor Plan - Level 5

Date	Scale A1	Scale A3	Drwg No	Rev
June 07	1:200	1:400	1169/5	Rev A

LONDON BOROUGH OF CAMDEN
ENVIRONMENT DEPT.
03 JUL 2007
RECEIVED

Revisions		
Date	Description	Signed
REV A 2/7/07	DOOR REFERENCES ADDED	

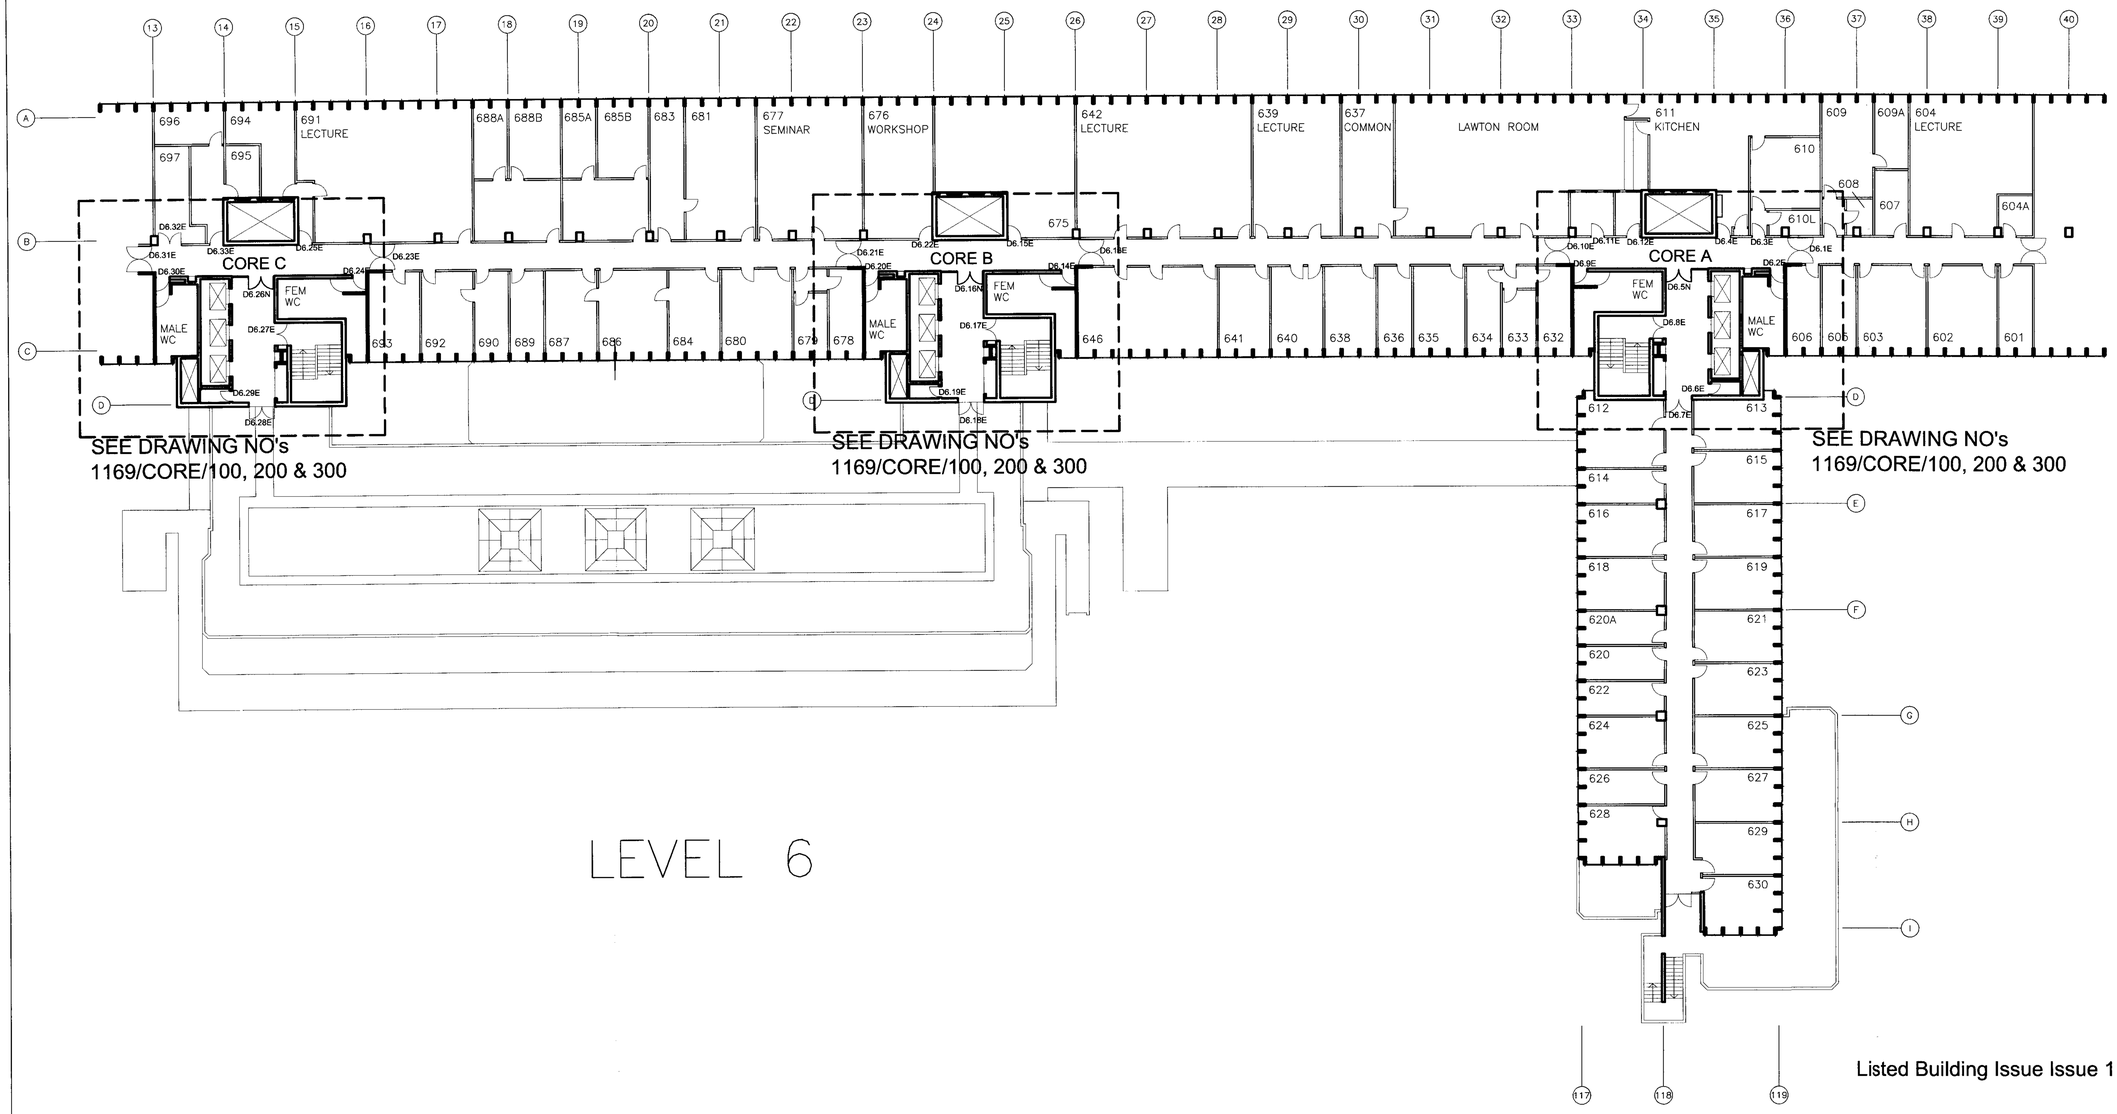

LEVEL 6

Listed Building Issue Issue 11/06/07

Copyright: Nigel Burgess Associates 2007

Client
Institute of Education
20 Bedford Way
London WC1H 0AL

Architect
Nigel Burgess Associates
The Priory Church Road Westoning
Bedfordshire MK45 5JW
Tel: 01525 717200 Fax: 716822

Title
Floor Plan - Level 6

Date	Scale A1	Scale A3	Drwg No	Rev
June 07	1:200	1:400	1169/6	Rev A

LONDON BOROUGH OF CAMDEN
ENVIRONMENT DEPT.
RECEIVED

Revisions		
Date	Description	Signed
REV A 2/7/07	DOOR REFERENCES ADDED	

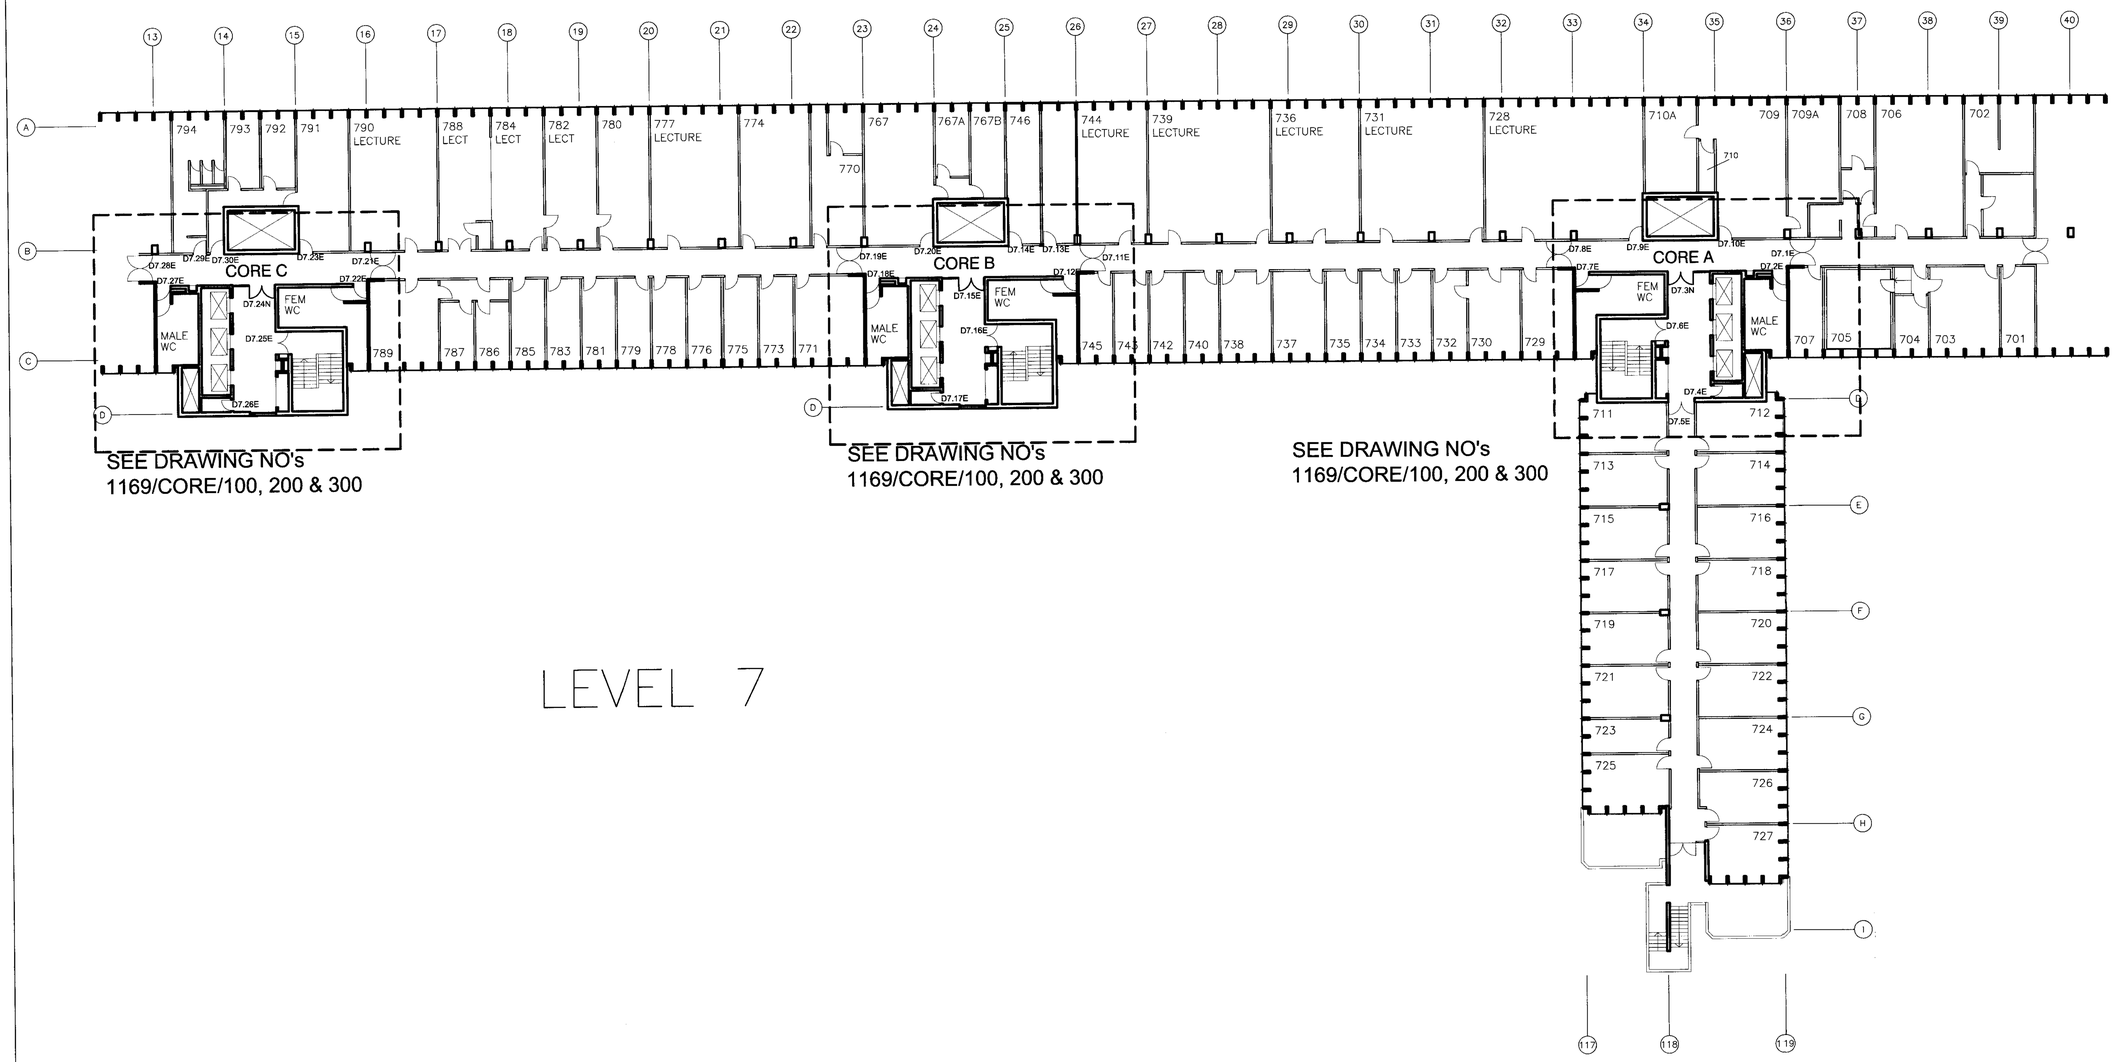

LEVEL 7

Listed Building Issue 11/06/07

Copyright: Nigel Burgess Associates 2007

Client
Institute of Education
20 Bedford Way
London WC1H 0AL

Architect
Nigel Burgess Associates
The Priory Church Road Westoning
Bedfordshire MK45 5JW
Tel: 01525 717200 Fax: 716822

Title
Level 7 Floor Plan

Date	Scale A1	Scale A3	Drwg No	Rev
June 07	1:200	1:400	1169/7	Rev A

CAMDE
DEPT.
2007
RECEIVED

Revisions		
Date	Description	Signed
REV A 2/7/07	DOOR REFERENCES ADDED	

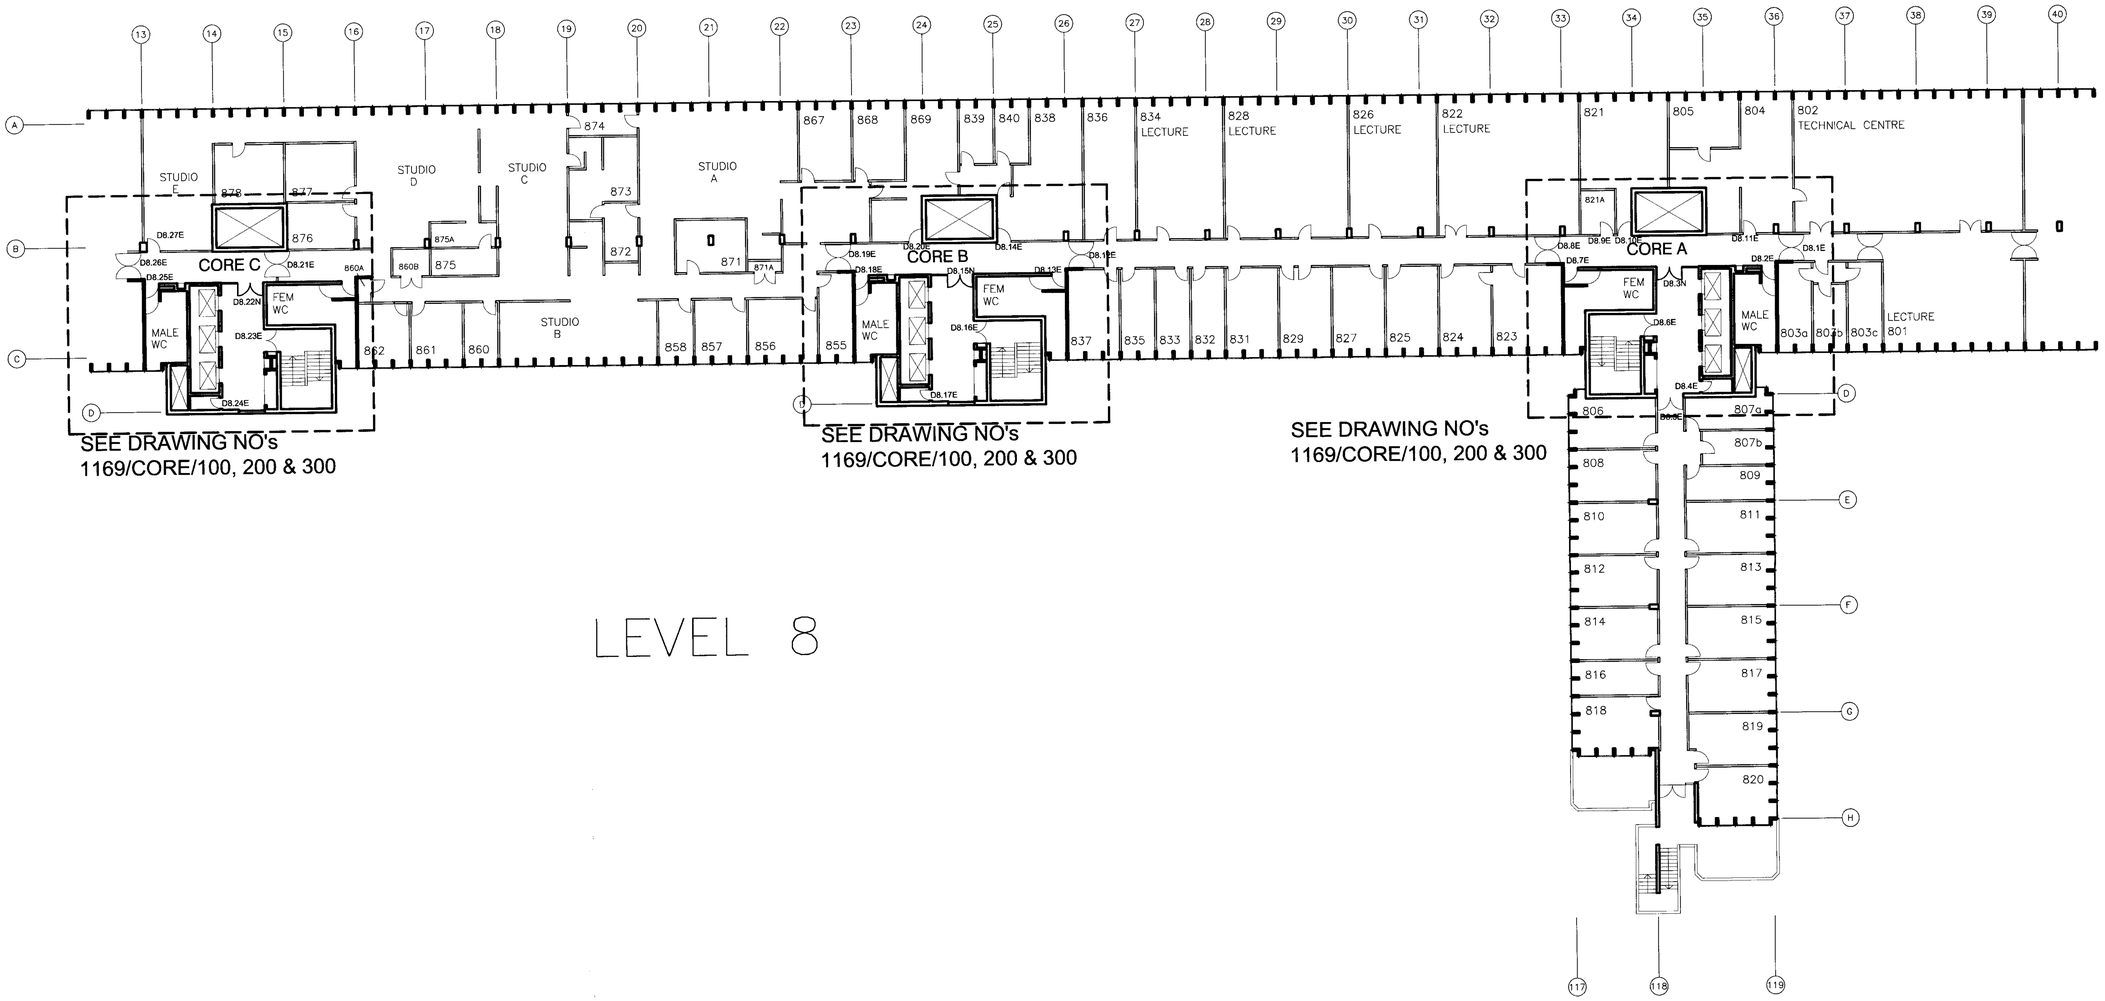

LEVEL 8

Listed Building Issue 11/06/07

Copyright: Nigel Burgess Associates 2007

Client
Institute of Education
20 Bedford Way
London WC1H 0AL

Architect
Nigel Burgess Associates
The Priory Church Road Westoning
Bedfordshire MK45 5JW
Tel: 01525 717200 Fax: 716822

Title
Floor Plan - Level 8

Date	Scale A1	Scale A3	Drwg No	Rev
June 07	1:200	1:400	1169/ 8	Rev A

OF CAMDEN
DEPT.
RECEIVED

Revisions		
Date	Description	Signed
REV A 2/7/07	DOOR REFERENCES ADDED	

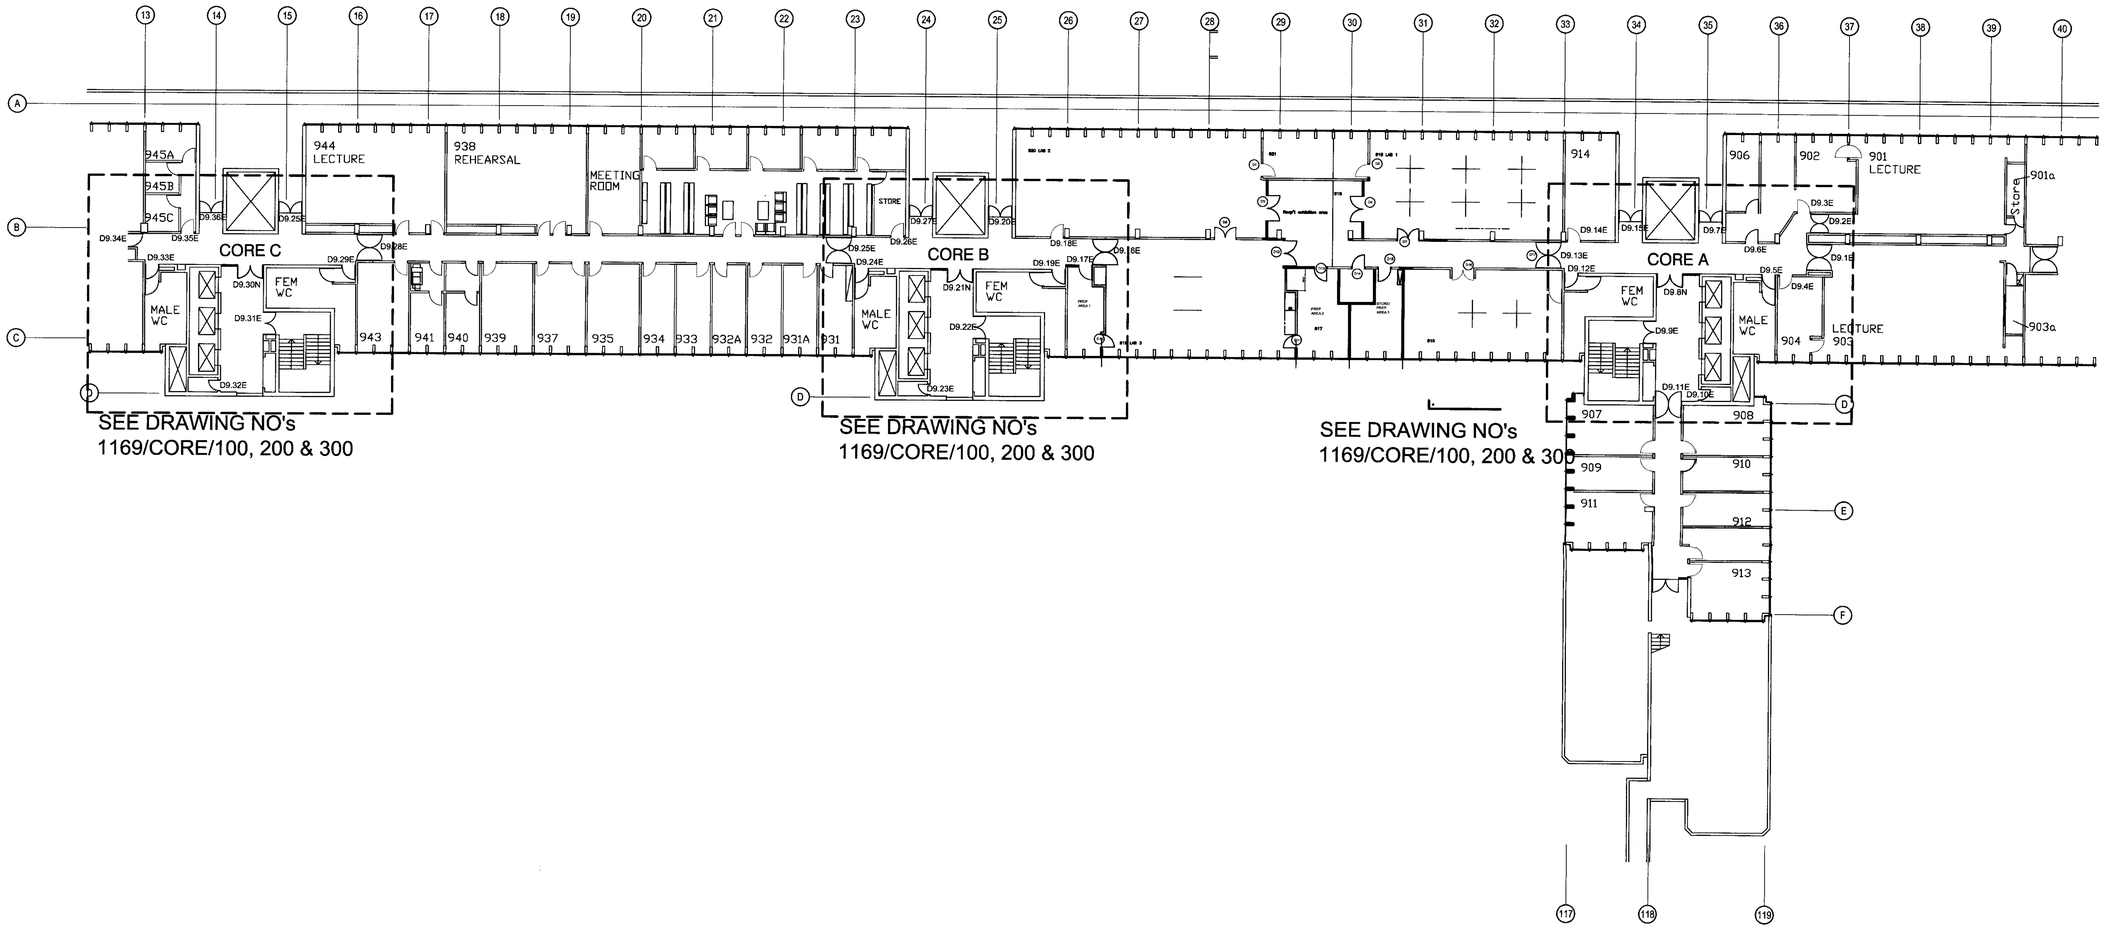

Listed Building Issue 11/06/07

Copyright: Nigel Burgess Associates 2007

Client

Institute of Education
20 Bedford Way
London WC1H 0AL

Architect

Nigel Burgess Associates
The Priory Church Road Westoning
Bedfordshire MK45 5JW
Tel: 01525 717200 Fax: 716822

Title

Floor Plan - Level 9

Date	Scale A1	Scale A3	Drwg No	Rev
June 07	1:200	1:400	1169/ 9	Rev A

LONDON BOROUGH OF CAMDEN
ENVIRONMENT DEPT.
0 JUL 2007
RECEIVED

Revisions		
Date	Description	Signed

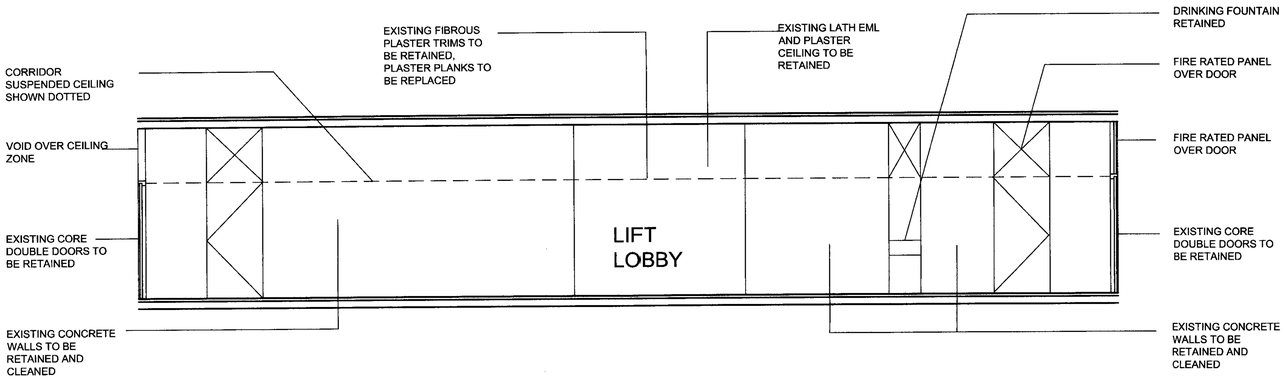

SECTION THROUGH CORRIDOR
(SUSPENDED CEILING SHOWN DOTTED)

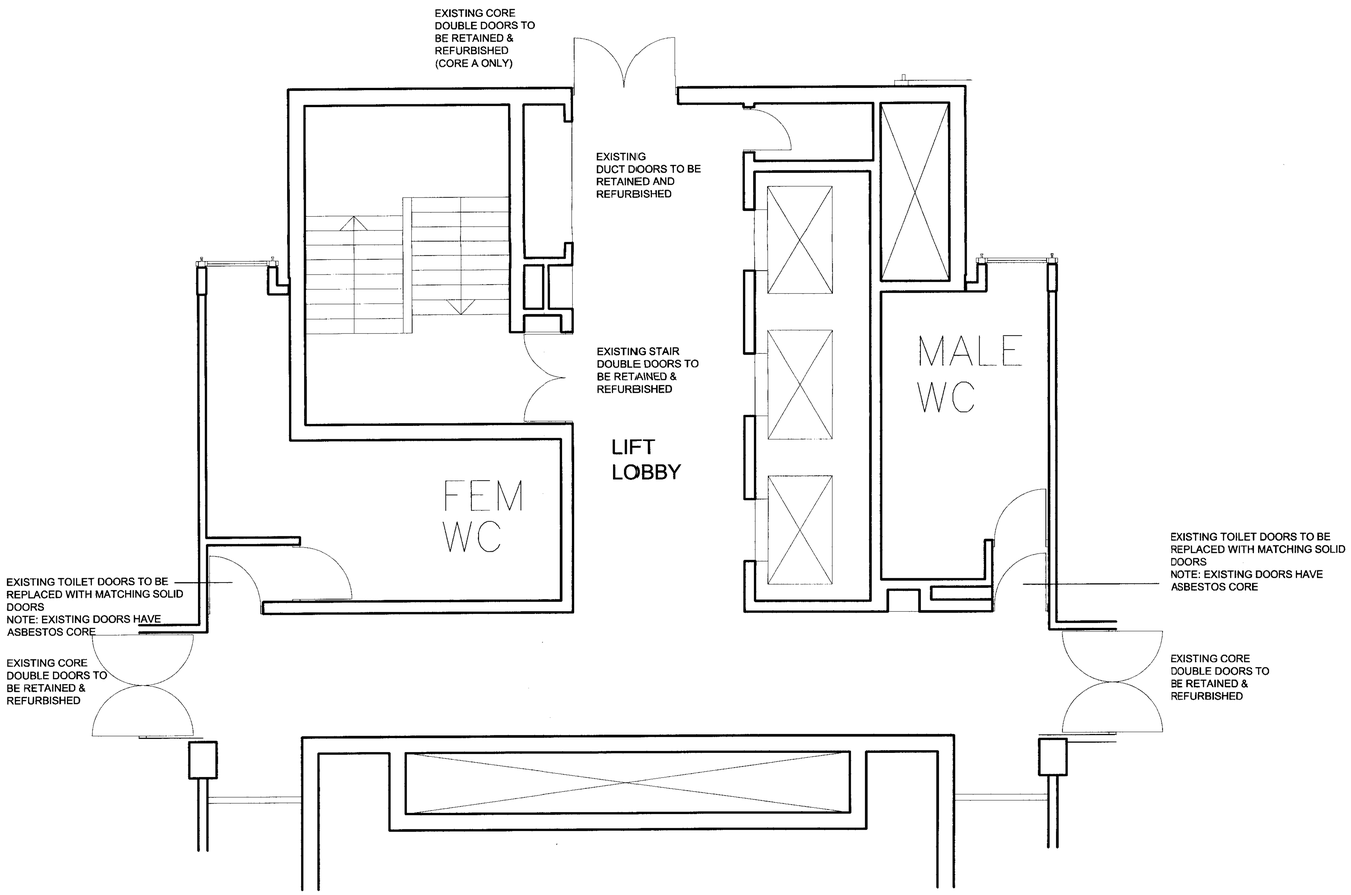

TYPICAL LEVEL 3 TO 9 CORE B & C PLAN
(CORE A HANDED)

Listed Building Issue 11/06/07

Copyright: Nigel Burgess Associates 2007

Client
Institute of Education
20 Bedford Way
London WC1H 0AL

Architect
Nigel Burgess Associates
The Priory Church Road Westoning
Bedfordshire MK45 5JW
Tel: 01525 717200 Fax: 716822

Title
Existing Core & Elevation

Date	Scale A1	Scale A3	Drwg No	Rev
May 07	1:50	1:100	1169/Core/100	Rev

Revisions		
Date	Description	Signed
REV A 2/7/07	REFERENCES AMENDED	

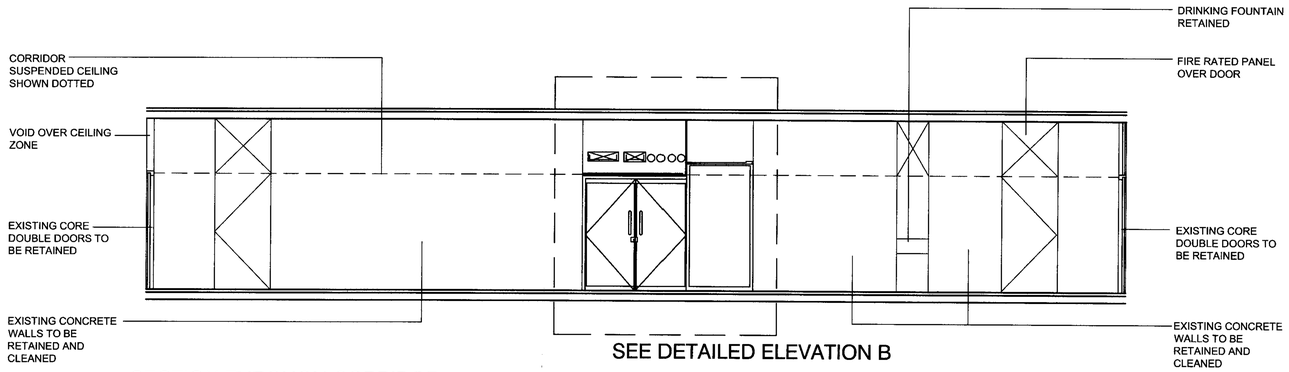

SECTION THROUGH CORRIDOR
(SUSPENDED CEILING SHOWN DOTTED)

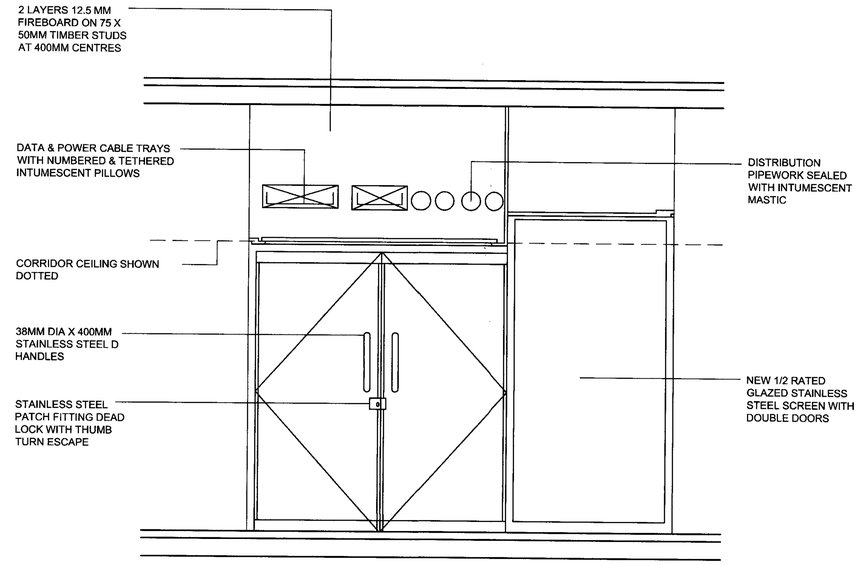

DETAIL ELEVATION B
HALF HOUR DOORS AND SCREEN
SCALE A1 1:20, A3 1:40

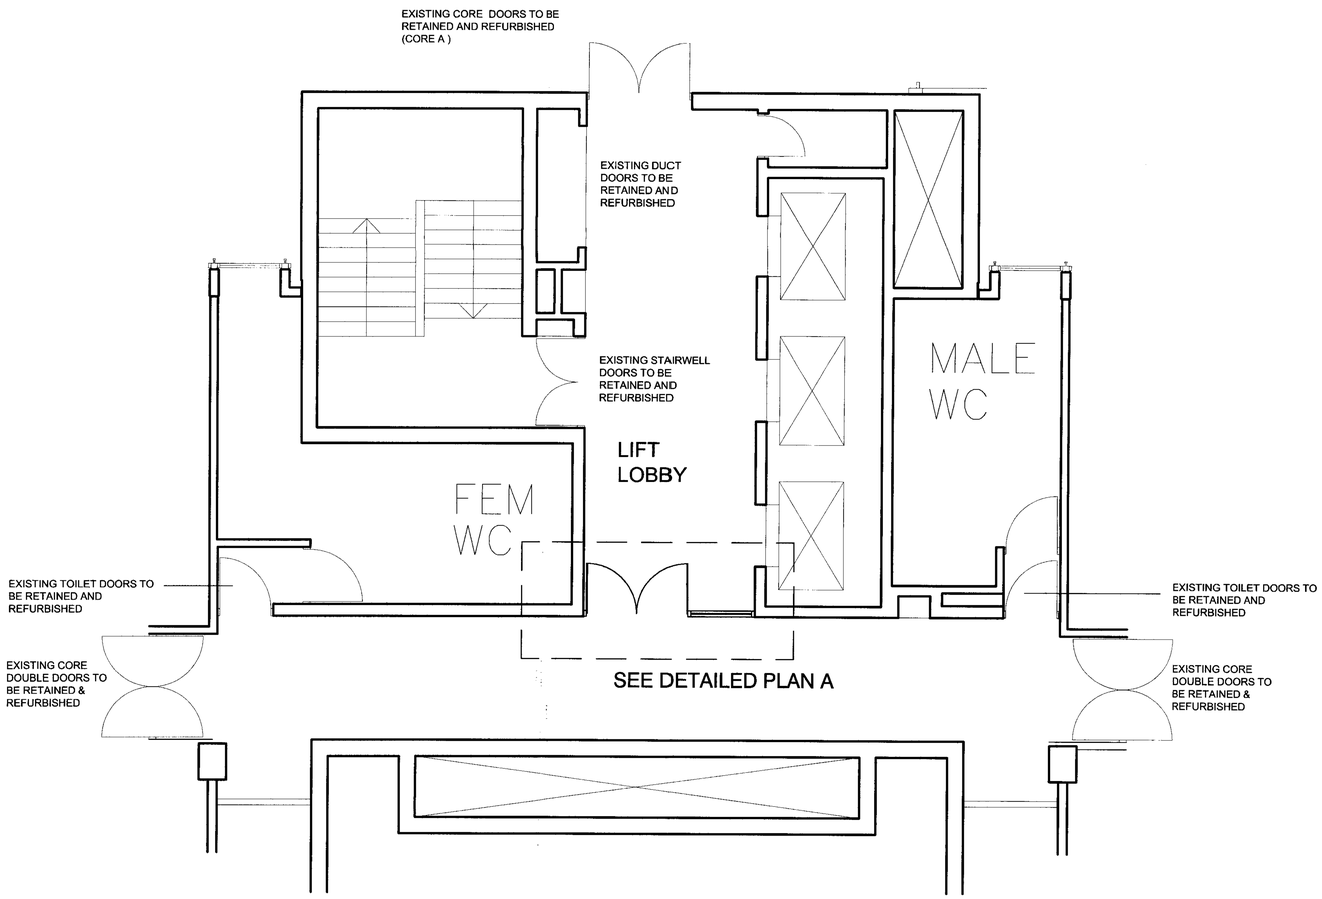

TYPICAL CORE PLAN

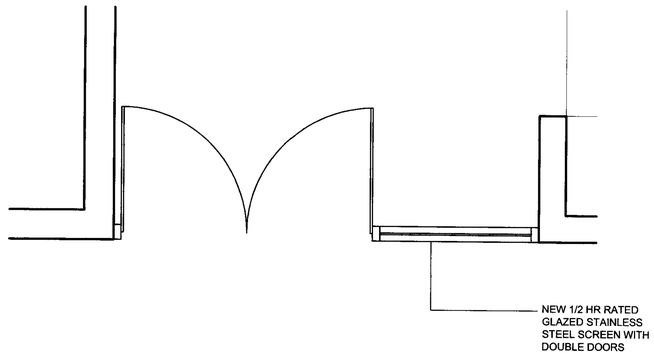

PLAN A
HALF HOUR DOORS AND SCREEN
SCALE A1 1:20, A3 1:40

Listed Building Issue 11/06/07

Copyright: Nigel Burgess Associates 2007

Client
Institute of Education
20 Bedford Way
London WC1H 0AL

Architect
Nigel Burgess Associates
The Priory Church Road Westoning
Bedfordshire MK45 5JW
Tel: 01525 717200 Fax: 716822

Title
Proposed Core & Elevation

Date	Scale A1	Scale A3	Drwg No	Rev
May 07	1:50	1:100	1169/Core/200	Rev A

LONDON BOROUGH OF CAMDEN
ENVIRONMENT DEPT.
13 JUL 2007
RECEIVED

Revisions		
Date	Description	Signed
REV A 2/7/07	REFERENCES AMENDED	

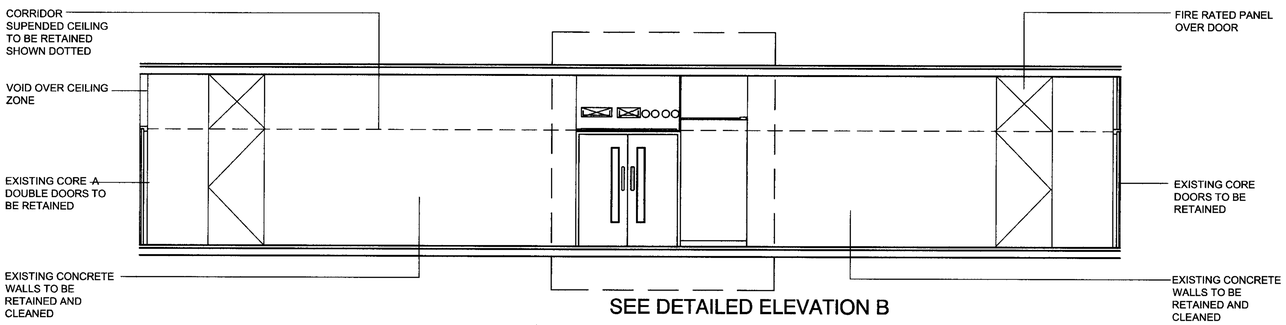

SECTION THROUGH CORRIDOR
(SUSPENDED CEILING SHOWN DOTTED)

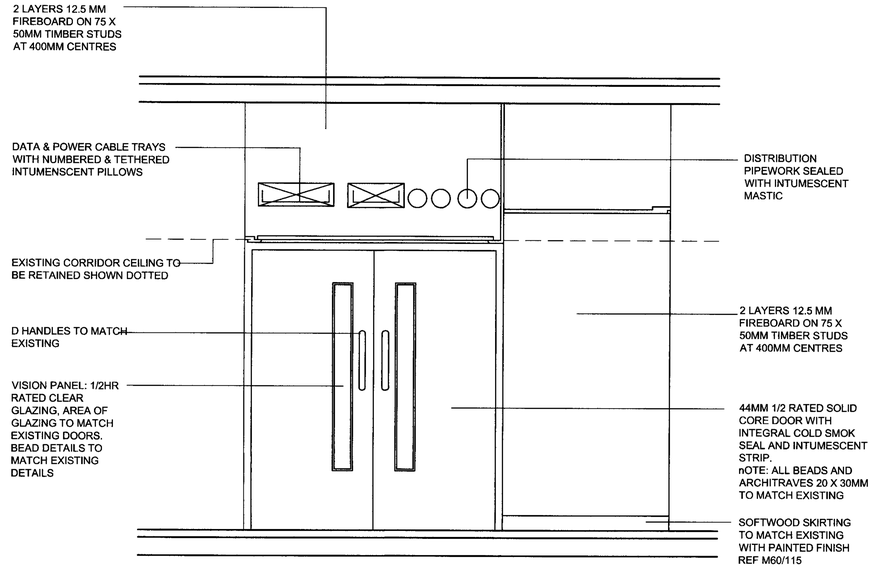

DETAIL ELVATION B
HALF HOUR DOORS AND PARTITION

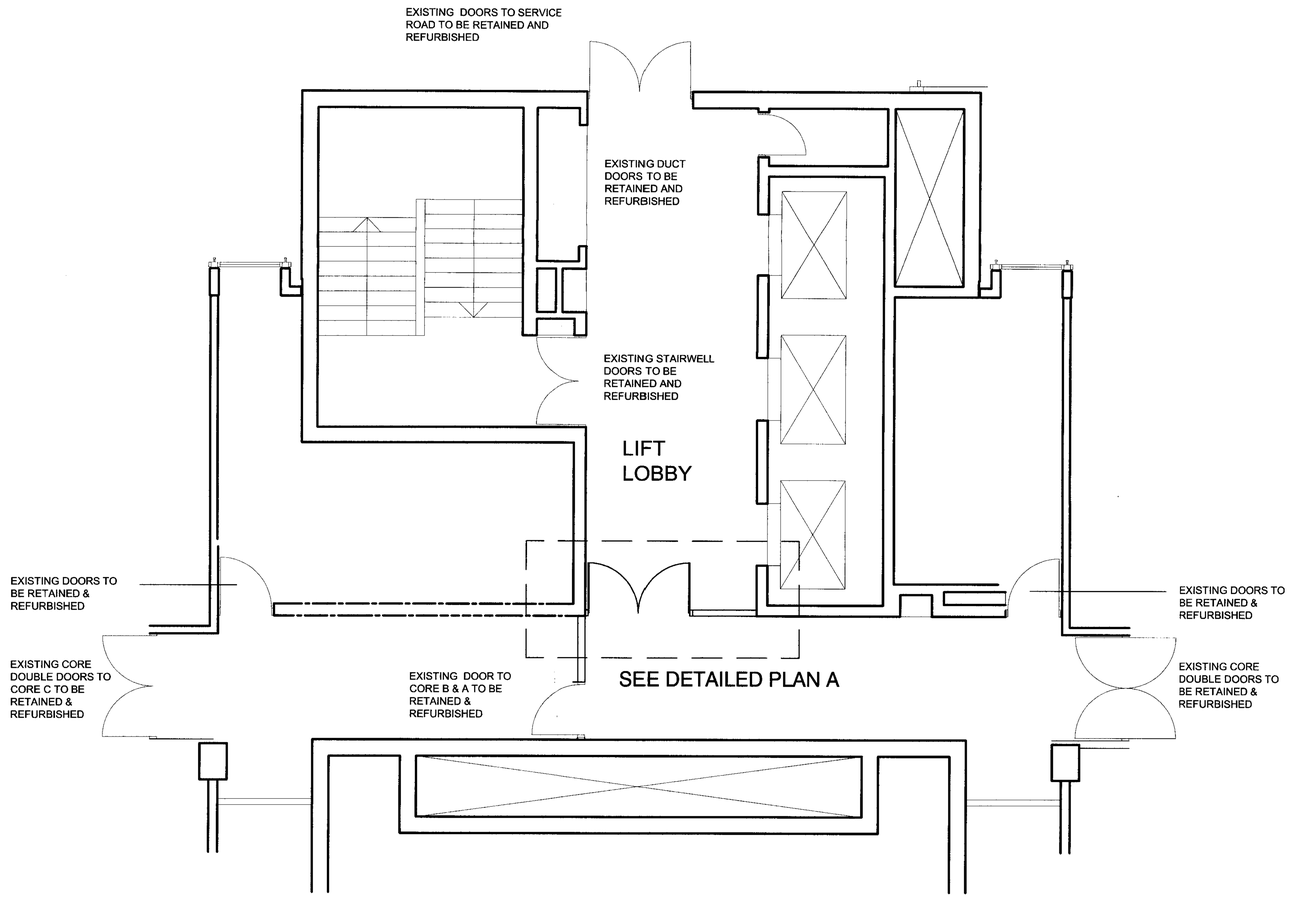

TYPICAL LEVEL 2 CORE B & C PLAN
(NOTE CORE A HANDED)
SEE DRAWING NO 1169/CORE/2 FOR
INDIVIDUAL CORE LAYOUTS

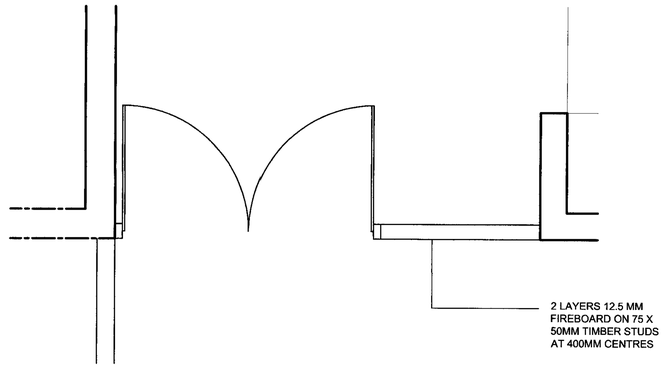

PLAN A
HALF HOUR DOORS AND PARTITION

Listed Building Issue 11/06/07

Copyright: Nigel Burgess Associates 2007

Client
Institute of Education
20 Bedford Way
London WC1H 0AL

Architect
Nigel Burgess Associates
The Priory Church Road Westoning
Bedfordshire MK45 5JW
Tel: 01525 717200 Fax: 716822

Title
Proposed Level 2 Core & Elevation

Date	Scale A1	Scale A3	Drwg No	Rev
June 07	1:50	1:100	1169/Core/210	Rev A

LONDON BOROUGH OF CAMDEN
ENVIRONMENT DEPT.
03 JUL 2007
RECEIVED

Revisions		
Date	Description	Signed

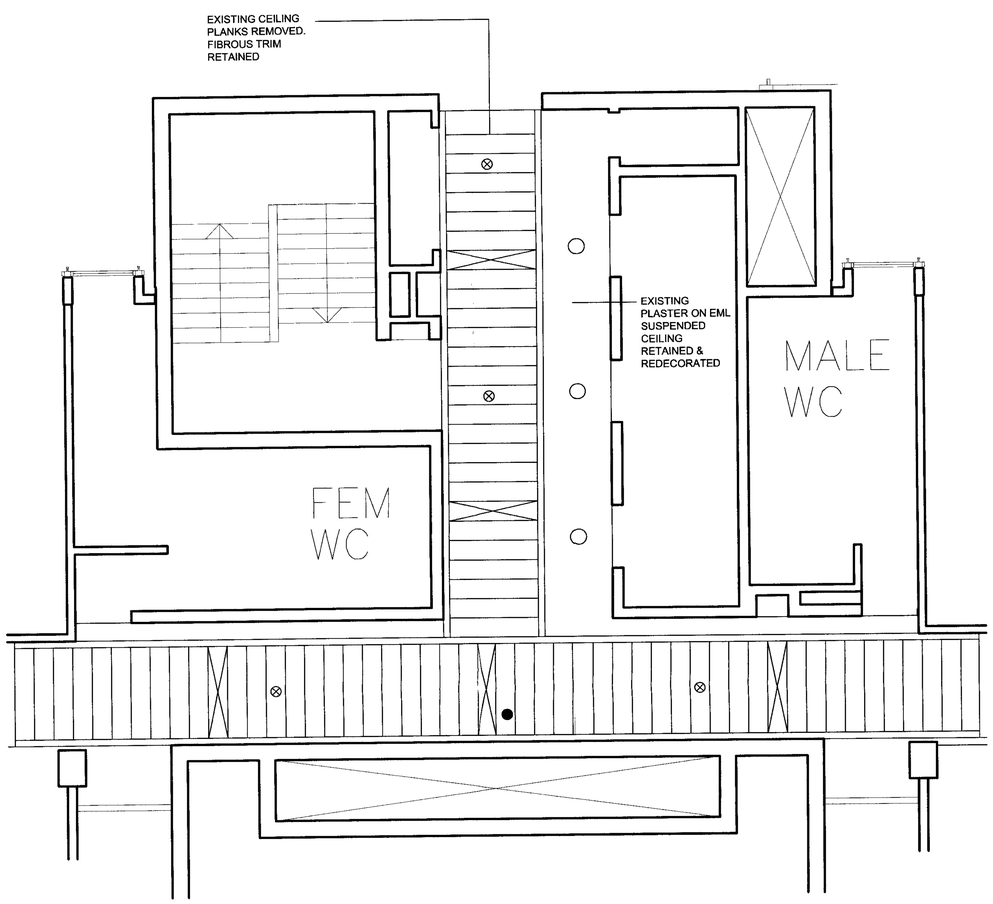

EXISTING CORE B & C CEILING PLAN LEVEL 3 to 9
(NOTE CORE A HANDED)

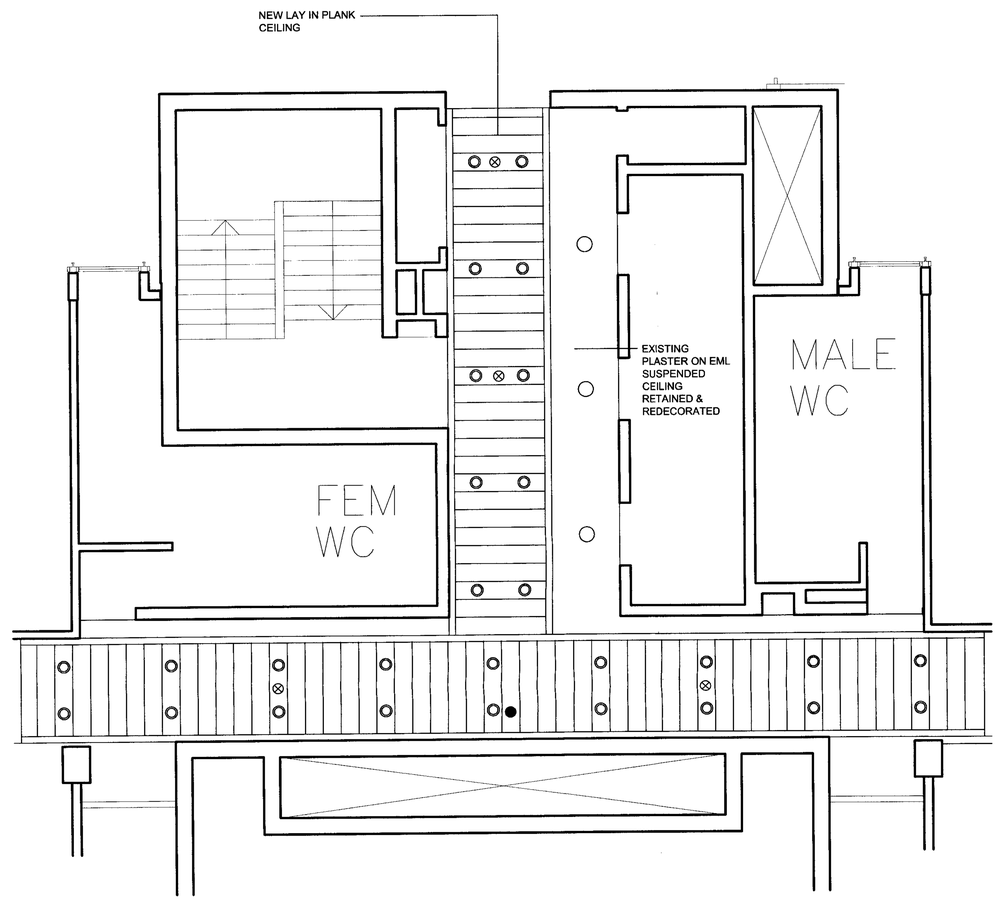

PROPOSED CORE B & C LEVEL 3 TO 9 CEILING PLAN
(NOTE CORE A HANDED)

KEY

- FLUORESCENT TUBE IN RECESSED PLANK CEILING
- ○ 200MM DIA RECESSED DOWN LIGHTER
- ⊗ SMOKE DETECTOR
- ● CCTV CAMERA
- ◎ 150MM DIA RECESSED HALO DOWN LIGHTER

Listed Building Issue 11/06/07

Copyright: Nigel Burgess Associates 2007

Client
Institute of Education
20 Bedford Way
London WC1H 0AL

Architect
Nigel Burgess Associates
The Priory Church Road Westoning
Bedfordshire MK45 5JW
Tel: 01525 717200 Fax: 716822

Title
Core Existing & Proposed Ceiling Plans

Date	Scale A1	Scale A3	Drwg No	Rev
May 07	1:50	1:100	1169/Core/300	Rev

Rev	Date	Description	Signed
			NB

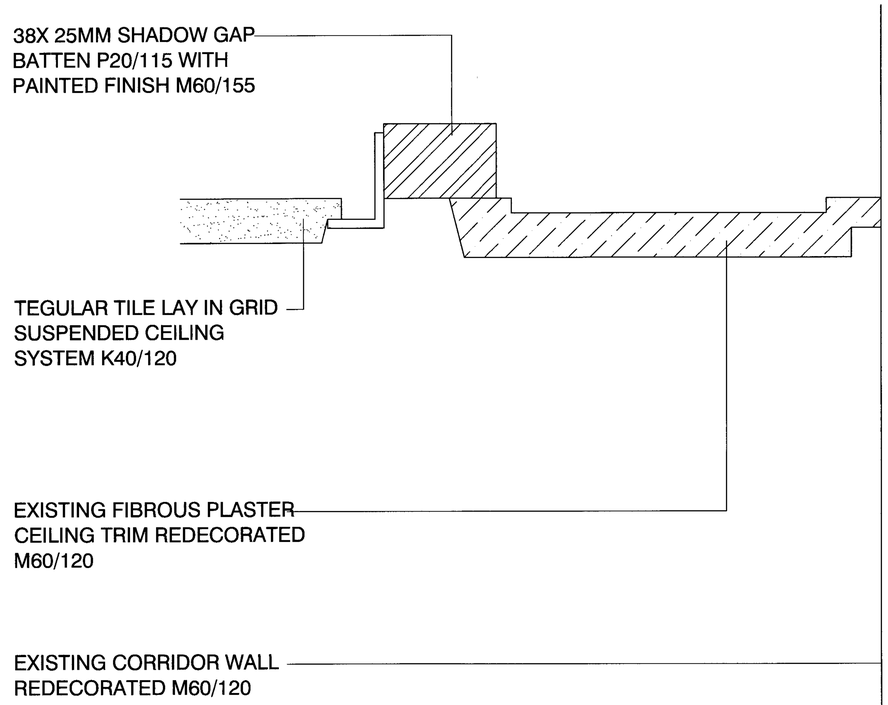

A Corridor Ceiling Detail

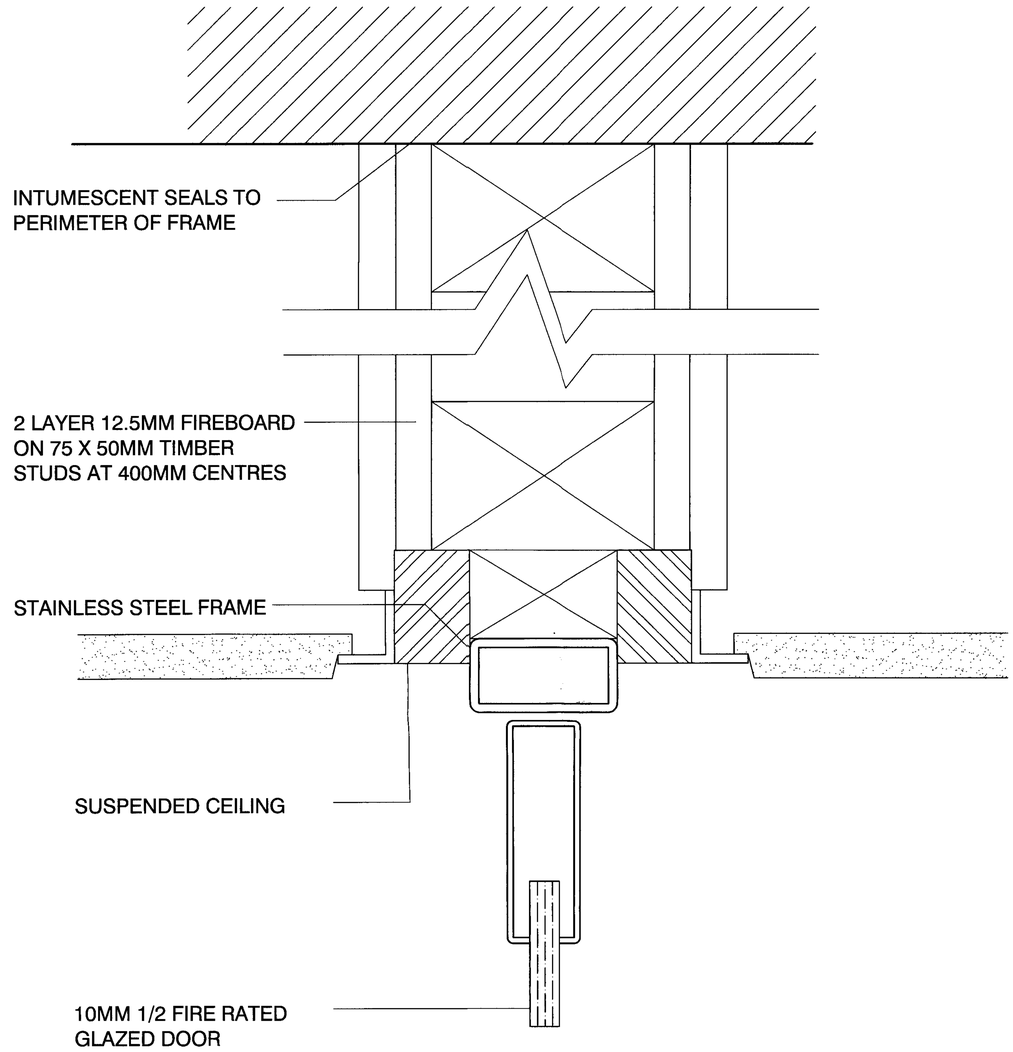

B Glass Door Head Detail

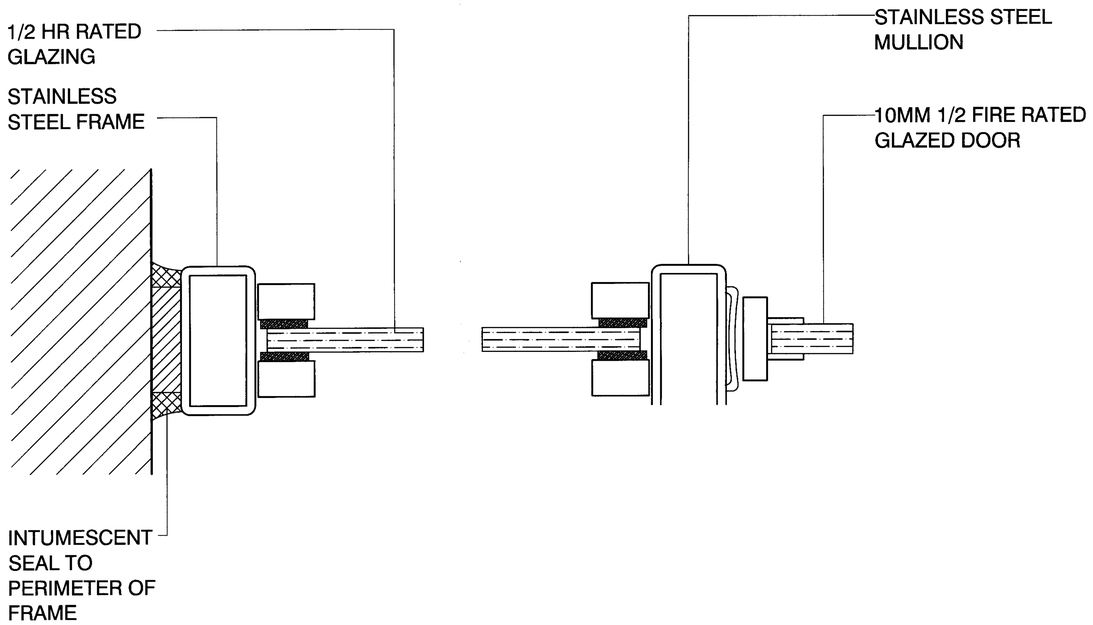

C Jamb & Door Frame Detail

Listed Building Issue 11/06/07

Copyright: Nigel Burgess Associates 2007

Client
Institute of Education
20 Bedford Way
London WC1H 0AL

Architect
Nigel Burgess Associates
The Priory Church Road Westoning
Bedfordshire MK45 5JW
Tel: 01525 717200 Fax: 716822

Title
Glazed Door & Ceiling Detail

Date	Scale A1	Scale A3	Drwg No	Rev
June 07	1:1	1:2	1169/Core/79	Rev

Revisions		
Date	Description	Signed

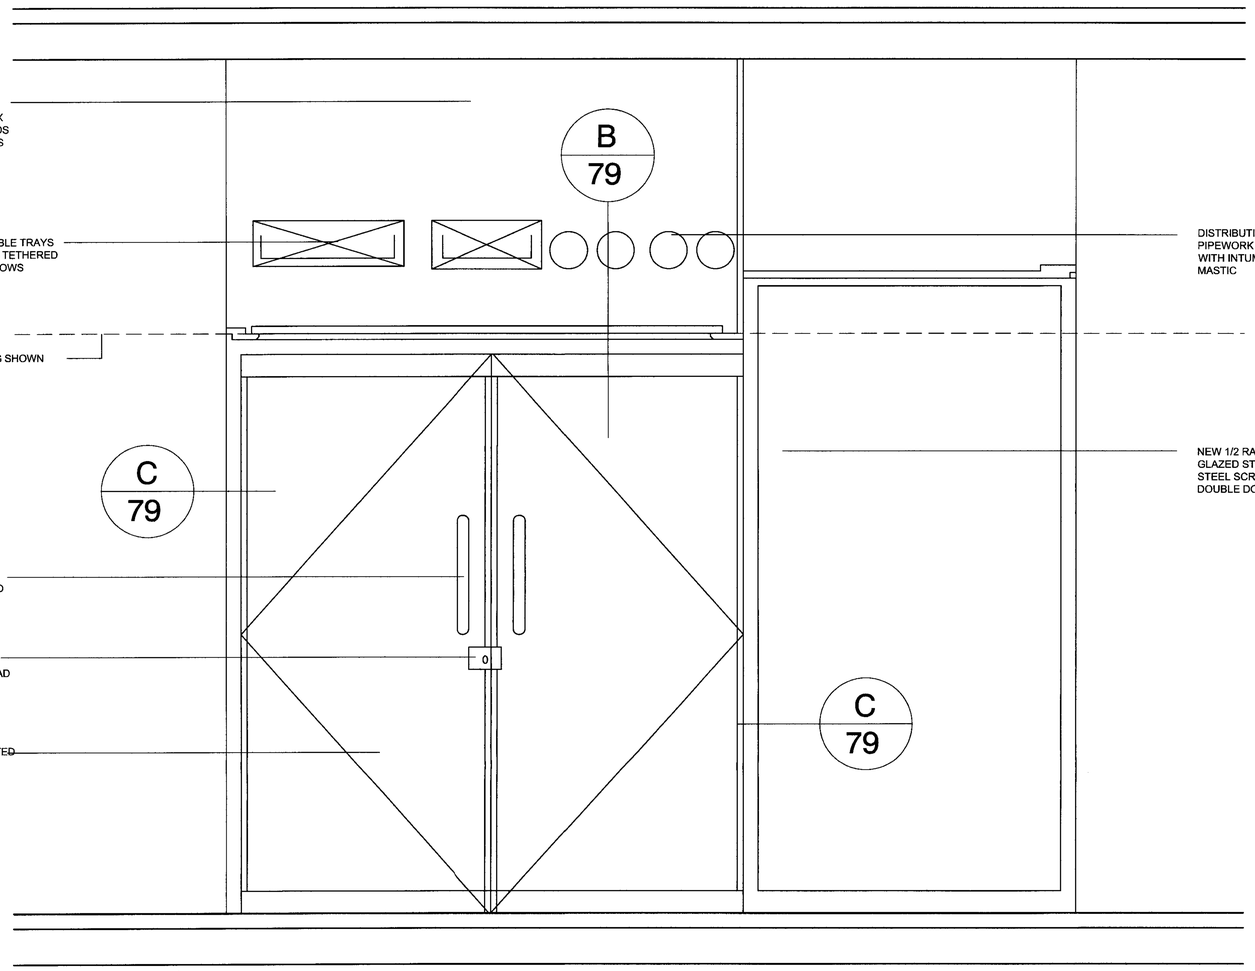

DETAIL ELEVATION B
GLAZED HALF HOUR DOORS AND SCREEN

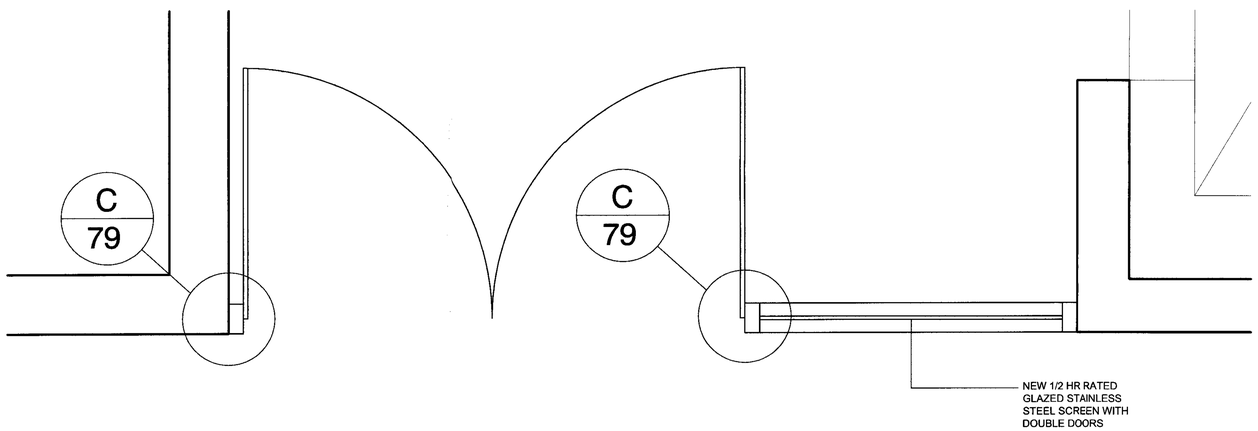

PLAN A
GLAZED HALF HOUR DOORS AND SCREEN

Listed Building Issue 02/07/07

Copyright: Nigel Burgess Associates 2007

Client
Institute of Education
20 Bedford Way
London WC1H 0AL

Architect
Nigel Burgess Associates
The Priory Church Road Westoning
Bedfordshire MK45 5JW
Tel: 01525 717200 Fax: 716822

Title
Proposed Glass Doors and Glass Screen

Date	Scale A1	Scale A3	Drwg No	Rev
July 07	1:10	1:20	1169/Core/80	Rev

LONDON BOROUGH OF CAMDEN
ENVIRONMENT DEPT.
RECEIVED

Revisions		
Date	Description	Signed

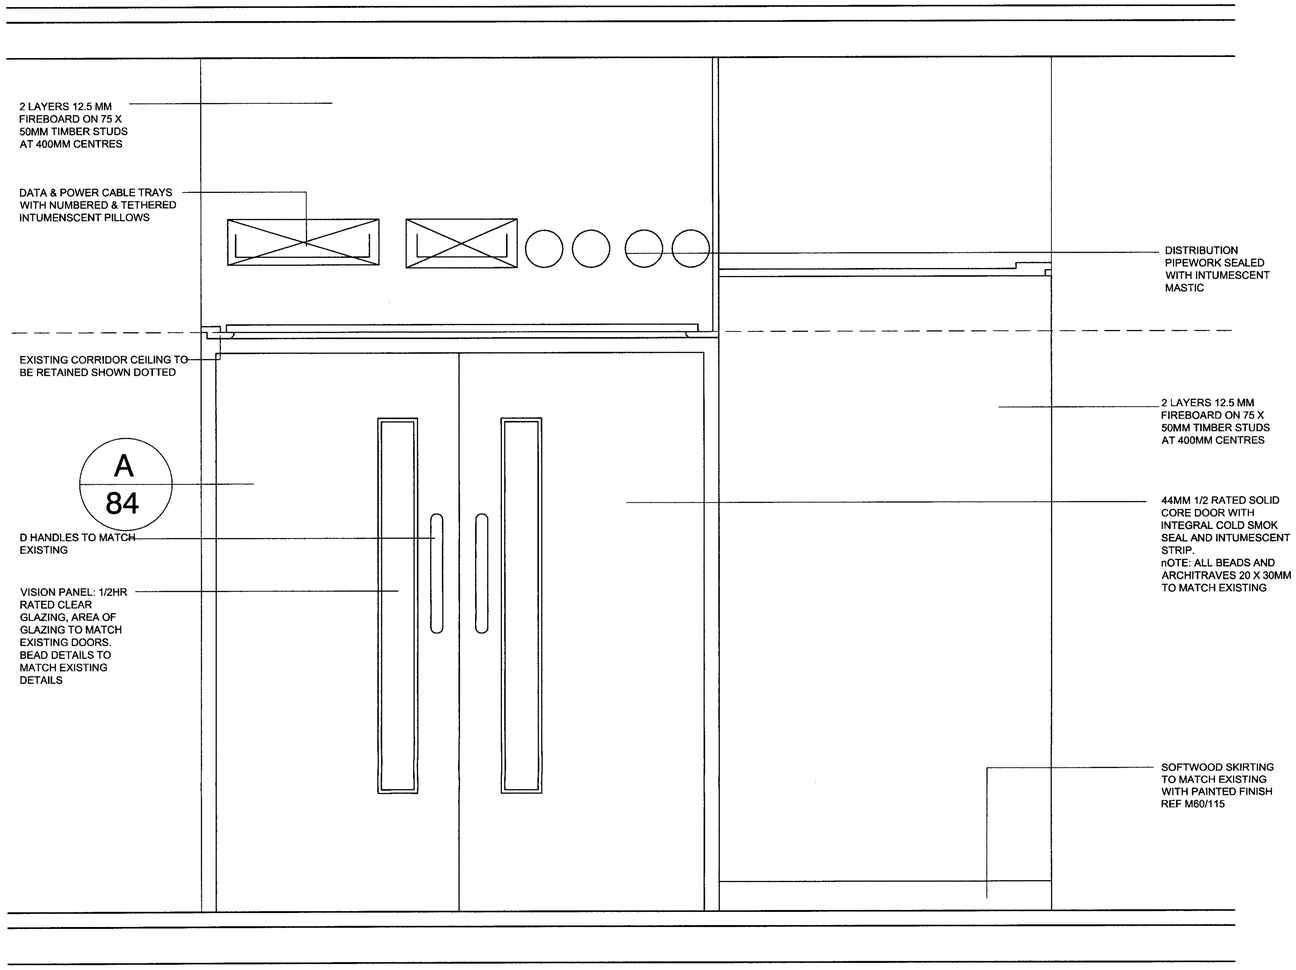

DETAIL ELEVATION
HALF HOUR DOORS AND PARTITION

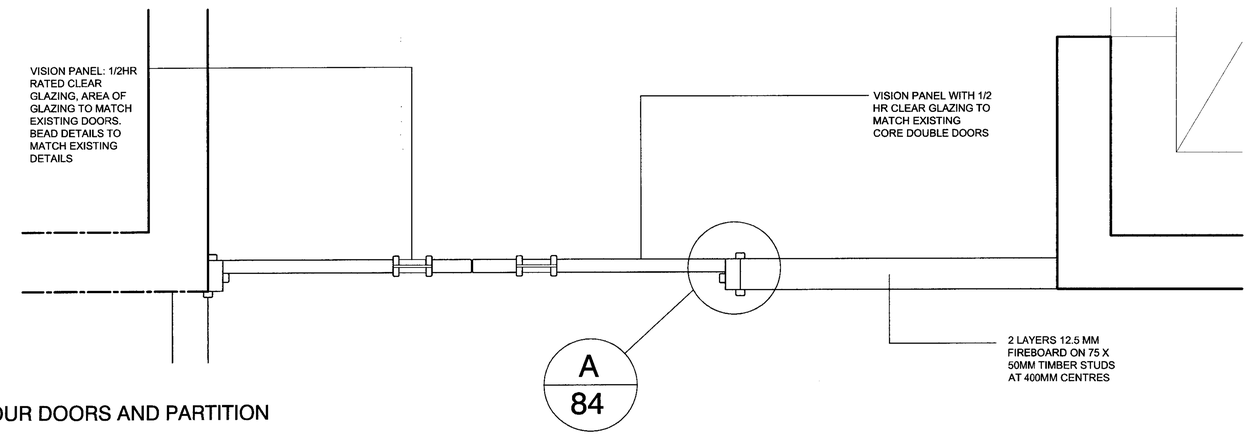

PLAN
HALF HOUR DOORS AND PARTITION

Listed Building Issue 02/07/07

Copyright: Nigel Burgess Associates 2007

Client
Institute of Education
20 Bedford Way
London WC1H 0AL

Architect
Nigel Burgess Associates
The Priory Church Road Westoning
Bedfordshire MK45 5JW
Tel: 01525 717200 Fax: 716822

Title
Proposed Timber Doors

Date	Scale A1	Scale A3	Drwg No	Rev
July 07	1:10	1:20	1169/Core/82	Rev

LONDON BOROUGH OF CAMDEN
ENVIRONMENT DEPT.
0 . JUL 2007
RECEIVED

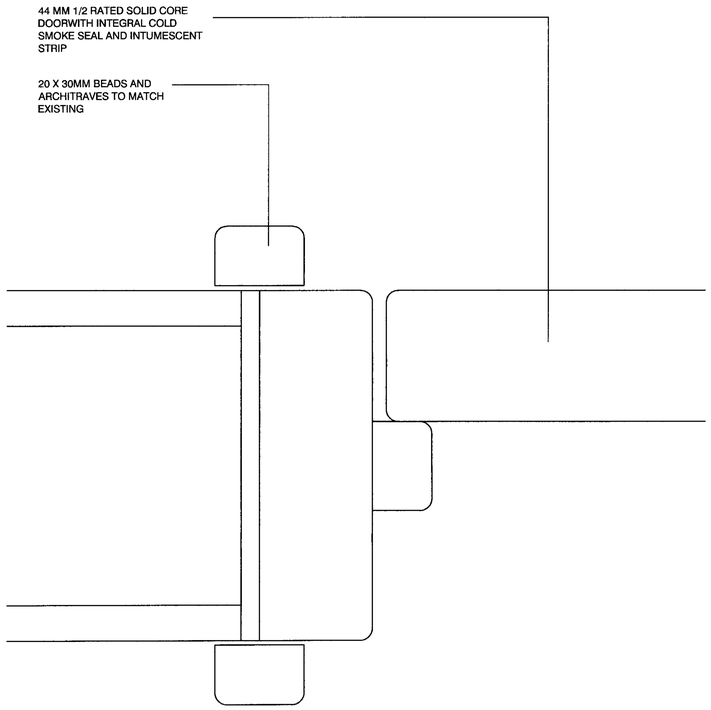

A Jamd Detail to match Existing

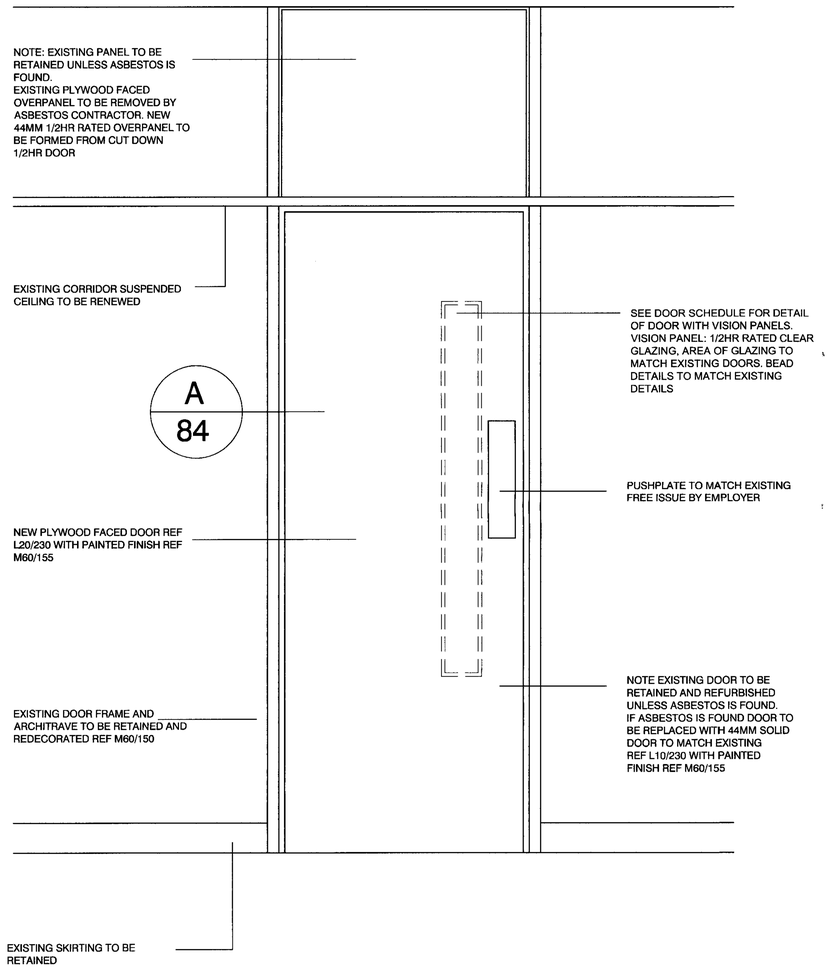

D Replacement single door & Overpanel REF L20/230

Rev	Date	Discription	Signed
A	13/04/07	NEW DOUBLE DOORS OMITTED	

Copyright: Nigel Burgess Associates 2007

Client

Institute of Education
20 Bedford Way
London WC1H 0AL

Architect

Nigel Burgess Associates
The Priory Church Road Westoning
Bedfordshire MK45 5JW
Tel: 01525 717200 Fax: 716822

Title

Replacement Door Elevation and jamb detail

Date	Scale A1	Scale A3	Drwg No	Rev
July 07	1:10/ 1:1	1:20/ 1/2	1169/84	Rev

LONDON BOROUGH OF CAMDEN
ENVIRONMENT DEPT.
RECEIVED