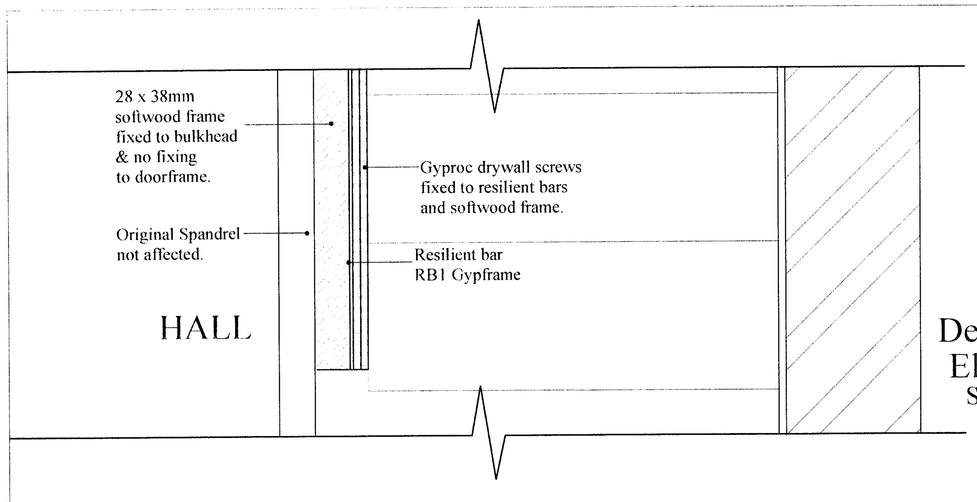

Detail C-C.
Elevation
Scale 1:5

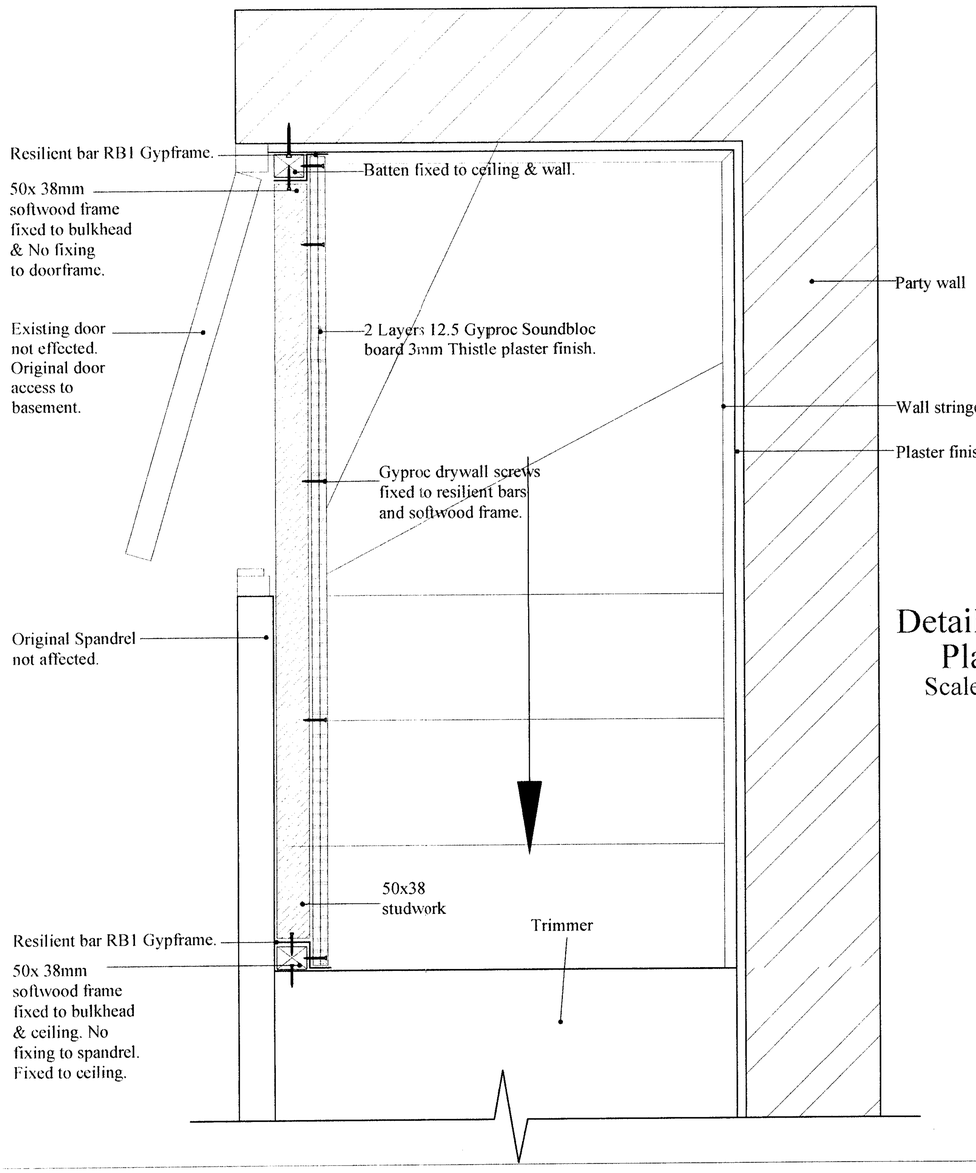

Detail C-C.
Plan
Scale 1:5

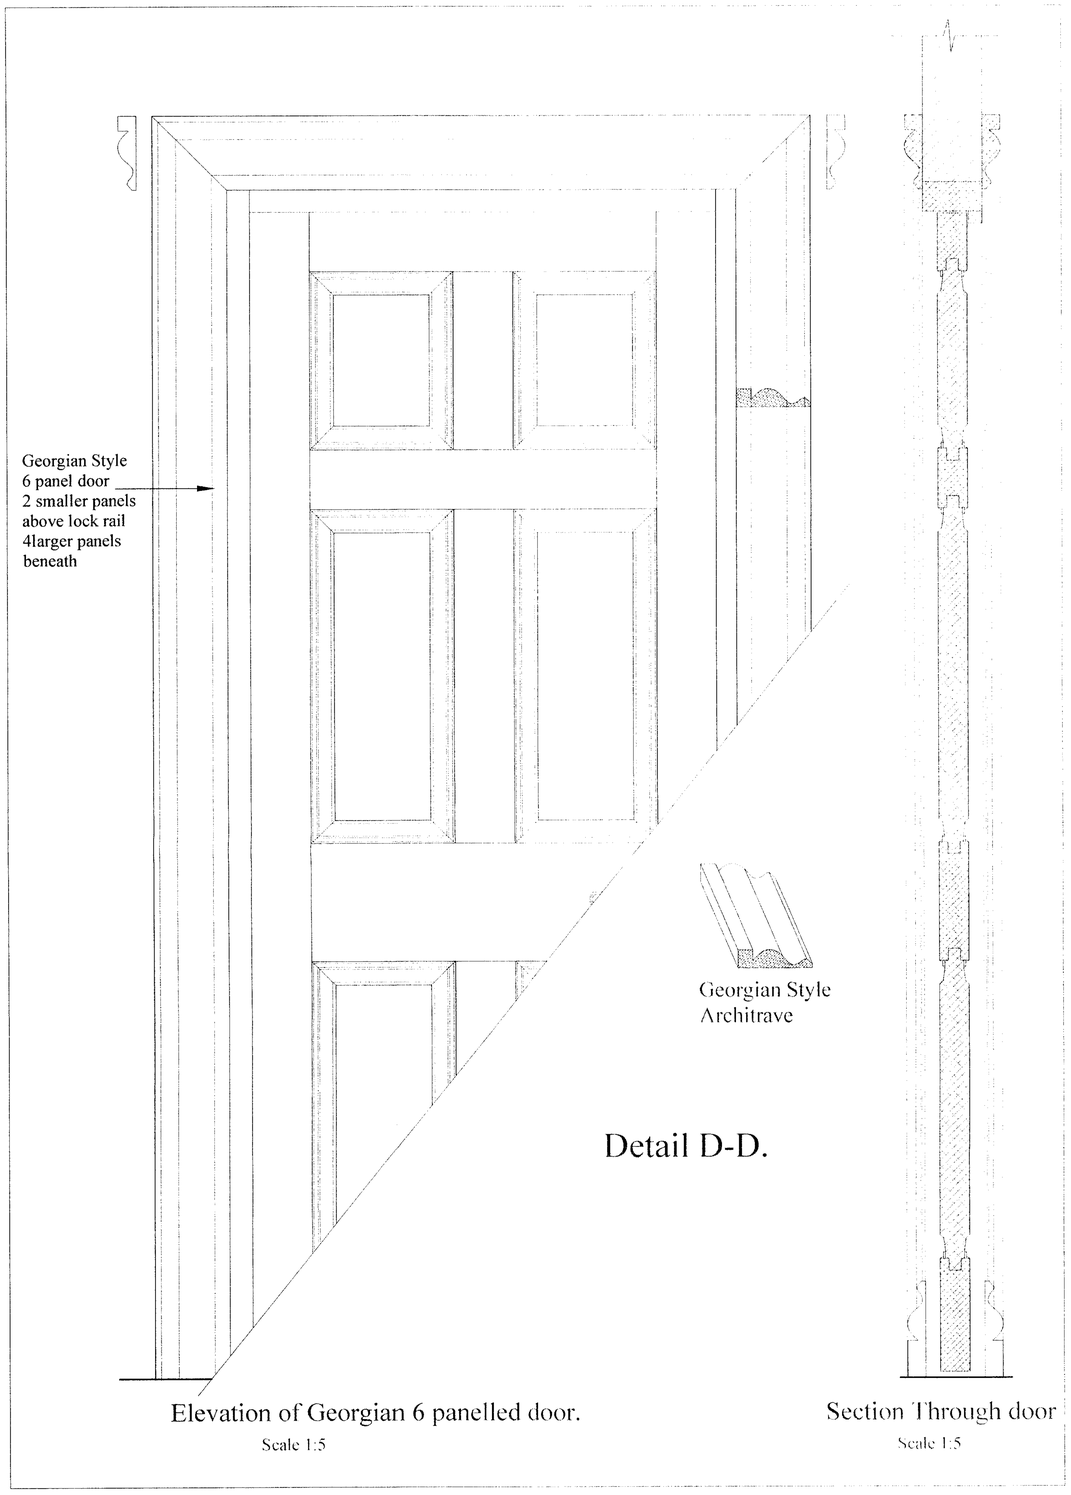

Elevation of Georgian 6 panelled door.
Scale 1:5

Section Through door
Scale 1:5

RECEIVED
25 JUN 2007

Rev.	Date	Description
-	xx/ xx/ xx	xx xx xx

Consul Chartered Surveyors
BUILDING SURVEYING QUANTITY SURVEYING PROJECT MANAGEMENT

Trinity House, Heather Park Drive, Wembley, Middlesex HA0 1SU
Tel: 020 8795 1094 Fax: 020 8795 4996 Email: office@consulco.com

Project: 34 Argyle Street, St. Pancras
Title: Stairs & Architrave details

Scale: -
Date: 13/ 06/ 07
Size: 1:5 @ A1

Drawing No: 617/ SM/ BC/ 08
Client: St. Mungo's
Drawn by: CH
Checked by: POB