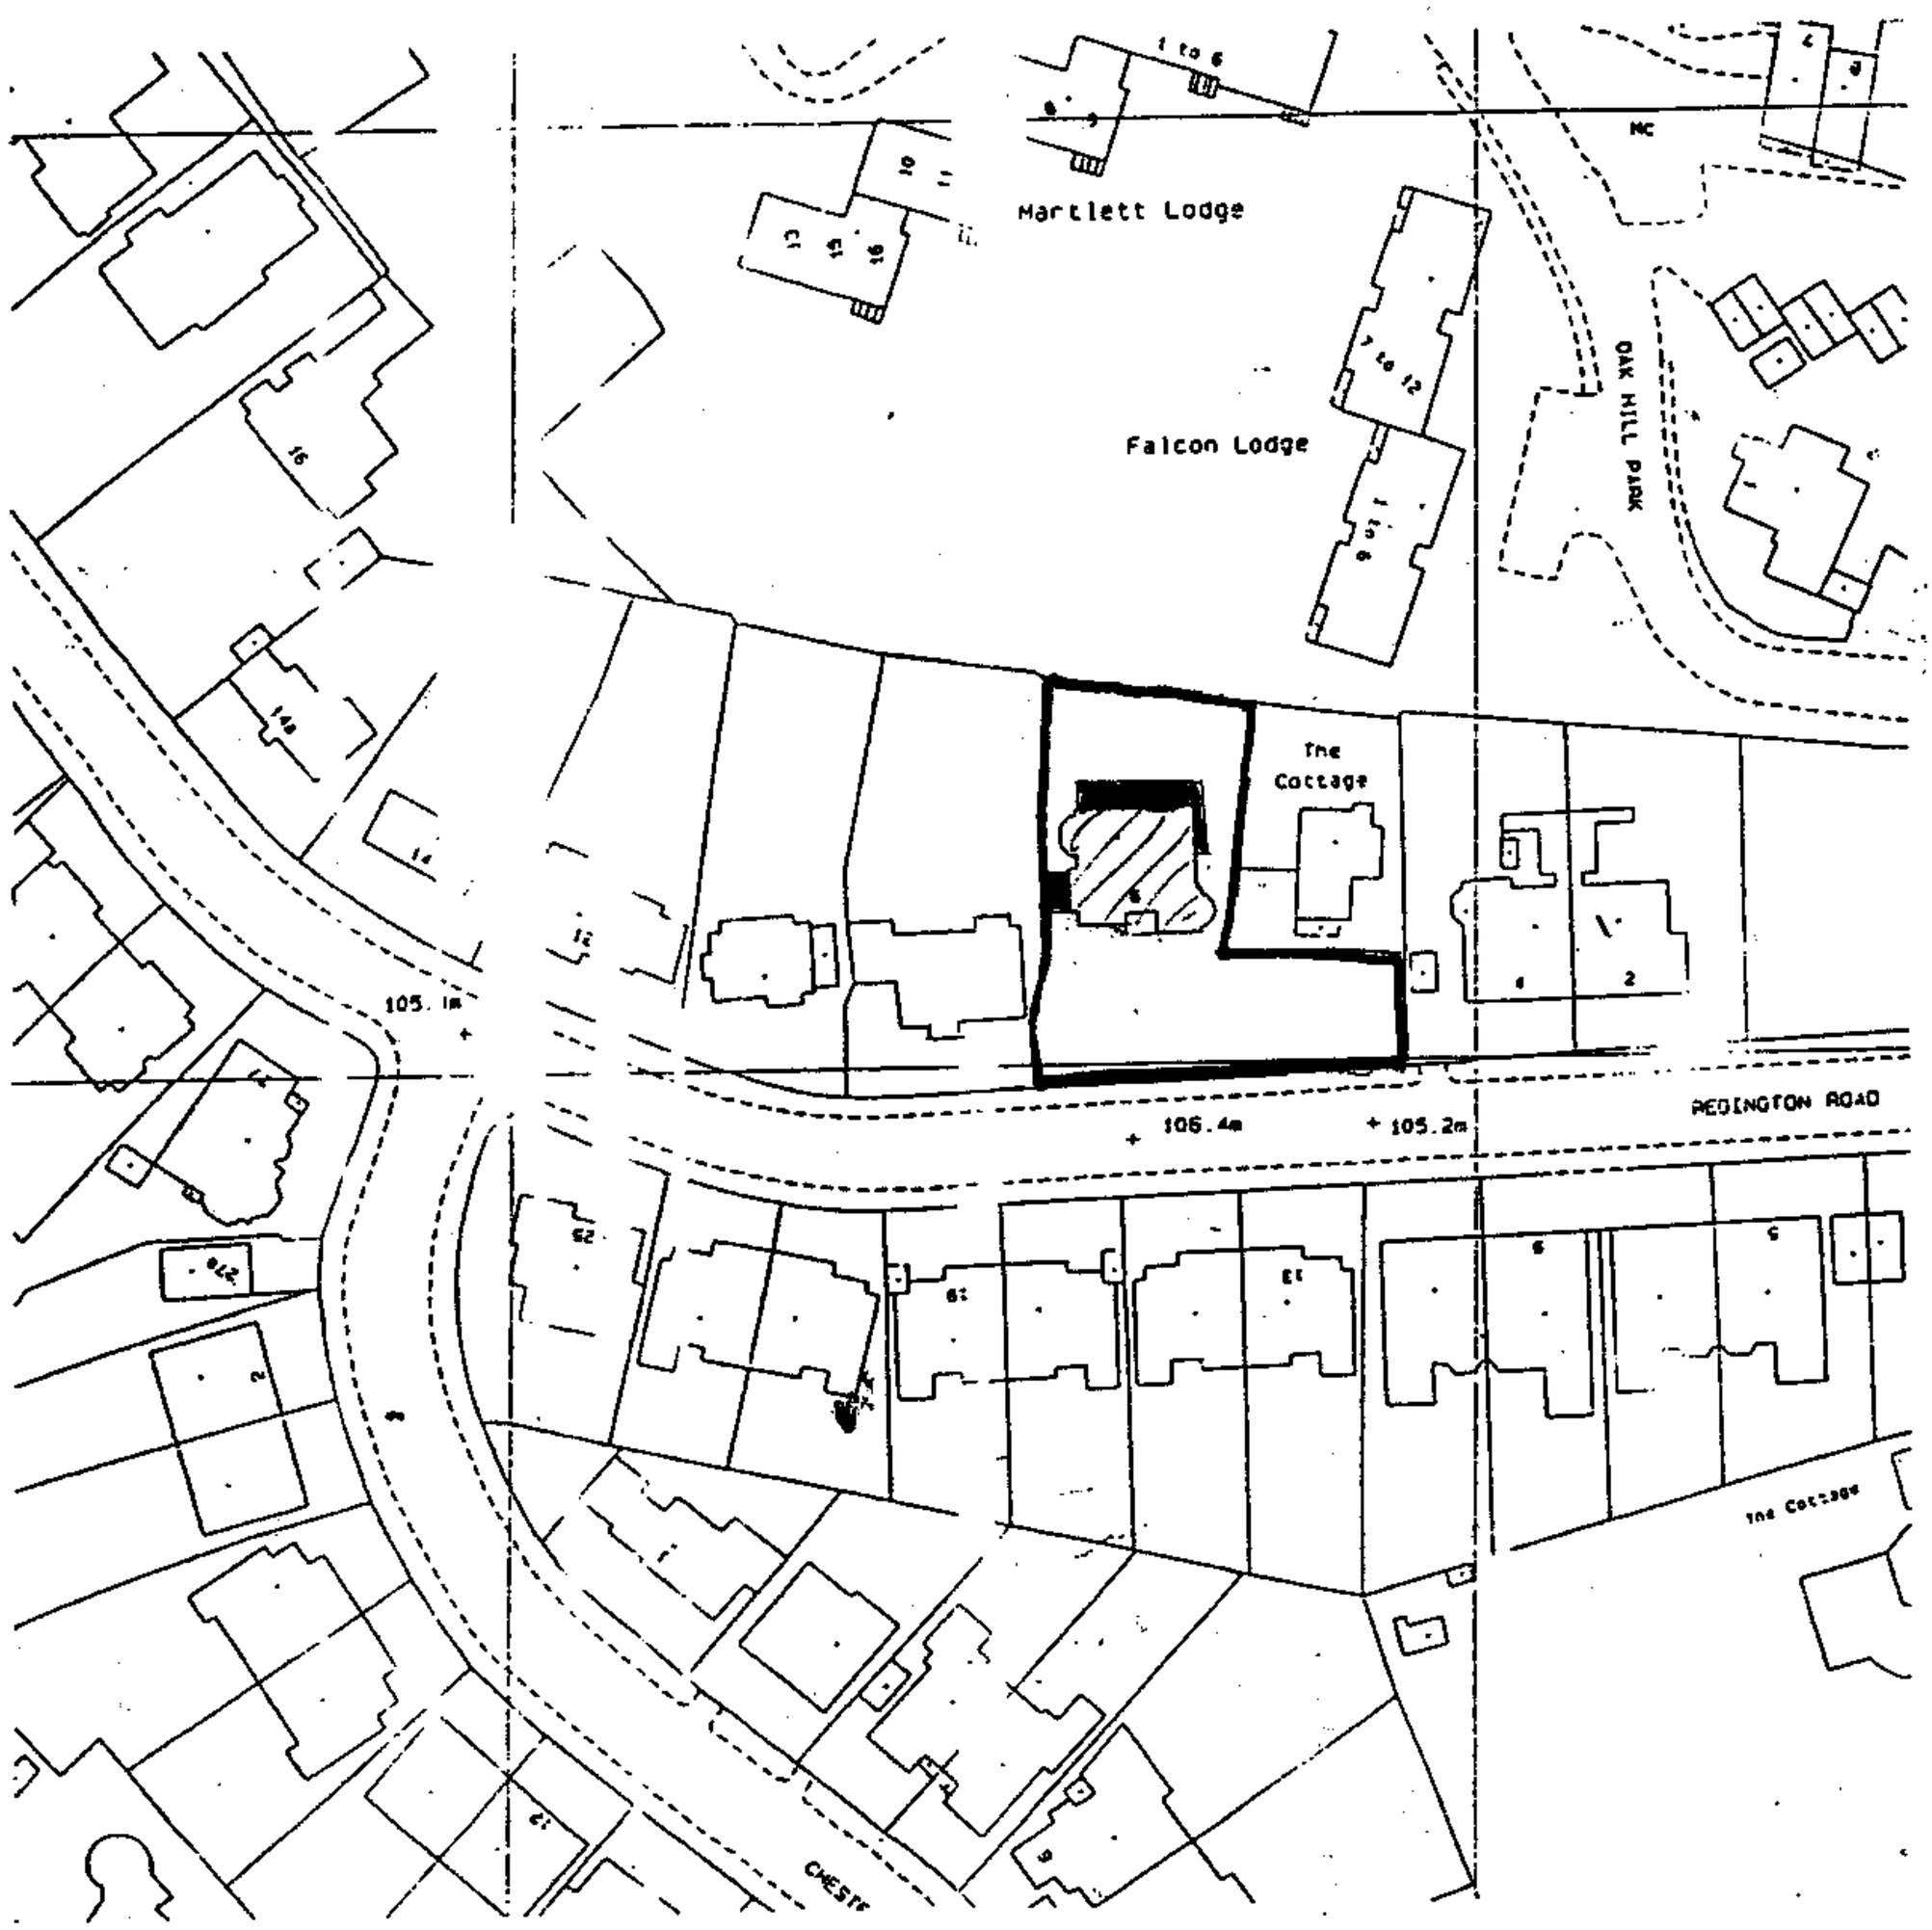

RECEIVED
31 MAY 2007

PROJECT: ALTERATIONS AND EXTENSION	TITLE: LOCATION PLAN	JOB NUMBER:
CLIENT:	SCALE: 1:1250	DRAWING NUMBER:
ADDRESS: 6 REDDINGTON RD. NW3	DATE:	CAD FILE NUMBER: MDA/DRAWINGS/0208