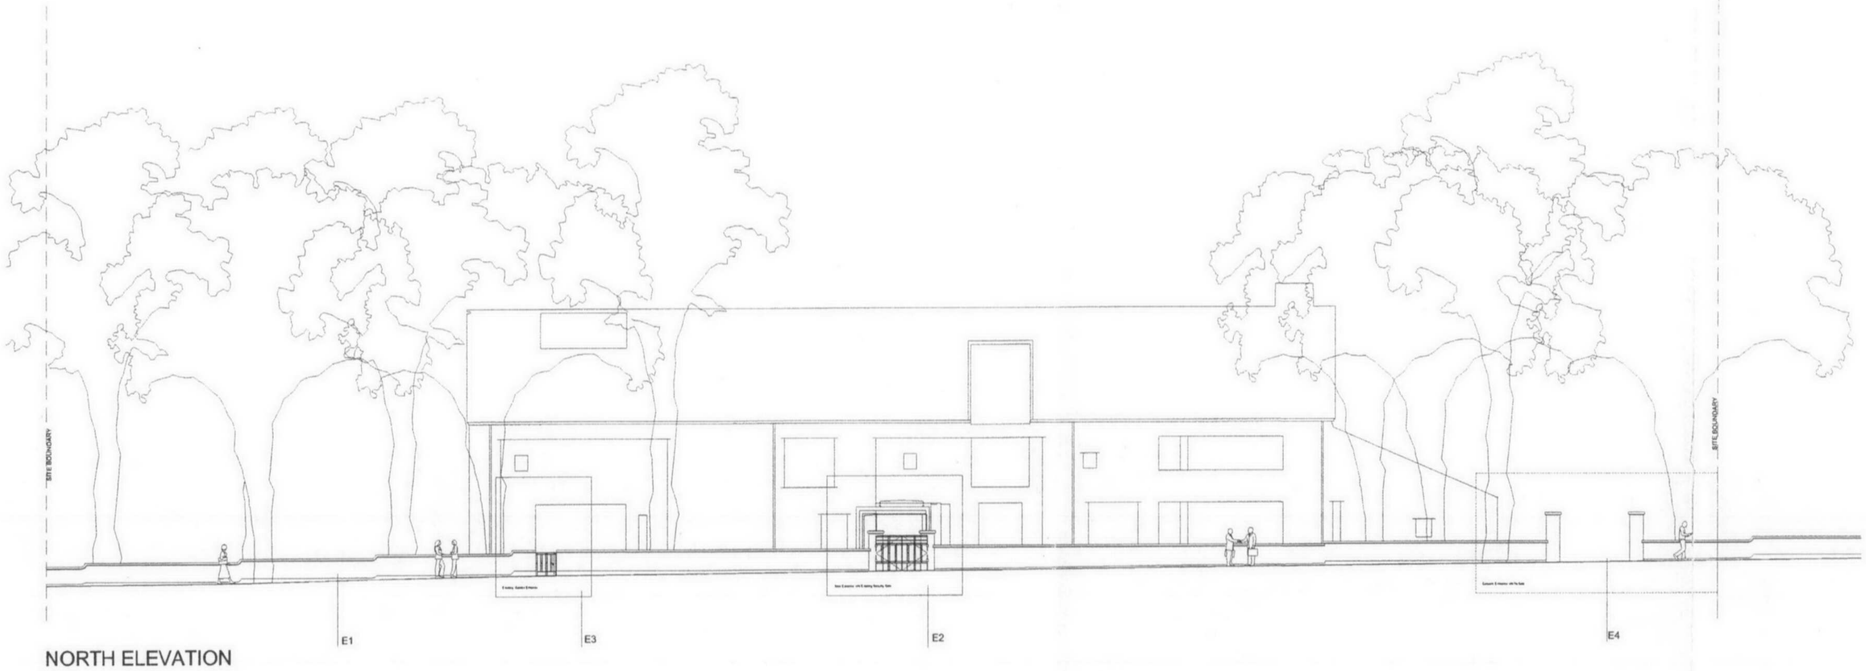

NORTH ELEVATION

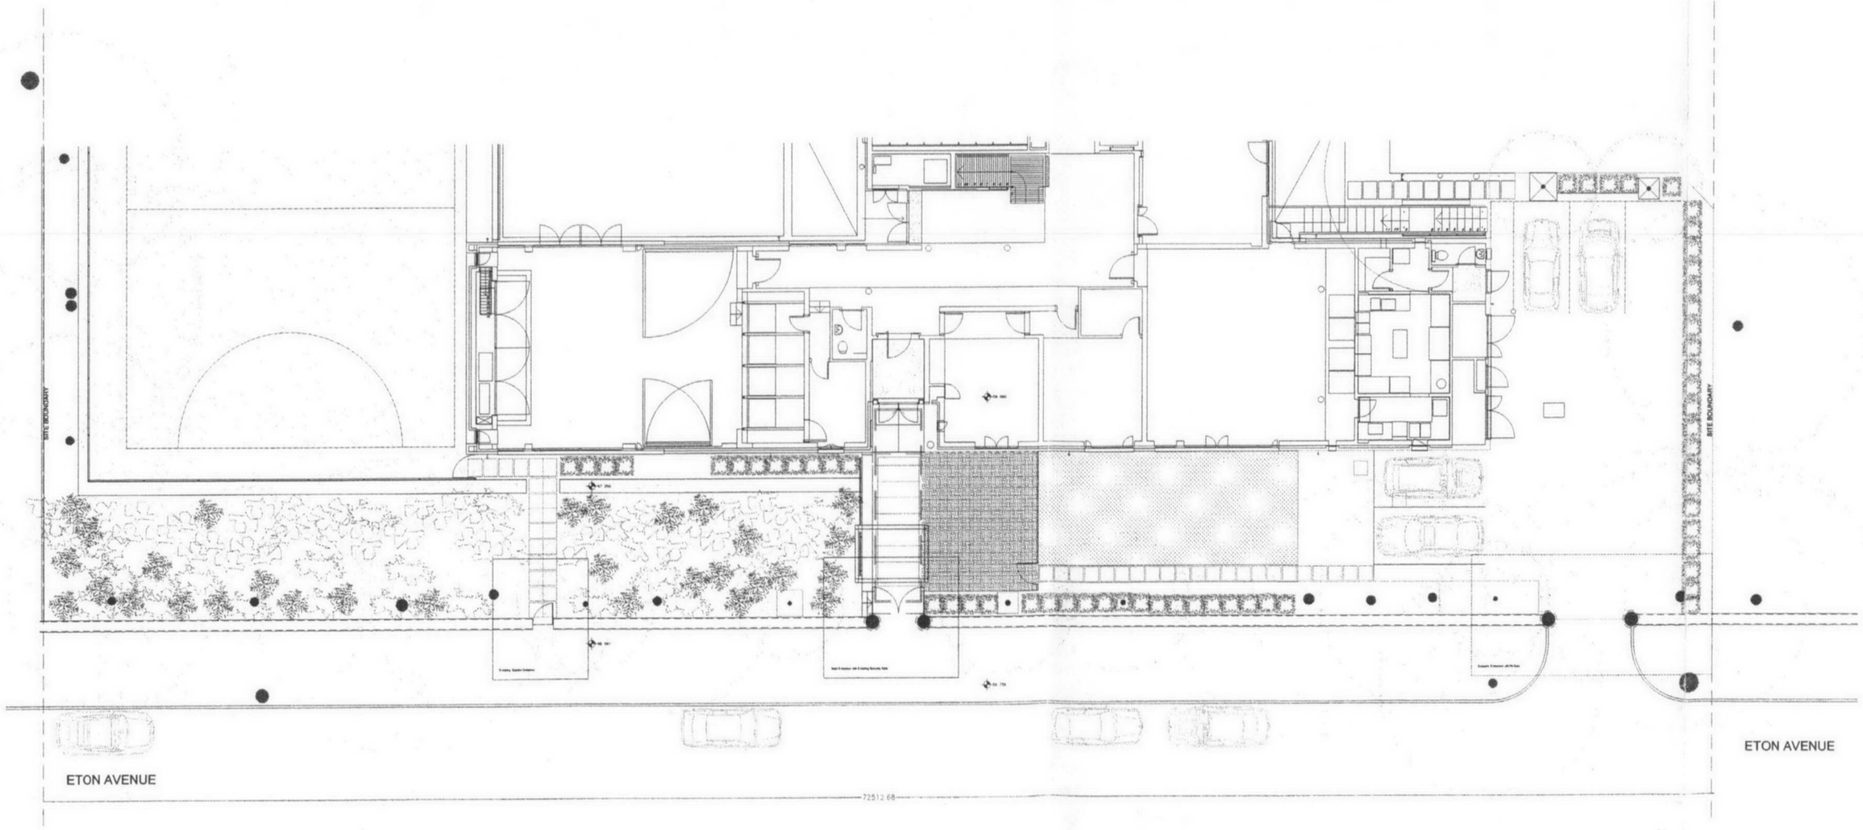

PLAN

All drawings to be read in conjunction with engineers and specialist subcontractors drawings.
Any anomaly to be reported to architect prior to construction or fabrication
Do not scale drawings.

P

KEY OF MATERIAL

EXISTING

E1. Masonary boundary wall rendered and painted.

E2. Existing entrance gate.

E3. Existing east access gate.

E4. Existing Vehicular access.

PROPOSED

N1. New 50 x 25mm metal stanchion set secure into masonary wall.

N2. New metal panels comprising of 20mm Ø steel rods with spearheads welded secure to 50 x 25 mm top and bottom rails. Panels bolted secure to stanchions.

N3. New service gate to match railing design.

N4. New specialist secure metal gate for vehicular access. Nom 75 x 50mm steel frame with 20mm Ø steel rods and spearheads to match railing design.

N5. New specialist secure/lockable high metal entrance gate. To approved detail.

ALL METALWORK TO BE GALVANISED AND PAINT FINISHED TO APPROVED COLOUR.

PLANNING

GRA : ARCHITECTS
Glen Robinson Associates
1B Eton Garages : Off Lambolle Place : London NW3 4PE
Tel: 020 7431 3339 : This Drawing is Copyright : 020 7431 7334
Email studio@gra-architects.com

PROJECT
Sarum Hall School Eton Avenue NW3
New Boundary Metalwork

TITLE
AS EXISTING
PLAN + ELEVATION

DRAWN		CHECKED
AM		GR
SCALE 1:125 @ A1	1:250 @ A3	DATE 13/06/2007

Drawing No.	Revision
291/EA 00-002	

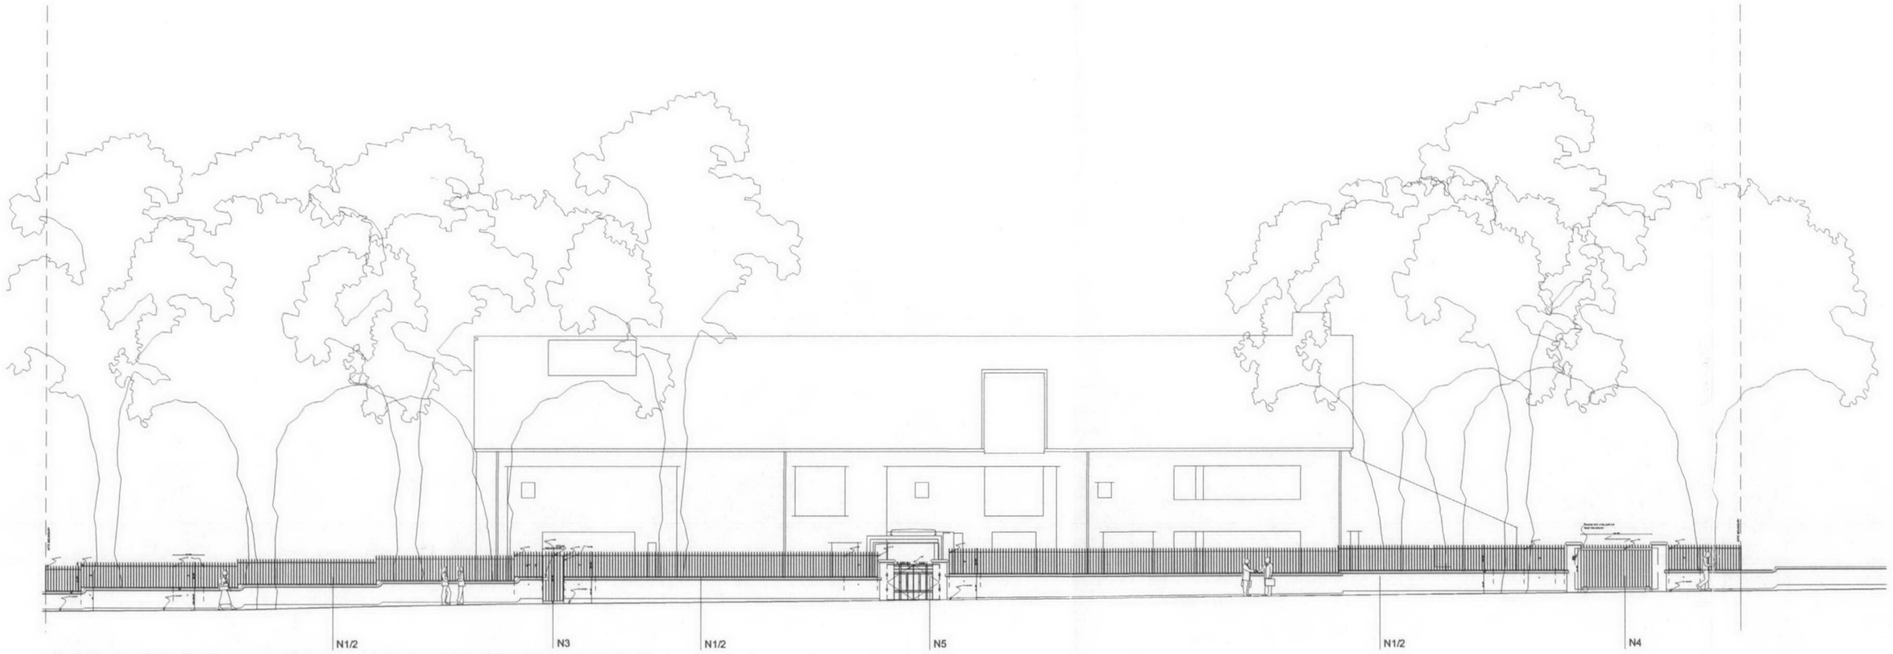

NORTH ELEVATION SHOWING NEW BOUNDARY METALWORK

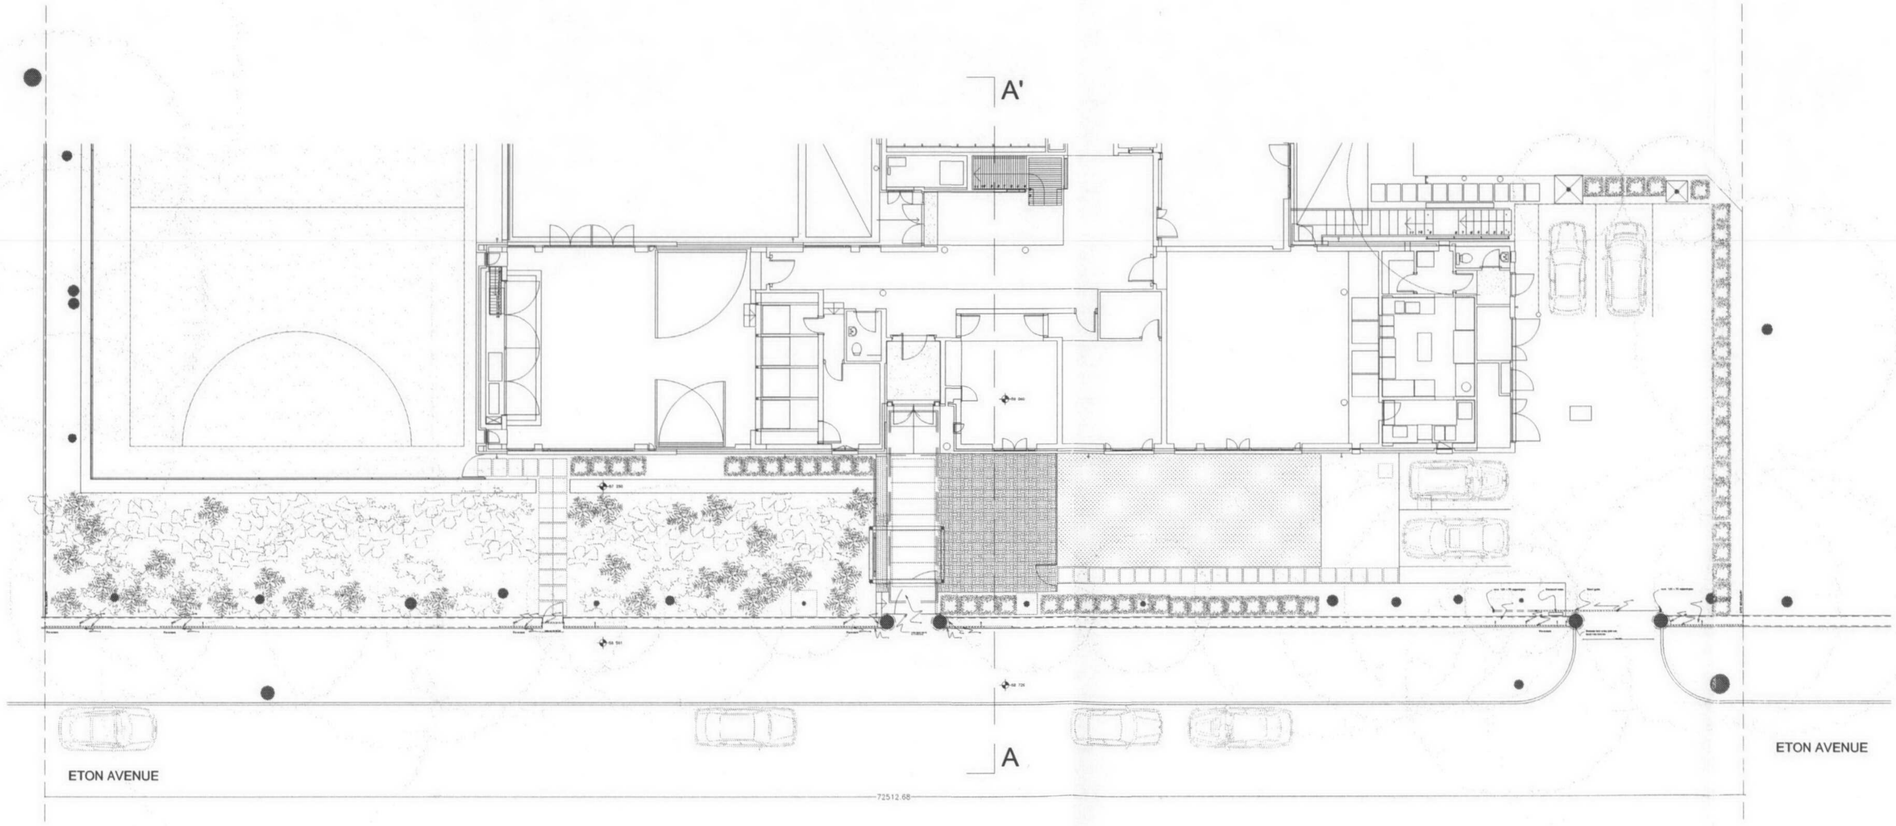

PLAN

All drawings to be read in conjunction with engineers and specialist subcontractors drawings.
Any anomaly to be reported to architect prior to construction or fabrication.
Do not scale drawings.

P

KEY OF MATERIAL

EXISTING

E1. Masonary boundary wall rendered and painted.

E2. Existing entrance gate.

E3. Existing east access gate.

E4. Existing Vehicular access.

PROPOSED

N1. New 50 x 25mm metal stanchion set secure into masonary wall.

N2. New metal panels comprising of 20mm Ø steel rods with spearheads welded secure to 50 x 25 mm top and bottom rails. Panels bolted secure to stanchions.

N3. New east gate to match railing design.

N4. New specialist secure metal gate for vehicular access. Nom 75 x 50mm steel frame with 20mm Ø steel rods and spearheads to match railing design.

N5. New specialist secure/lockable high metal entrance gate. To approved detail.

ALL METALWORK TO BE GALVANISED AND PAINT FINISHED TO APPROVED COLOUR.

PLANNING

Revision 13.06.07
Gate N5 Modified to Client Instruction

GRA : ARCHITECTS
Glen Robinson Associates
18 Eton Garages . Off Lambolle Place . London NW3 4PE
Tel 020 7431 3339 . This Drawing is Copyright . 020 7431 7324
Email studio@gra-architects.com

PROJECT
Sarum Hall School Eton Avenue NW3
New Boundary Metalwork - FRONT GATE
POLYCARBONATE OPTION

TITLE
AS PROPOSED
PLAN + ELEVATION

DRAWN	CHECKED
AM	GR
SCALE 1:125 @ A1 1:250 @ A3	DATE 13/06/2007

Drawing No.	Revision
291/EA 00-003	

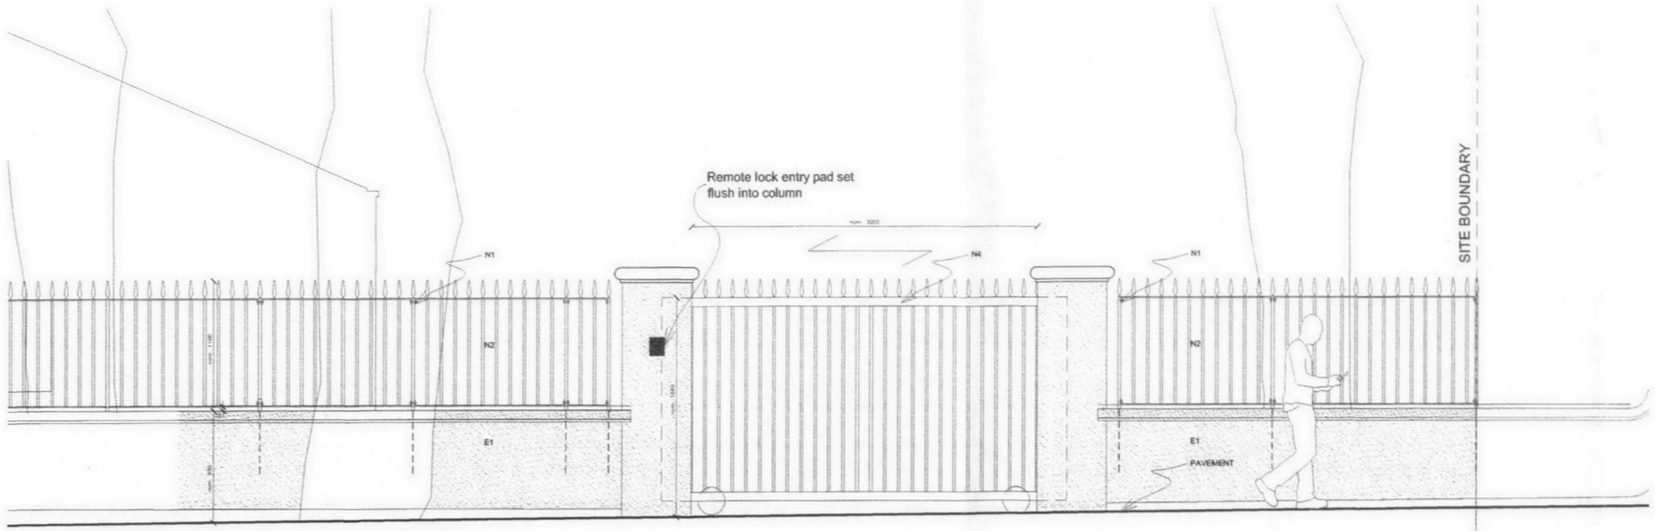

ELEVATION

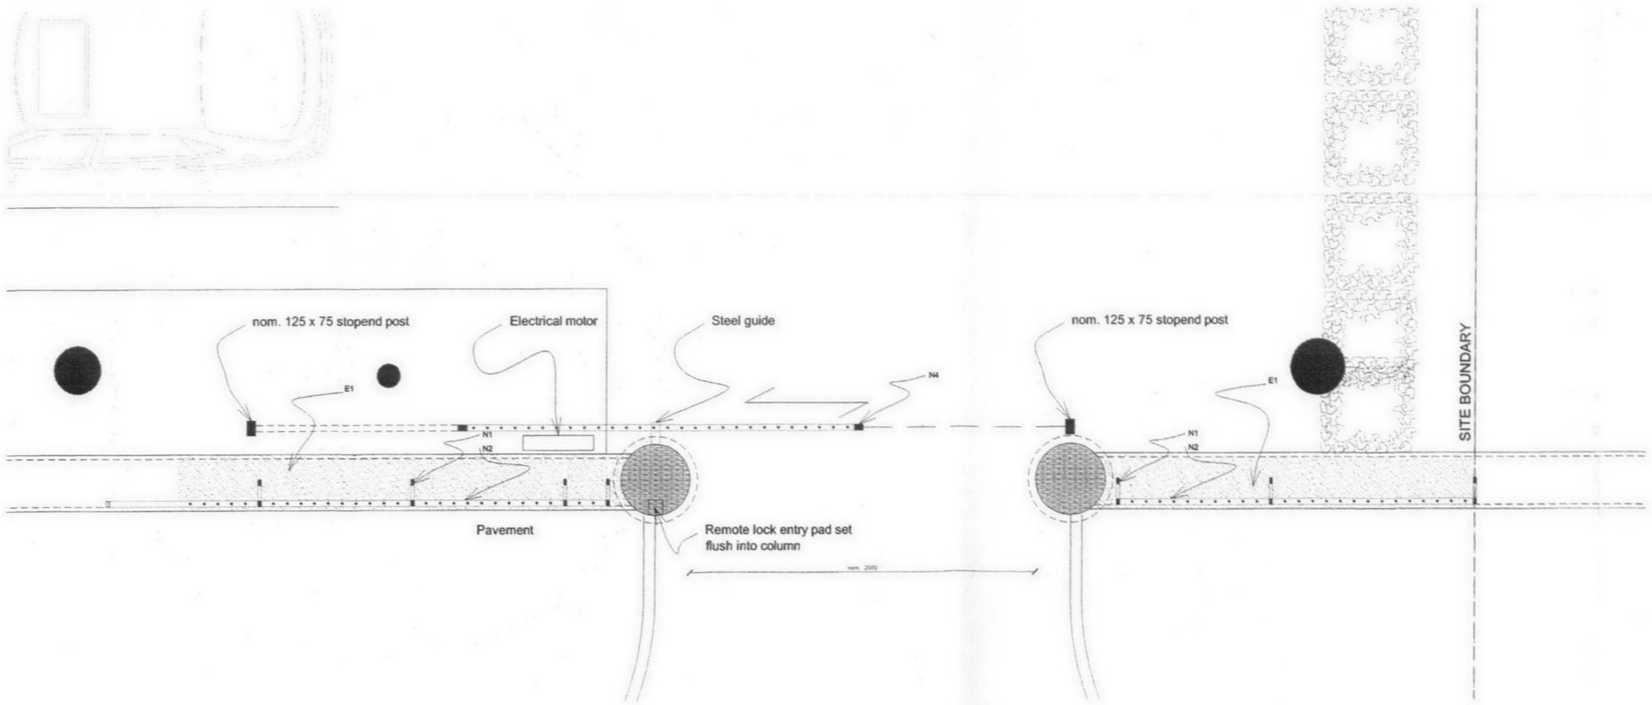

PLAN

DETAIL 1 - NEW SPECIALIST SECURE METAL GATE FOR VEHICULAR ACCESS.

All drawings to be read in conjunction with engineers and specialist subcontractors drawings.
Any anomaly to be reported to architect prior to construction or fabrication.
Do not scale drawings.

P

KEY OF MATERIAL

EXISTING

E1. Masonary boundary wall rendered and painted.

E2. Existing entrance gate.

E3. Existing east access gate

E4. Existing Vehicular access

PROPOSED

N1. New 50 x 25mm metal stanchion set secure into masonary wall.

N2. New metal panels comprising of 20mm Ø steel rods with spearheads welded secure to 50 x 25 mm top and bottom rails. Panels bolted secure to stanchions.

N3. New service gate to match railing design.

N4. New specialist secure metal gate for vehicular access. Nom 75 x 50mm steel frame with 20mm Ø steel rods and spearheads to match railing design.

N5. New specialist secure/lockable high metal entrance gate. To approved detail.

ALL METALWORK TO BE GALVANISED AND PAINT FINISHED TO APPROVED COLOUR.

PLANNING

GRA : ARCHITECTS
Glen Robinson Associates
18 Elon Garages . Off Lambolle Place . London NW3 4PE
Tel: 020 7431 3339 . This Drawing is Copyright . 020 7431 7334
. Email: studio@gra-architects.com

PROJECT
Sarum Hall School Elon Avenue NW3
New Boundary Metalwork

TITLE
AS PROPOSED
DETAIL : PLAN + ELEVATION

DRAWN		CHECKED
AM		GR
SCALE 1:25 @ A1	1:50 @ A3	DATE 13/06/2007

Drawing No.	Revision
291/EA 00-004	

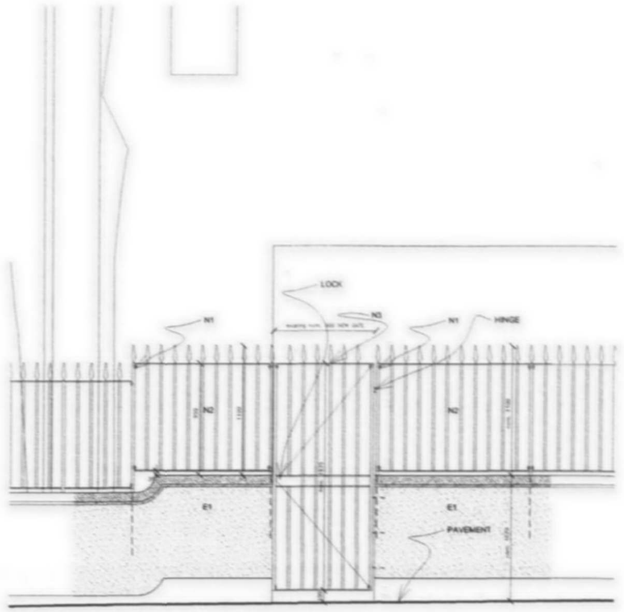

ELEVATION

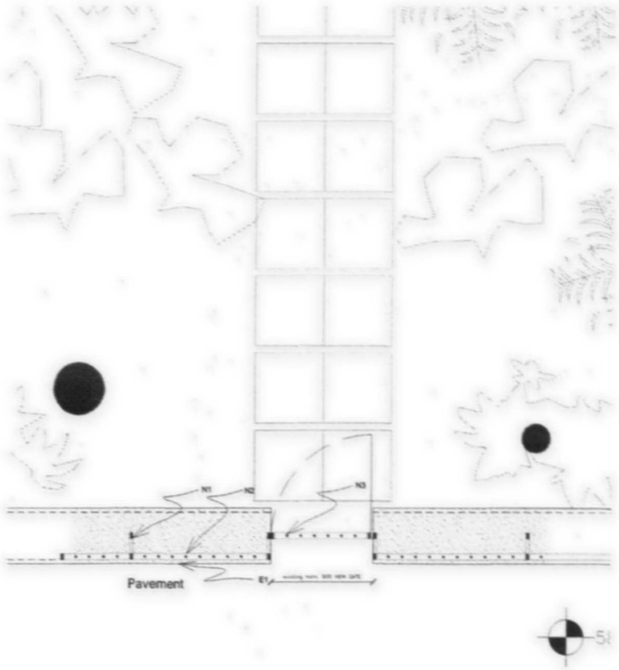

PLAN

DETAIL 3 - GARDEN ENTRANCE WITH NEW SECURITY GATE TO SPECIALIST APPROVED CONSTRUCTION DETAIL

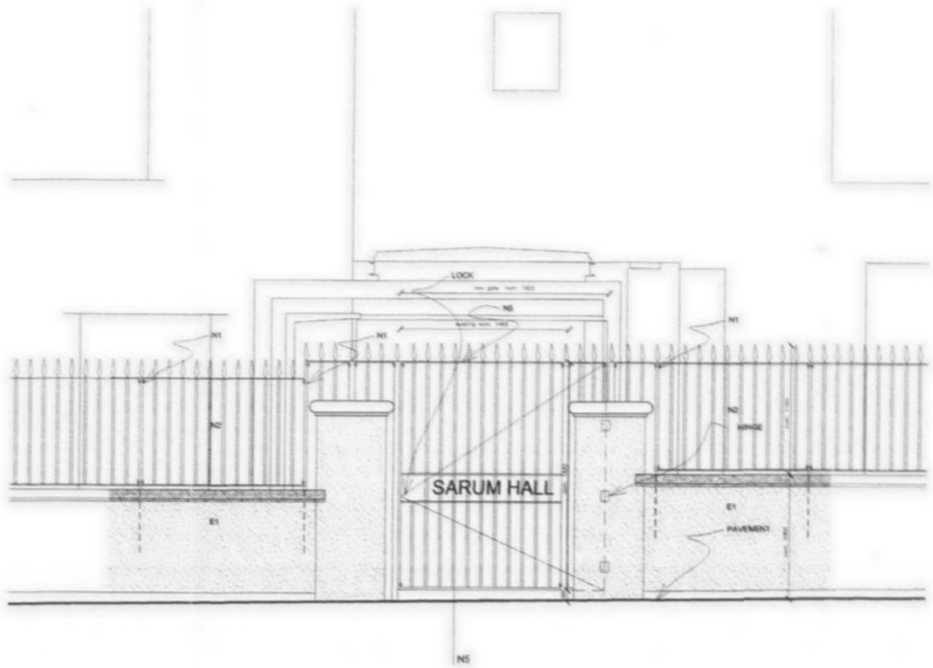

ELEVATION

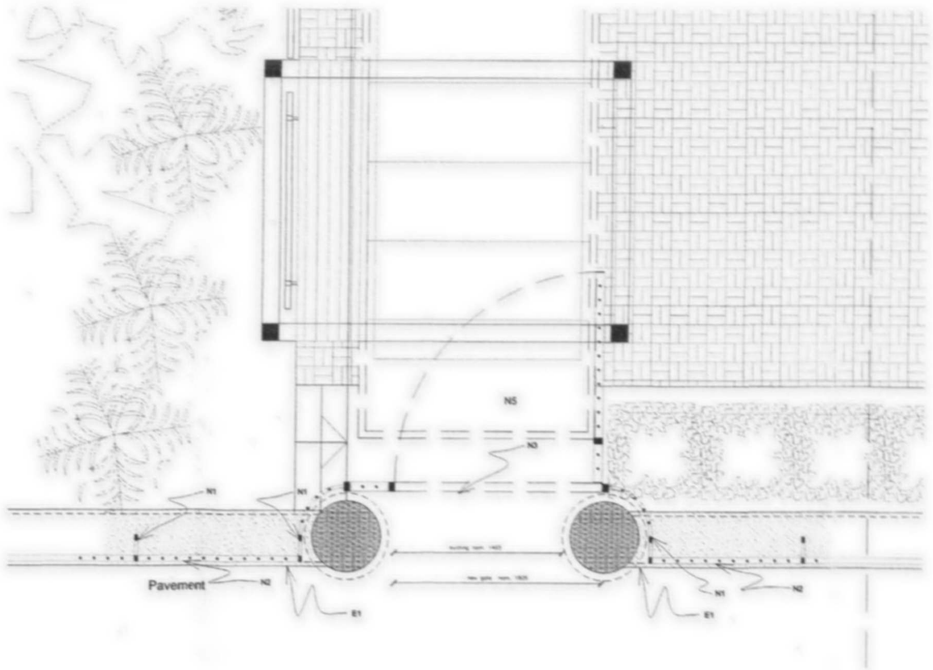

PLAN

DETAIL 2 - FRONT GATE - VERTICALS WITH HIGH LEVEL SIDES

All drawings to be read in conjunction with engineers and specialist sub-contractors drawings.
Any anomaly to be reported to architect prior to construction or fabrication for full scale drawings.

P

KEY OF MATERIAL

EXISTING

E1. Masonary boundary wall rendered and painted.

E2. Existing entrance gate.

E3. Existing east access gate.

E4. Existing Vehicular access

PROPOSED

N1. New 50 x 25mm metal stanchion set secure into masonary wall.

N2. New metal panels comprising of 20mm Ø steel rods with spearheads welded secure to 50 x 25 mm top and bottom rails. Panels bolted secure to stanchions.

N3. New service gate to match railing design.

N4. New specialist secure metal gate for vehicular access. Nom 75 x 50mm steel frame with 20mm Ø steel rods and spearheads to match railing design.

N5. New specialist secure/lockable high metal entrance gate. To approved detail.

ALL METALWORK TO BE GALVANISED AND PAINT FINISHED TO APPROVED COLOUR.

PLANNING

Revision 13.06.07
Gate N5 Modified to Client instruction

GRA : ARCHITECTS
Glen Robinson Associates
18 Elsin Garages · 241 Lonsdale Place · London NW3 4NE
Tel: 020 7431 3336 · Fax Drawing & Copyright · 020 7431 7334
Email: studio@gra-architects.com

PROJECT
Sarum Hall School Elsin Avenue
NW3 New Boundary Metalwork

TITLE
AS PROPOSED
DETAILS : PLANS + ELEVATIONS

Drawn	Checked
AM	GR
Scale 1:25 @ A1 1:50 @ A3	Date 13/06/2007

Drawing No.	Revision
291/EA 00-005	

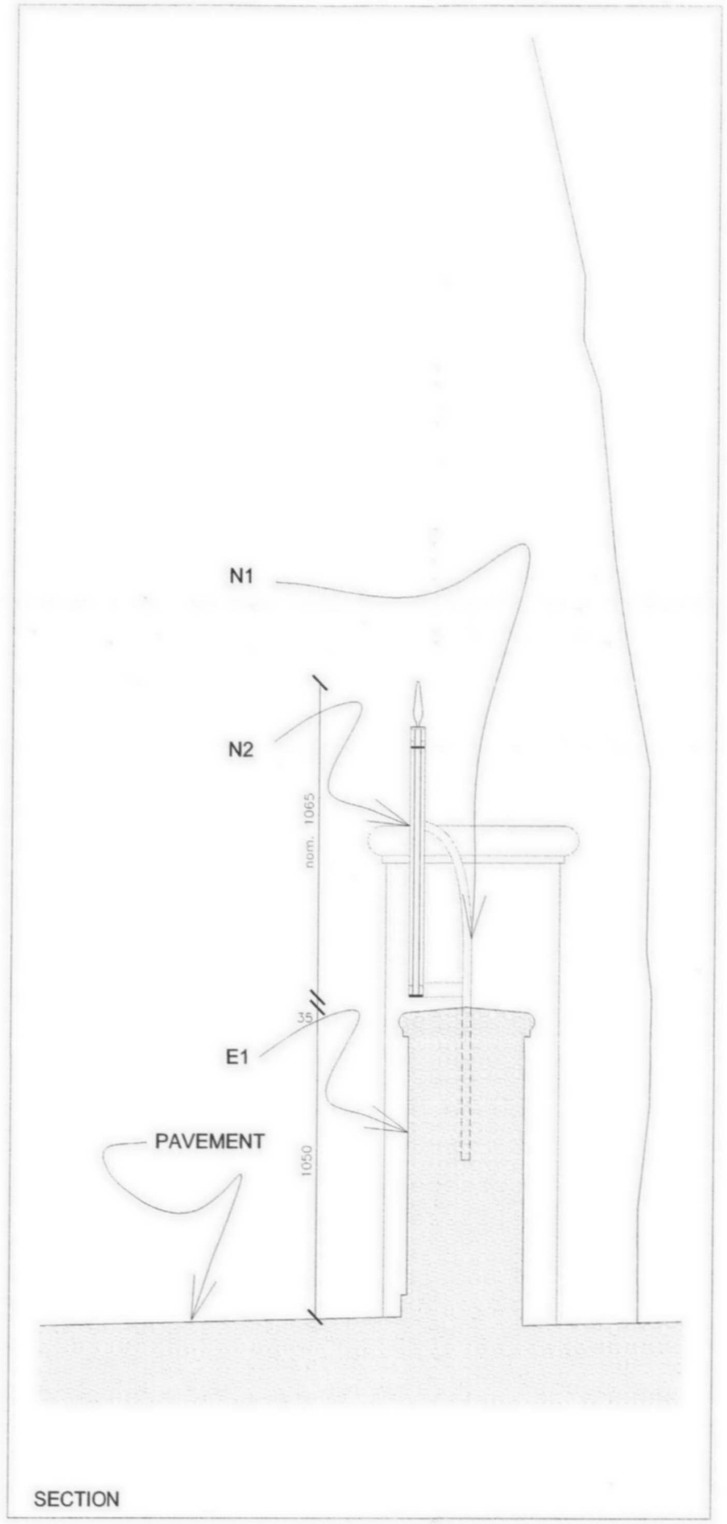

TYPICAL SECTION

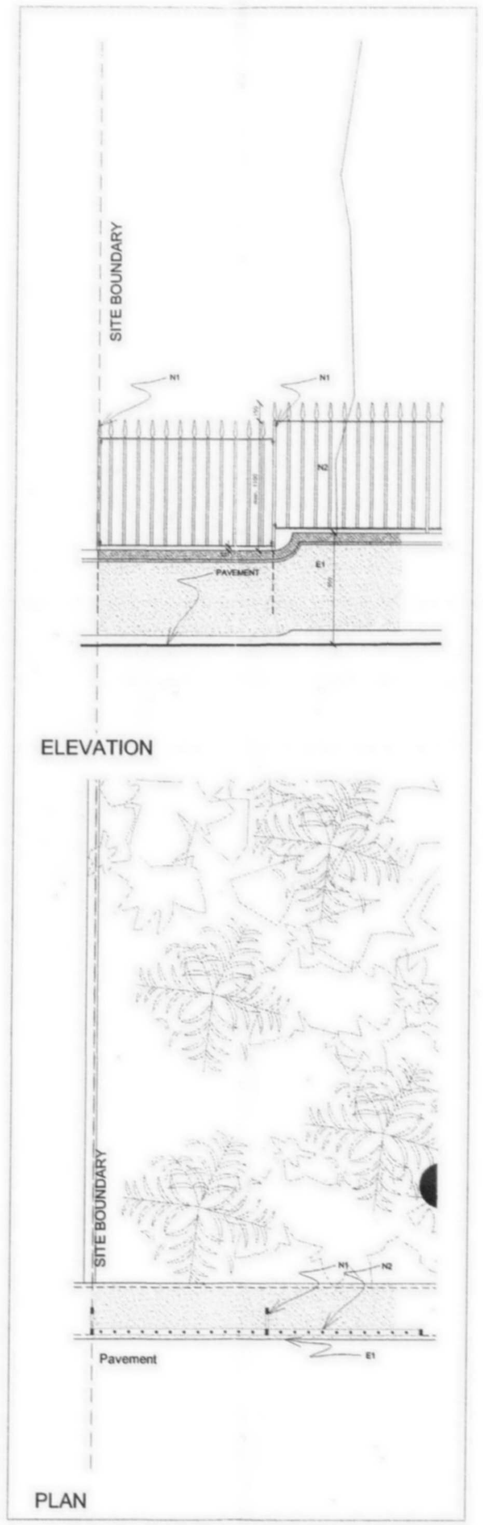

DETAIL 5 - TYPICAL LEVEL CHANGE

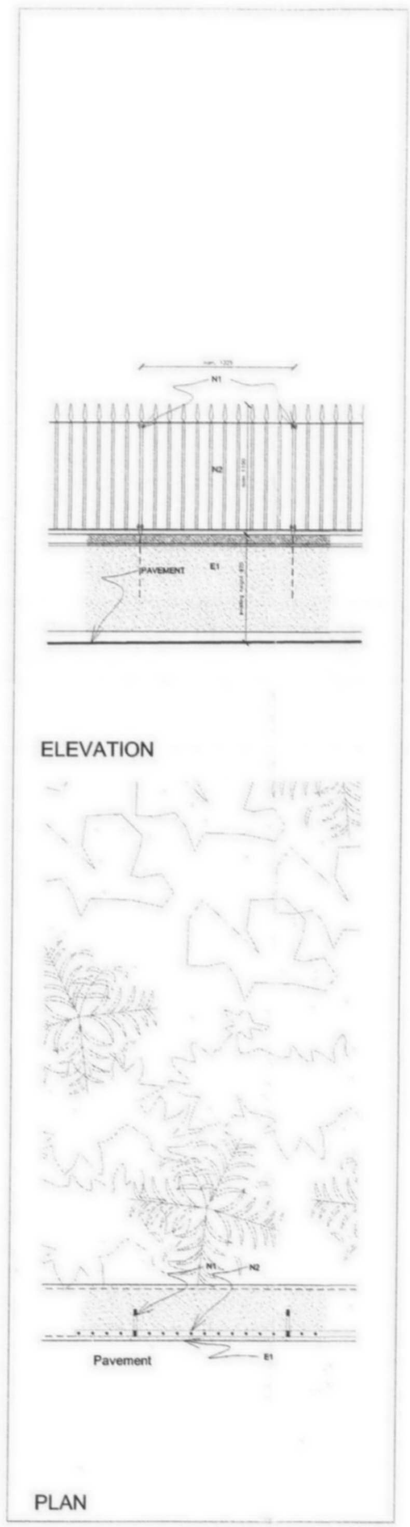

DETAIL 4 - TYPICAL STANCHION AND PANEL

All drawings to be read in conjunction with engineers and specialist subcontractors drawings.
Any anomaly to be reported to architect prior to construction or fabrication.
Do not scale drawings.

P

KEY OF MATERIAL

EXISTING

E1. Masonary boundary wall rendered and painted.

E2. Existing entrance gate.

E3. Existing service gate.

E4. Existing Vehicular access.

PROPOSED

N1. New 50 x 25mm metal stanchion set secure into masonary wall.

N2. New metal panels comprising of 20mm Ø steel rods with spearheads welded secure to 50 x 25 mm top and bottom rails. Panels bolted secure to stanchions.

N3. New service gate to match railing design.

N4. New specialist secure metal gate for vehicular access. Nom 75 x 50mm steel frame with 20mm Ø steel rods and spearheads to match railing design.

N5. New specialist secure/lockable high metal entrance gate. To approved detail.

ALL METALWORK TO BE GALVANISED AND PAINT FINISHED TO APPROVED COLOUR.

PLANNING

GRA : ARCHITECTS
Glen Robinson Associates
18 Elon Garages . Off Lambolle Place . London NW3 4PE
Tel. 020 7431 3336 . This Drawing is Copyright . 020 7431 1234
. Email studio@gra-architects.com

PROJECT
Sarum Hall School Elon Avenue
NW3 New Boundary Metalwork

TITLE
AS PROPOSED
DETAILS : PLANS + ELEVATIONS + TYPICAL SECTION

DRAWN	CHECKED
AM	GR
SCALE 1:25 1:10 @ A1 1:50 1:20 @ A3	DATE 13/06/2007

Drawing No.	Revision
291/EA 00-006	