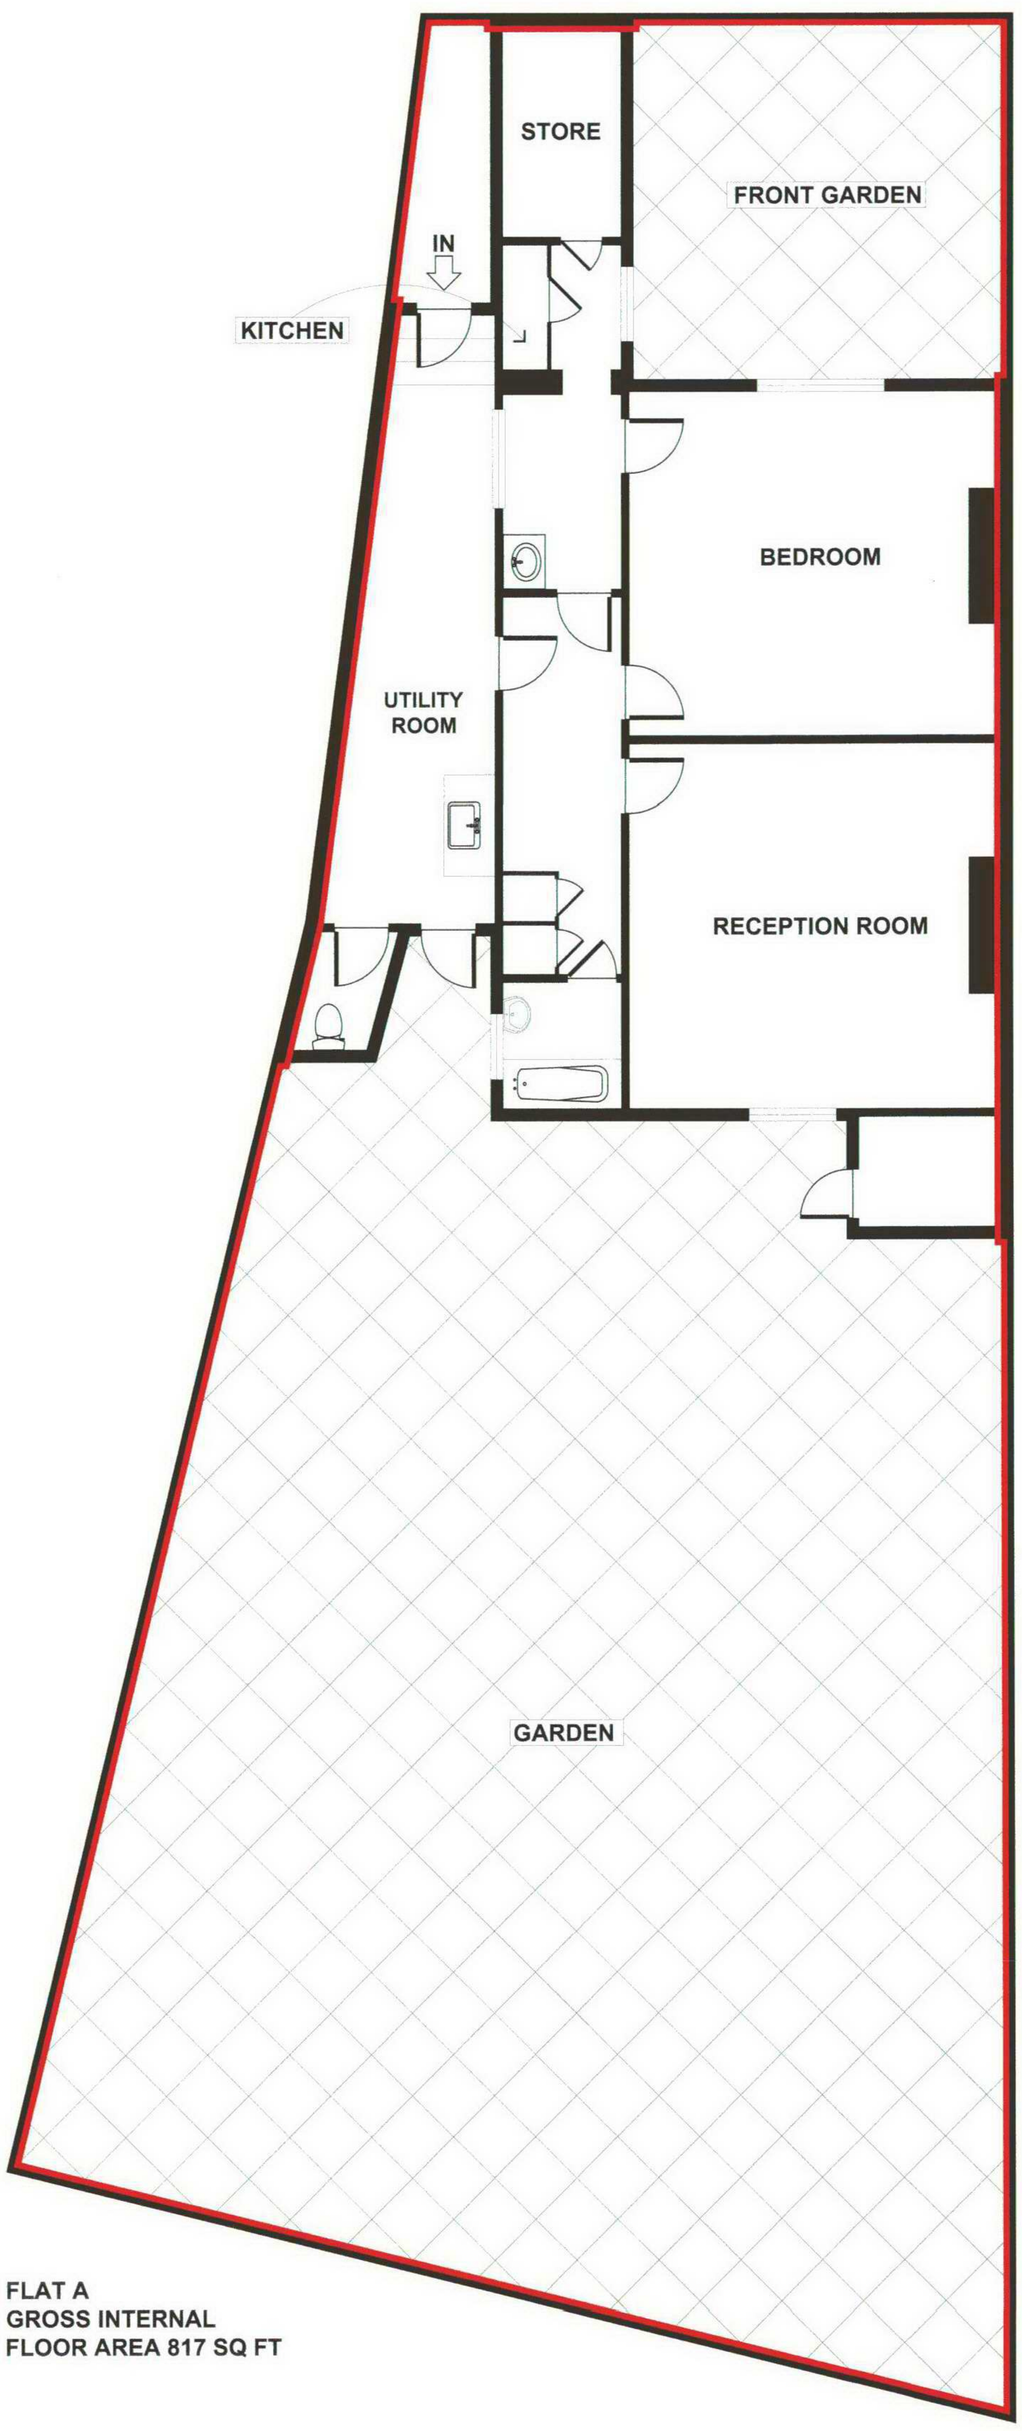

FLAT A
GROSS INTERNAL
FLOOR AREA 817 SQ FT

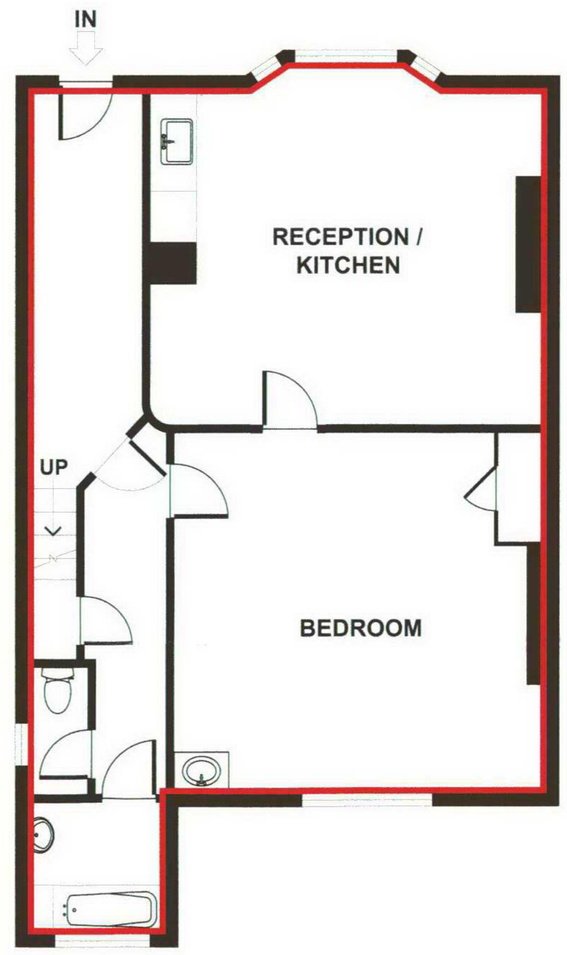

FLAT B
GROSS INTERNAL
FLOOR AREA 613 SQ FT

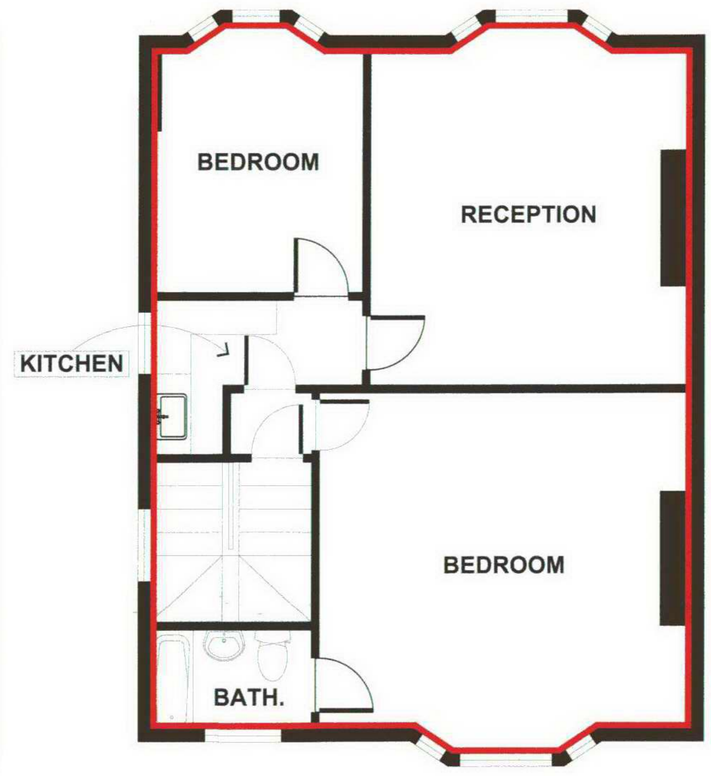

FLAT D
GROSS INTERNAL
FLOOR AREA 591 SQ FT

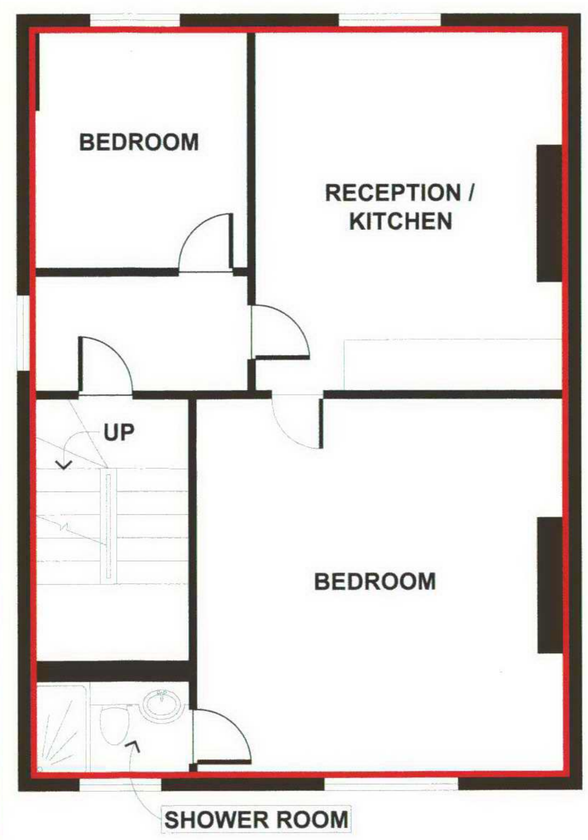

FLAT C
GROSS INTERNAL
FLOOR AREA 634 SQ FT

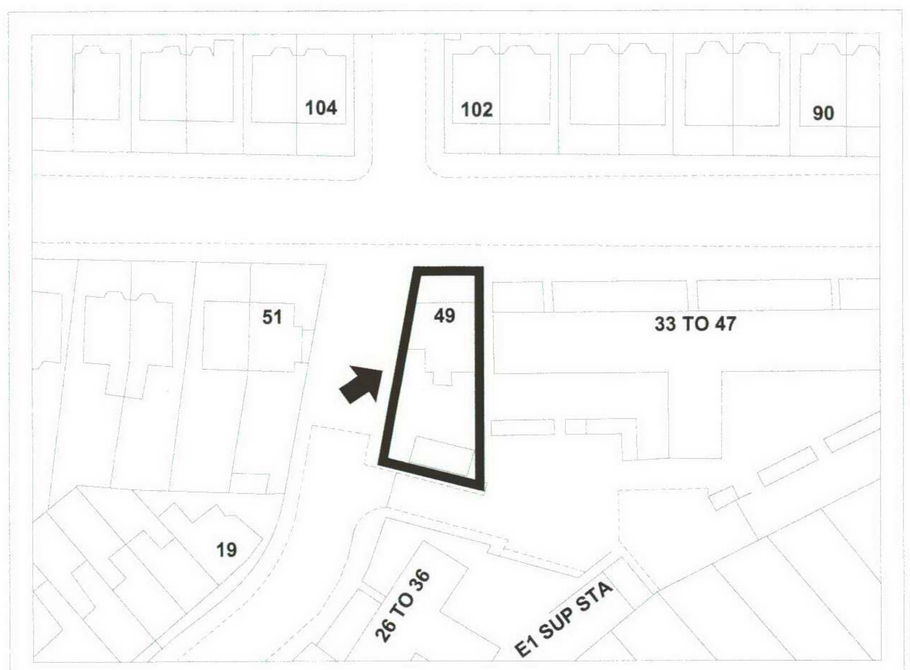

SITE PLAN NOT TO SCALE

RED OUTLINED AREAS ARE PART OF PREMISES

APPROX. GROSS INTERNAL FLOOR AREA 2655 SQ FT / 247 SQ M

1 : 50 CM.

1 2 3 4 5

50 100 150 200 250

Scale : For the plan to be in scale, the above scale bar must measure correct. e.g. 5 centimeters when printed.

Photoplan Limited,
Northumberland House,
11 The Pavement, Popes Lane,
Ealing,
London, W5 4NG
T.020 8832 7450

project 49 AGAR GROVE

drawing title SCPT - 49 AGAR GROVE

scale 1 : 50 AT A1

date

Copyright photoplan.co.uk

revision