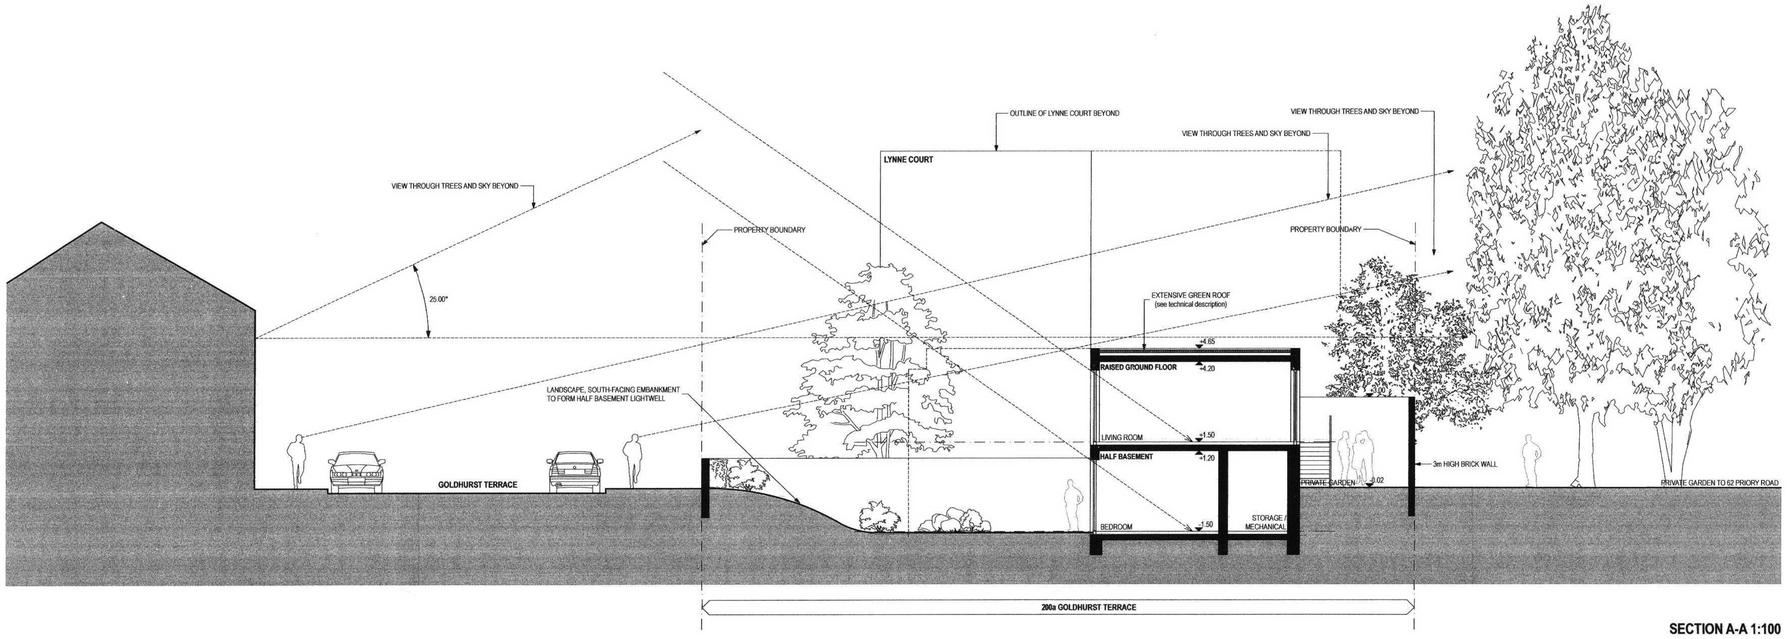

SECTION A-A 1:100

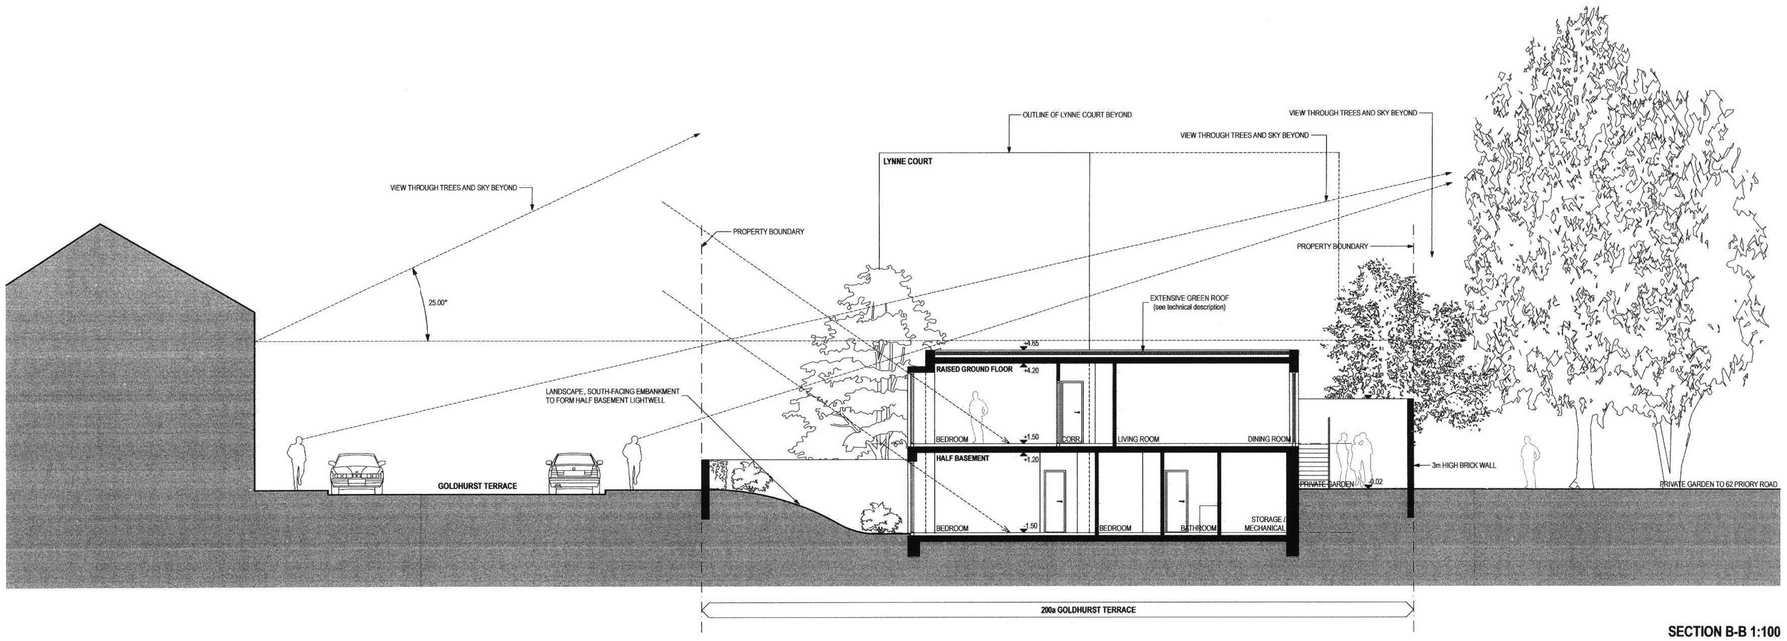

SECTION B-B 1:100

NOTES

No.	DESCRIPTION
	NOTES
1.	All dimensions to be checked on site.
2.	Where discrepancy occurs between specification and drawings the surveyor must be notified.
3.	COPYRIGHT The contents of this drawing may not be reproduced in whole or in part without the written permission of SLB Architects.

REVISIONS

No.	DESCRIPTION	DATE	REV. BY
A	PLANNING APPLICATION	19.04.07.	AT
B	COMPLETION OF PLANNING APPLICATION	15.05.07.	AT

smith lance larcade & bechtol
Architects Ltd London

4 - 8 Canfield Gardens London NW6 3BS
Tel: 020 7372 2888 Fax: 020 7372 6333

SITE ADDRESS
200A GOLDHURST TERRACE

DRAWING TITLE
AA, BB SECTIONS

SCALE 1:100 @ A1		DRAWN BY AT	
DATE MAY 2007		CHECKED BY	
JOB No. 10085	DRG No. PL/104		REV. B
STAGE PLANNING			