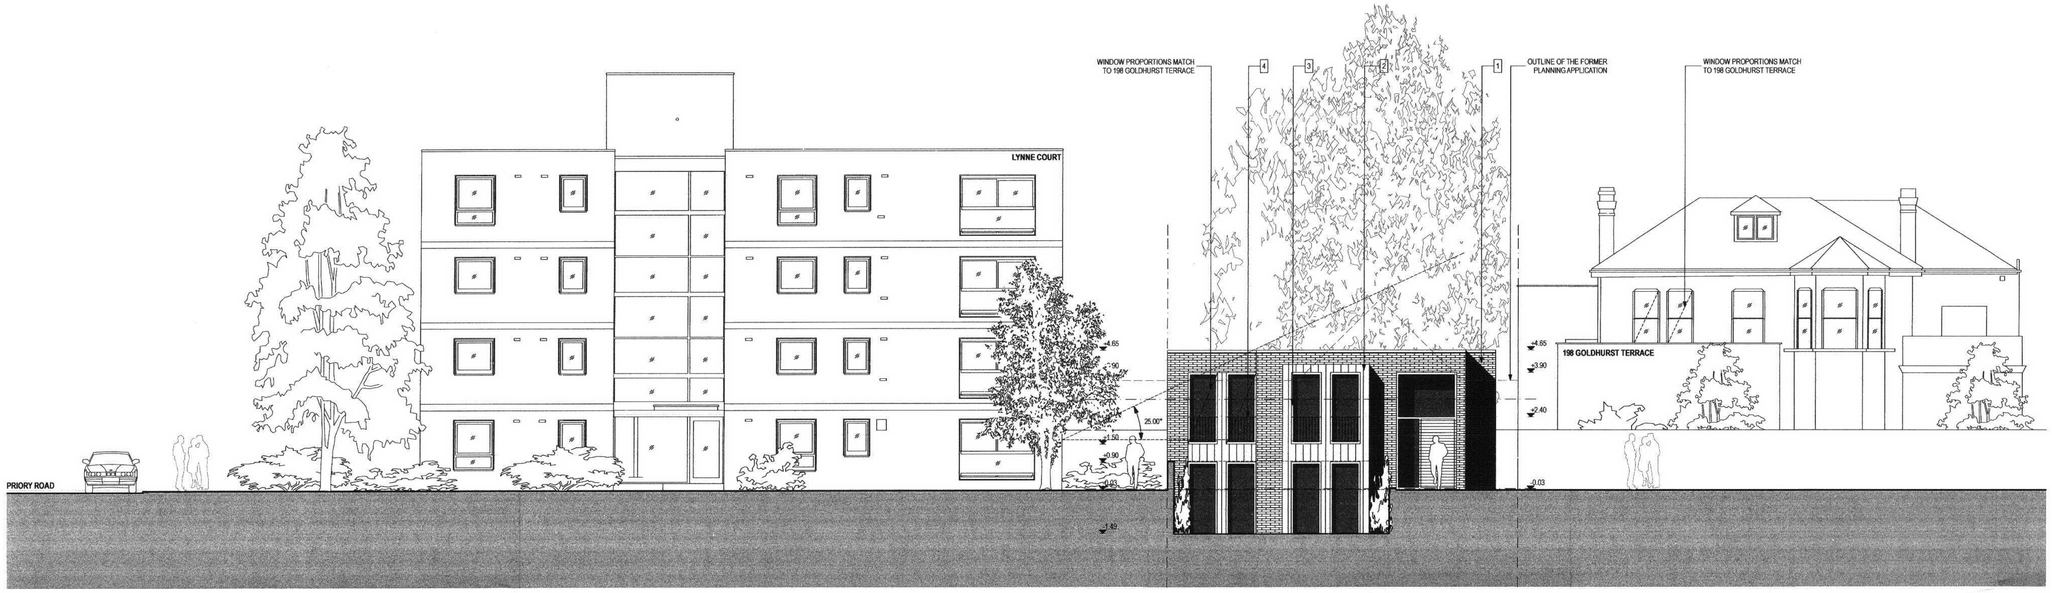

SOUTH ELEVATION (FROM GOLDHURST TERRACE) 1:100

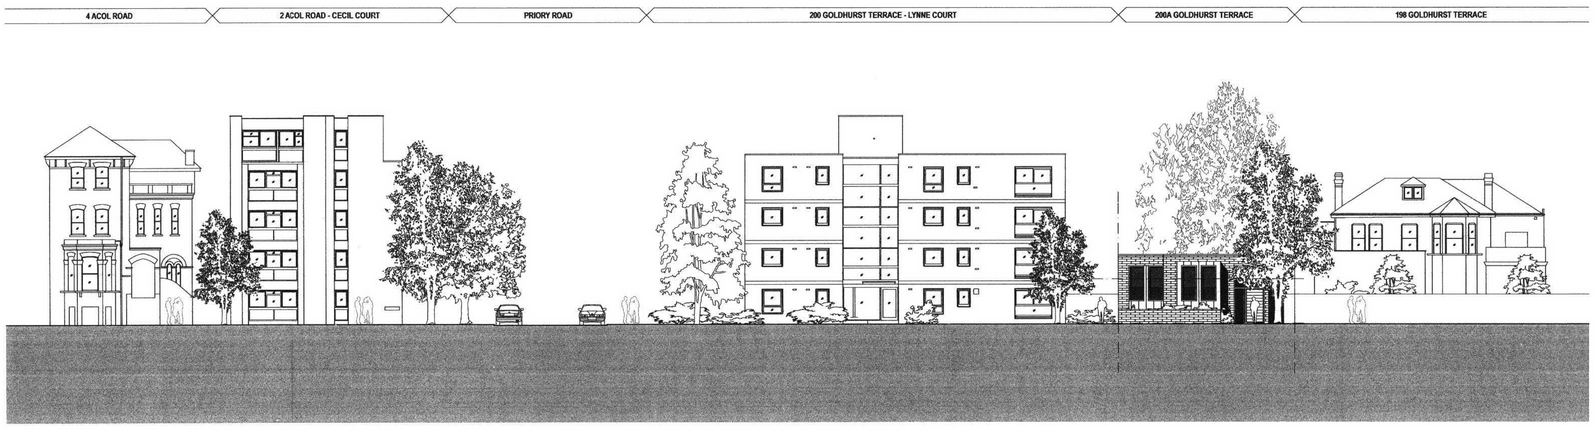

STREET ELEVATION (FROM GOLDHURST TERRACE) 1:200

NOTES

No.	DESCRIPTION
	NOTES
1.	All dimensions to be checked on site.
2.	Where discrepancy occurs between specification and drawings the surveyor must be notified.
3.	COPYRIGHT : The contents of this drawing may not be reproduced in whole or in part without the written permission of SLB Architects.
	MATERIAL SCHEDULE:
1	Facing brickwork
2	Grey Titanzink Elevation Panels
3	Steel Windows (with narrow profiles)
4	Metal balustrade

REVISIONS

No.	DESCRIPTION	DATE	REV. BY
A	PLANNING APPLICATION	19.04.07.	AT
B	COMPLETION OF PLANNING APPLICATION	15.05.07.	AT

smith lance larcade & bechtol
Architects Ltd London

4 - 8 Canfield Gardens London NW6 3BS
Tel: 020 7372 2888 Fax: 020 7372 6333

SITE ADDRESS
200A GOLDHURST TERRACE

DRAWING TITLE
ELEVATIONS 1.

SCALE: 1:100 @ A1	DRAWN BY: AT	
DATE: MAY 2007	CHECKED BY:	
JOB No.: 10085	DRG No.: PL/105	REV.: B
STAGE: PLANNING		

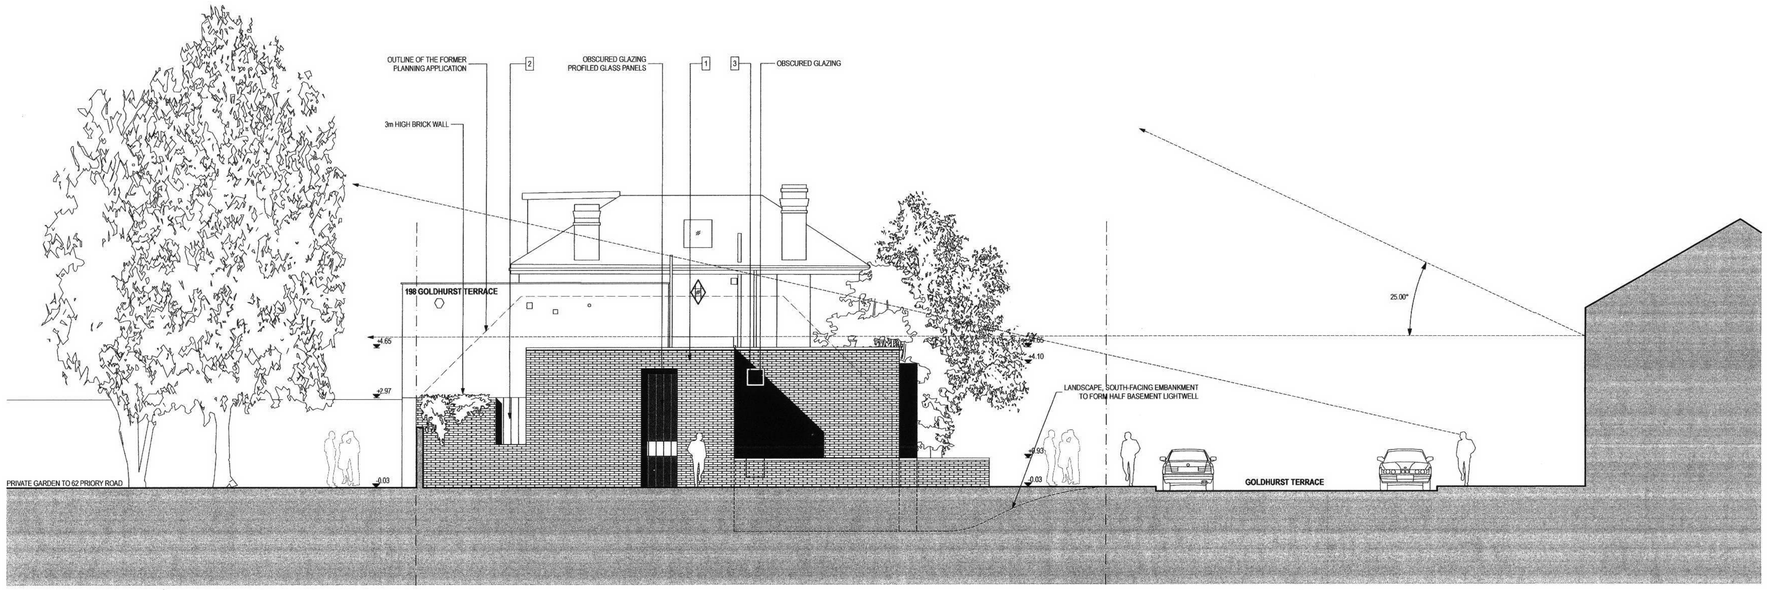

WEST ELEVATION (FROM LYNNE COURT) 1:100

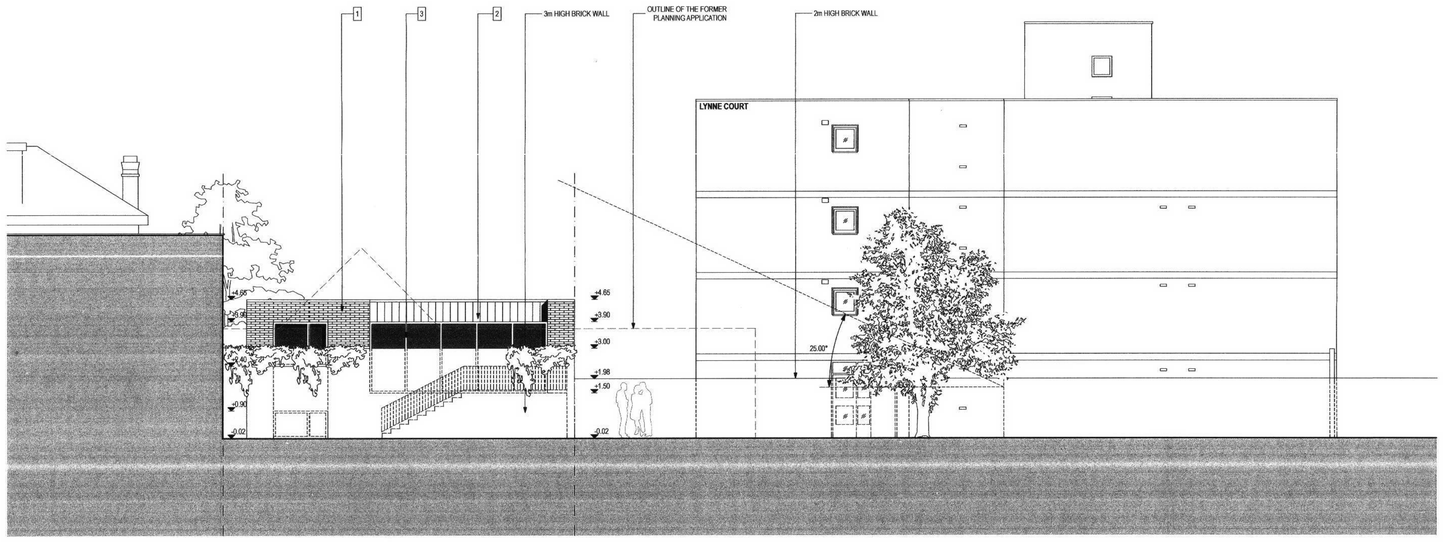

NORTH ELEVATION (FROM PRIVATE GARDEN OF 62 PRIORY ROAD) 1:100

NOTES

No.	DESCRIPTION
	NOTES
1.	All dimensions to be checked on site.
2.	Where discrepancy occurs between specification and drawings the surveyor must be notified.
3.	COPYRIGHT The contents of this drawing may not be reproduced in whole or in part without the written permission of SLB Architects.
	MATERIAL SCHEDULE:
1	Facing brickwork
2	Grey Titanalok Elevation Panels
3	Steel Windows (with narrow profiles)
4	Metal balustrade

REVISIONS

No.	DESCRIPTION	DATE	REV. BY
A	PLANNING APPLICATION	19.04.07.	AT

smith lance larcade & bechtol
Architects Ltd London

4 - 8 Canfield Gardens London NW6 3BS
Tel: 020 7372 2888 Fax: 020 7372 6333

SITE ADDRESS
200A GOLDHURST TERRACE

DRAWING TITLE
ELEVATIONS 2.

SCALE	DRAWN BY	
1:100 @ A1	AT	
DATE: APRIL 2007	CHECKED BY	
JOB No.: 10085	DRG No.: PL/106	REV.: A
STAGE: PLANNING		